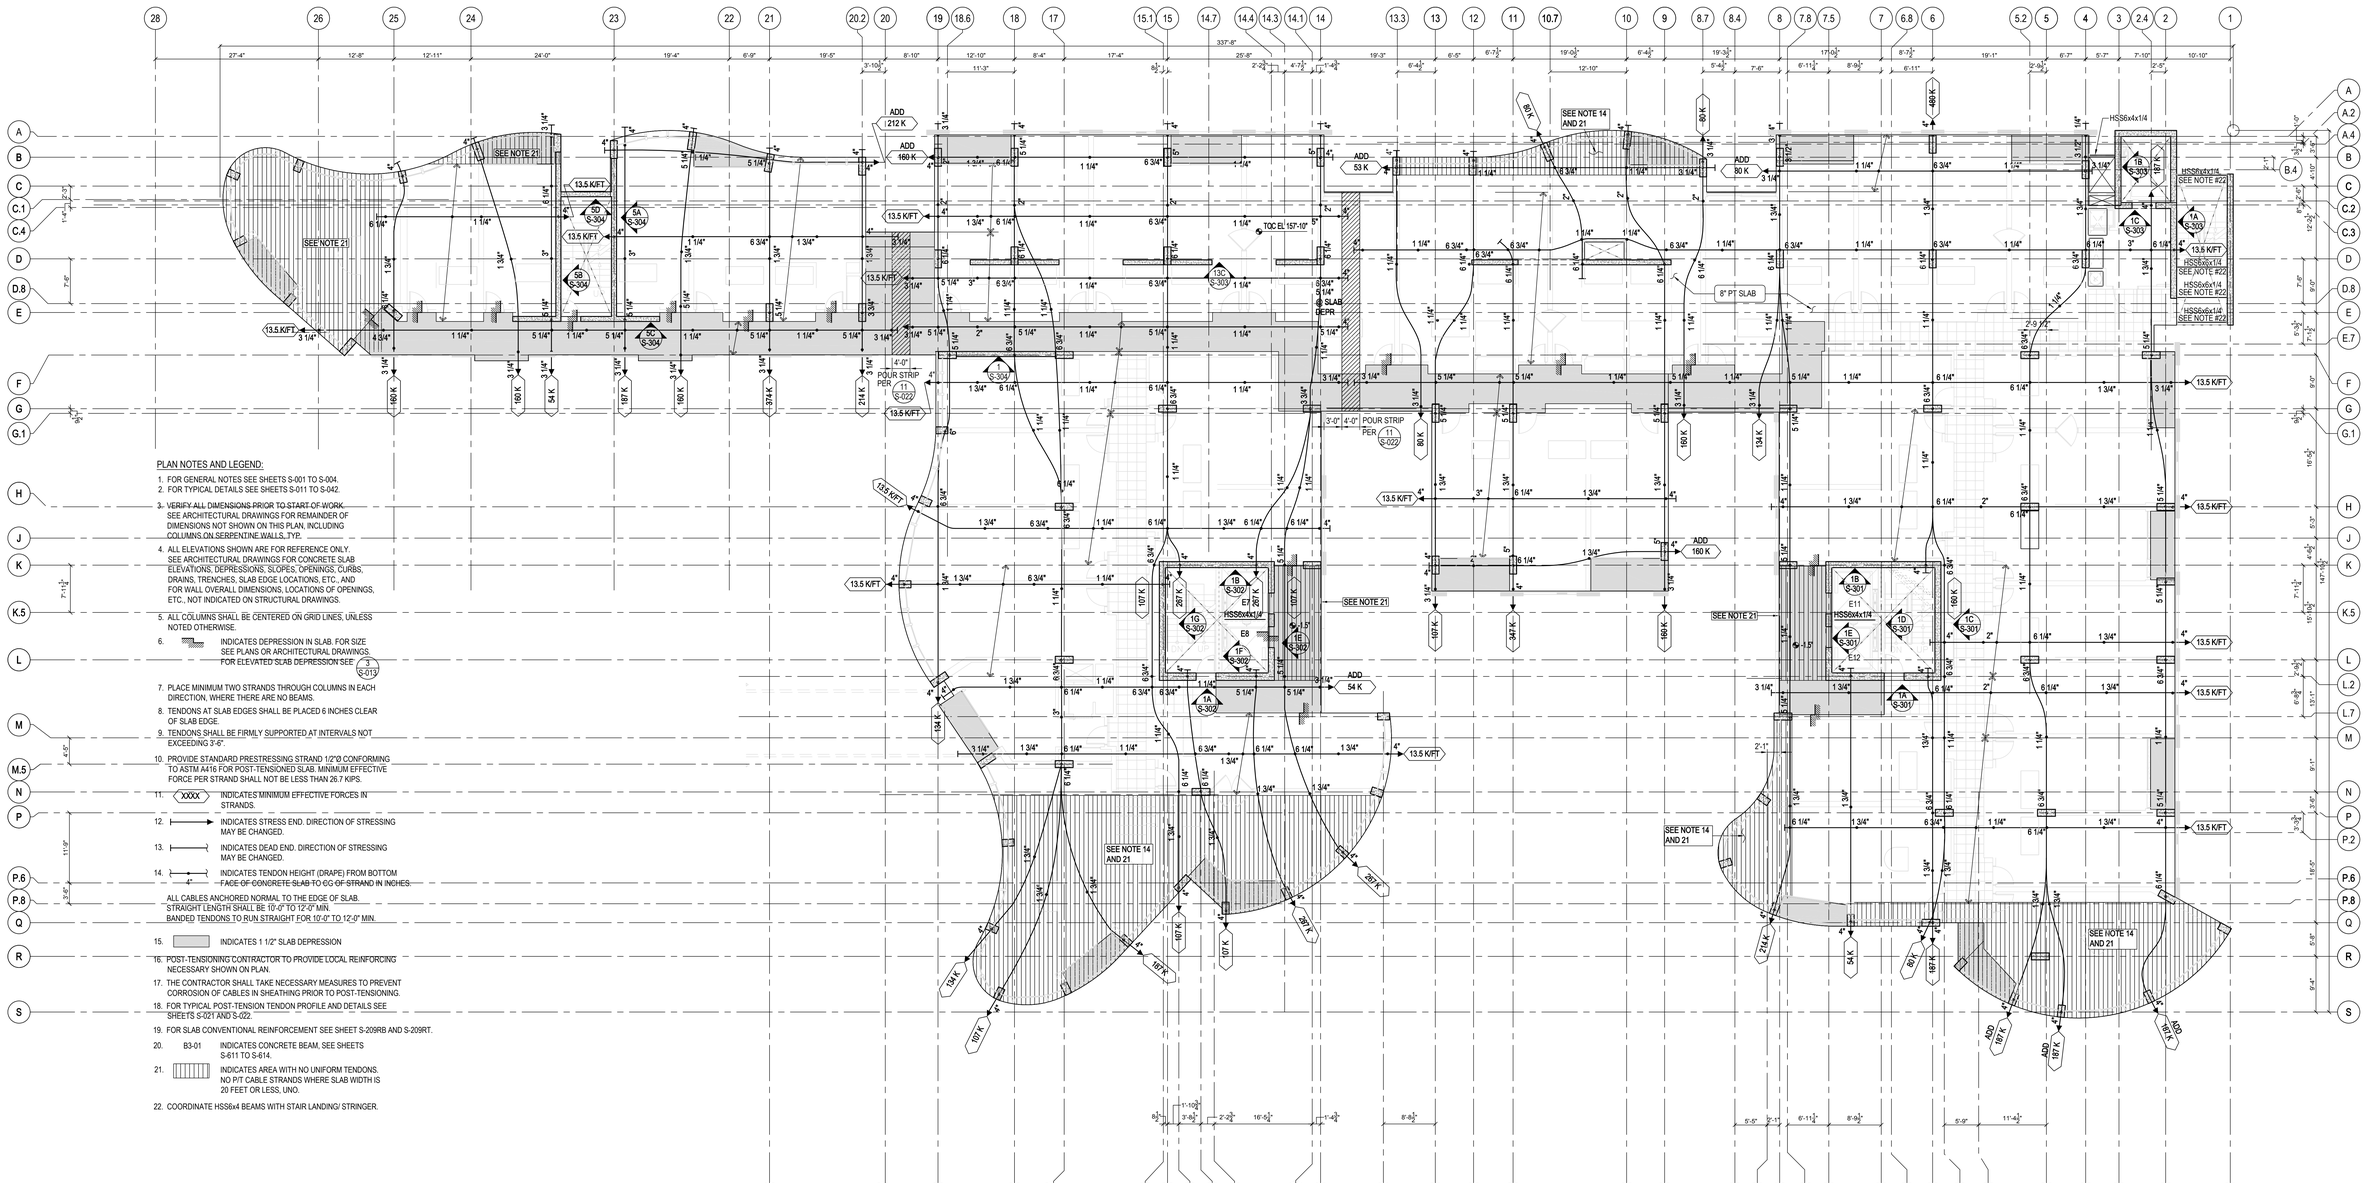

howard laks architects
1545 twelfth street
santa monica, ca 90401
voice 310-393-4455
fax 310-393-2230

CONSULTANTS
saiful bouquet structural engineers
316 Lytton Avenue
Palo Alto, California 94301
Telephone 650.364.3434
Facsimile 650.364.3424
SB Job No: 13062

NO	DATE	COMMENTS
1	05/07/2015	Addendum 02
2	08/13/2015	Addendum 03
3	10/30/2015	Addendum 04
4	05/27/2016	Addendum 05

710 WILSHIRE BOULEVARD

MIXED-USE HOTEL PROJECT
SANTA MONICA - CALIFORNIA 90401

THIRD FLOOR FRAMING PLAN

REGISTERED PROFESSIONAL ENGINEER — EDWARD I. DAVIS — No. 4491 — EXP. 09/30/16 — STRUCTURAL — STATE OF CALIFORNIA

DRAWN: –
CHECKED: ED
APPROVED: MD
SCALE: 1/8" = 1'-0"
SHEET: S-209
DATE: June 25, 2013
PROJECT NUMBER: HLA 0000000–00000