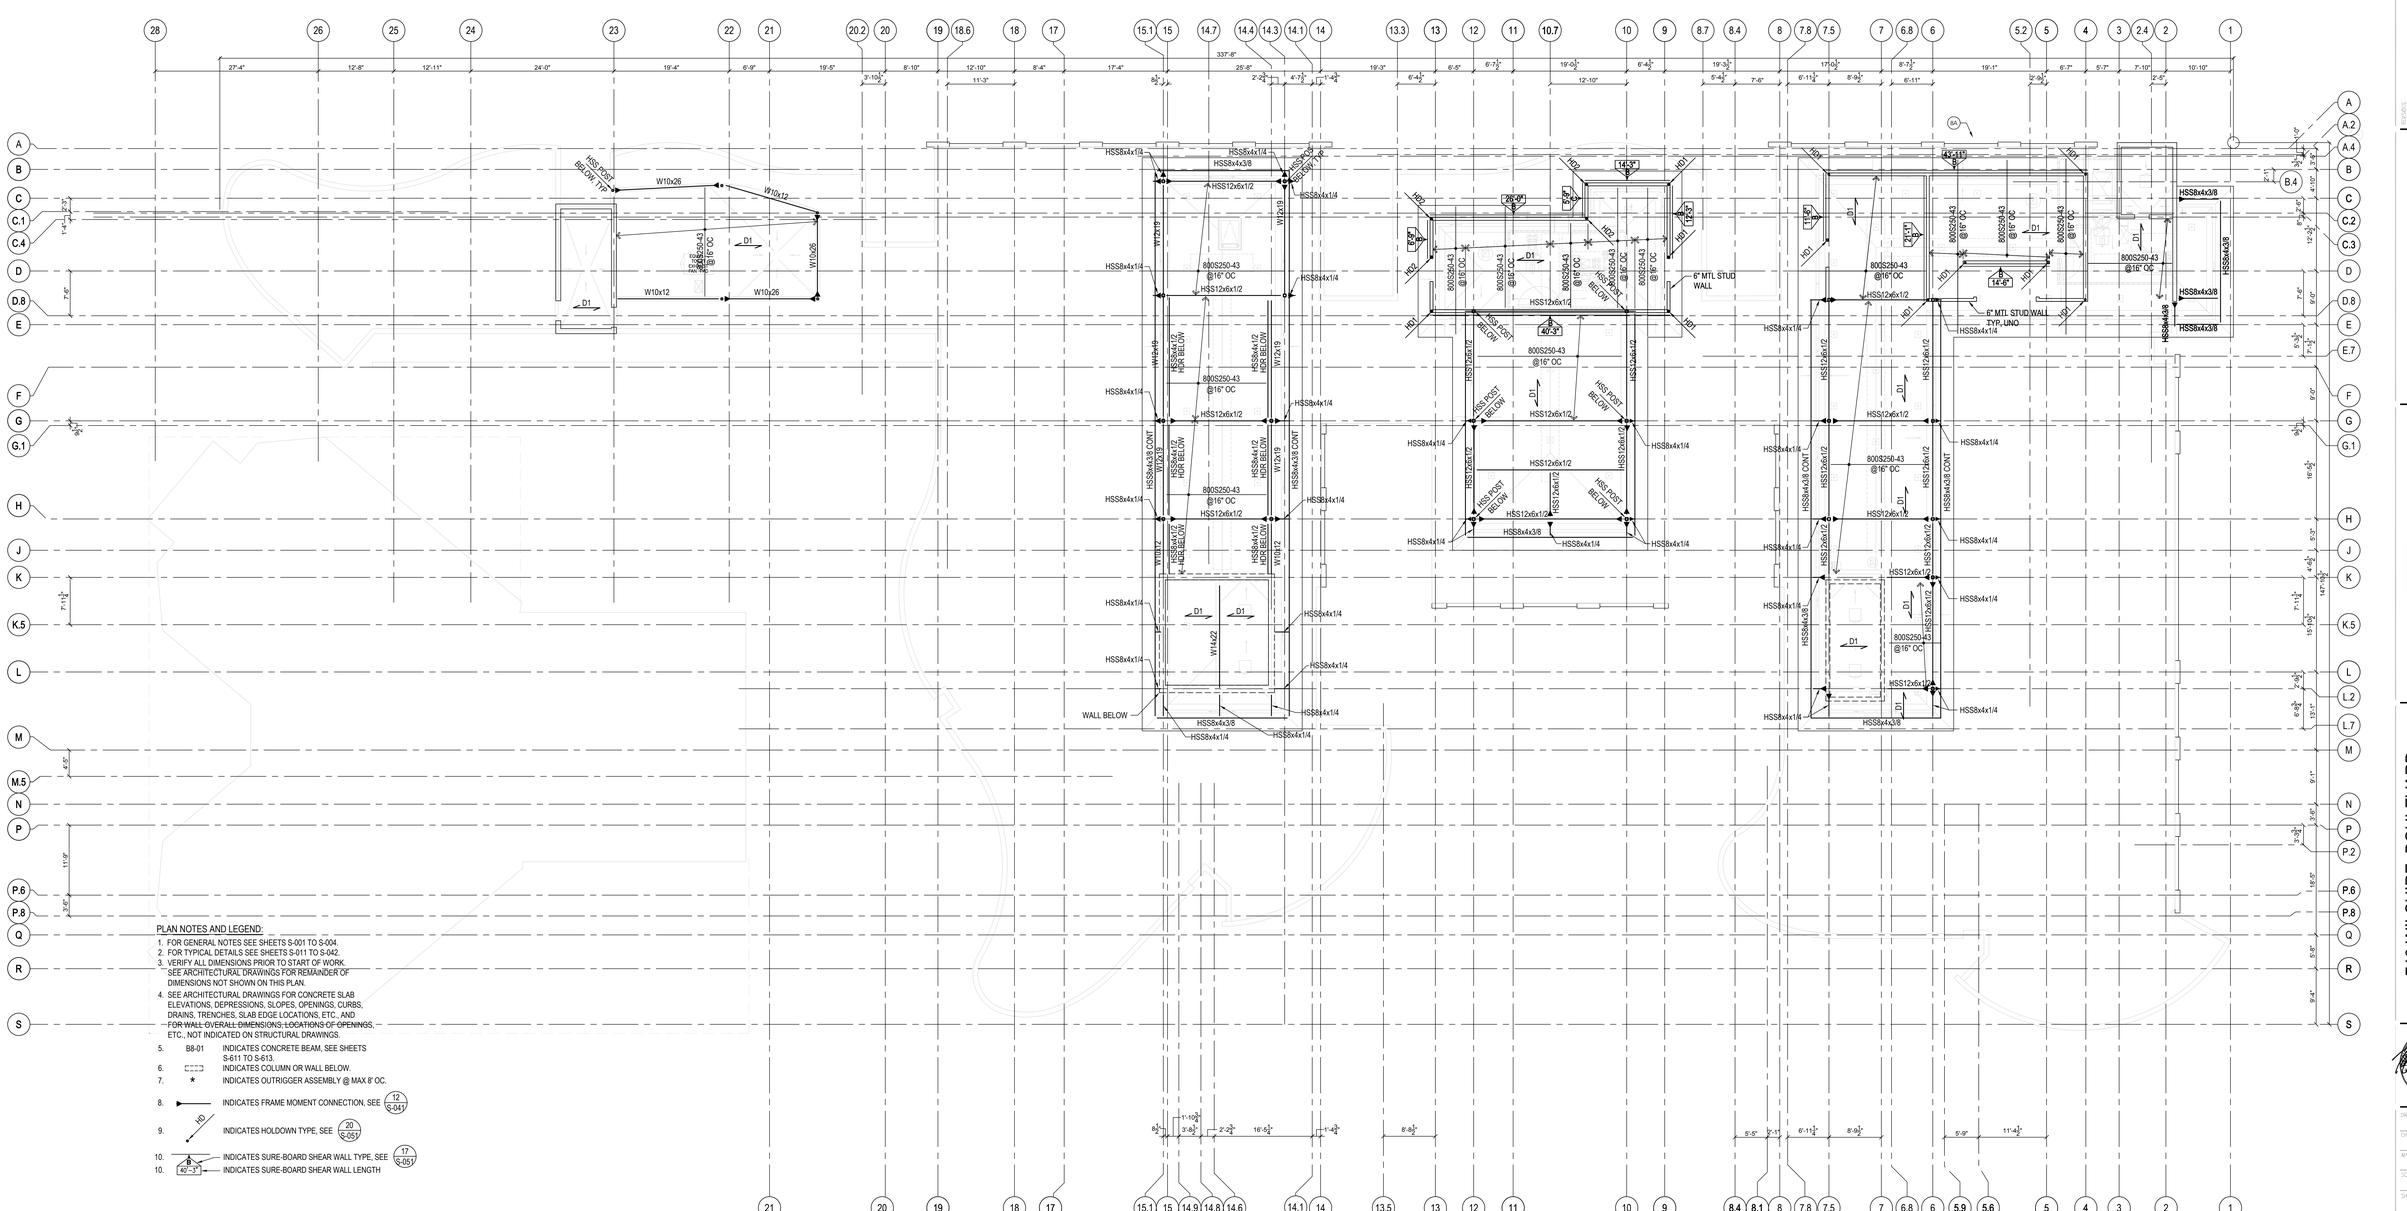

PLAN NOTES AND LEGEND:

1. FOR GENERAL NOTES SEE SHEETS S-001 TO S-004.
2. FOR TYPICAL DETAILS SEE SHEETS S-011 TO S-042.
3. VERIFY ALL DIMENSIONS PRIOR TO START OF WORK. SEE ARCHITECTURAL DRAWINGS FOR REMAINDER OF DIMENSIONS NOT SHOWN ON THIS PLAN.
4. SEE ARCHITECTURAL DRAWINGS FOR CONCRETE SLAB ELEVATIONS, DEPRESSIONS, SLOPES, OPENINGS, CURBS, DRAINS, TRENCHES, SLAB EDGE LOCATIONS, ETC., AND FOR WALL OVERALL DIMENSIONS, LOCATIONS OF OPENINGS, ETC., NOT INDICATED ON STRUCTURAL DRAWINGS.
5. B8-01 INDICATES CONCRETE BEAM, SEE SHEETS S-611 TO S-613.
6. INDICATES COLUMN OR WALL BELOW.
7. * INDICATES OUTRIGGER ASSEMBLY @ MAX 8' OC.
8. INDICATES FRAME MOMENT CONNECTION, SEE 12/S-041
9. HD INDICATES HOLDOWN TYPE, SEE 20/S-051
10. 8 INDICATES SURE-BOARD SHEAR WALL TYPE, SEE 17/S-051
10. 42'-3" INDICATES SURE-BOARD SHEAR WALL LENGTH

NUMBER	DATE	DESCRIPTION
01	05/07/2015	Addendum 02
02	08/06/2015	Addendum 03
03	10/30/2015	Addendum 04
04	05/27/2016	Addendum 05

hla

howard laks architects
1545 berlin street
santa monica, ca 90401
voice 310-393-4455
fax : 310-393-2230

CONSULTANTS

saiful bouquet structural engineers
SB Job No: 13482

710 WILSHIRE BOULEVARD
MIXED-USE HOTEL PROJECT
SANTA MONICA - CALIFORNIA 90401
ROOF FRAMING PLAN

REGISTERED PROFESSIONAL ENGINEER
SAIFUL BOUQUET
C 46401
EXP. 09/30/16
STRUCTURAL
STATE OF CALIFORNIA

DRAWN: –
CHECKED: HLA
APPROVED: VMD
SCALE: 1/8" = 1'-0"
SHEET: S-214
DATE: June 25, 2013
PROJECT NUMBER: HLA 0000000–00000