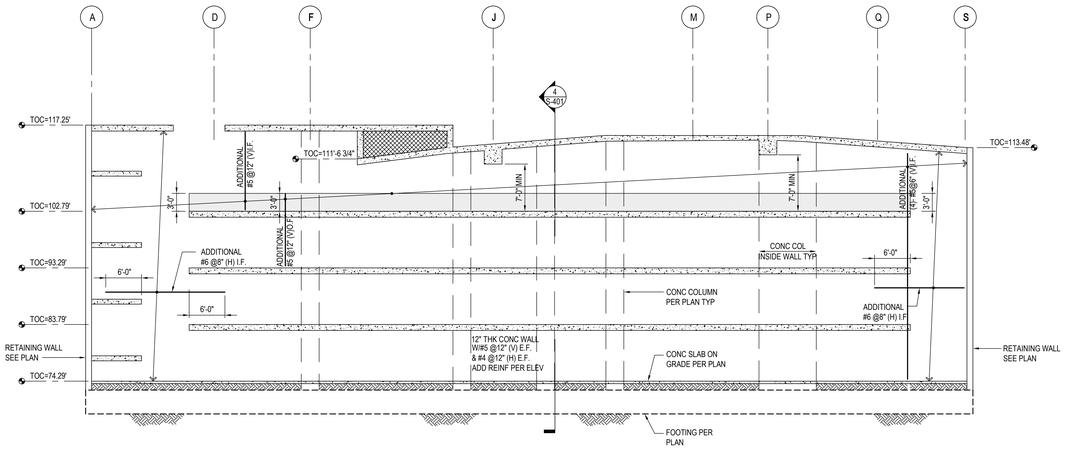

NOTE:
INDICATES AREA W/ #4 @5" (V) TIES FOR LAYOUT SEE 4 S-401

1/8"=1'-0"

SOUTH CONCRETE WALL ELEVATION

3

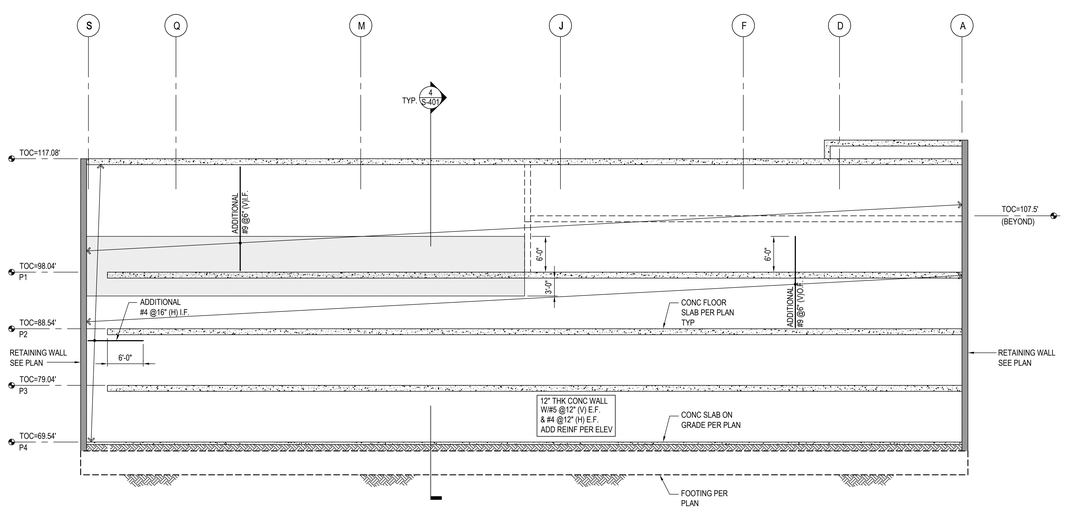

NOTE:
INDICATES AREA W/ #4 @5" (V) TIES FOR LAYOUT SEE 4 S-401

1/8"=1'-0"

NORTH CONCRETE WALL ELEVATION

1

16	
15	
13	
17	

01	05/07/2015	Addendum 02
02	06/04/15	Addendum 03
03	10/30/2015	Addendum 04
04	05/27/2016	Addendum 05
05		

hla
howard laks architects
1545 twelfth street
santa monica, ca 90401
voice 310-393-4455
fax : 310-393-2230

CONSULTANTS

sb
saiful bouquet
structural engineers
136 S. Lake Avenue
Suite 300
Pasadena, California 91101
Telephone 626.304.3616
Facsimile 626.304.3626
SB Job No: 13482

710 WILSHIRE BOULEVARD
MIXED-USE HOTEL PROJECT
SANTA MONICA - CALIFORNIA, 90401

CONCRETE WALL ELEVATIONS AND SECTIONS

REGISTERED PROFESSIONAL ENGINEER
SAIFUL BOUQUET
No. S 3200
Exp. 09/30/16
STRUCTURAL
STATE OF CALIFORNIA

DRAWN: –
CHECKED: –
APPROVED: –
SCALE: AS NOTED
SHEET: S-310
DATE: June 25, 2013
PROJECT NUMBER: HLA 0000000–00000