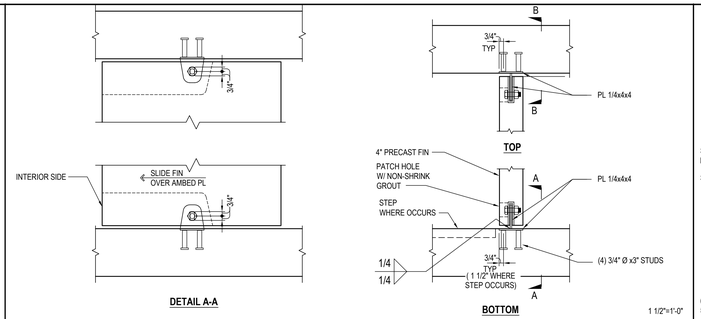

PRECAST FIN ATTACHMENT DETAIL | 14

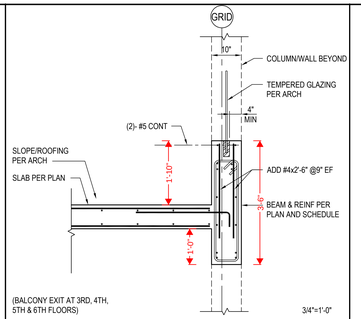

DETAIL FOR - U - CHANNEL EMBED FOR GLAZING (REF: 2/A-413; 2/A-410) | 12

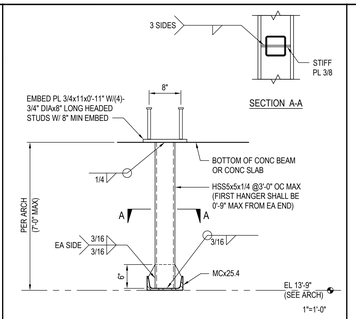

DETAIL TO SUPPORT NANAWALL HSW60 AT GROUND FLOOR RESTAURANT (REF: 2 & 3/A-626) | 9

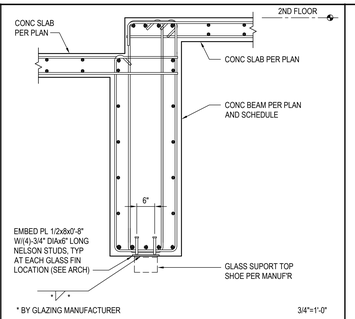

CONNECTION TO CONCRETE BEAM AT GLASS SUPPORT AT SECOND FLOOR DETAIL (REF: 4 & 6/A-627) | 6

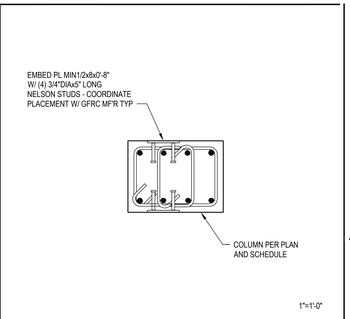

EYE EMBED AT COLUMN (REF: 5/A-625) | 3

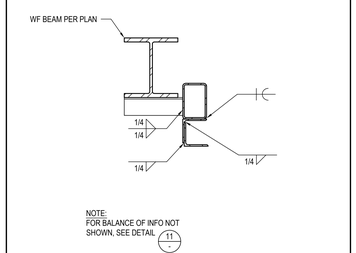

NANA WALL - WALL SUPPORT DETAIL | 13

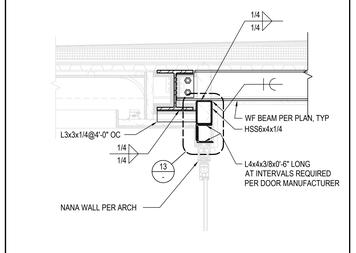

DETAIL TO SUPPORT NANAWALL HSW60 AT 7TH FLOOR FITNESS (REF: 3/A-411) | 11

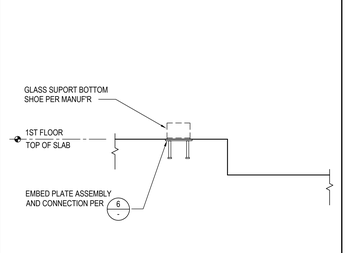

CONNECTION TO CONCRETE FLOOR AT GLASS SUPPORT AT FIRST FLOOR DETAIL (REF: 4 & 6/A-627) | 8

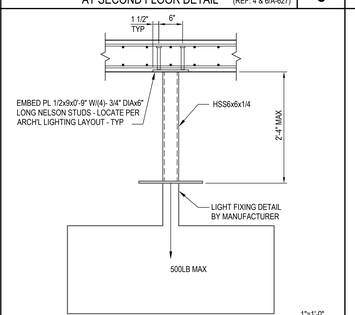

SUPPORTS FOR SPECIALTY LIGHTS | 5

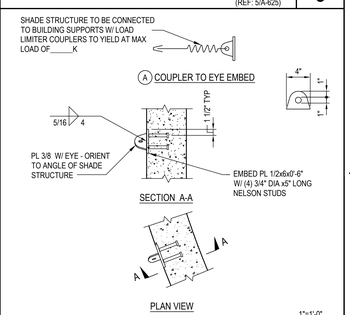

EYE EMBED AT SHADE STUCTURE | 2

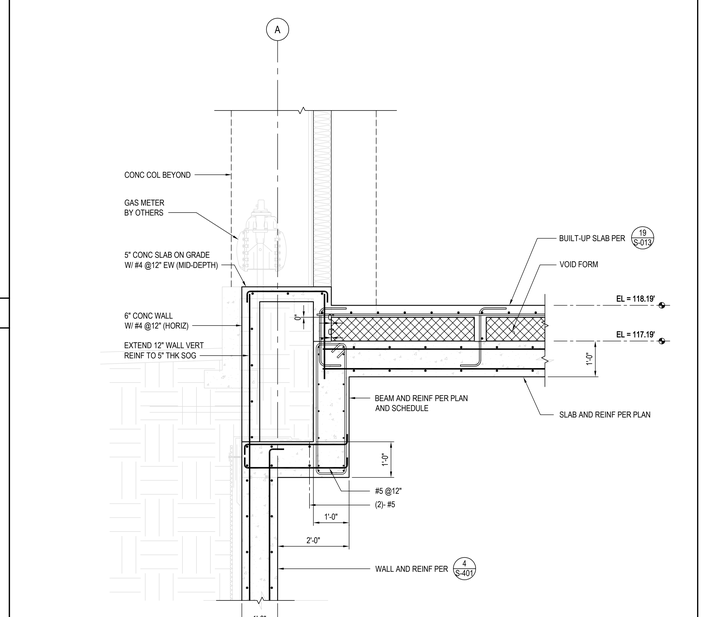

STRUCTURAL DETAIL AT GAS METER PEDESTAL (REF: 3/A-403) | 10

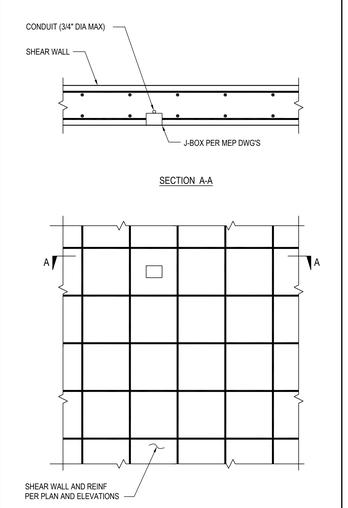

TYPICAL DETAIL FOR EMBEDMENT OF ELECTRICAL J-BOX AT SHEAR WALLS | 7

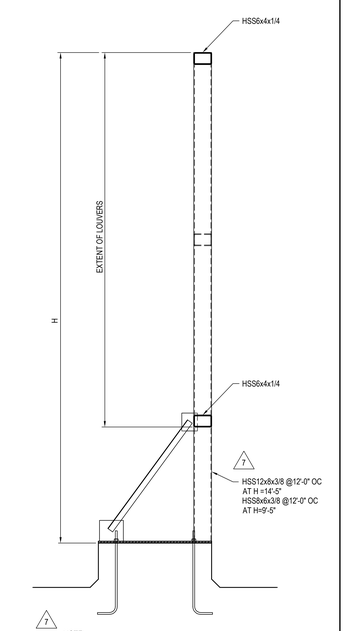

TYPICAL SCREEN SUPPORT DETAIL (REF: 29; 32/A-611) | 4

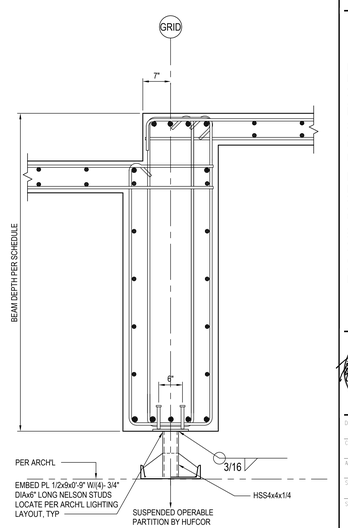

SPECIALTY LIGHT SUPPORT TO BEAM CONNECTION | 1

howard laks architects
1545 twelfth street
santa monica, ca 90401
voice 310-393-4465
fax - 310-393-2230

CONSULTANTS

saiful bouquet structural engineers
234 S. Lake Avenue
Suite 200 - Pasadena, 91101
Telephone 626.304.3434
Facsimile 626.304.3424
SB Job No: 13062

DATE	DESCRIPTION
05/07/2015	Addendum 02
08/06/2015	Addendum 03
10/30/2015	Addendum 04
05/27/2016	Addendum 05

710 WILSHIRE BOULEVARD
MIXED-USE HOTEL PROJECT
SANTA MONICA - CALIFORNIA 90401
CONCRETE DETAIL

REGISTERED PROFESSIONAL ENGINEER
Saiful Bouquet
No. 4501
EXP. 09/30/16
STRUCTURAL
STATE OF CALIFORNIA

DRAWN: --
CHECKED: ED
APPROVED: MD
SCALE: NTS
SHEET: S-404
DATE: June 25, 2013
PROJECT NUMBER: HLA 00000000--00000