


5C SECTION scale: 1" = 1'-0"

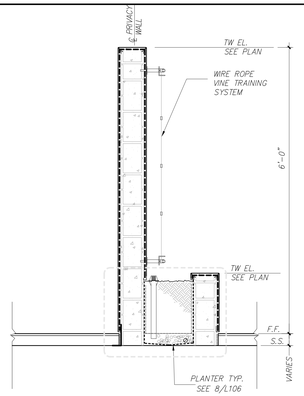


5B SECTION




4B SECTION scale: 1" = 1'-0"

NOTES:

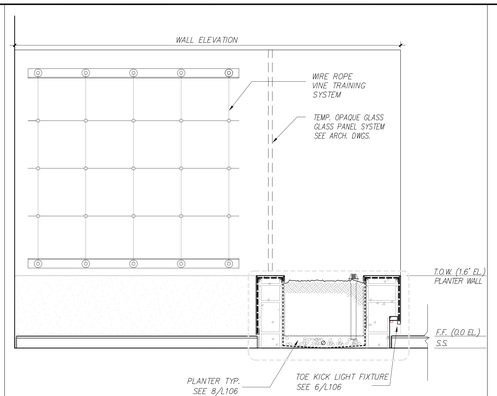1. REFER TO ARCHITECTURAL DRAWINGS, WATER PROOFING DRAWINGS, AND SPECIFICATIONS FOR DRAINAGE AND WATERPROOFING MEASURES.
2. REFER TO STRUCTURAL DRAWINGS FOR ALL WALL REINFORCEMENT.
3. REFER TO IRRIGATION DRAWINGS FOR IRRIGATION INFORMATION.
4. REFER TO LIGHTING DRAWINGS FOR ADDITIONAL FIXTURE AND LIGHTING SPECIFICATIONS.
5. REFER TO WATER FEATURE DRAWINGS FOR ADDITIONAL WATER FEATURE INFORMATION.
6. REFER TO CIVIL PLANS FOR ADDITIONAL DRAINAGE INFORMATION.

1 NOTES

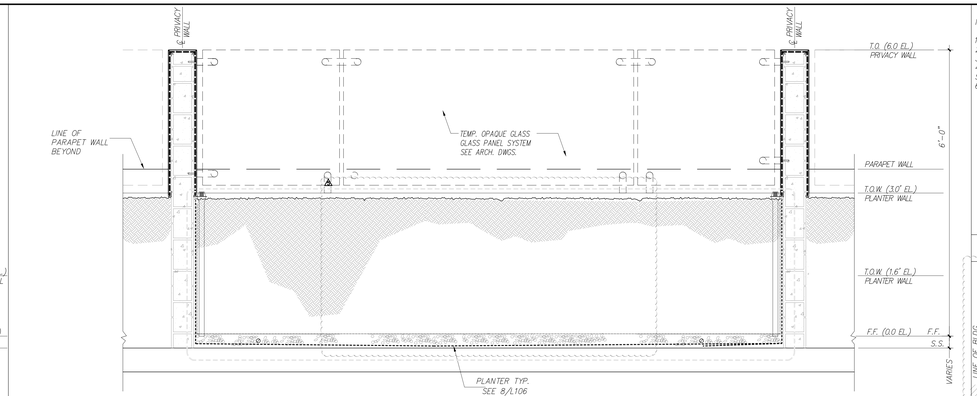


2 SECTION scale: 1" = 1'-0"




5A ELEVATION scale: 1" = 1'-0"

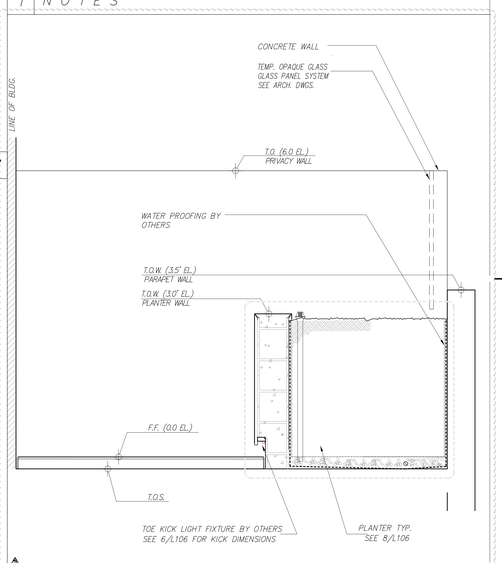


4A ELEVATION scale: 1" = 1'-0"

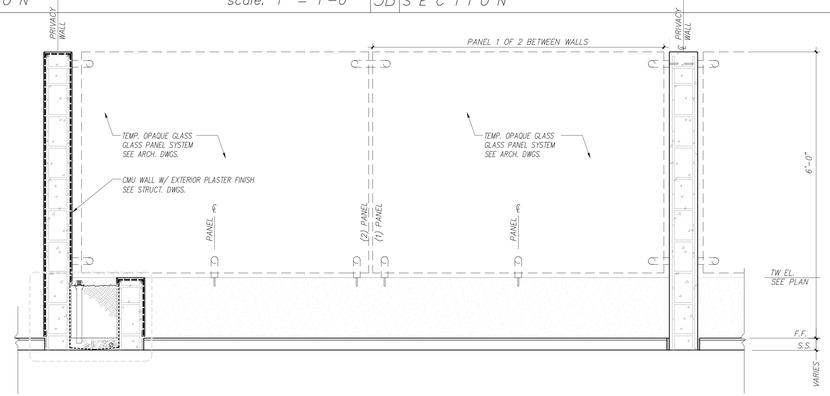


5 PATIO AT PODIUM LEVEL PLAN scale: 1" = 1'-0"

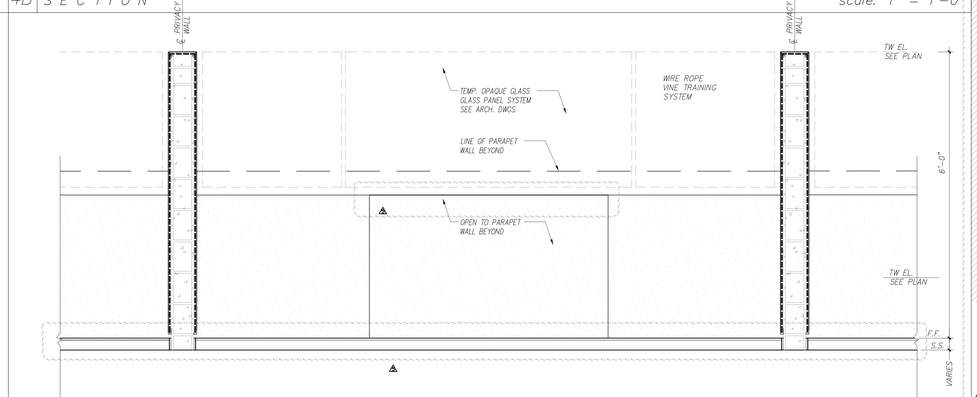


4 PATIO AT PODIUM LEVEL PLAN scale: 1" = 1'-0"

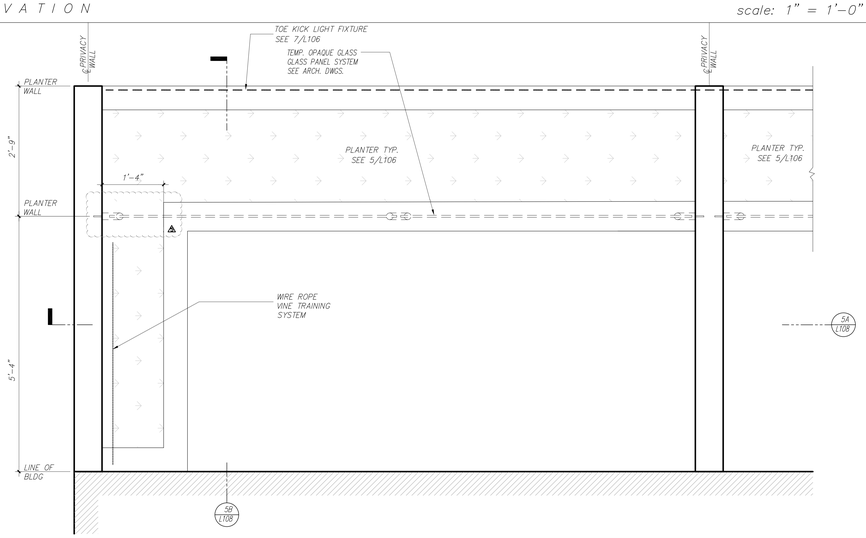


3 SECTION scale: 1" = 1'-0"

| BY | DATE | DESCRIPTION |
|---|---|---|
| - | 05/07/2015 | Addendum 02 |
| - | 09/24/2015 | Addendum 03 |
| - | 10/30/2015 | Addendum 04 |
| - | 06/07/2016 | Addendum 05 |

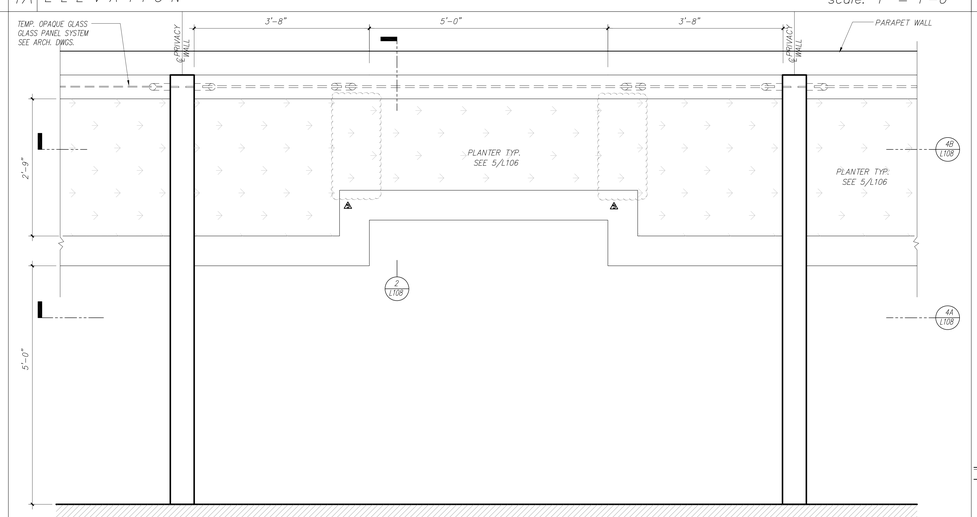hla
howard laks architects
10345 twelfth street
santa monica, ca 90401
voice : 310-393-4455
fax : 310-393-2320

CONSULTANTS

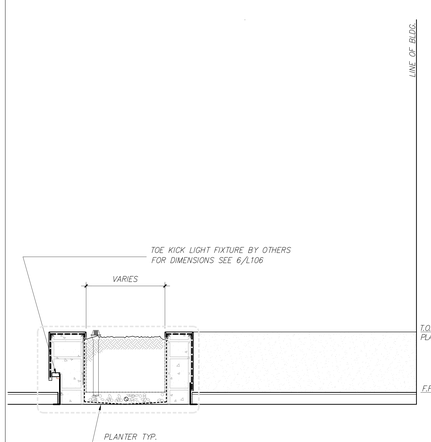710 WILSHIRE BOULEVARD
MIXED-USE HOTEL PROJECT
SANTA MONICA - CALIFORNIA 90401

HARDSCAPE DETAILS

DRAWN: GS
CHECKED: -
APPROVED: -
SCALE: 1/8" = 1'-0"
SHEET: L-108
DATE: June 25, 2013
PROJECT NUMBER: HLA 0000000-00000