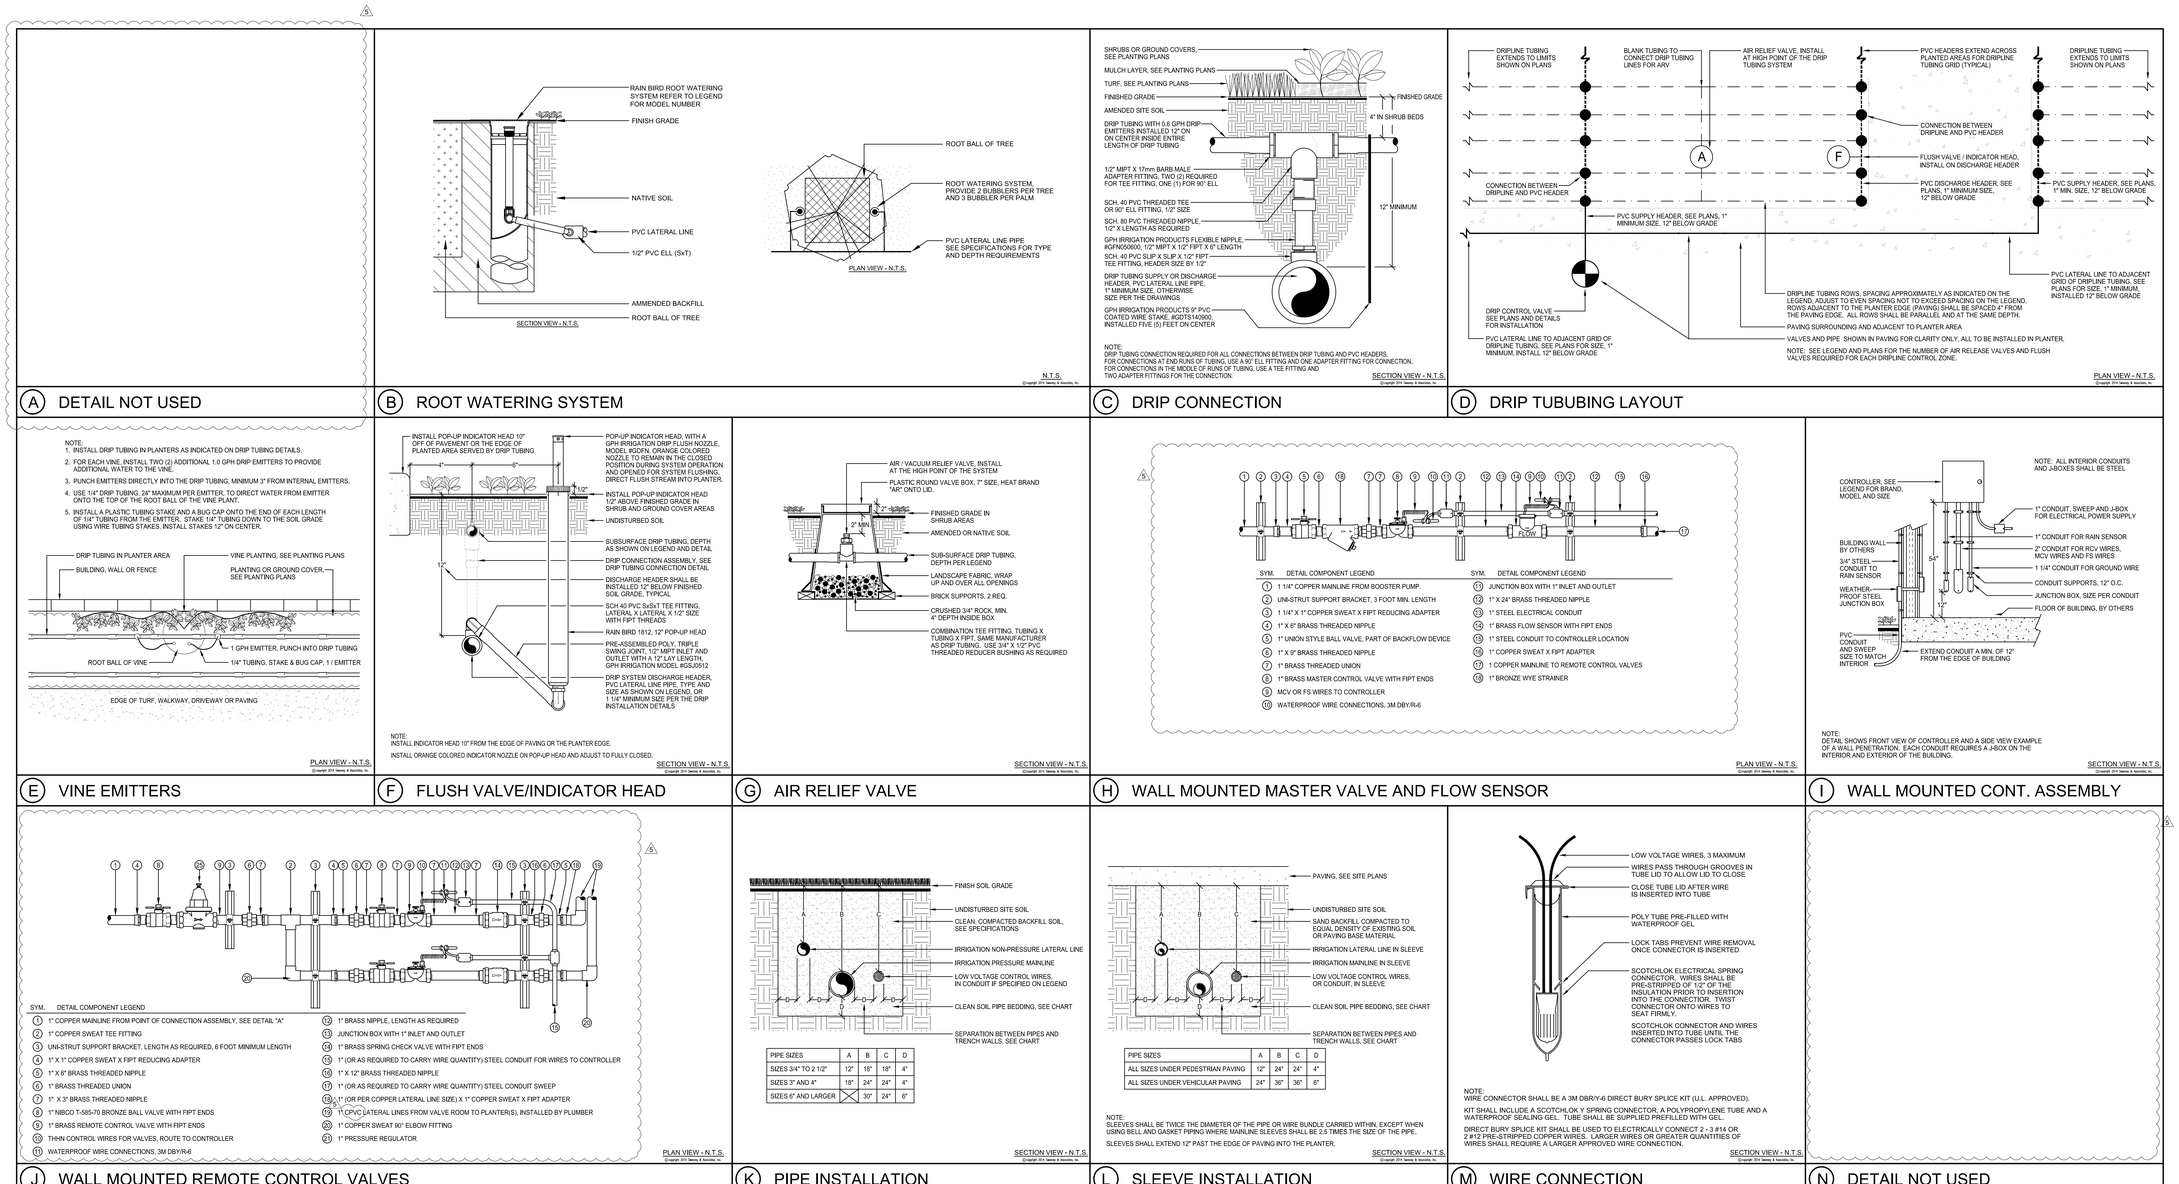

I HAVE COMPLIED WITH THE CRITERIA OF THE ORDINANCE AND APPLIED THEM ACCORDINGLY FOR THE EFFICIENT USE OF WATER IN THE IRRIGATION DESIGN PLAN

sweeney + associates
IRRIGATION DESIGN AND CONSULTING
30730 Via Cerigan Drive, Suite C
Murrieta, Ca 92563
p : info@sweeneyassoc.com | T: (951) 461 6850
w : www.sweeneyassoc.com | F: (951) 461 6850

REVISIONS	DATE	DESCRIPTION
BY:	10/30/2015	Addendum 02
	10/30/2015	Addendum 03
	10/30/2015	Addendum 04
	10/30/2015	Addendum 05
	06/27/2016	Addendum 05

howard laks architects
1545 twelfth street
santa monica, ca 90401
voice : 310-393-4455
fax : 310-393-2230

CONSULTANTS

710 WILSHIRE BOULEVARD
MIXED-USE HOTEL PROJECT
SANTA MONICA - CALIFORNIA, 90401

IRRIGATION DETAILS

DRAWN: CB
CHECKED: DZ
APPROVED: –
SCALE: N.T.S.
SHEET: LI-220
DATE: June 25, 2013
PROJECT NUMBER: HLA 0000000--00000