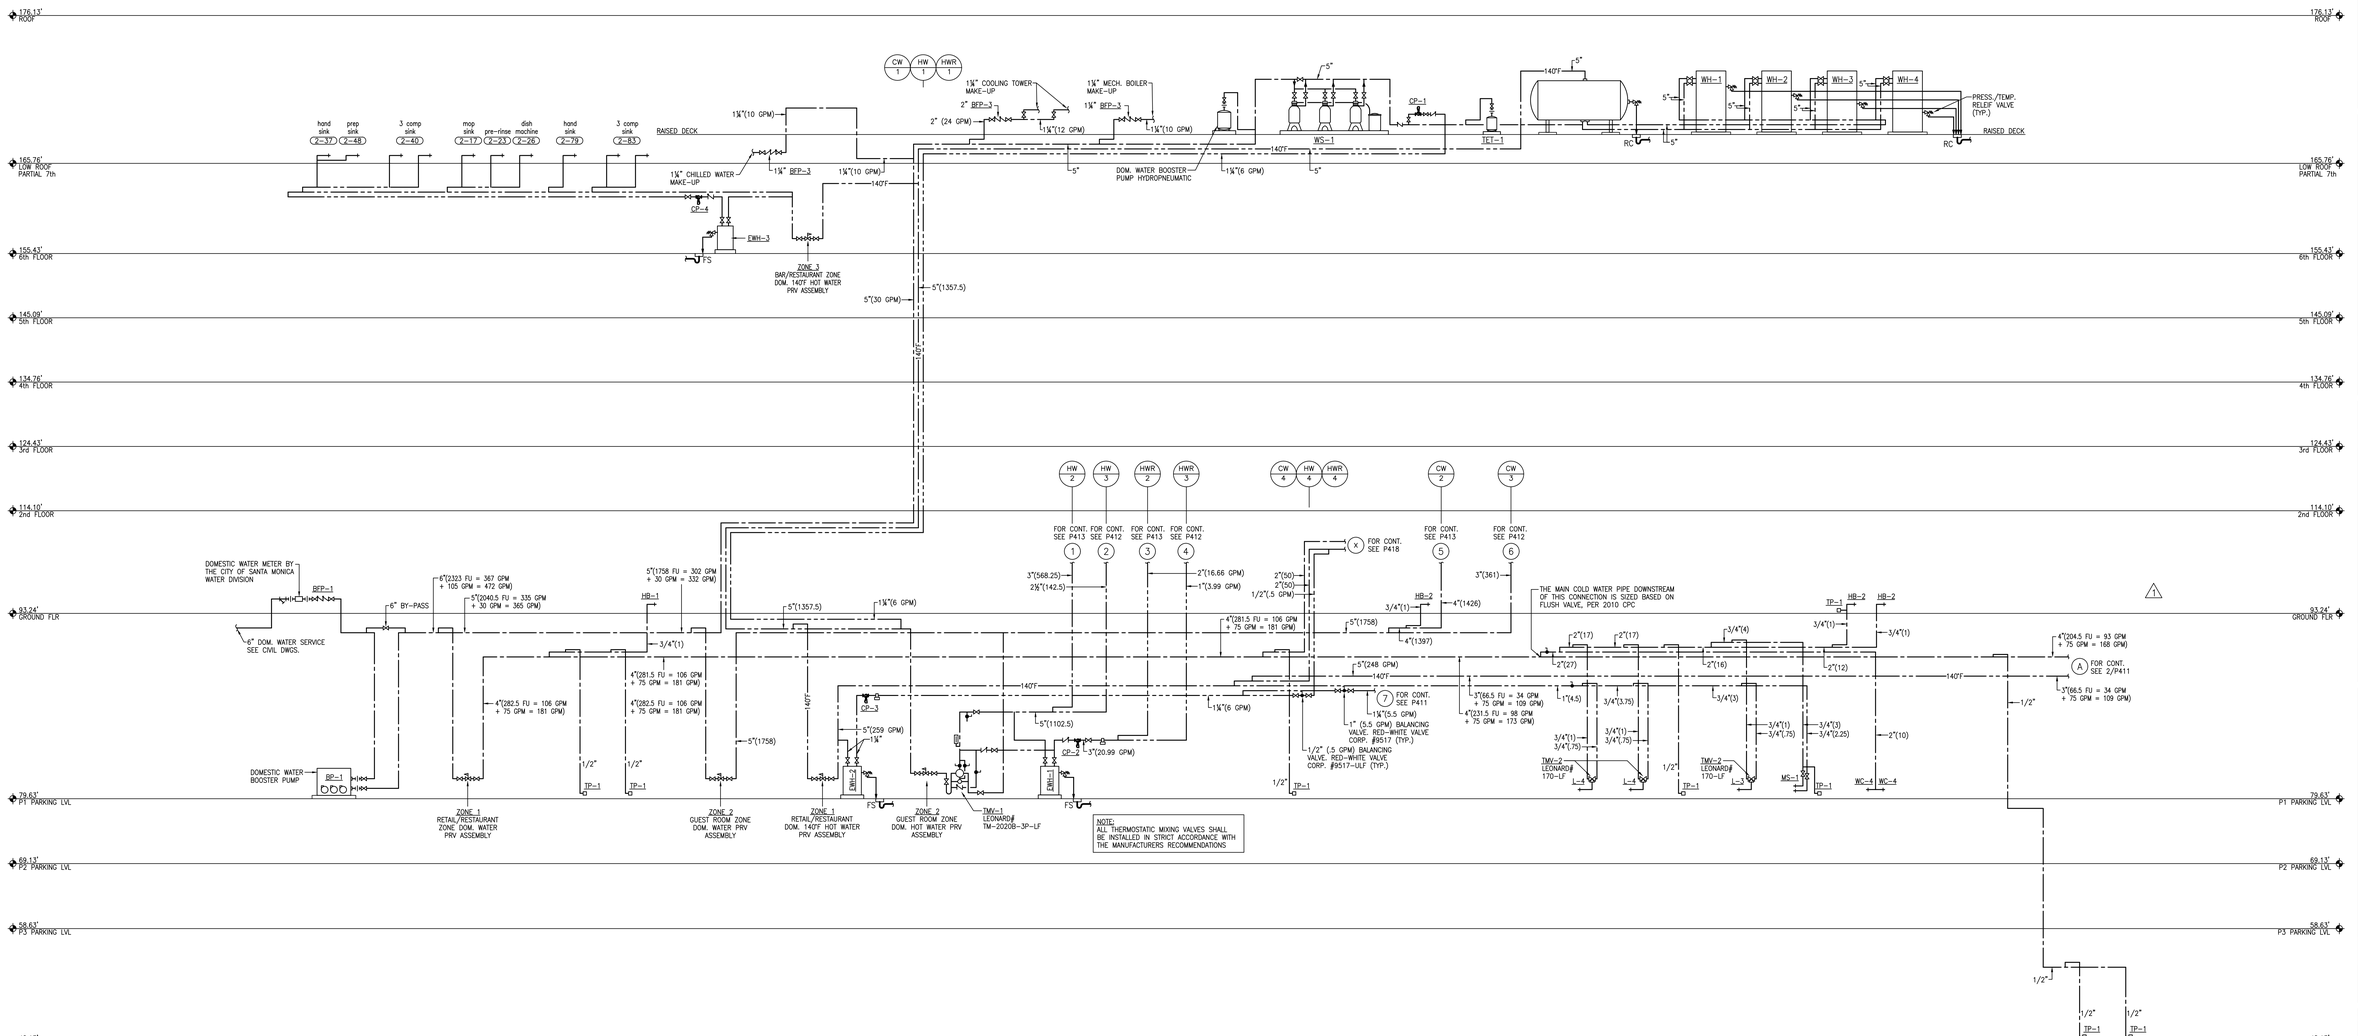

REVISIONS			
	DATE	DESCRIPTION
0	01/07/2015	Milestone 02
1	01/04/2015	Milestone 03
2	04/04/2016	Milestone 04
3	04/27/2016	Milestone 05

howard laks architects
voice : 310-393-4455
fax : 310-393-2230
1545 twelfth street
santa monica, ca 90401

CONSULTANTS

Donald P. Dickerson Associates
CONSULTING MECHANICAL & ELECTRICAL ENGINEERS
1801 AVENUE OF THE STARS, SUITE 454
TARZANA, CA 91356
PHONE (818) 990-1666
FAX (818) 990-1667
E-MAIL DONALD@DPDA.COM

JOB NO. 201225

710 WILSHIRE BOULEVARD

MIXED-USE HOTEL PROJECT
SANTA MONICA - CALIFORNIA 90401

HOT AND COLD WATER RISER DIAGRAMS

DRAWN --
CHECKED --
APPROVED --
SCALE NTS
SHEET P-410
DATE June 25, 2013
PROJECT NUMBER HLA 0000000-00000