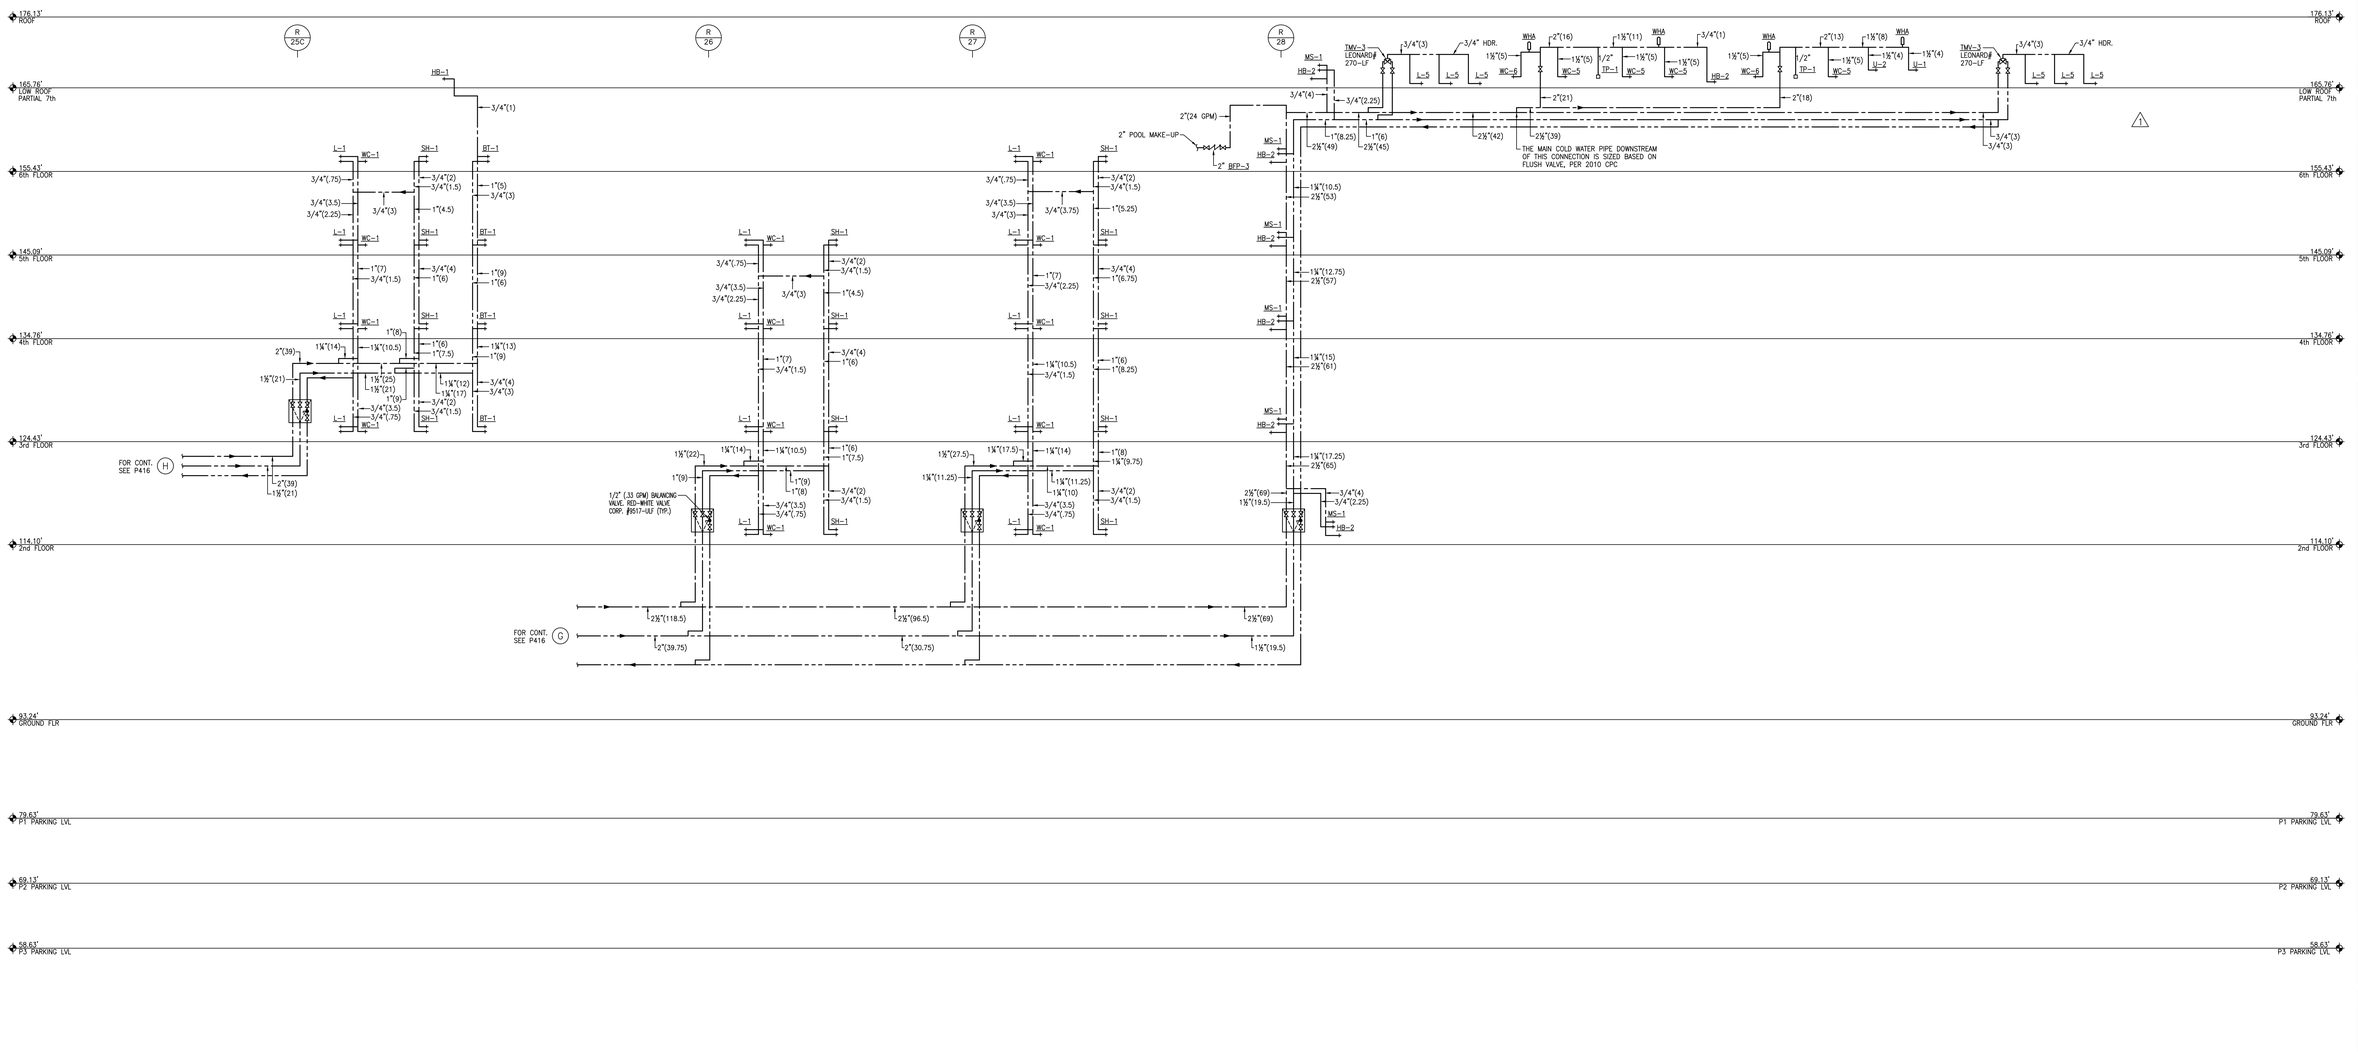

REVISIONS:	DESCRIPTION:
BY:	DATE:
-	05/07/2015 Addendum 02
-	06/04/2015 Addendum 03
-	06/18/2015 Addendum 04
-	06/22/2015 Addendum 05

howard laks architects
1545 twelfth street
santa monica, ca 90401
voice : 310-393-4455
fax : 310-393-2230

CONSULTANTS

Donald P. Dickerson Associates
CONSULTING MECHANICAL & ELECTRICAL ENGINEERS
1901 AVENUE OF THE STARS, SUITE 454
TORRANCE, CA 90501
PH. (310) 393-1881
FAX (310) 393-1883
E-MAIL DPDA@DPDA.COM
JOB NO. 201225

710 WILSHIRE BOULEVARD
MIXED-USE HOTEL PROJECT
SANTA MONICA - CALIFORNIA 90401

HOT AND COLD WATER RISER DIAGRAMS

DRAWN --
CHECKED --
APPROVED --
SCALE NTS
SHEET P-417
DATE June 25, 2013
PROJECT NUMBER HLA 0000000-00000