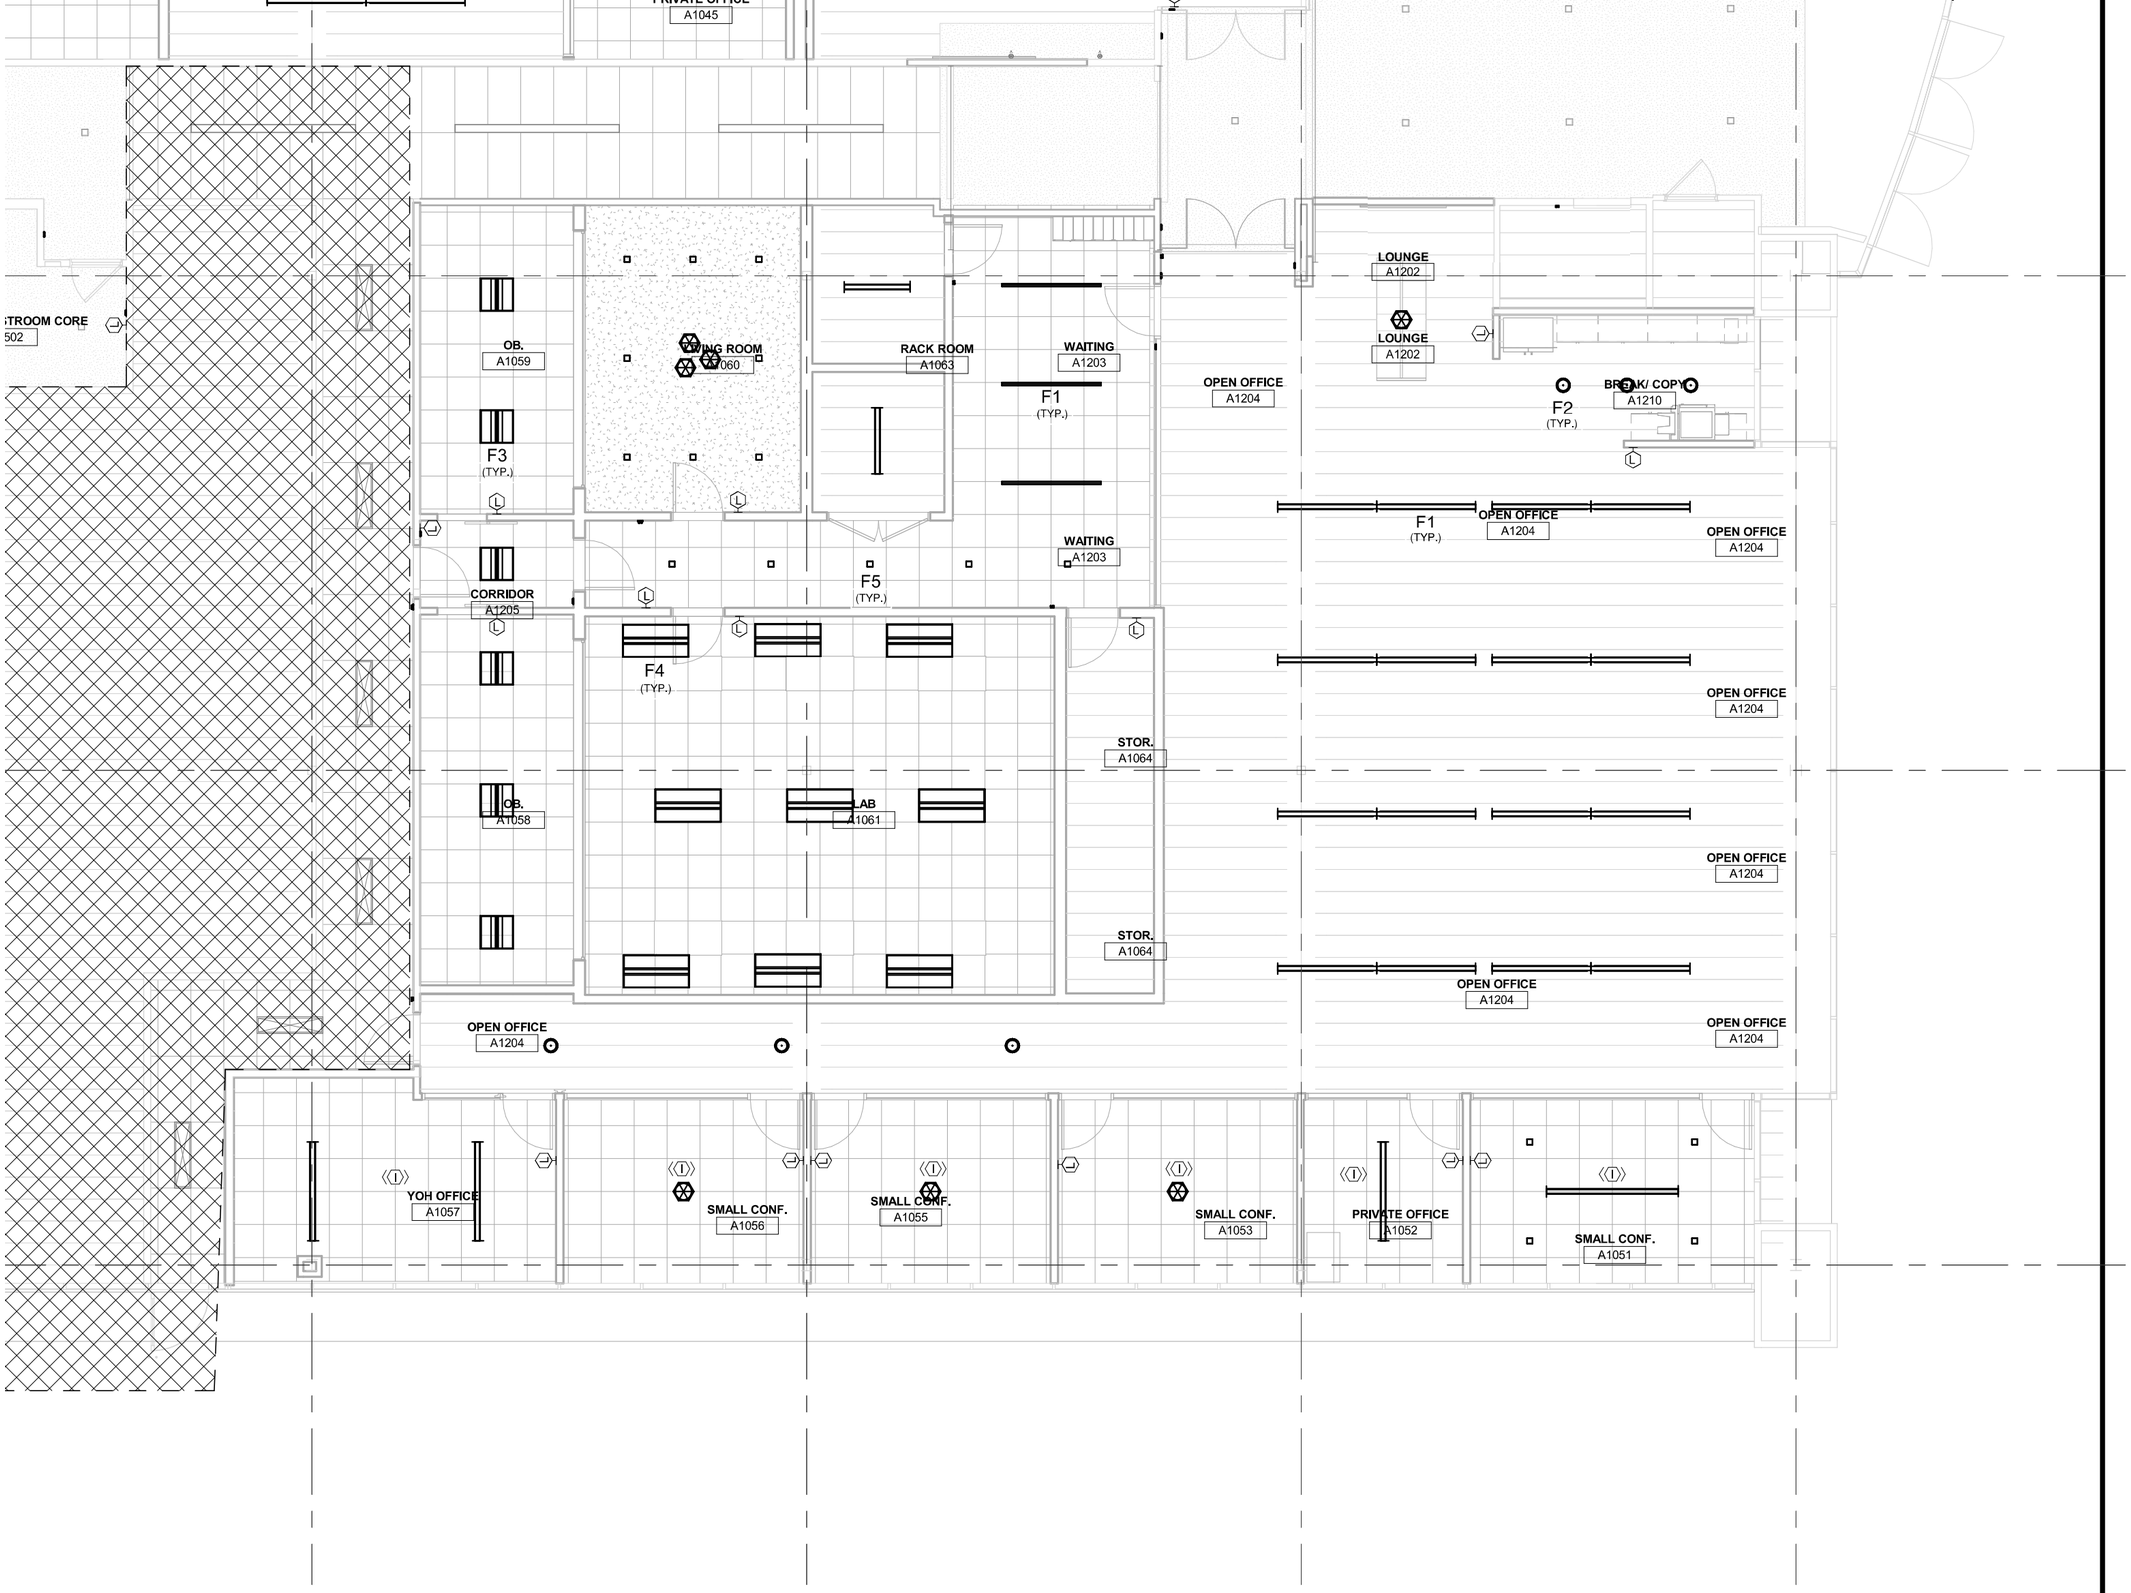

E-301-B - ELECTRICAL LEVEL 1 -LIGHTING - AREAM

N