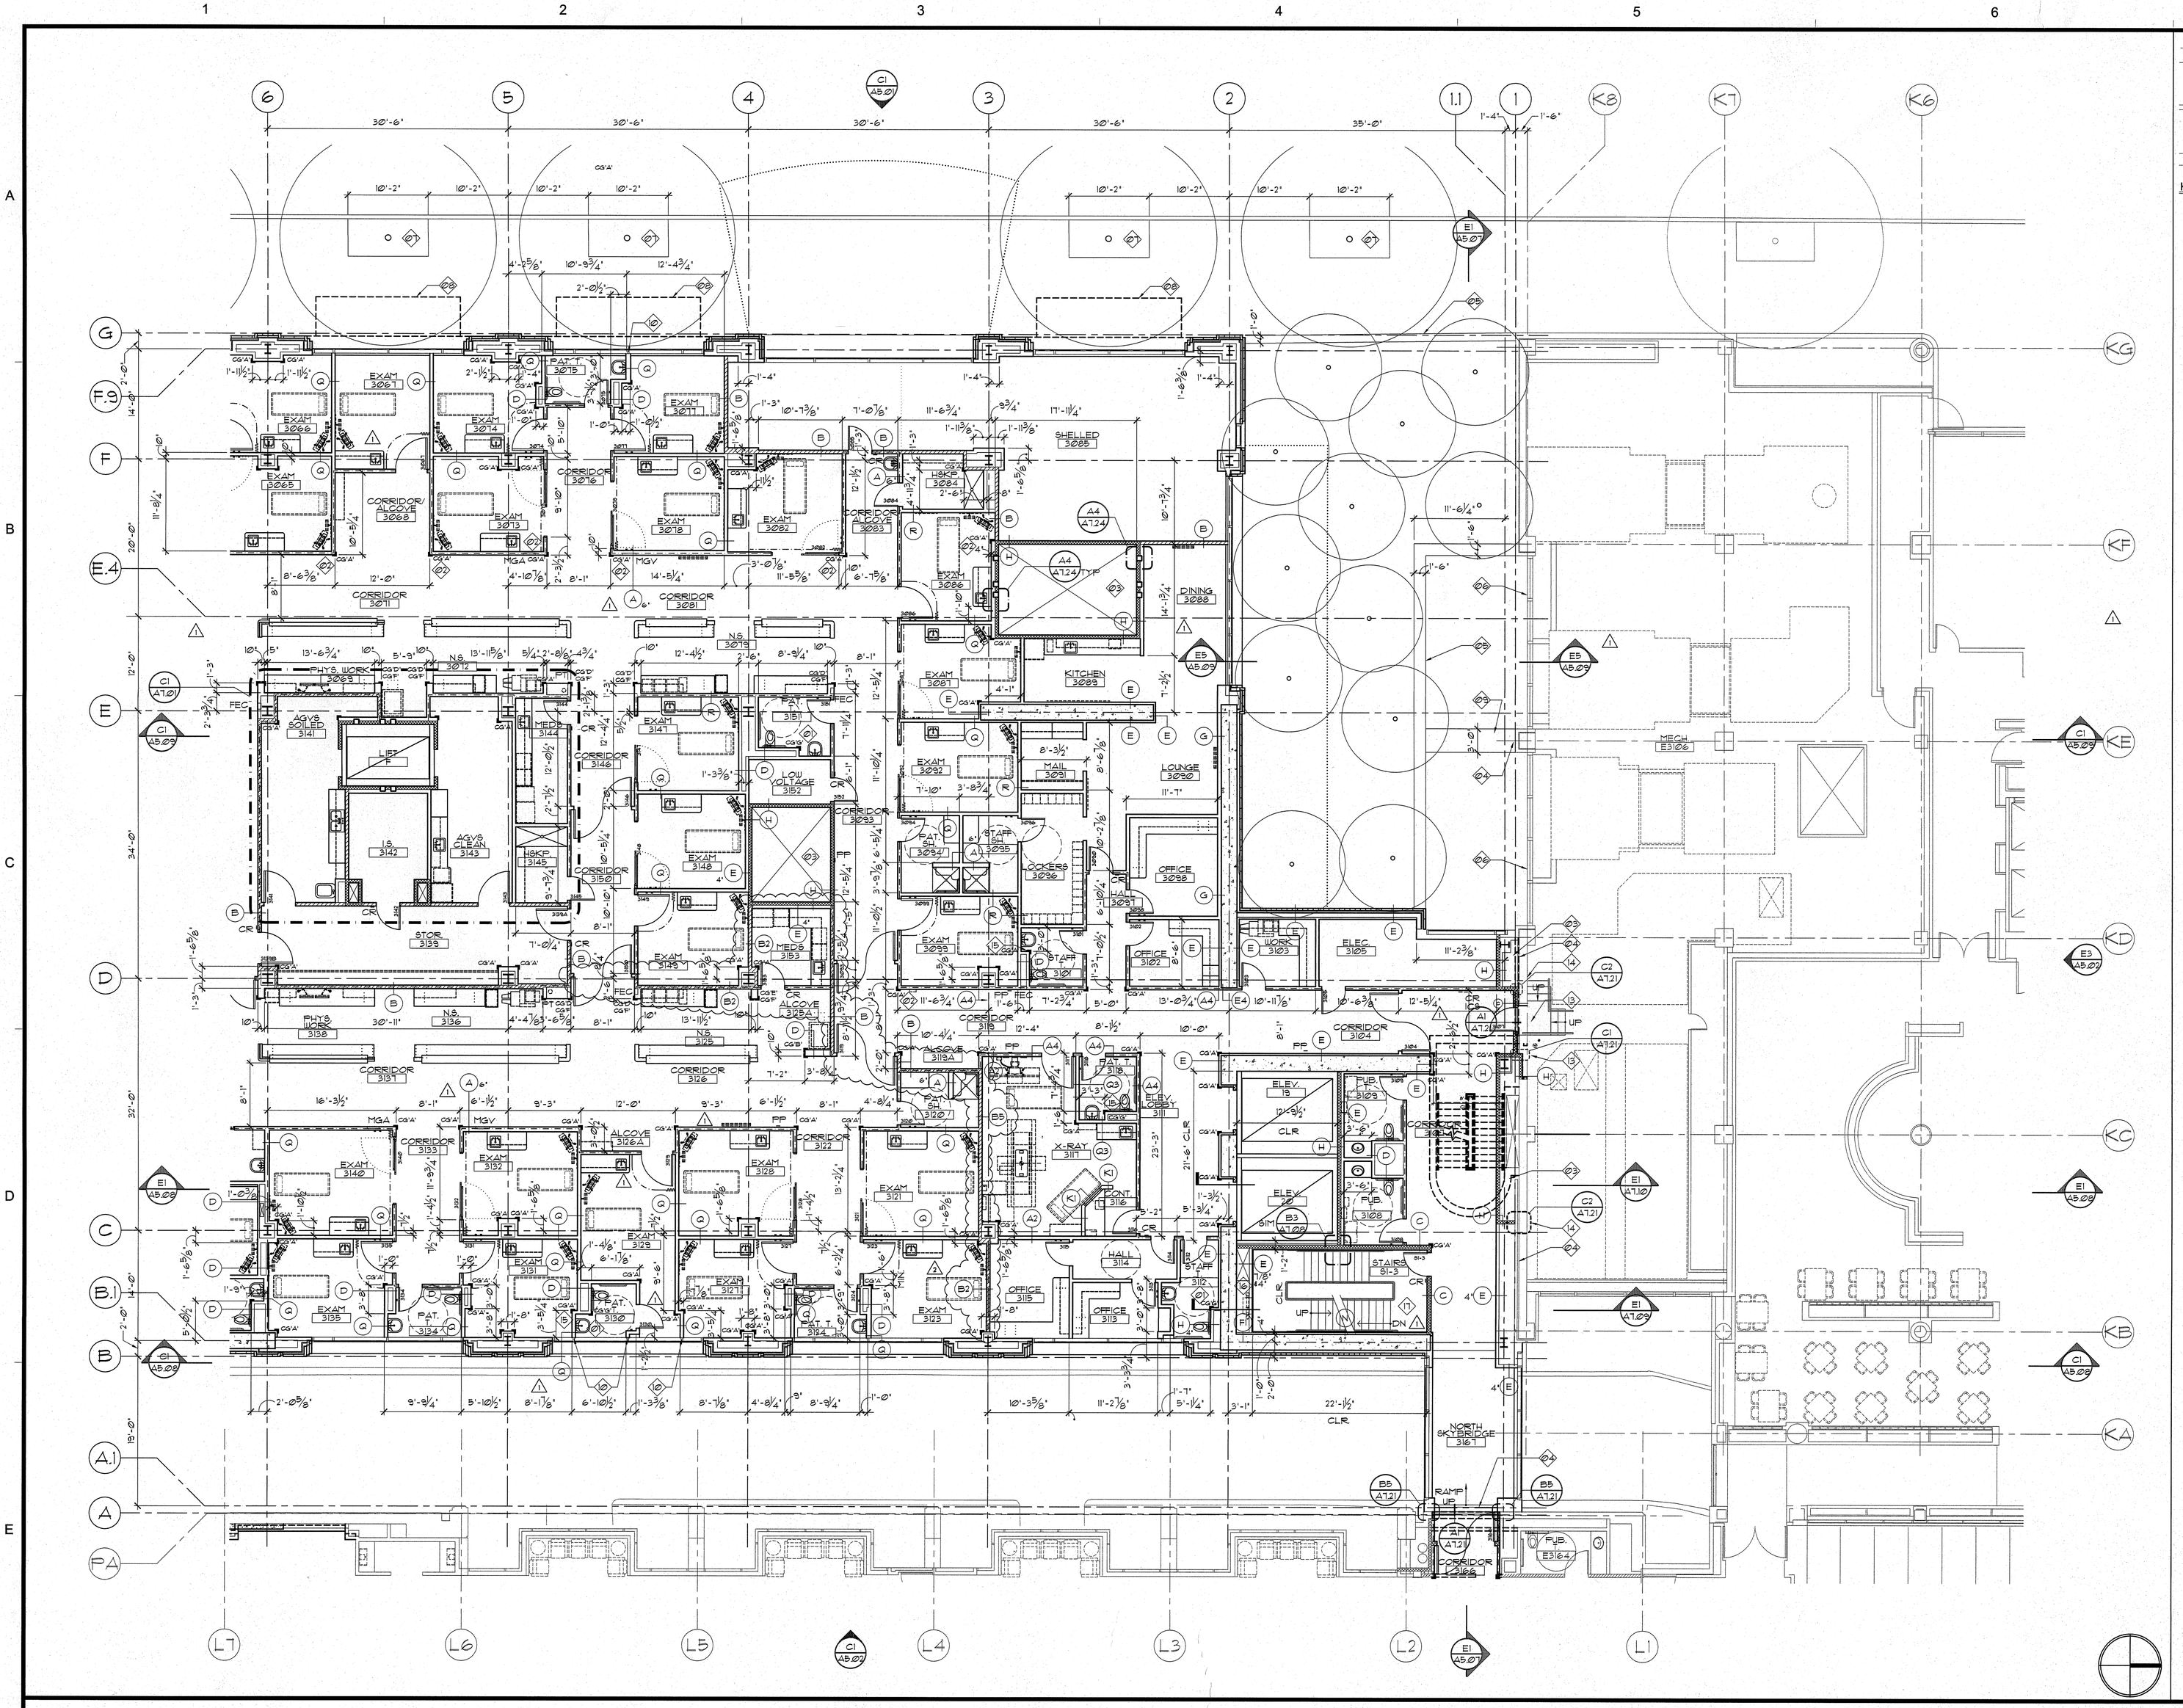

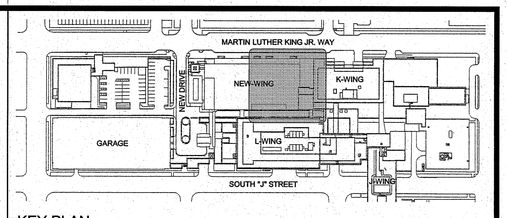

KEY PLAN

GENERAL NOTES

A. ALL PARTITIONS TYPE "A" UNLESS NOTED OTHERWISE. REFER TO WALL LEGEND FOR REQUIRED SMOKE PARTITION.

B. REFER TO E1/A7.20 FOR PARTITION TYPES.

C. SEE CIVIL FOR TOP OF PAVING/ CURB/ WALL ELEVATIONS OUTSIDE OF BILDING ENVELOPE

D. SEE A2.13 FOR TOP OF SLAB ELEVATIONS AND EDGE OF SLAB DIMENSIONS

E. SEE C4/ A7.24 FOR TYPICAL PARTITION FRAMING AROUND STEEL COLUMNS

F. REFER TO A5 AND A6 SERIES DRAWINGS FOR ALL EXERIOR TARGETING AND DETAILS.

KEY NOTES

01 CORNER GUARDS EXTEND FULL HEIGHT TO CEILING.

02 CORNER GUARDS EXTEND TO 7'-4" AFF.

03 SEE A2.13 FOR SHAFT OPENING DIMENSIONS, LOCATE FACE OF PARTITION AT EDGE OF SLAB

04 LOCATION OF SEISMIC SEPARATION/ DO NOT ATTACH PARTITION FRAMING/ NEW BUILDING MEP INFRASTRUCTURE TO EXISTING CONCRETE WALL

05 CONCRETE PLANTER WALL - SEE CIVIL FOR TOP OF WALL ELEVATIONS

06 EXISTING INTAKE LOUVERS

07 TREE PIT

08 OUTLINE OF CANOPY ABOVE

09 PRECAST CAP OVER GIRDER BELOW - SEE STRUCTURAL

10 PARTITION WALL TO ALIGN WITH CENTERLINE OF WINDOW MULLION

11 JOINT COVER BOTH SIDES, NO FIRE BLANKET

12 JOINT COVER BOTH SIDES, FIRE BLANKET, 1 HR. FIRE RATING.

13 JOINT COVER (1) ONE SIDE, FIRE BLANKET, 2 HR. FIRE RATING.

14 NO JOINT COVER, FIRE BLANKET, 2 HR. FIRE RATING.

15 CORNER GUARDS EXTEND TO TOP OF WALL PROTECTION

16 RECESSED VALVE CABINET TYPE SVPI. SEE DETAIL A2/A7.24. SEE ALSO MECHANICAL.

17 METAL STAIR & RAILING 'BIDDER ENGINEERED.'

1

WALL TYPES

- CONCRETE WALL (EXIST.)
- NON-RATED WALL (EXIST.)
- 1 HR FIRE RATED WALL (EXIST.)
- 1 HR FIRE/SMOKE RATED WALL (EXIST.)
- 2 HR FIRE RATED WALL (EXIST.)
- CONCRETE WALL (NEW)
- NON-RATED WALL (NEW)
- CMU WALL (NEW)
- 1 HR FIRE RATED WALL (NEW)
- 1 HR FIRE/SMOKE RATED WALL (NEW)
- SMOKE PARTITION (NEW)
- 2 HR FIRE RATED WALL (NEW)

GIFFIN • BOLTE • JURGENS p.c.
ARCHITECTS

815 S.W. SECOND AVENUE · PORTLAND, OREGON 97204
(503) 223-0992 www.gbjarch.com FAX (503) 294-3961

4297 REGISTERED ARCHITECT HERB K. GIFFIN STATE OF WASHINGTON

MultiCare

EMERGENCY DEPARTMENT & CANCER CENTER EXPANSION

TACOMA, WASHINGTON

1	CCD #04	12-17-2008
2	CCD #10	04-03-2009

Date	09-26-2008
Scale	1/8"-1'-0"
Drawn By	JLC
Job No.	4034

3rd Floor Plan- North

A3
13

Apr 13, 2009 - 1:19pm Cad File: S:\PROJECTS\4034 MultiCare Health System\MC Medical Center\CCD Mod CD\4034-D-CCD\4034-D-A3.13.dwg