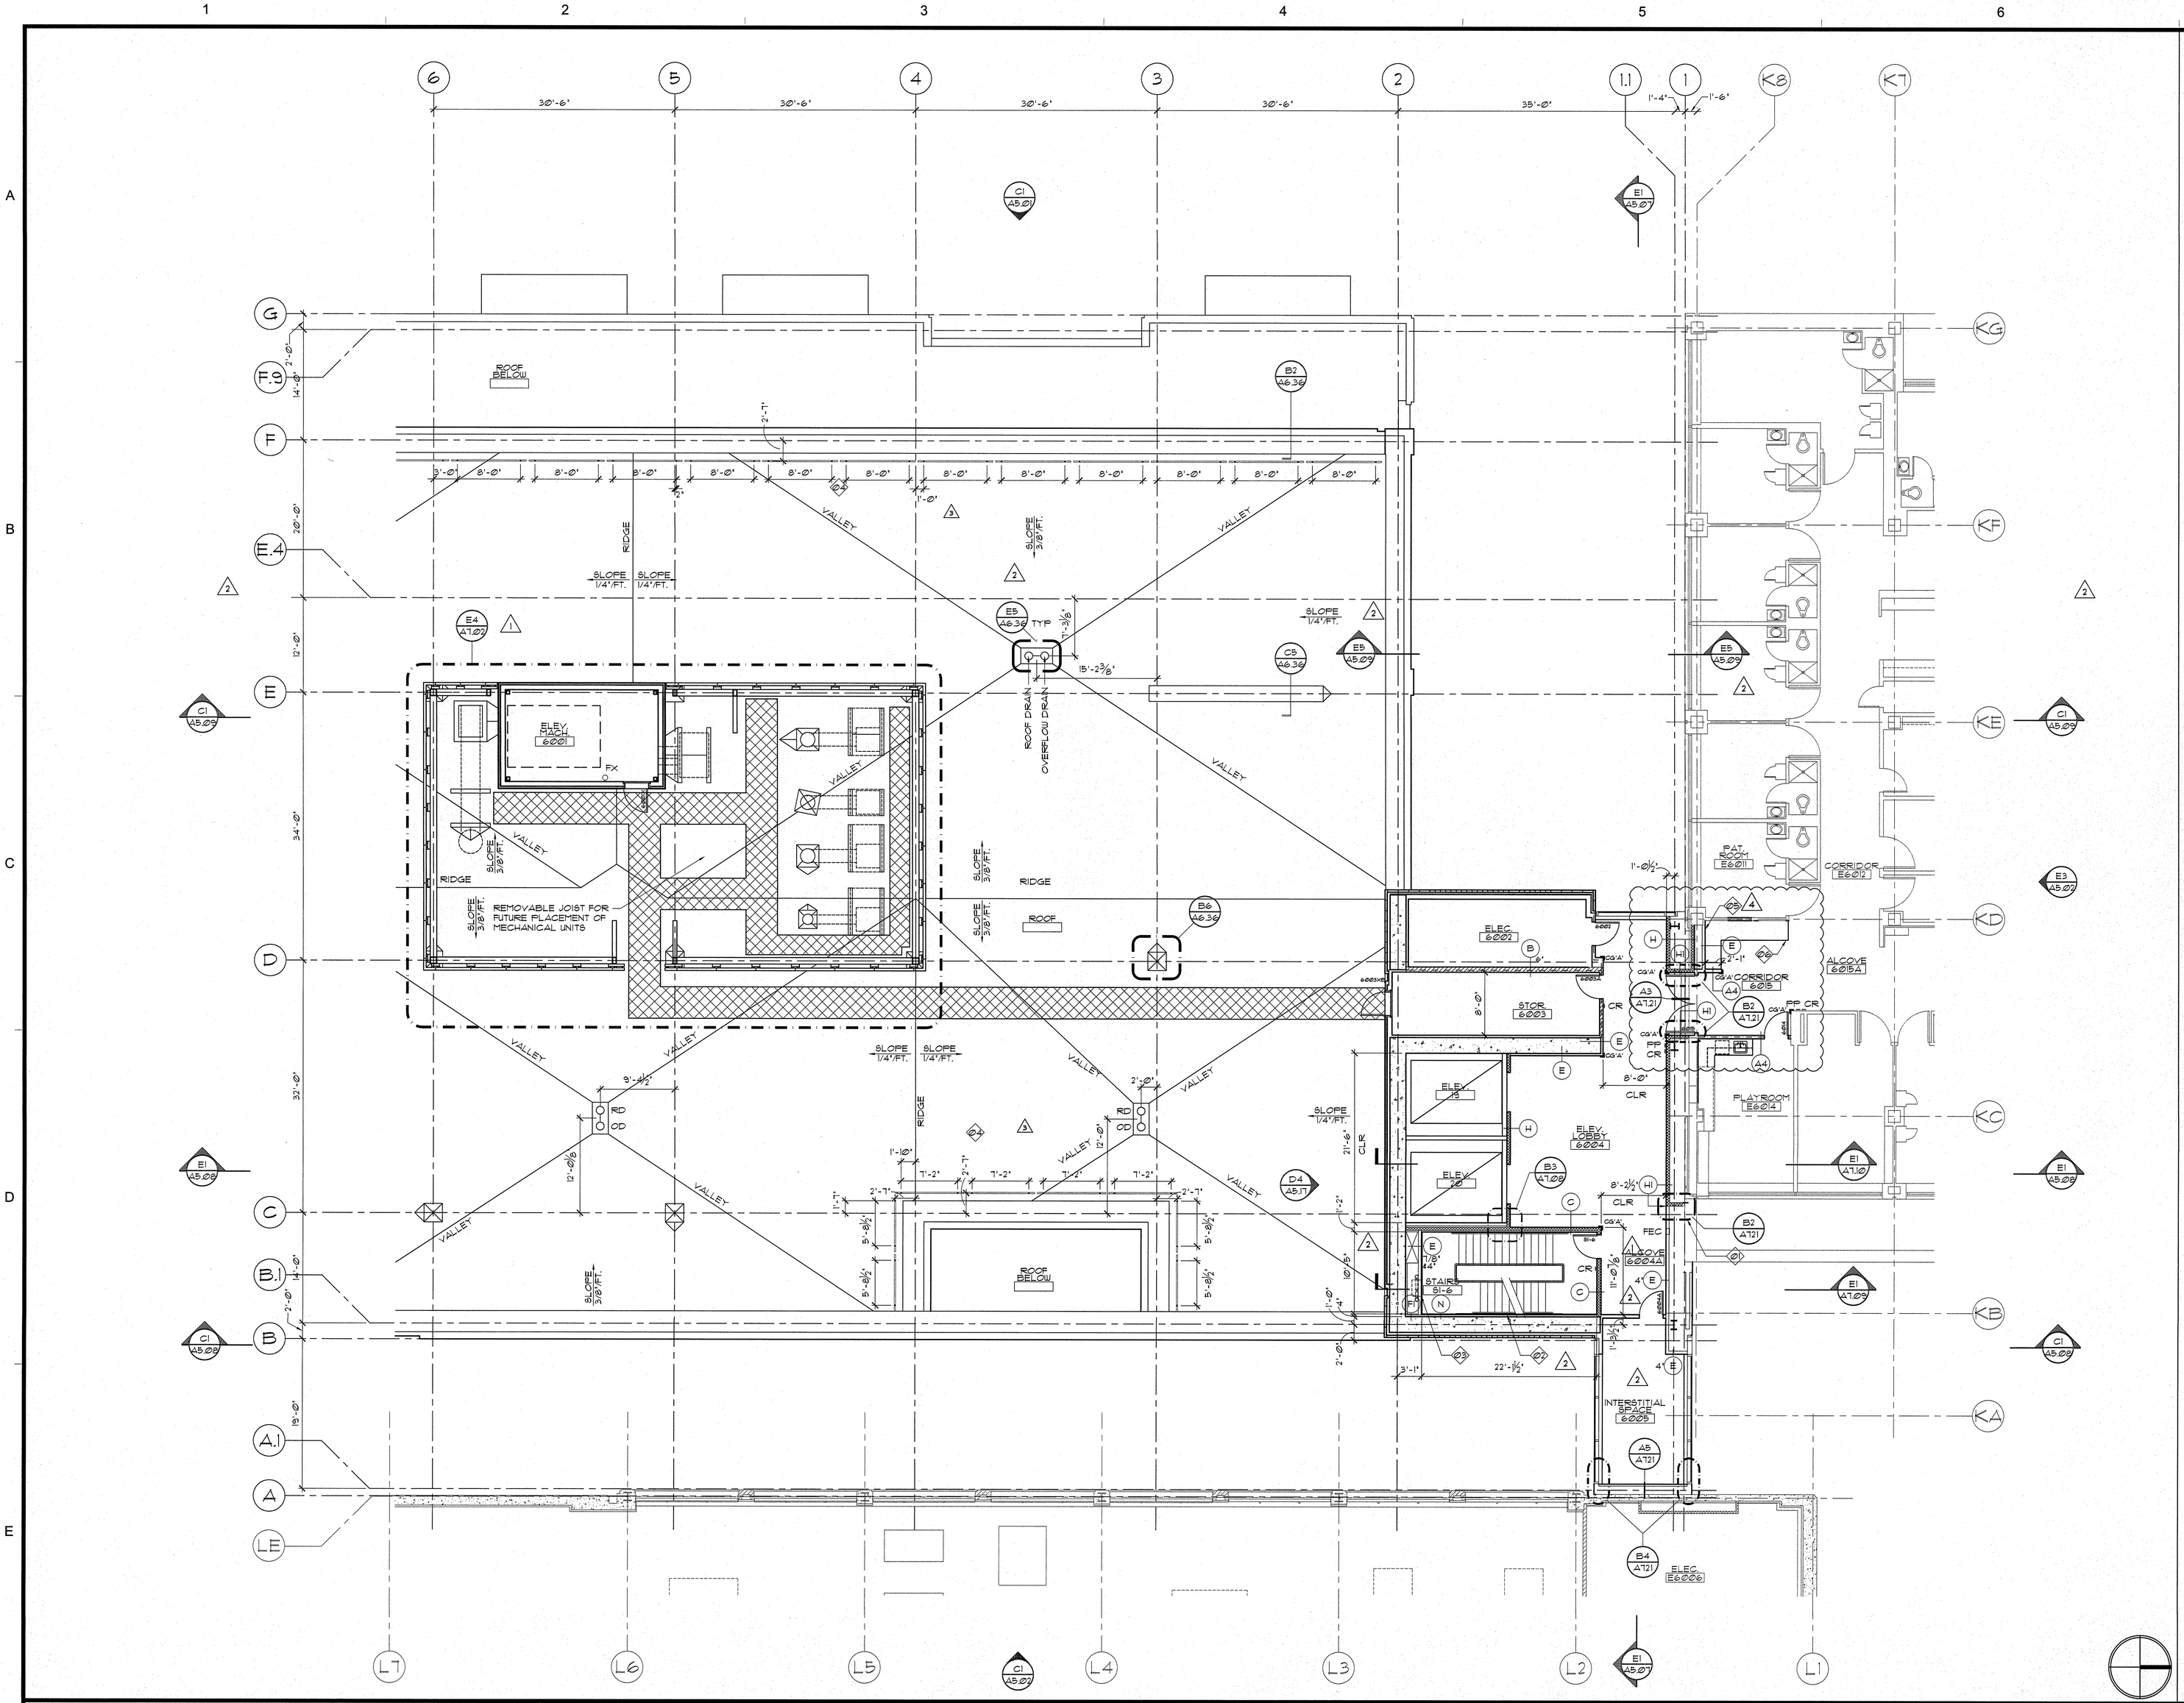

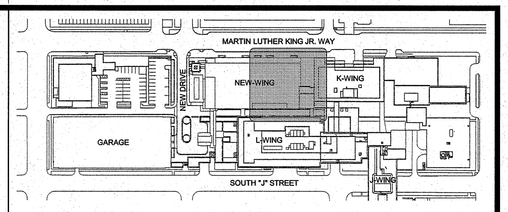

KEY PLAN

GENERAL NOTES

A. ALL PARTITIONS TYPE 'A' UNLESS NOTED OTHERWISE. REFER TO WALL LEGEND FOR REQUIRED SMOKE PARTITION.

B. REFER TO E1/A7.20 FOR PARTITION TYPES.

C. REFER A5 AND A6 SERIES DRAWINGS FOR ALL EXTERIOR TARGETING AND DETAILS.

KEY NOTES

01 NO JOINT COVER, FIRE BLANKET, 2 HR. FIRE RATING.

02 METAL STAIR & RAILING "BIDDER ENGINEERED."

03 RECESSED VALVE CABINET TYPE SVPI. SEE DETAIL A2/A7.24. SEE ALSO MECHANICAL.

04 FALL PROTECTION RAIL - SEE DETAILS E5 AND E6 ON DRAWING A6.38 AND SECTION 05.50.00.

05 ALIGN WALL WITH EXISTING FURRING.

06 ALIGN END OF 30" DEEP CASEWORK AT CORNER WITH 1" OFFSET.

WALL TYPES

- CONCRETE WALL (EXIST.)
- NON-RATED WALL (EXIST.)
- 1 HR FIRE RATED WALL (EXIST.)
- 1 HR FIRE/SMOKE RATED WALL (EXIST.)
- 2 HR FIRE RATED WALL (EXIST.)
- CONCRETE WALL (NEW)
- NON-RATED WALL (NEW)
- CMU WALL (NEW)
- 1 HR FIRE RATED WALL (NEW)
- 1 HR FIRE/SMOKE RATED WALL (NEW)
- SMOKE PARTITION (NEW)
- 2 HR FIRE RATED WALL (NEW)

GIFFIN • BOLTE • JURGENS p.c.
ARCHITECTS
815 S.W. SECOND AVENUE · PORTLAND, OREGON 97204
(503) 223-0992 www.gbjarch.com FAX (503) 294-3961

4297 REGISTERED ARCHITECT HERB K. GIFFIN STATE OF WASHINGTON

MultiCare

EMERGENCY DEPARTMENT & CANCER CENTER EXPANSION

TACOMA, WASHINGTON

1	CCD #02	12-03-2008
2	CCD #04	12-17-2008
3	CCD #08	03-13-2009
4	CCD #11	04-24-2009

Date	09-26-2008
Scale	1/8"=1'-0"
Drawn By	JLC
Job No.	4034

6th Floor Plan- North & Remodel

A3
16

Apr 24, 2009 - 11:58am Cad File: X:\PROJECTS\4034 MultiCare Health System\HMC MultiCare Medical Center\CD\CD-phase\CD\CD-A3-01.dwg