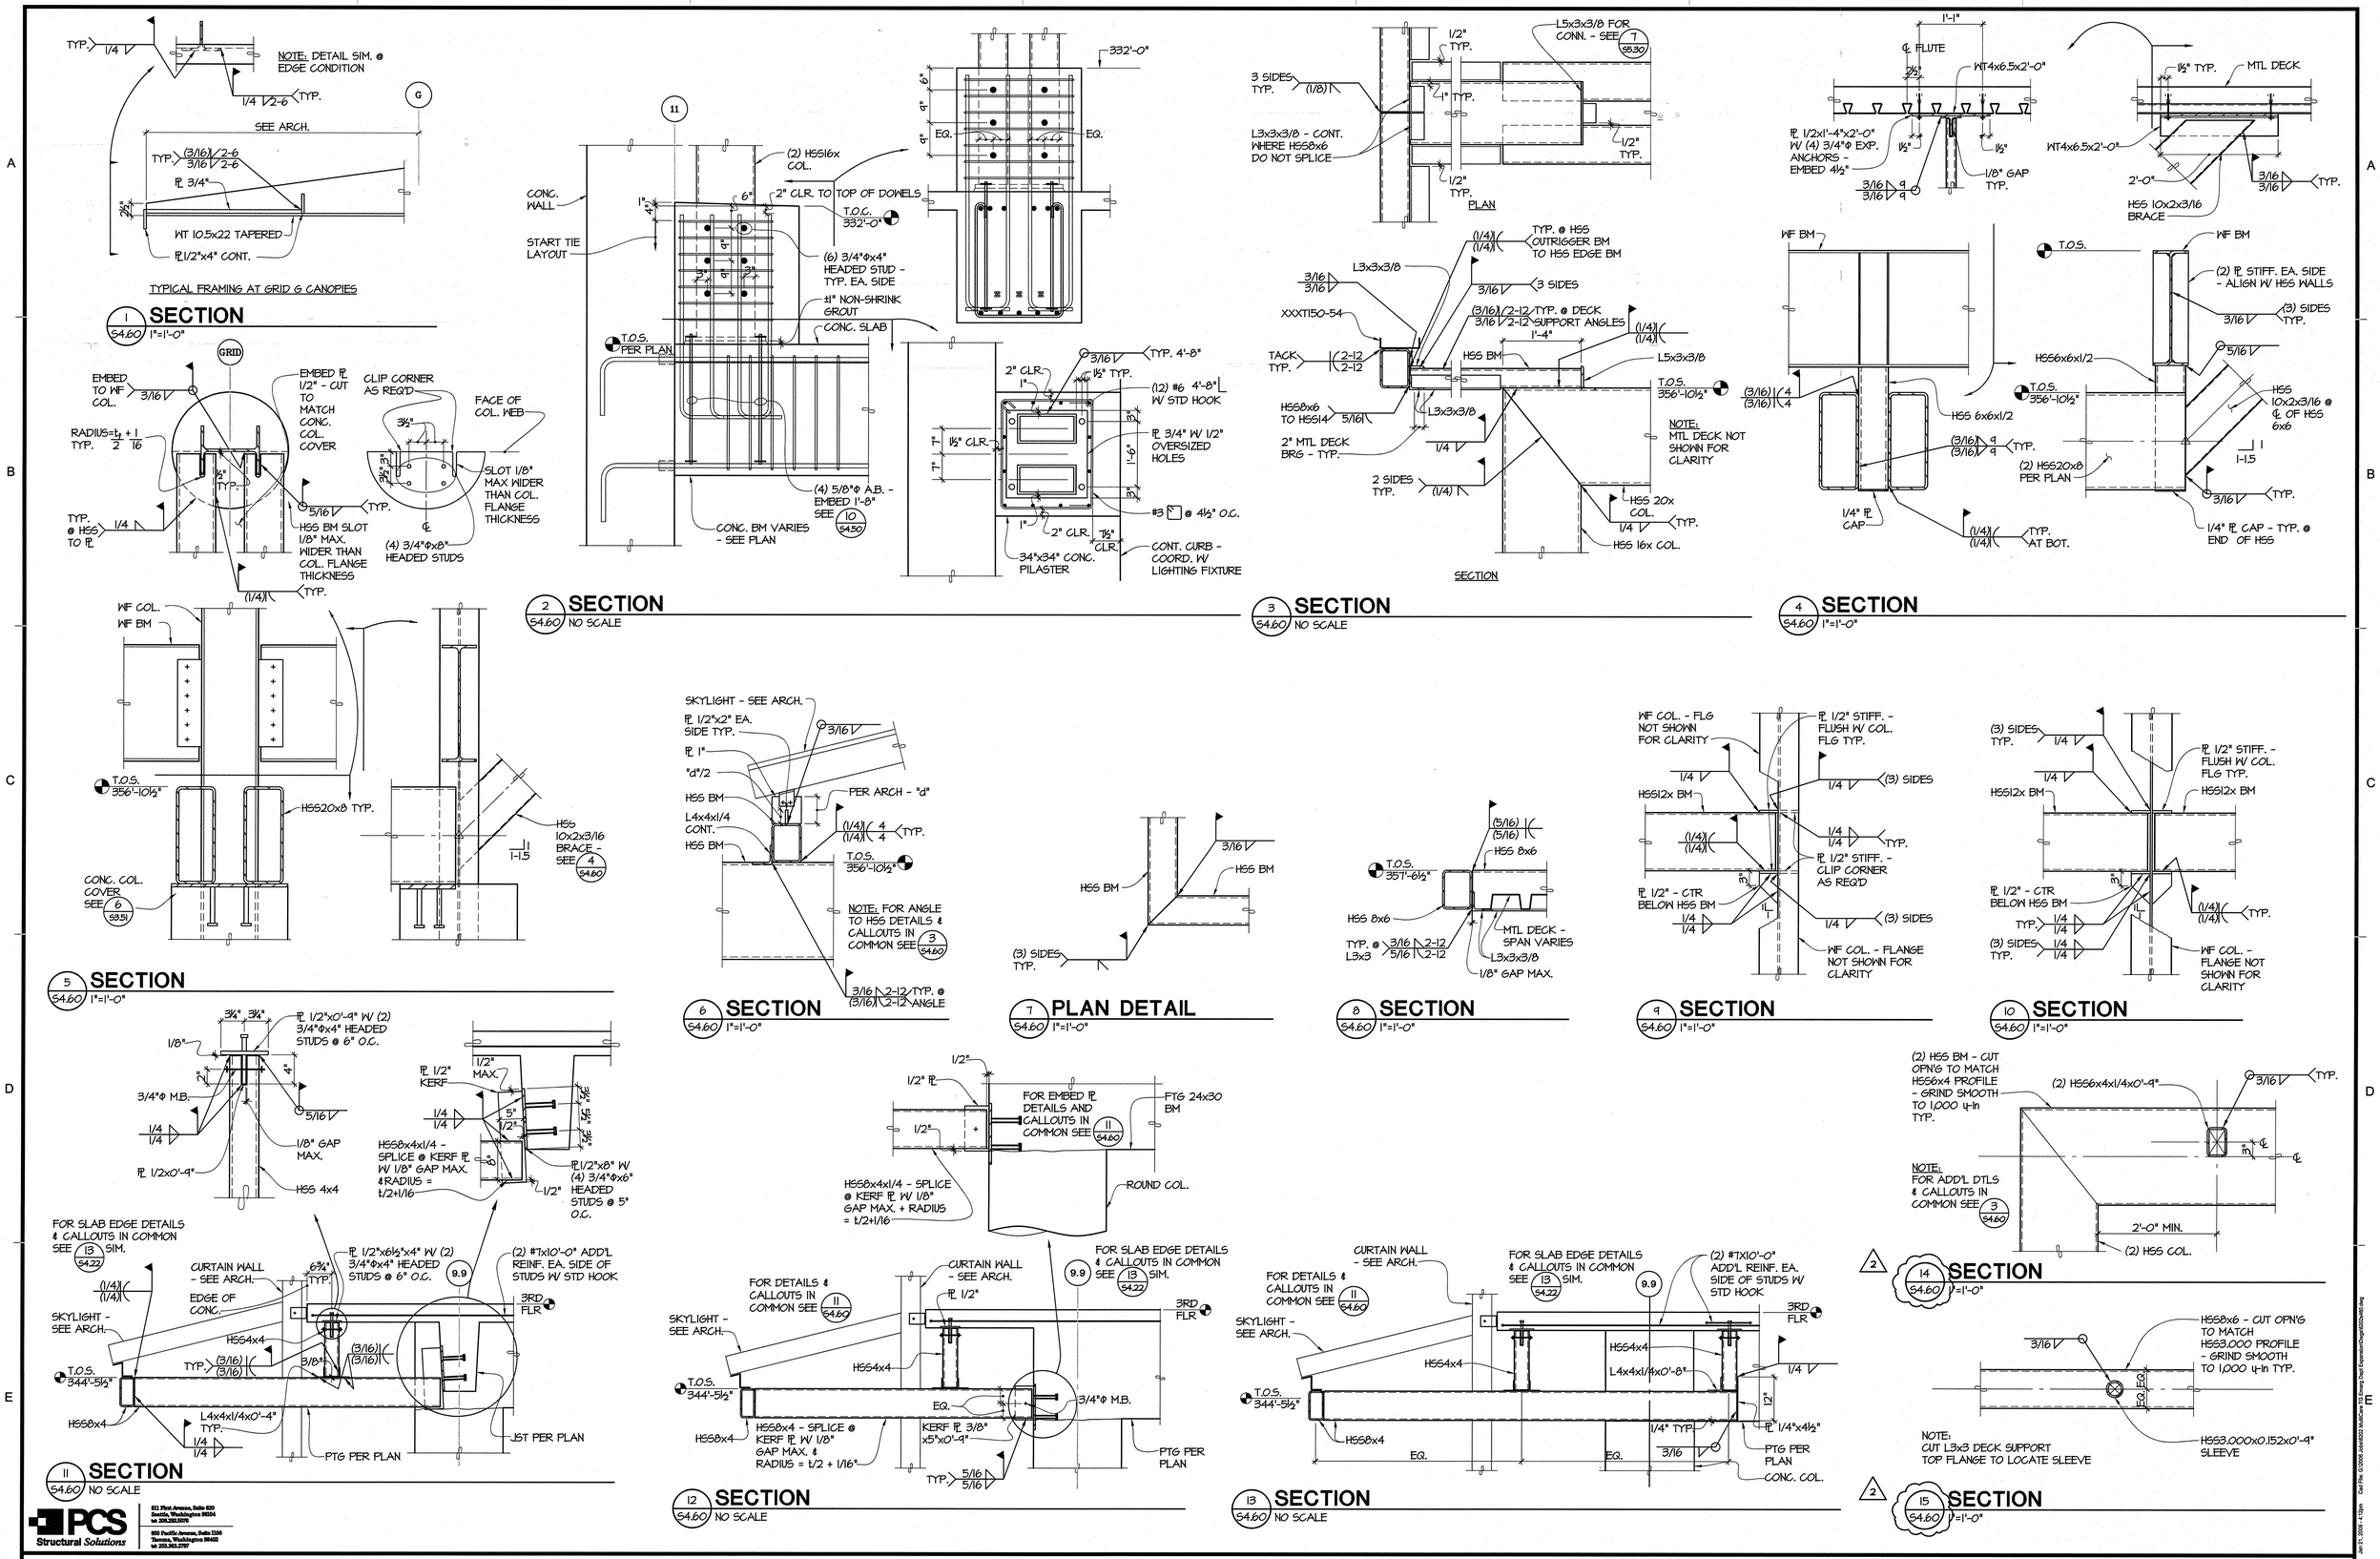

PCS Structural Solutions
811 First Avenue, Suite 620 Seattle, Washington 98104 tel 206.282.5070
950 Pacific Avenue, Suite 1300 Tacoma, Washington 98402 tel 253.383.2797

GIFFIN • BOLTE • JURGENS p.c.
ARCHITECTS
815 S.W. SECOND AVENUE · PORTLAND, OREGON 97204
(503) 223-0992 www.gbjarch.com FAX (503) 294-3961

MultiCare

EMERGENCY DEPARTMENT & CANCER CENTER EXPANSION

TACOMA, WASHINGTON

REVISION	DESCRIPTION	DATE
1	CCD #1	11-12-08
2	CCD #5	01-21-09

Date	09-26-2008
Scale	NO SCALE
Drawn By	DGC
Job No.	4034

CANOPY DETAILS

S4 / 60