




A

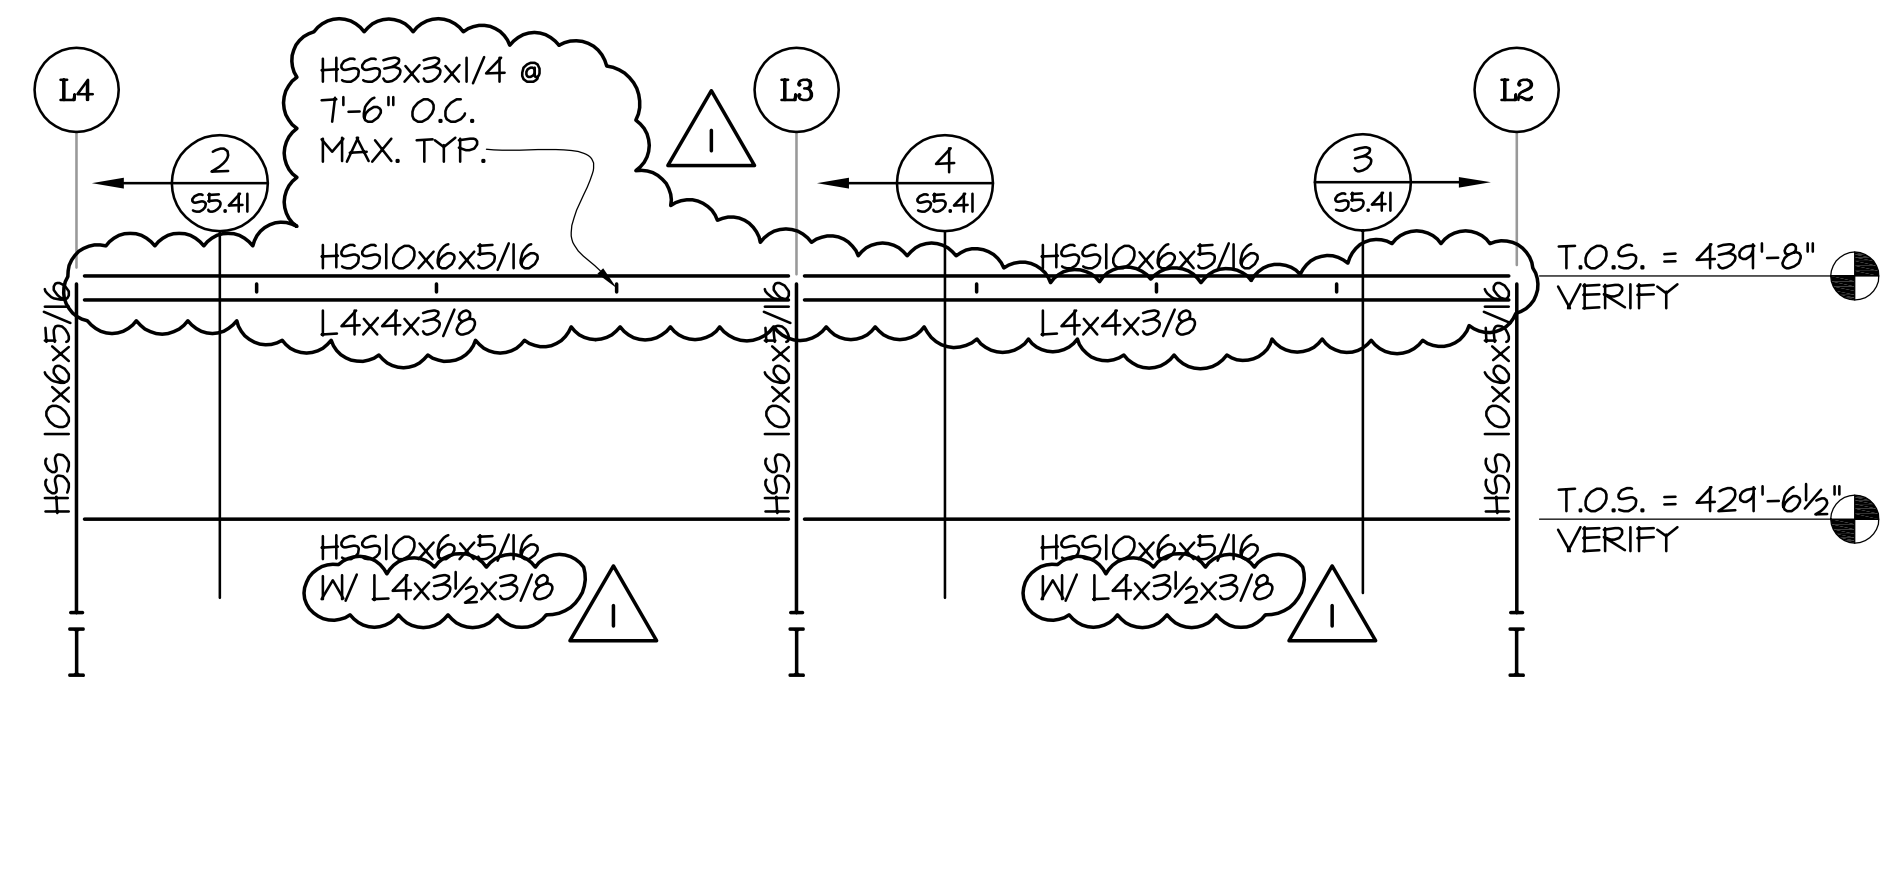


1 ELEVATION
55.41 1/8"=1'-0"

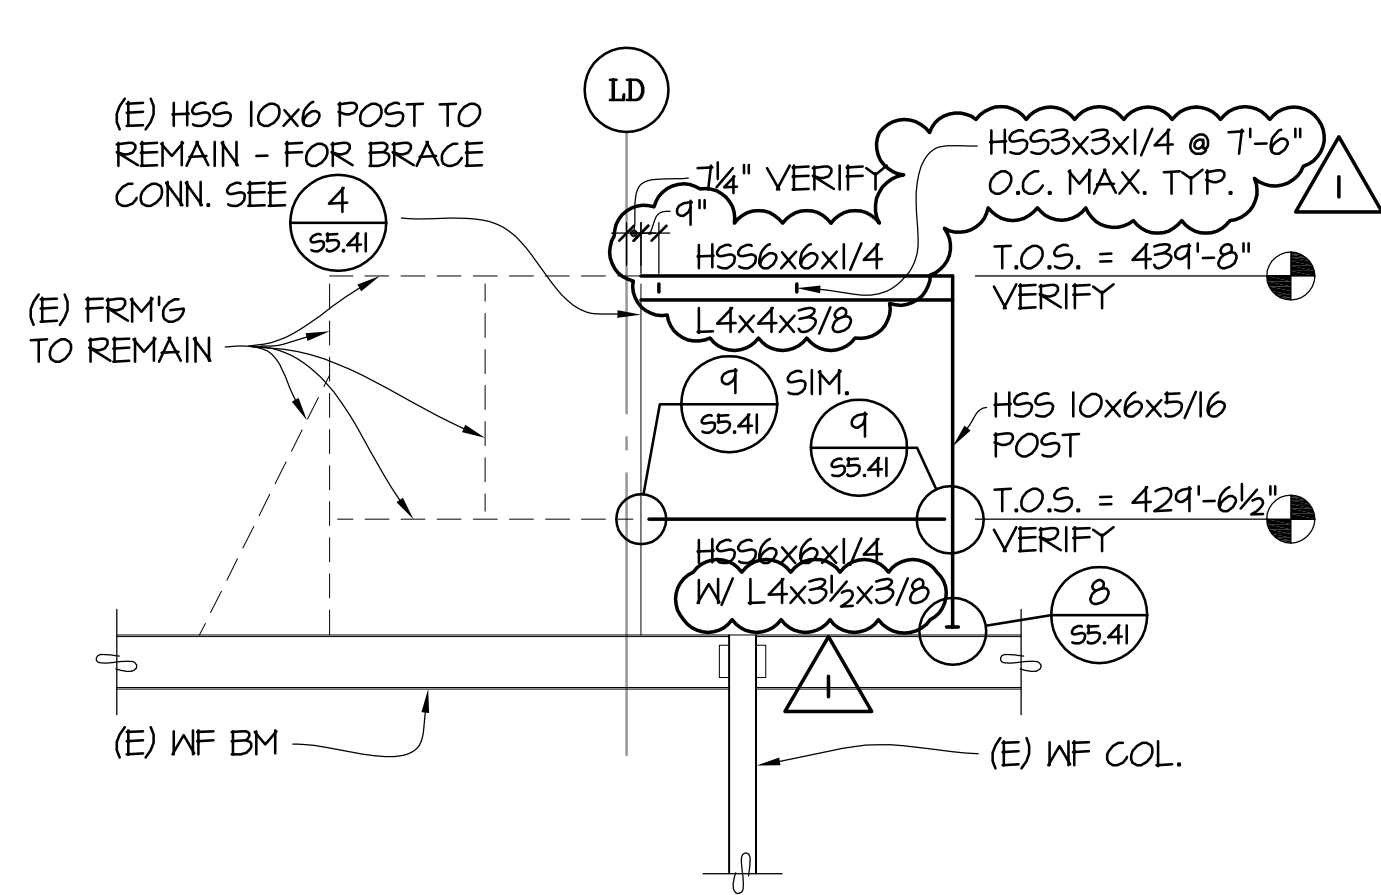

2 ELEVATION
55.41 1/8"=1'-0"

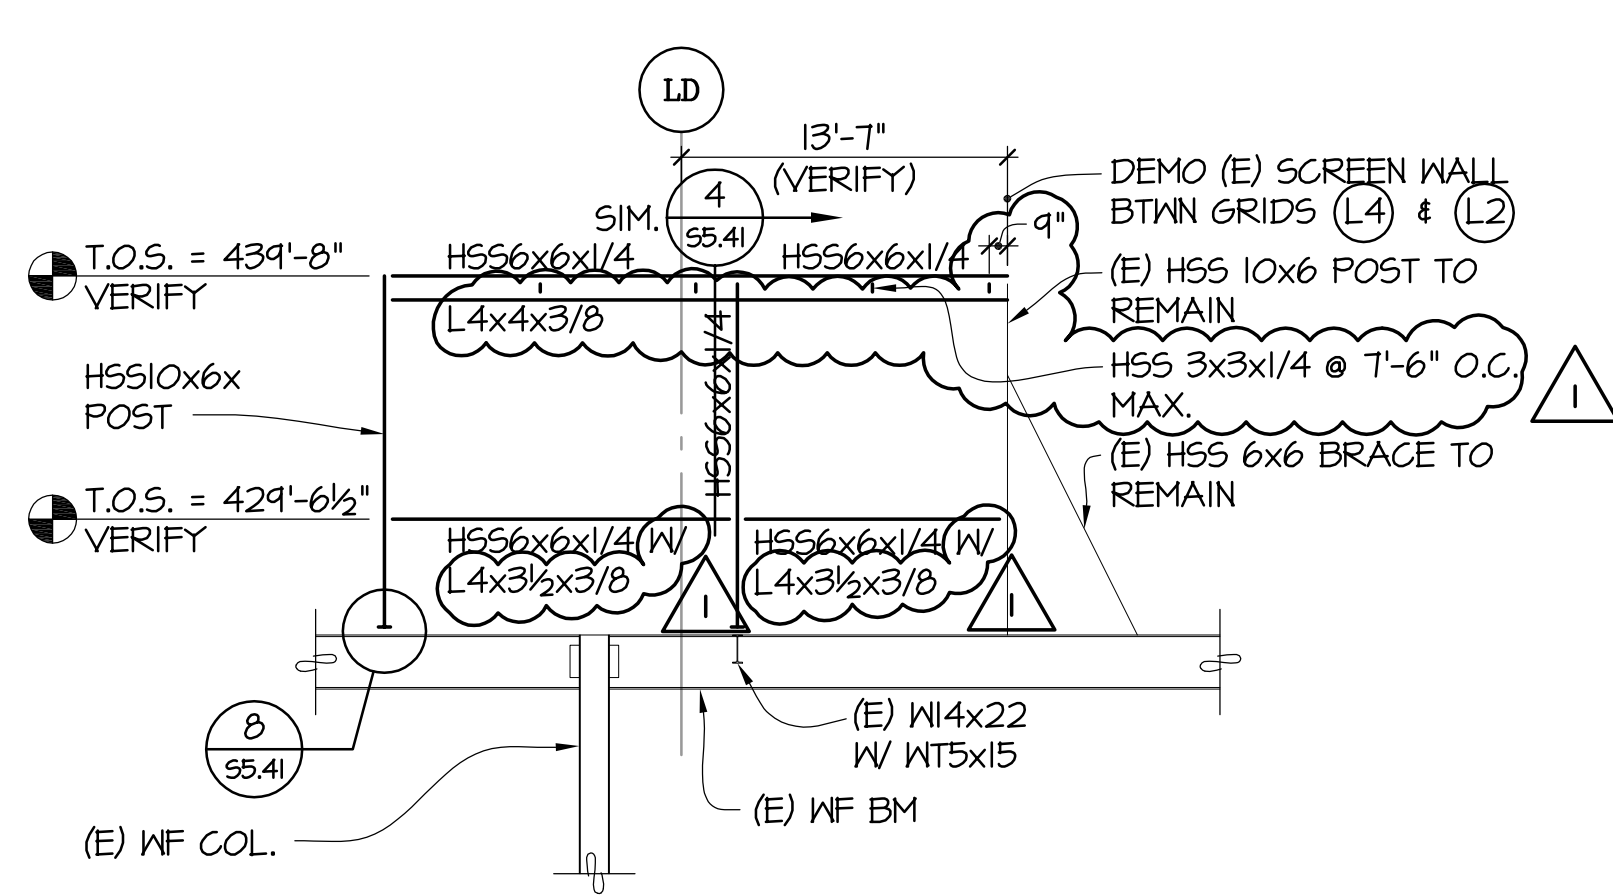


3 ELEVATION
55.41 1/8"=1'-0"

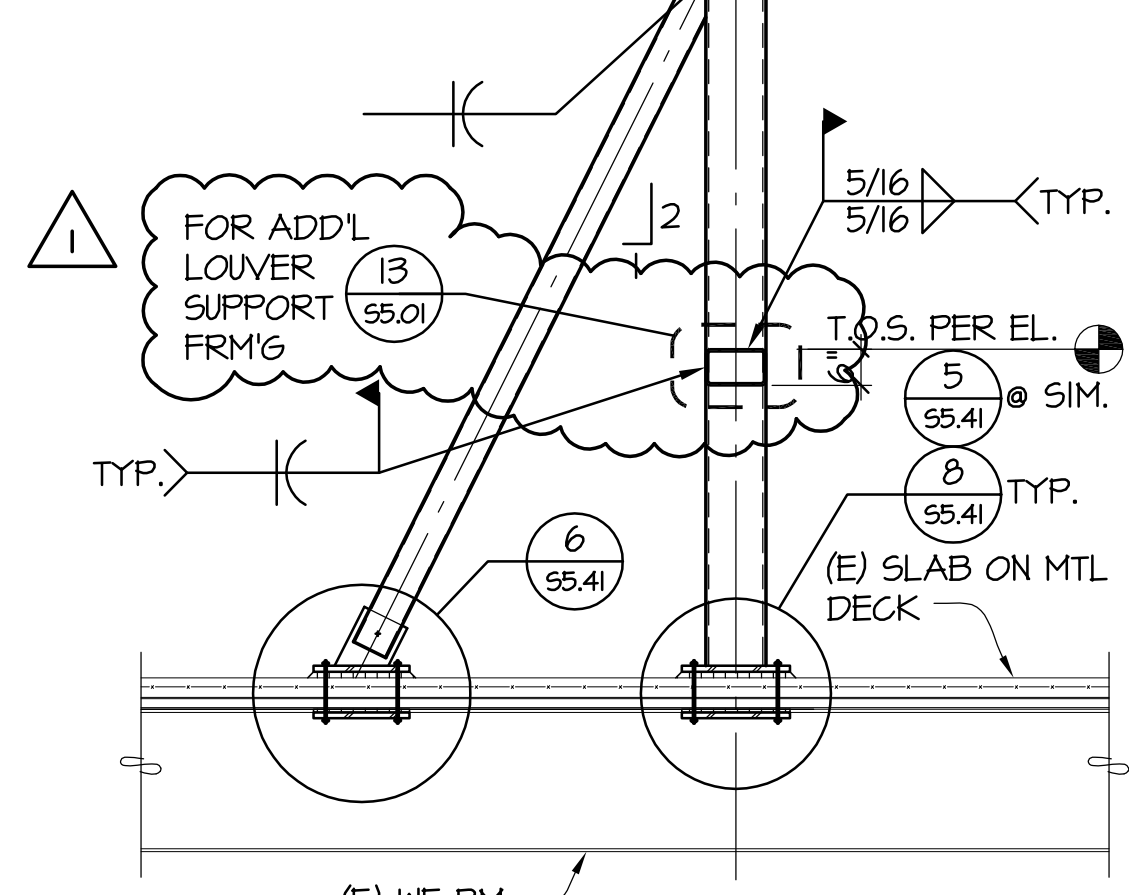


4 DETAIL
55.41 3/8"=1'-0"


C

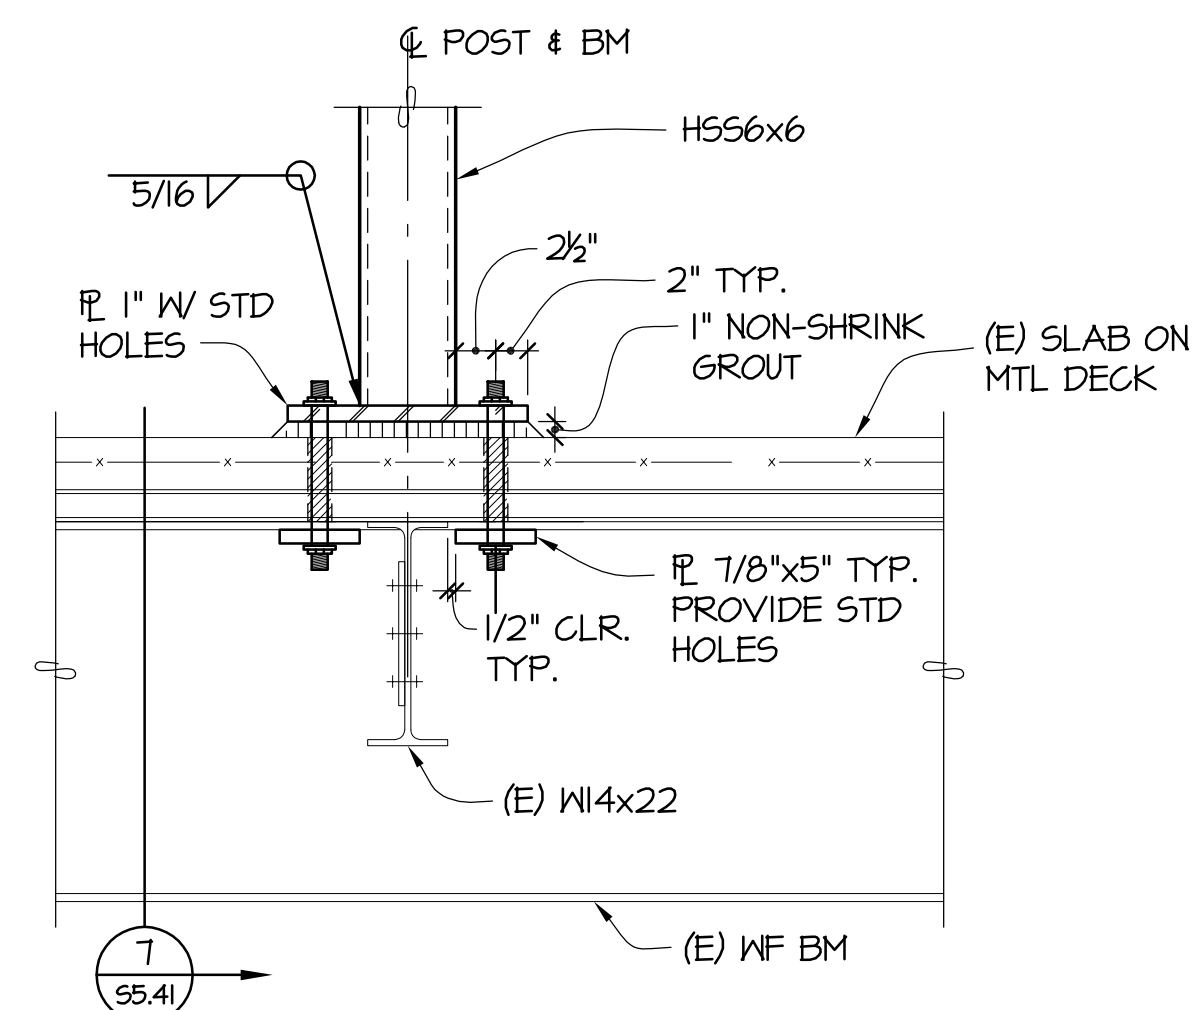


5 SECTION
55.41 1"=1'-0"

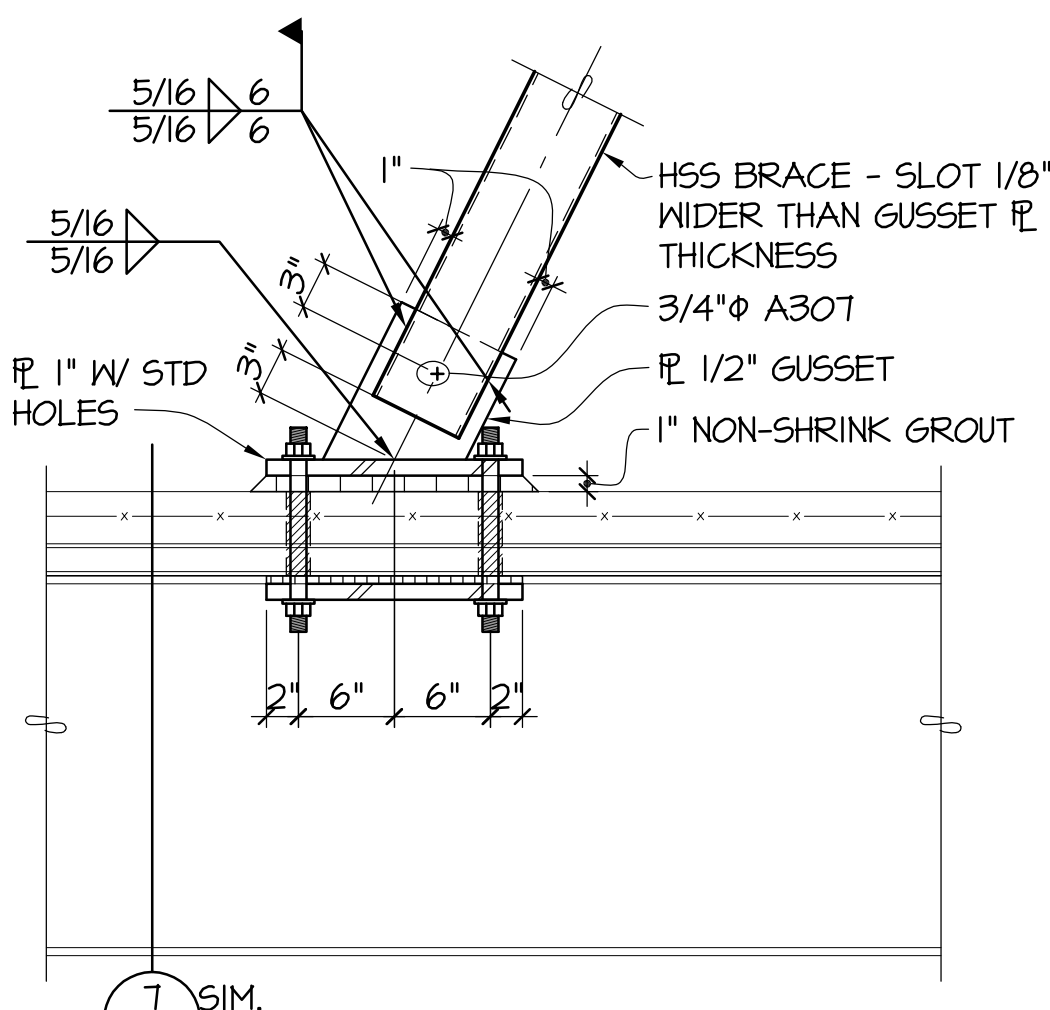


6 SECTION
55.41 1"=1'-0"

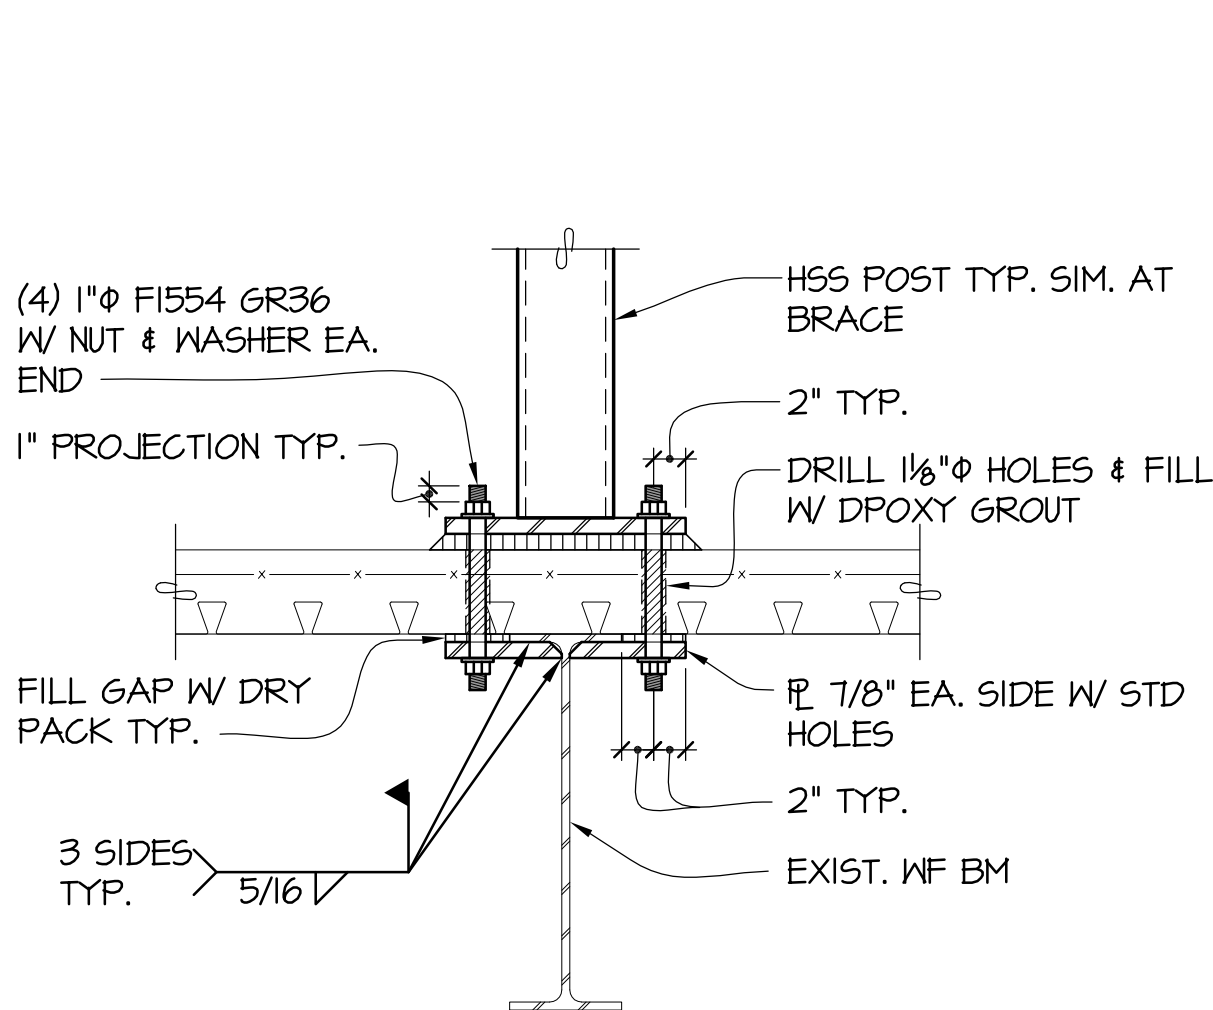


7 SECTION
55.41 1"=1'-0"

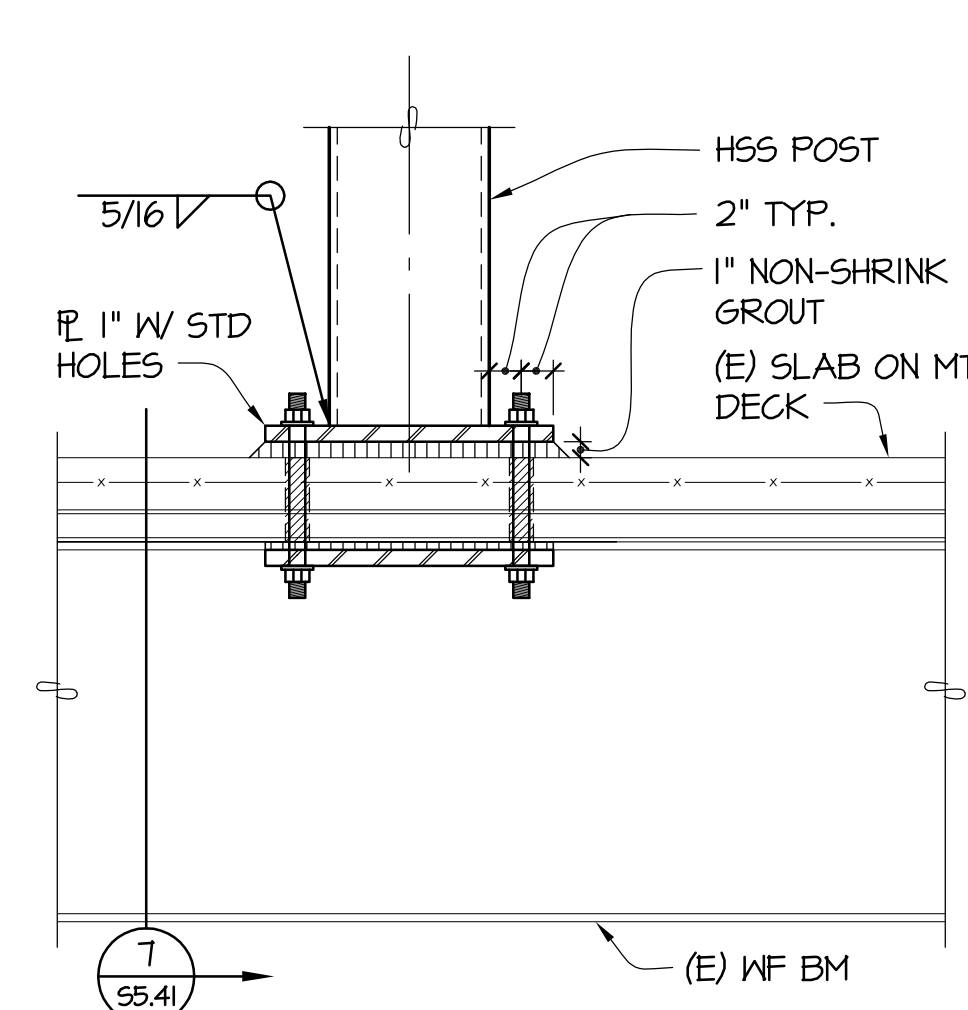

8 SECTION
55.41 1"=1'-0"

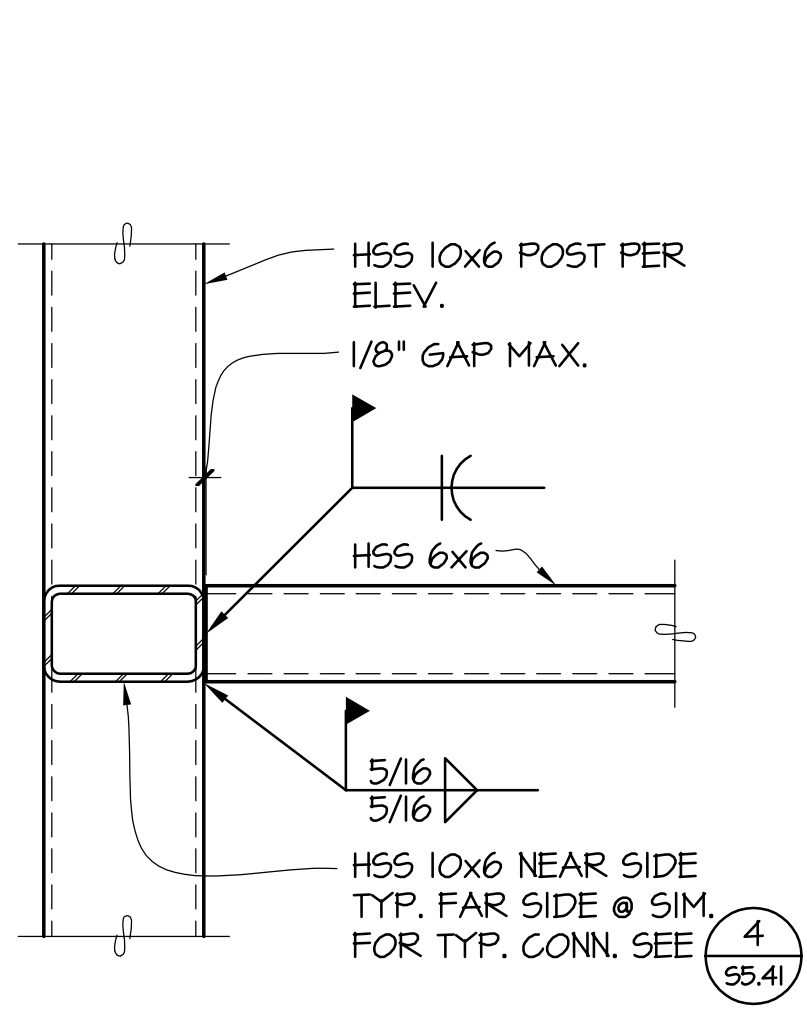

9 SECTION
55.41 1"=1'-0"

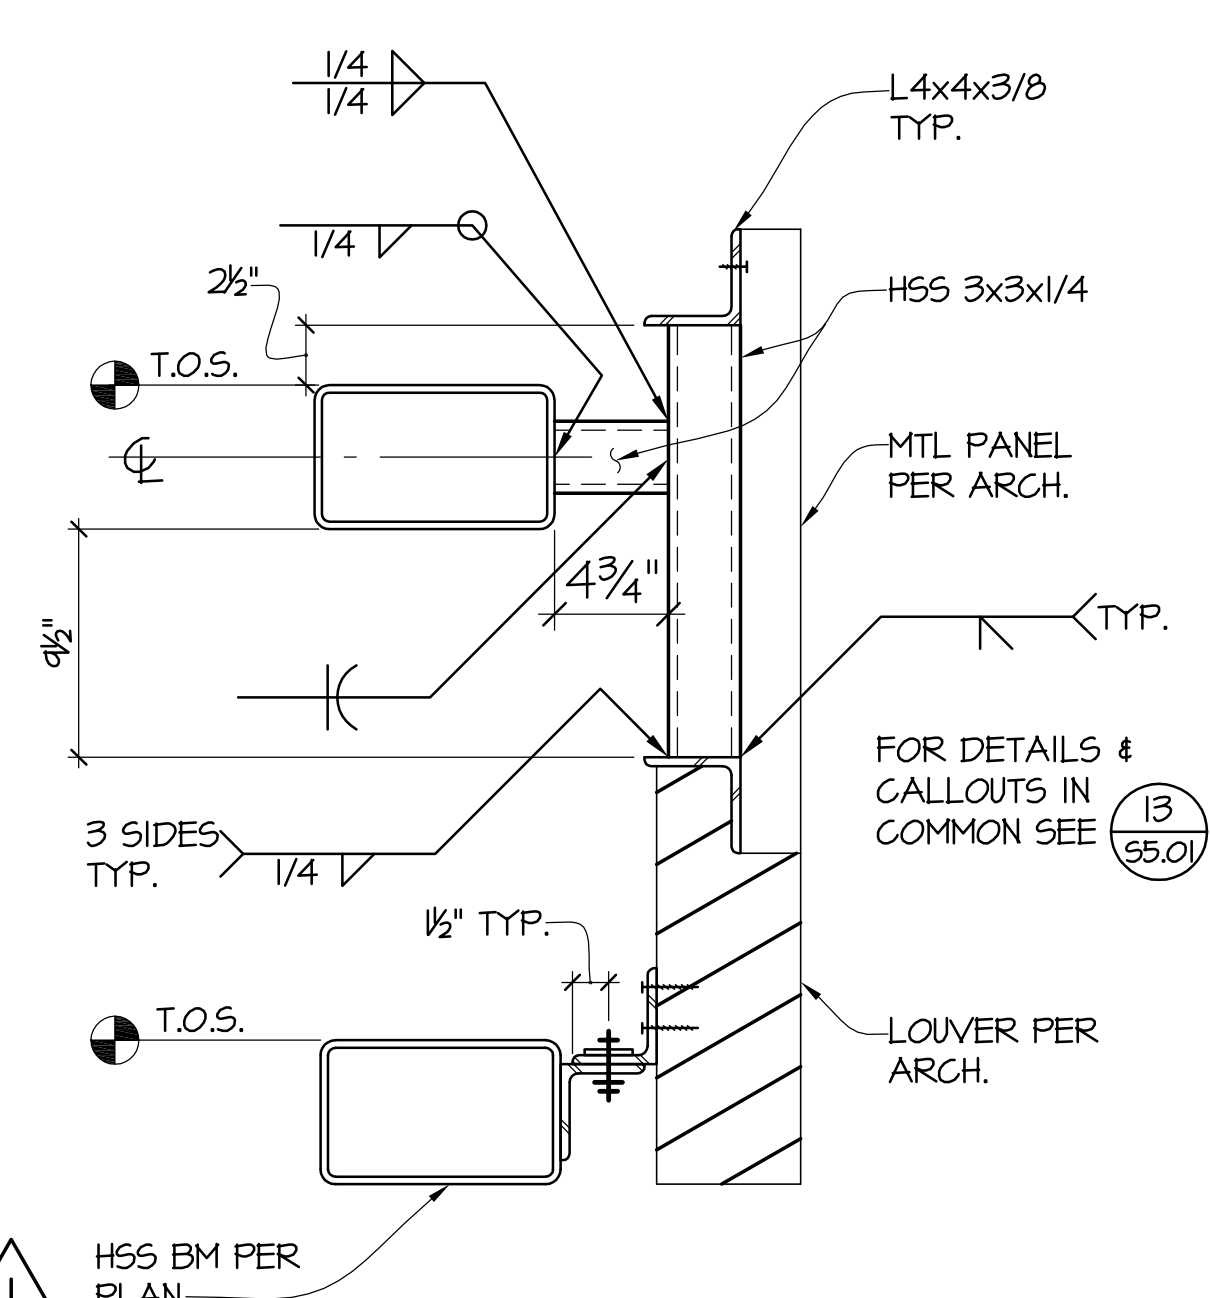

10 SECTION
55.41 1 1/2"=1'-0"

D

E