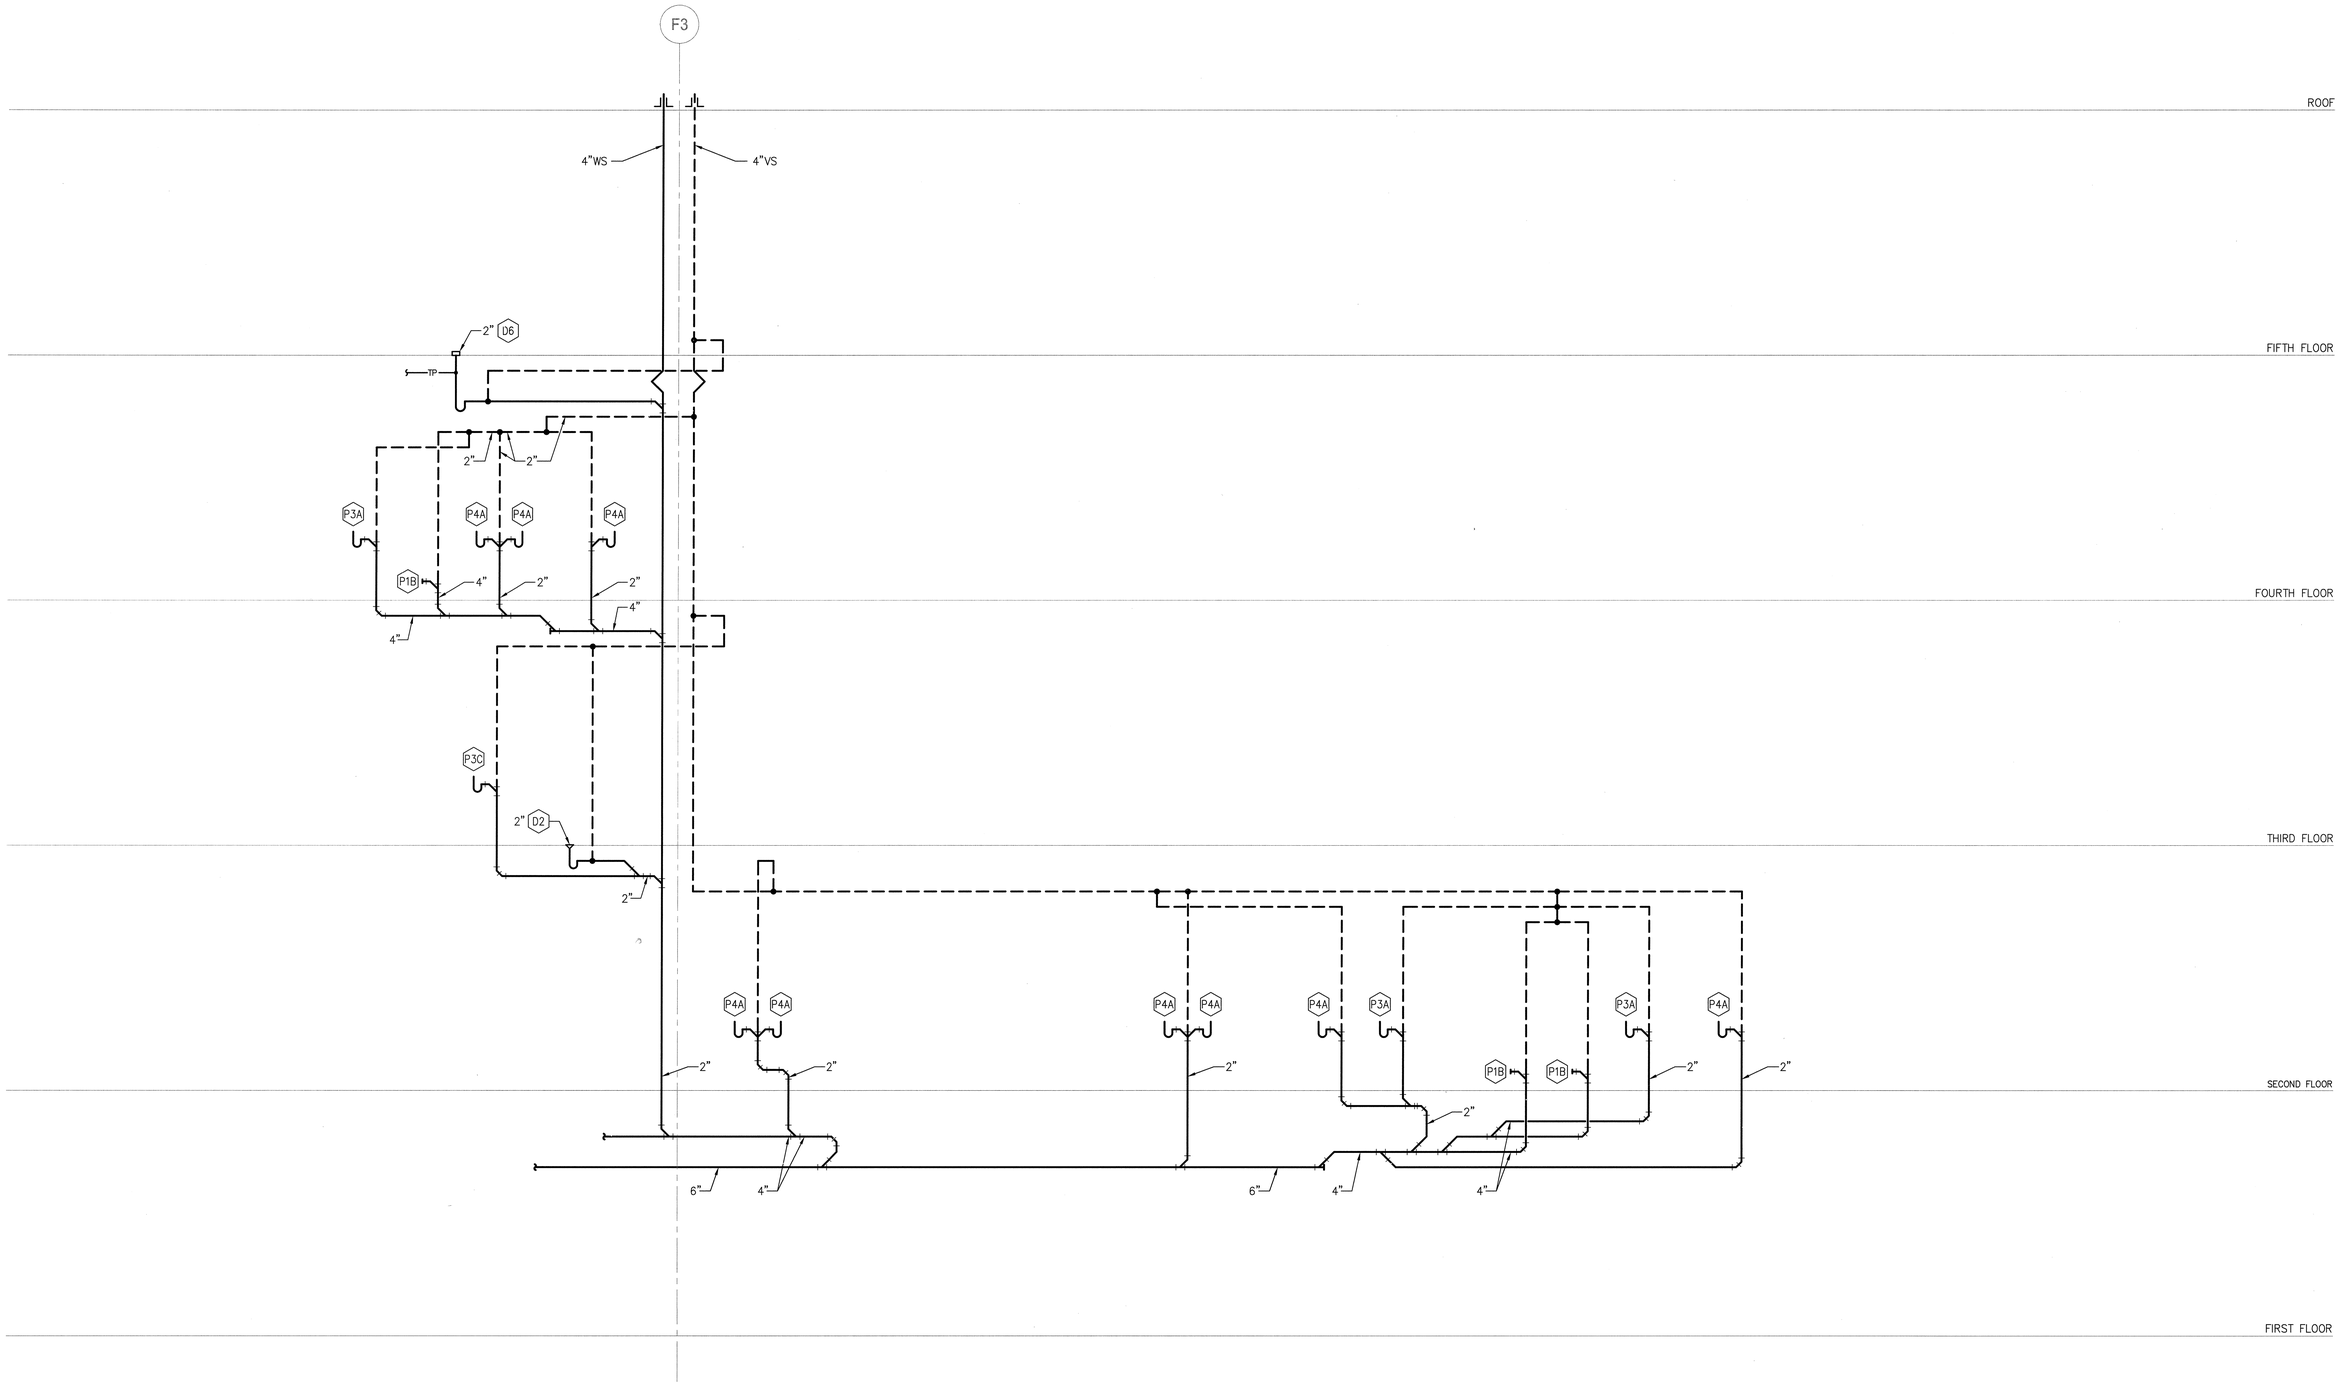

WASTE AND VENT RISER DIAGRAM

SCALE: NONE

GIFFIN • BOLTE • JURGENS p.c.
ARCHITECTS
815 S.W. SECOND AVENUE · PORTLAND, OREGON 97204
(503) 223-0992 www.gbjarch.com FAX (503) 294-3961

CDiENGINEERS
4200 - 194th St SW, Suite 200
Lynnwood, WA 98036
T 425.672.1071 F 425.778.8769
www.CDiENGINEERS.com

WILLIAM A. CONNELL
STATE OF WASHINGTON
34332
REGISTERED
PROFESSIONAL ENGINEER
EXPIRES 06-30-10

MultiCare

EMERGENCY DEPARTMENT & CANCER CENTER EXPANSION

TACOMA, WASHINGTON

Date	09-26-2008
Scale	NONE
Drawn By	CDi
Job No.	4034

DIAGRAM - WASTE AND VENT RISER

M9
13