4/16/2010 12:04:17 PM
C:\FA-Revit Projects\200725 SCRM Jesse Dz.rvt

Warning: It is a violation of the law for any person, unless acting under the direction of a licensed architect, to alter an item in any way. If an item in this document is altered, the altering architect, if other than the architect of record, shall affix the item his seal and the notation "altered by" followed by his signature and the date of such alteration, and the specific description of the alteration.

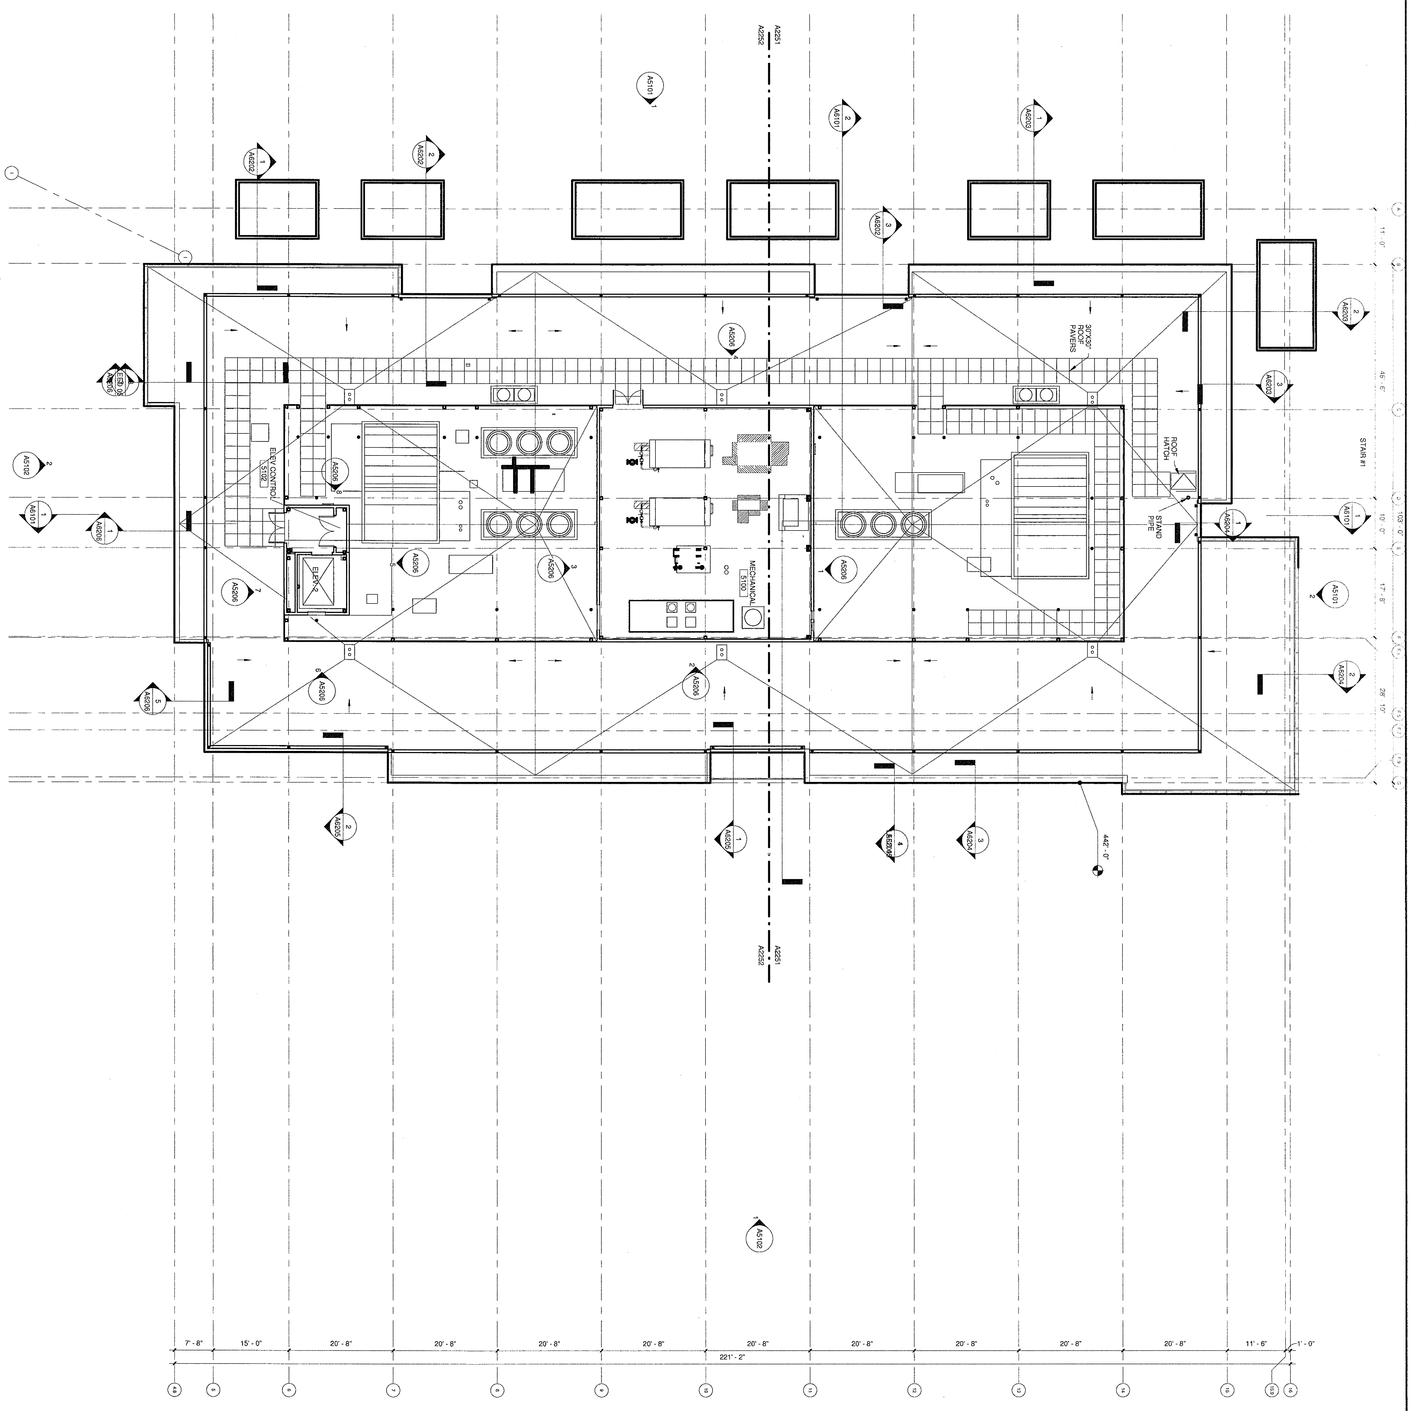
A2251
A2252
A5101
A6202
A6201
A6203
A6202
A6202
A6202
A5009
A5009
A5009
A5009
A5006
A5006
A5006