

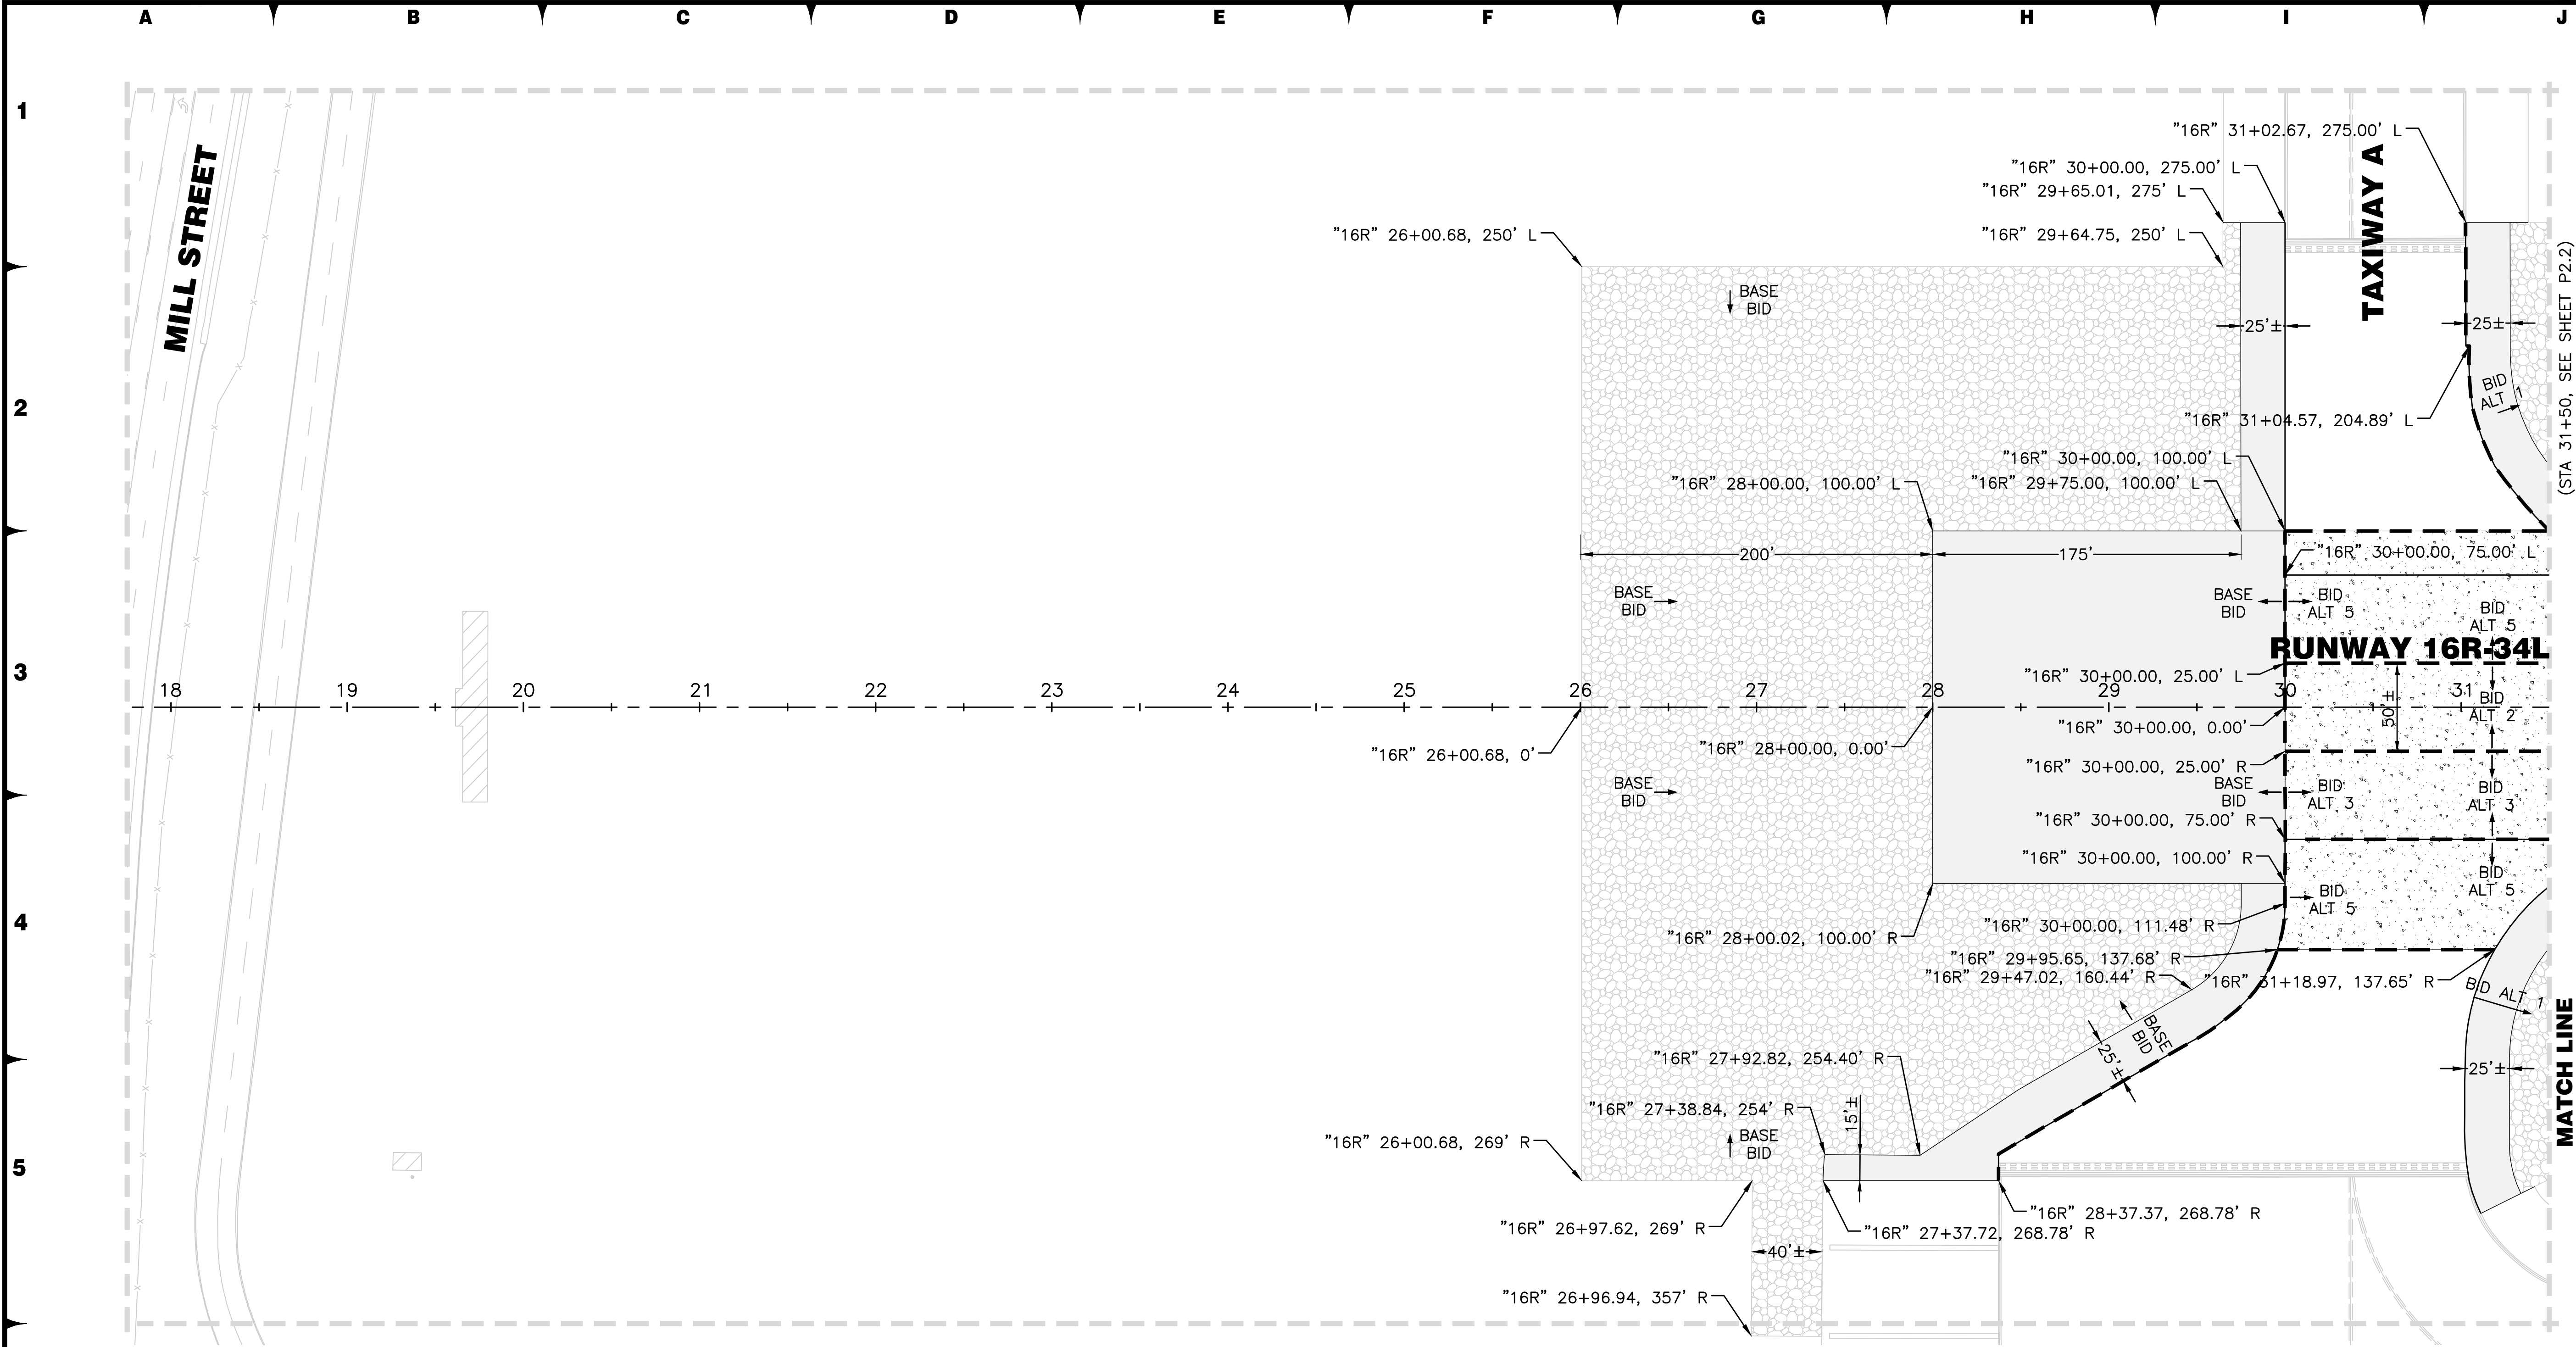


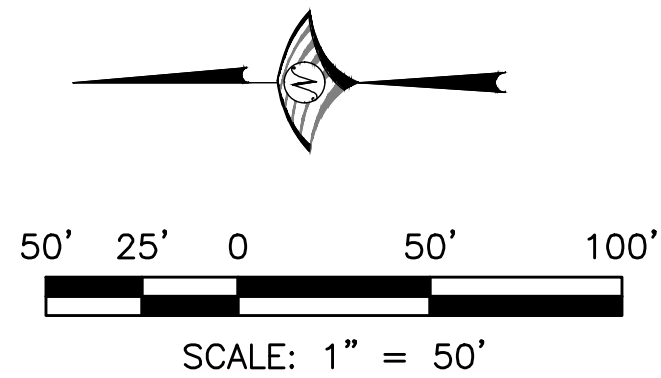

- LEGEND:**
- CONSTRUCT PCC PAVEMENT
 - CONSTRUCT AC PAVEMENT
 - PLACE SURFACE ROCK (4" THICK)
 - BID OPTION/PROJECT BOUNDARY

- NOTES:**
- REFERENCE DRAWINGS PH0.1-PH4.5 FOR PHASING LIMITATIONS.
 - REFERENCE DRAWING G4.1 FOR HORIZONTAL CONTROL INFORMATION.

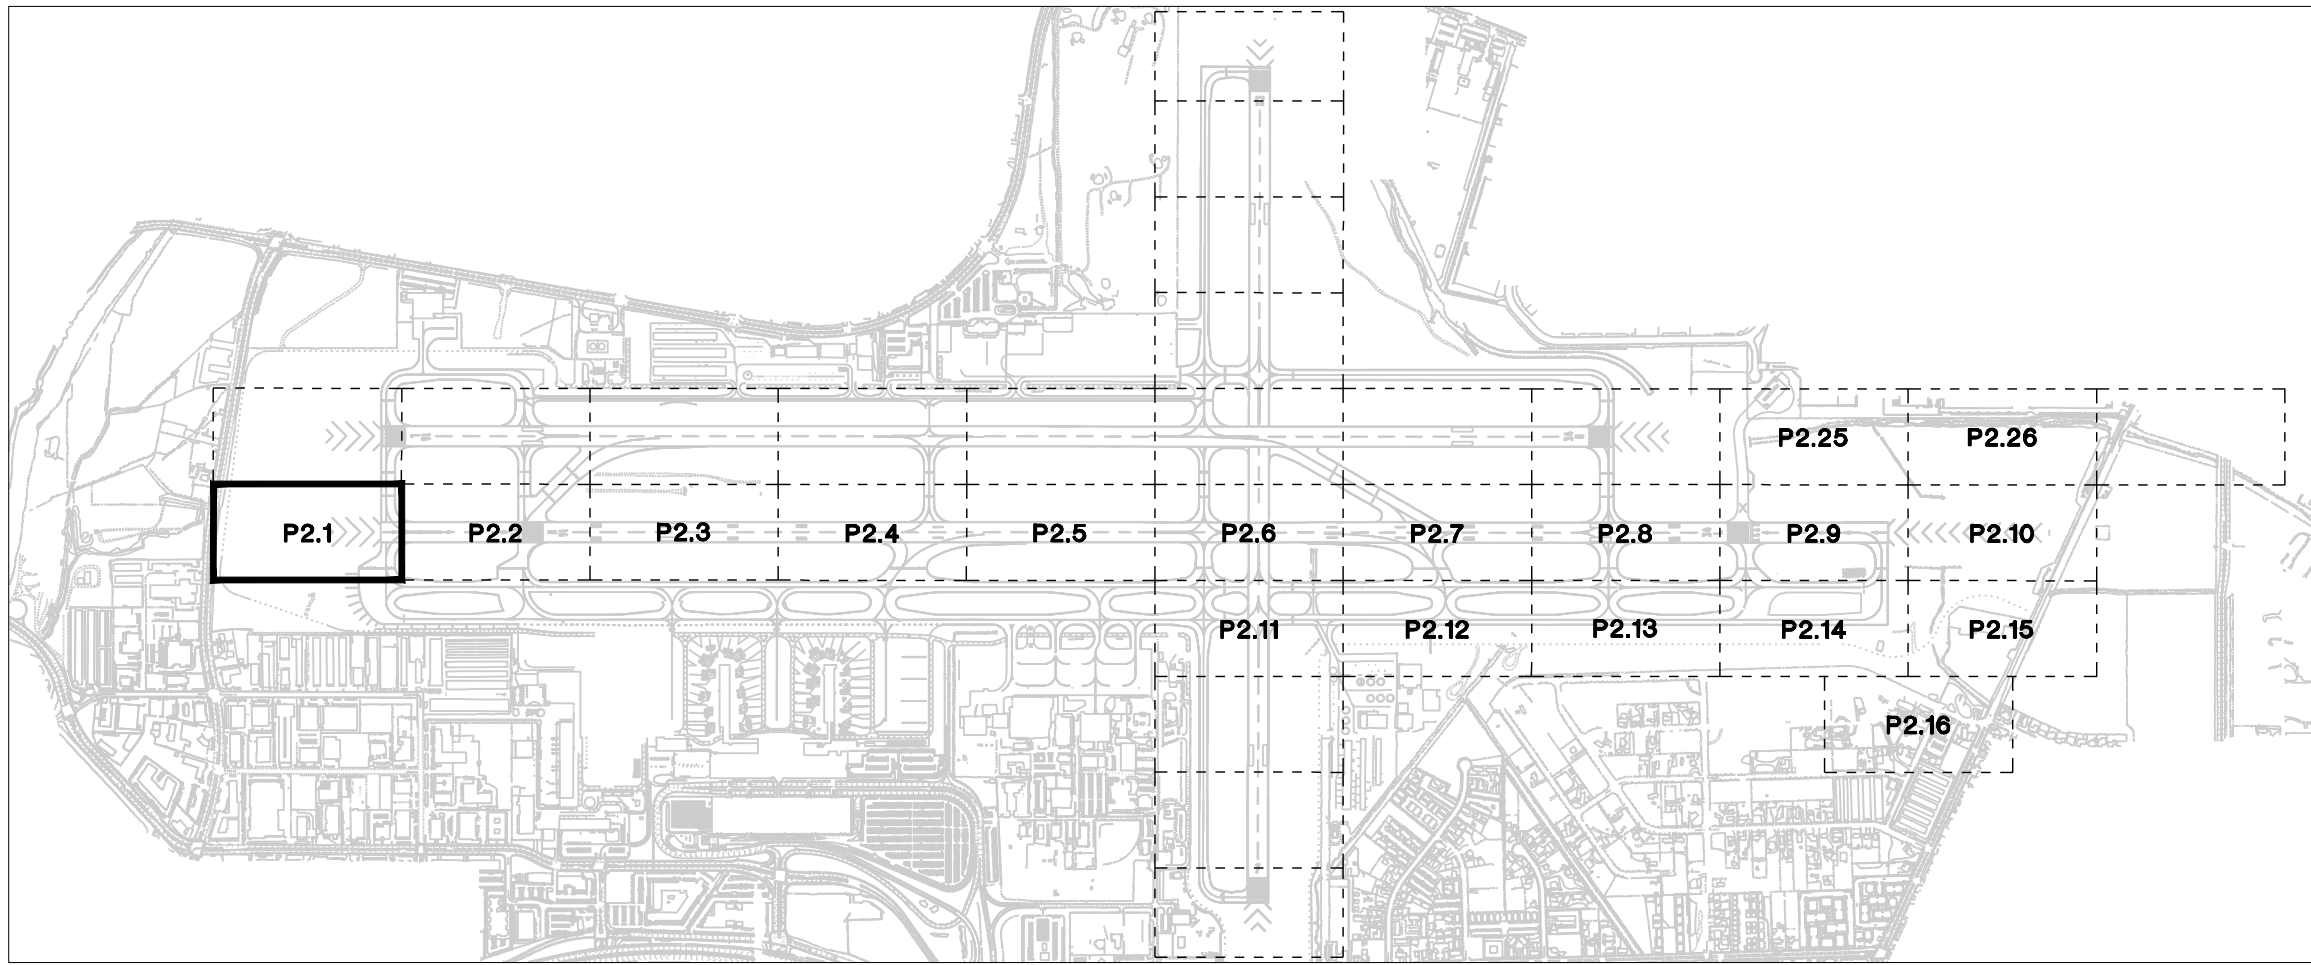

FOR BIDDING PURPOSES ONLY

DATE: DECEMBER 11, 2019

SCALE: N/A

DRAWN BY: DAB

DESIGNED BY: MAK, BAM

CHECKED BY: MAC

NO.

DESCRIPTION

DATE

PROFESSIONAL ENGINEER STATE OF NEVADA

BRIAN A. MARTINEZ MOLES

Exp. 12-31-21

CIVIL

No. 21202

WOOD ROGERS

BUILDING RELATIONSHIPS ONE PROJECT AT A TIME

1881 Corporate Blvd

Reno, NV 89502

Tel 775.823.4068

Fax 775.823.4066

Reno-Tahoe International Airport

RENO-TAHOE INTERNATIONAL AIRPORT


RUNWAY 16R-34L RECONSTRUCTION

GEOMETRY LAYOUT PLAN

PROJECT NO. 8494.002

DRAWING P2.1

J:\Users\8494_871A_Runways\RTIA_Runways\RTIA_Runway\16R_34L\Drawings\12/11/2019-4:15 PM Megan Klingler

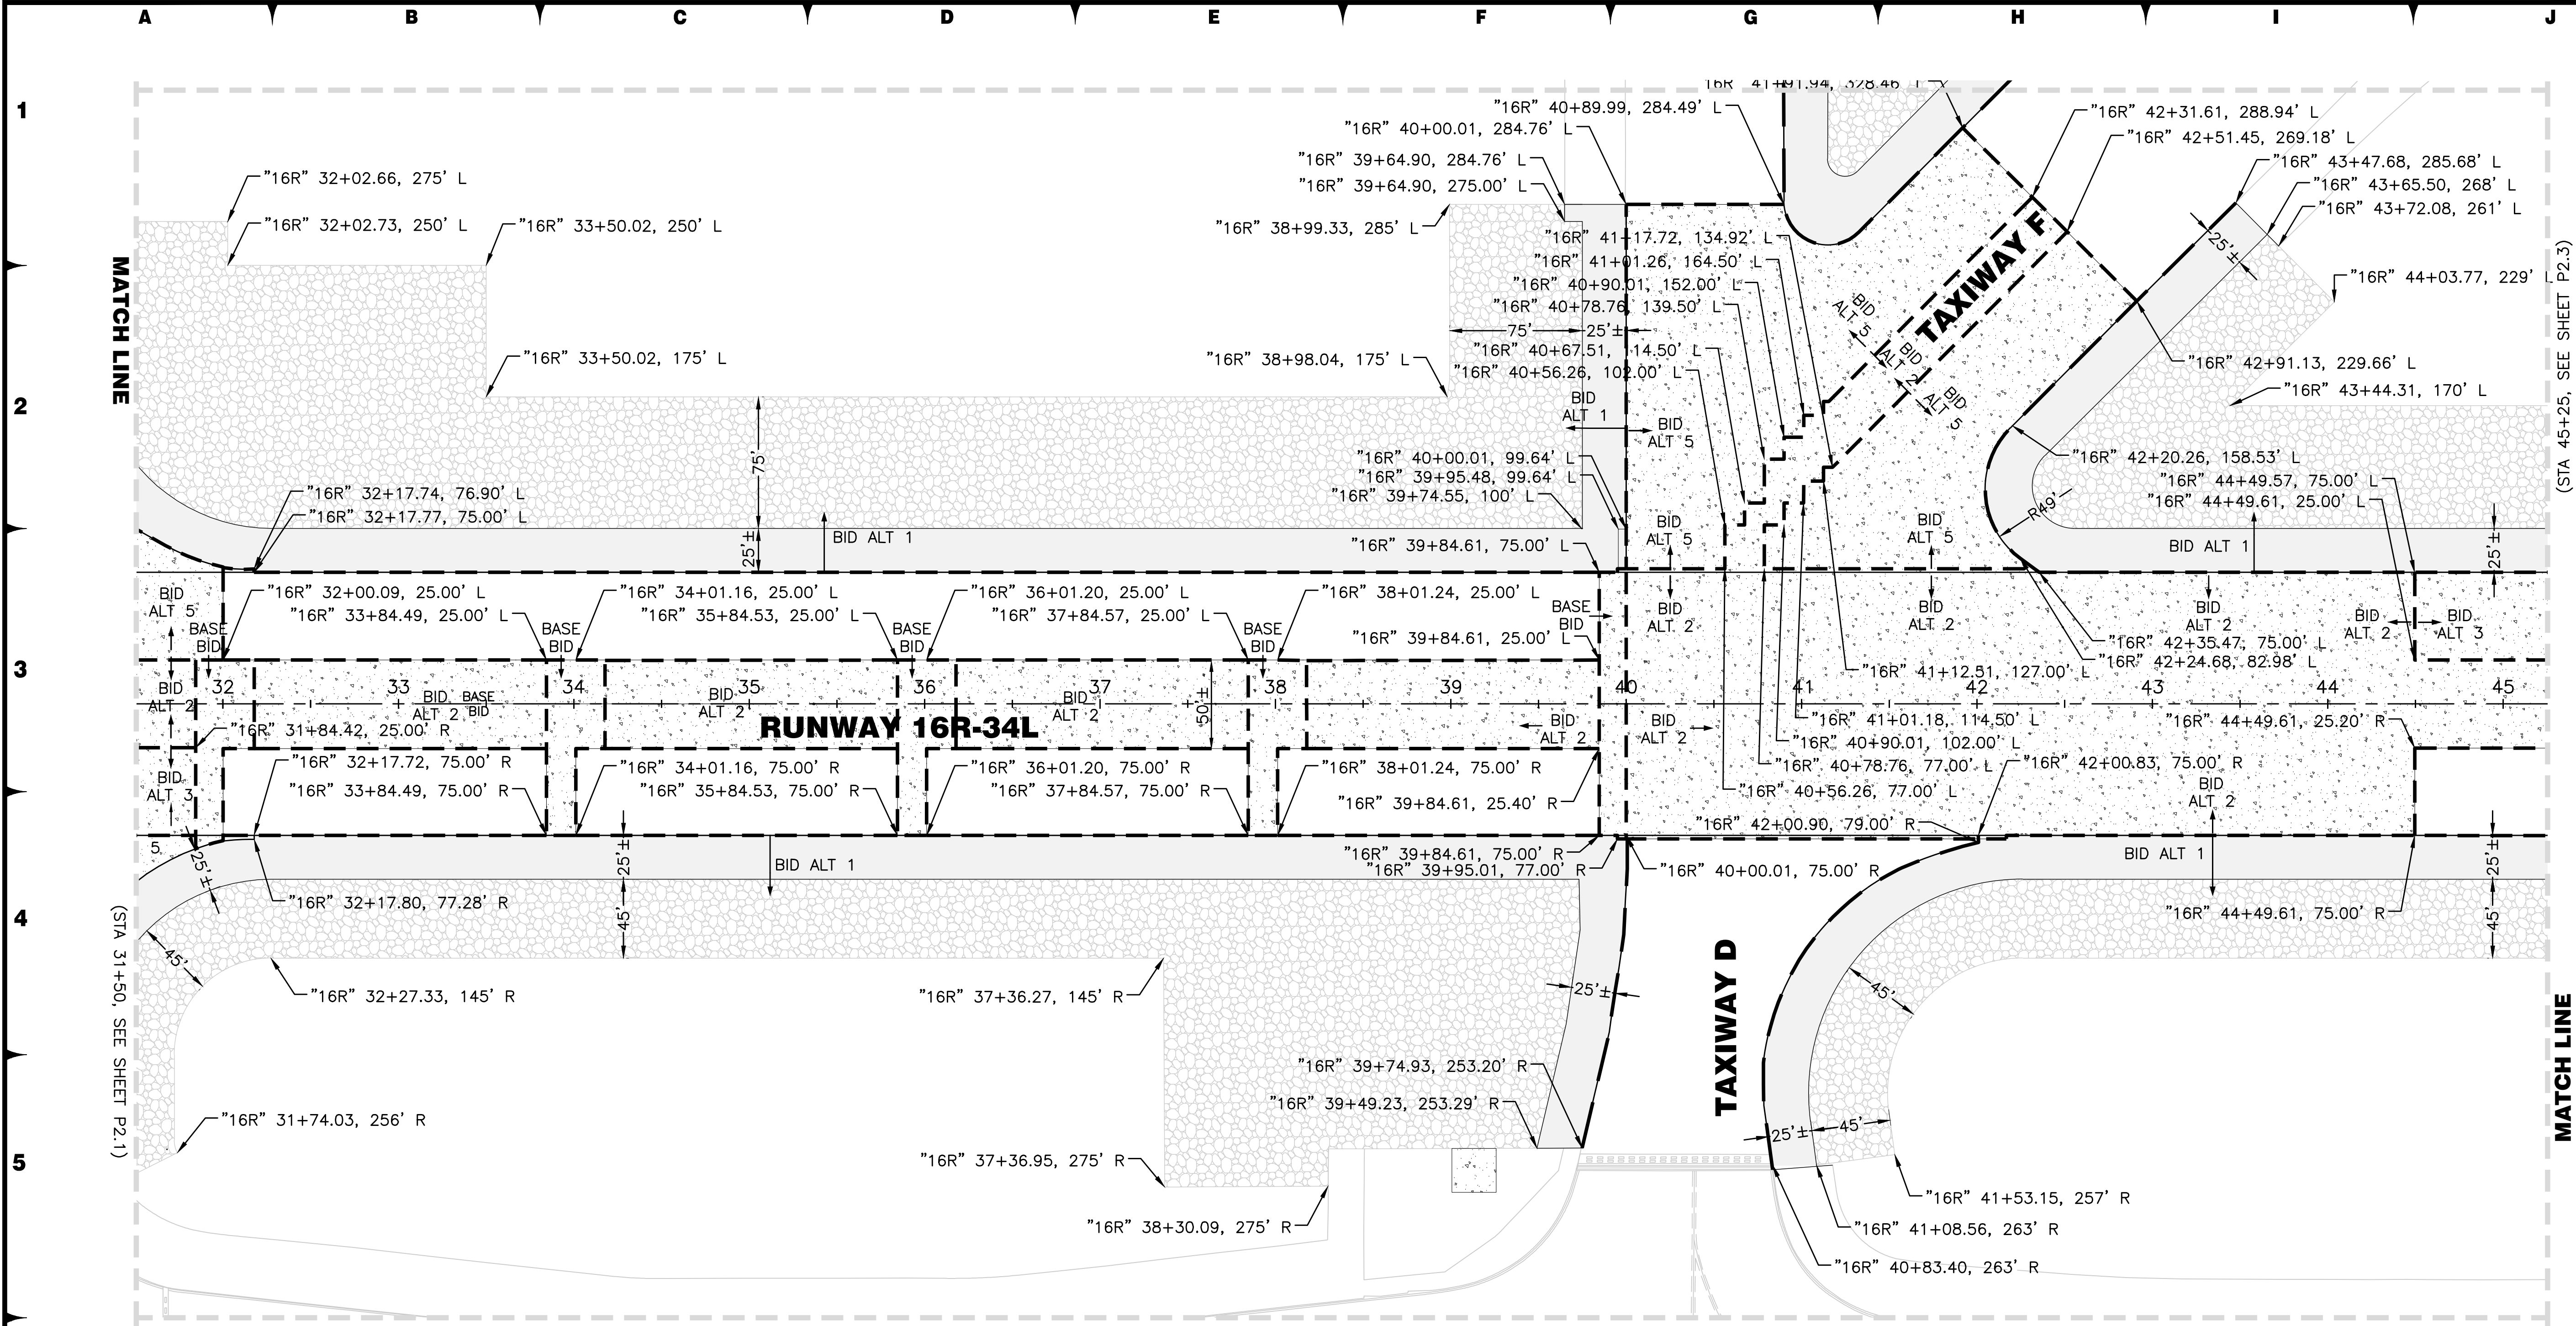


LEGEND:


- CONSTRUCT PCC PAVEMENT
- CONSTRUCT AC PAVEMENT
- PLACE SURFACE ROCK (4" THICK)
- BID OPTION/PROJECT BOUNDARY

NOTES:

- REFERENCE DRAWINGS PH0.1-PH4.5 FOR PHASING LIMITATIONS.
- REFERENCE DRAWING C4.1 FOR HORIZONTAL CONTROL INFORMATION.

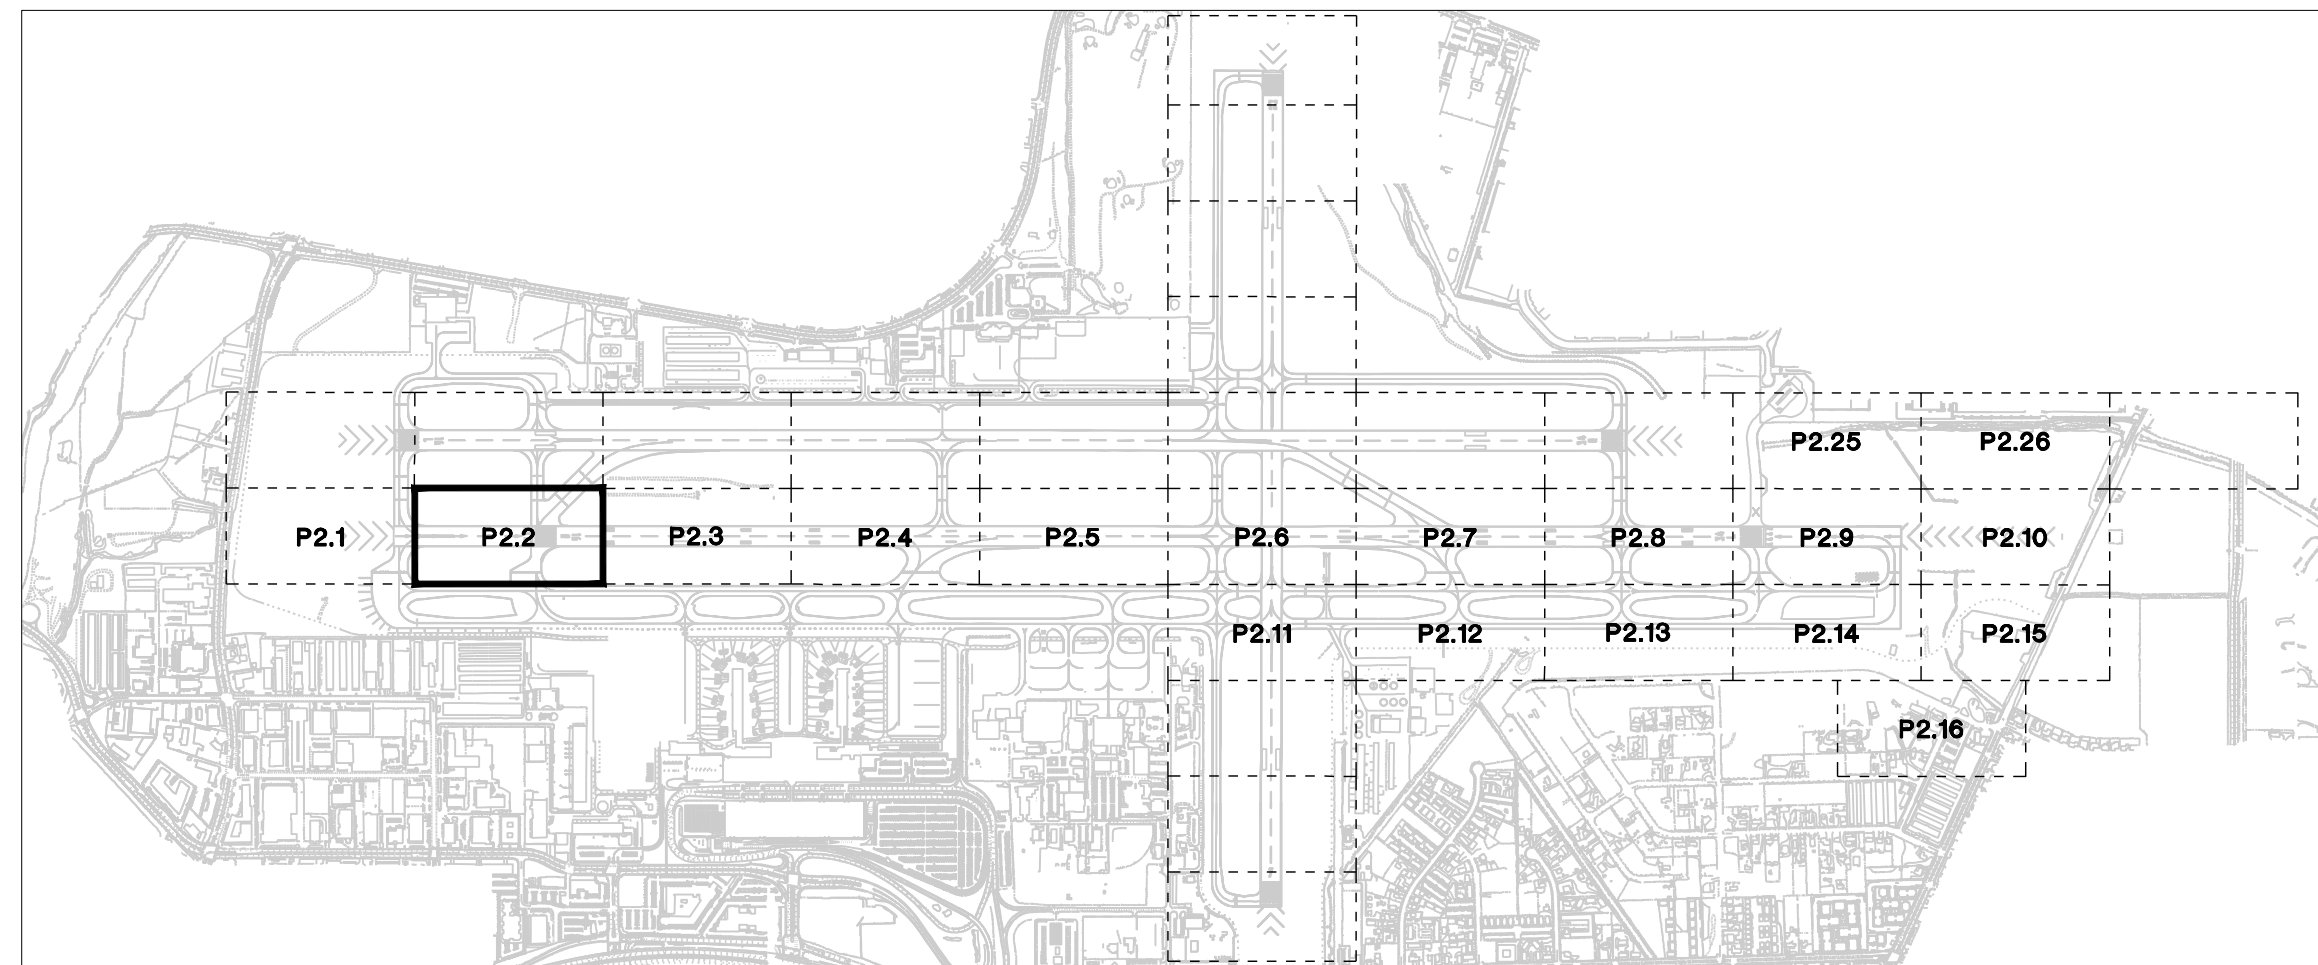


KEY MAP

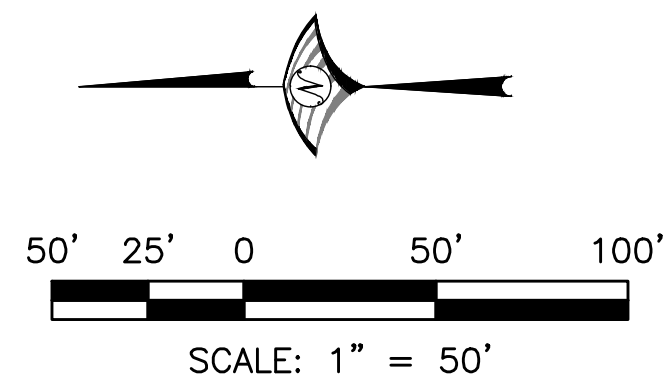

FOR BIDDING PURPOSES ONLY

DATE: DECEMBER 11, 2019	SCALE: N/A	DRAWN BY: DAB	DESIGNED BY: MAK, BAM	CHECKED BY: MAC	NO.	DESCRIPTION	DATE
RUNWAY 16R-34L RECONSTRUCTION							
GEOMETRY LAYOUT PLAN							
PROJECT NO. 8494.002							
DRAWING P2.2							

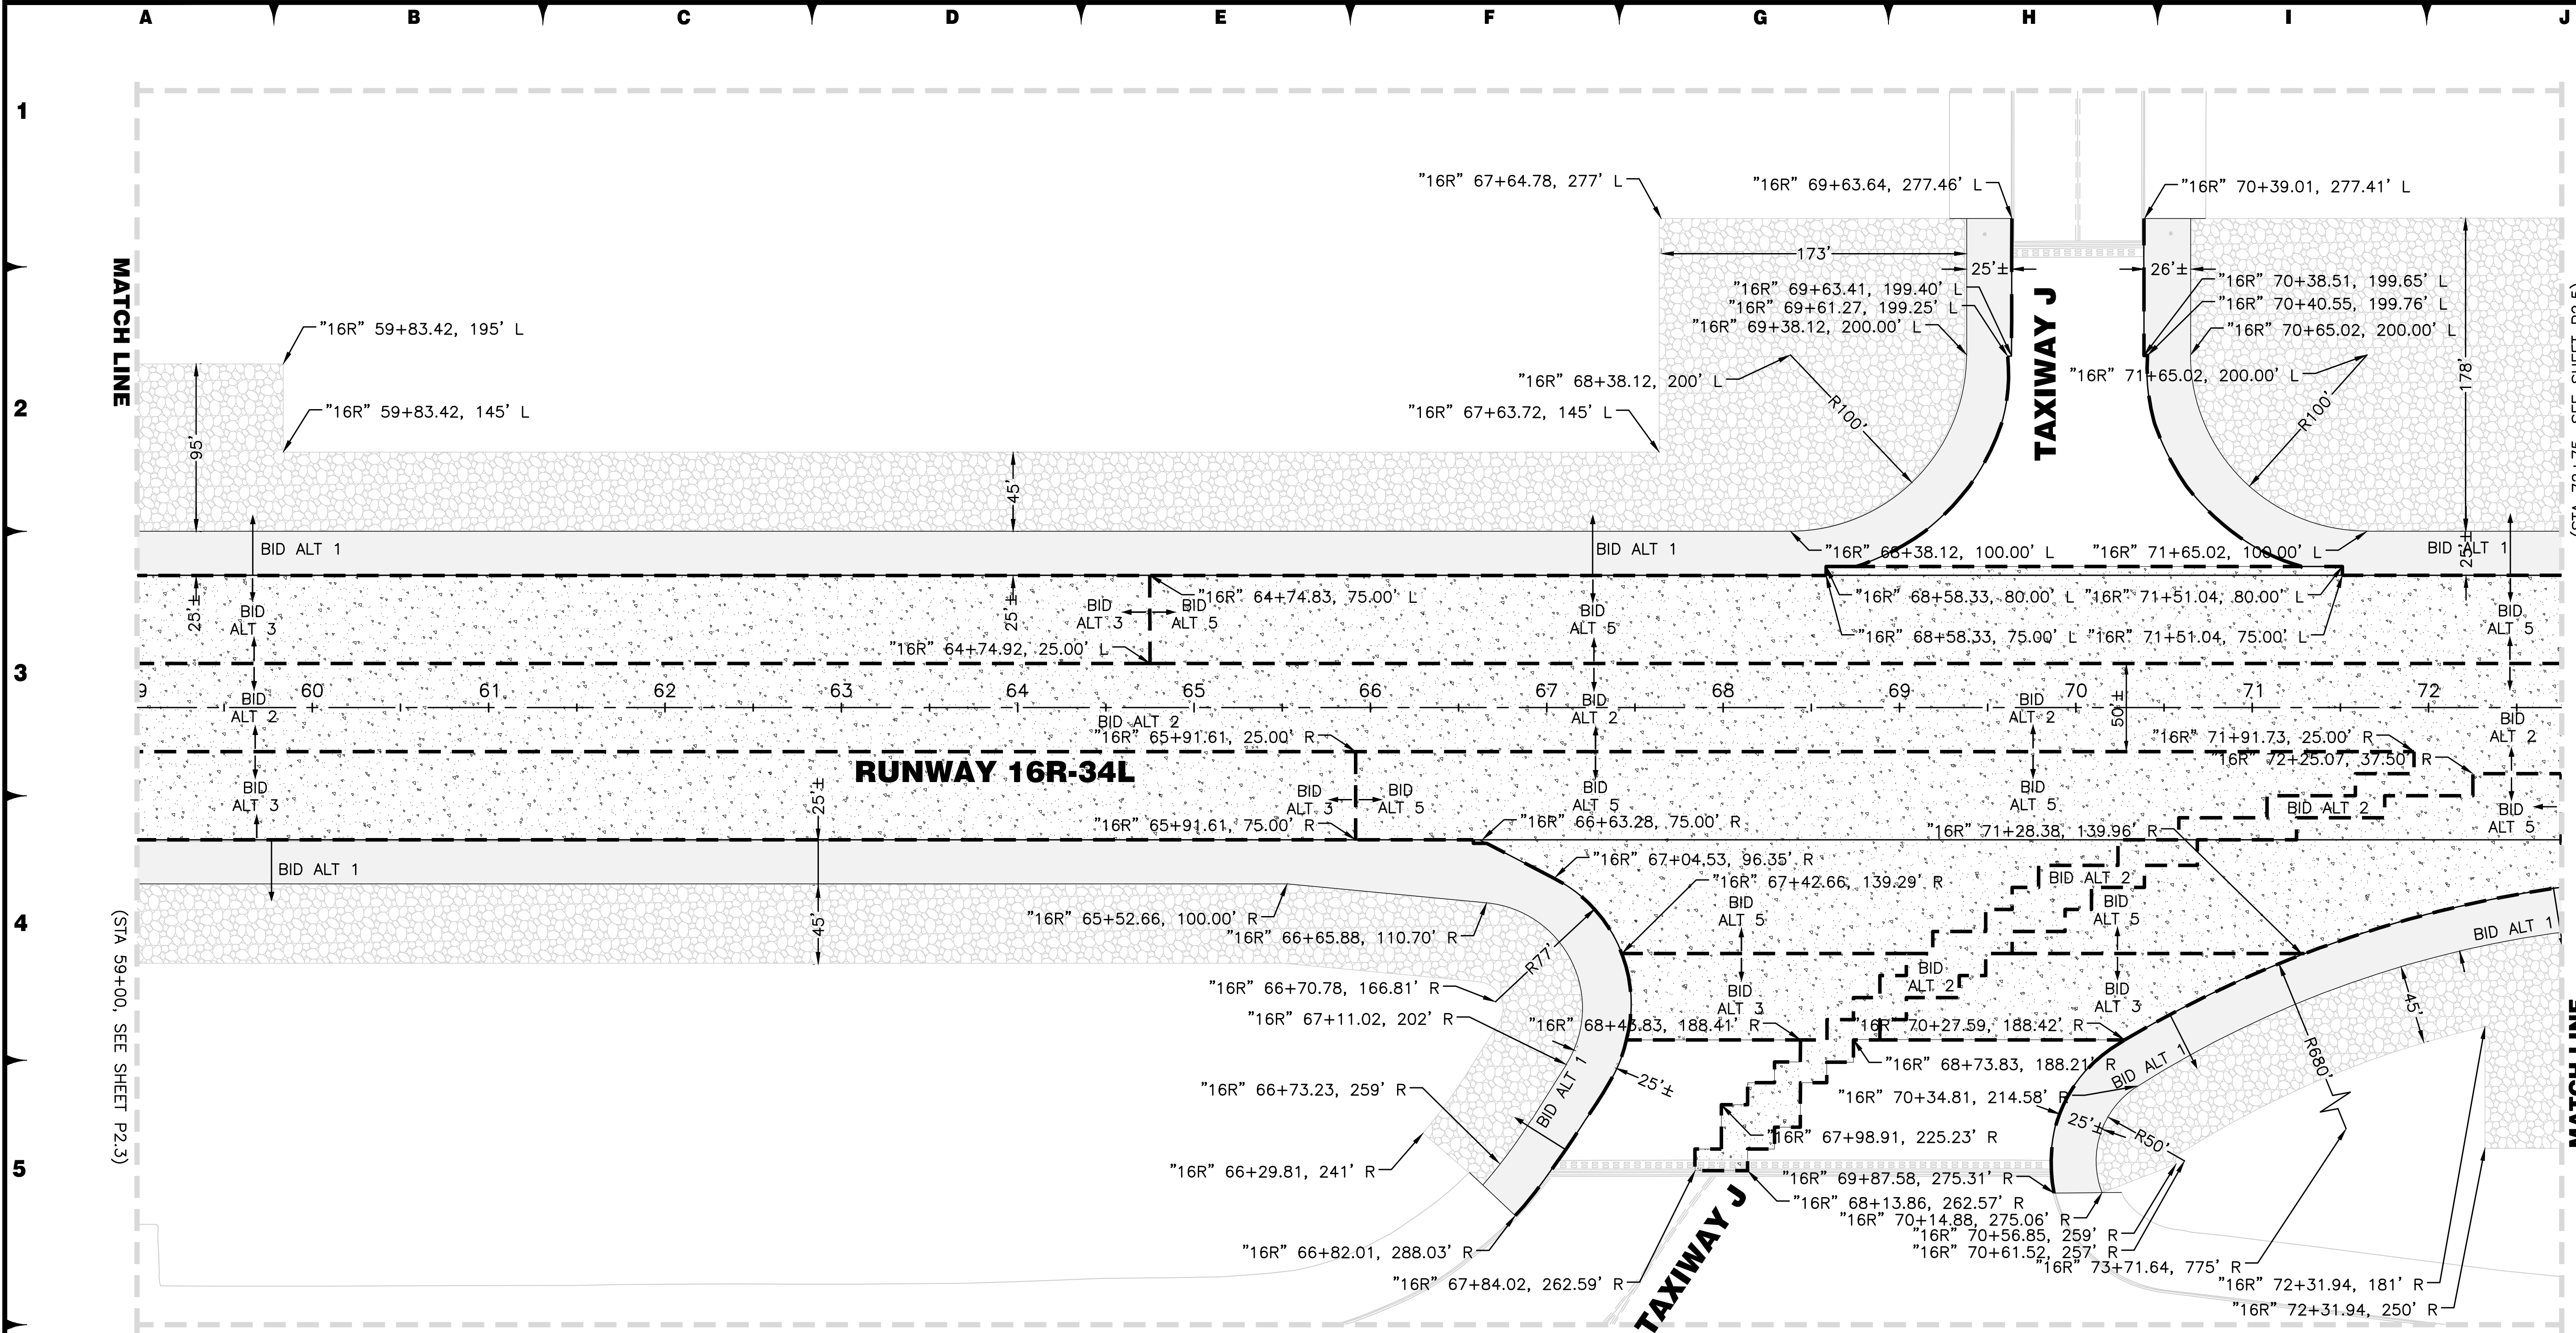


LEGEND:


- CONSTRUCT PCC PAVEMENT
- CONSTRUCT AC PAVEMENT
- PLACE SURFACE ROCK (4" THICK)
- BID OPTION/PROJECT BOUNDARY

NOTES:

- REFERENCE DRAWINGS PH0.1-4.5 FOR PHASING LIMITATIONS.
- REFERENCE DRAWING C4.1 FOR HORIZONTAL CONTROL INFORMATION.

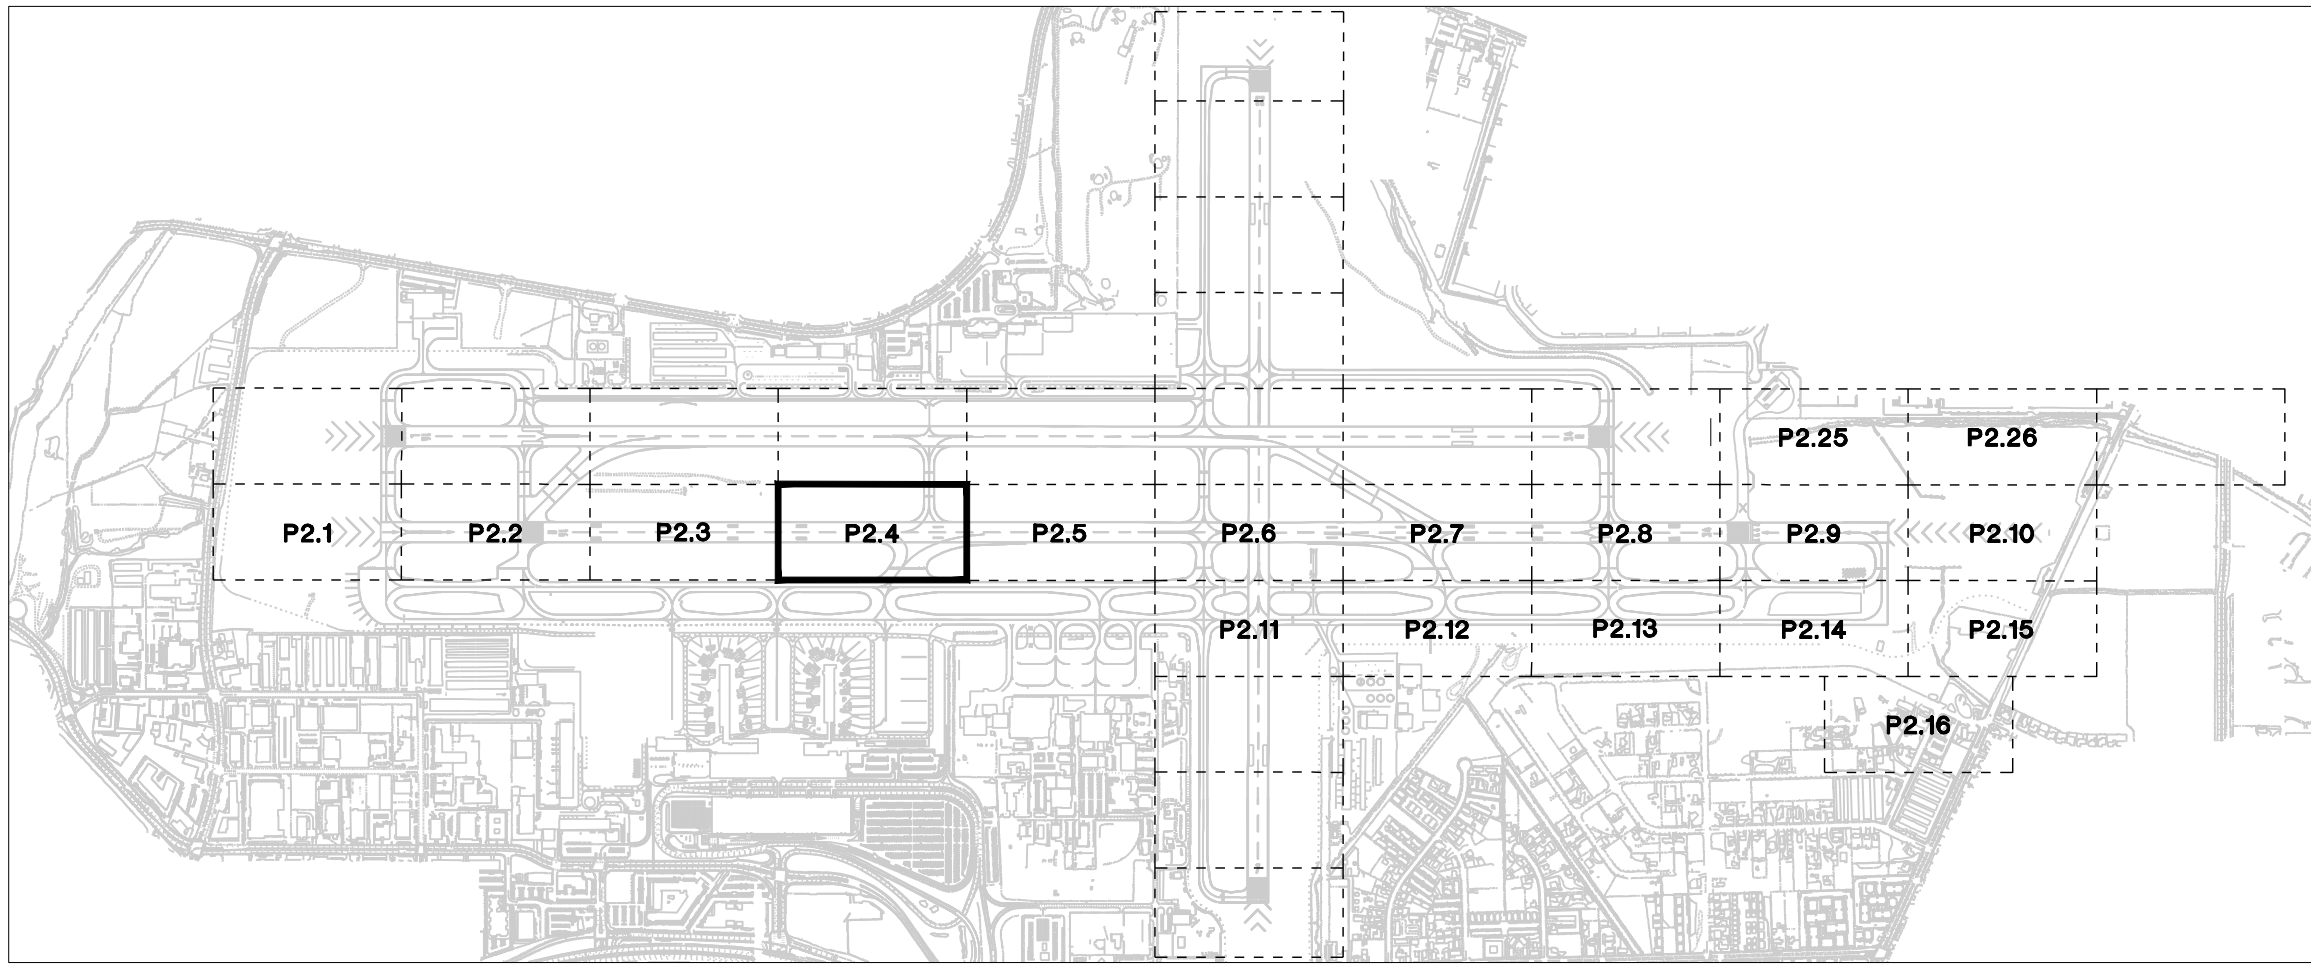

KEY MAP

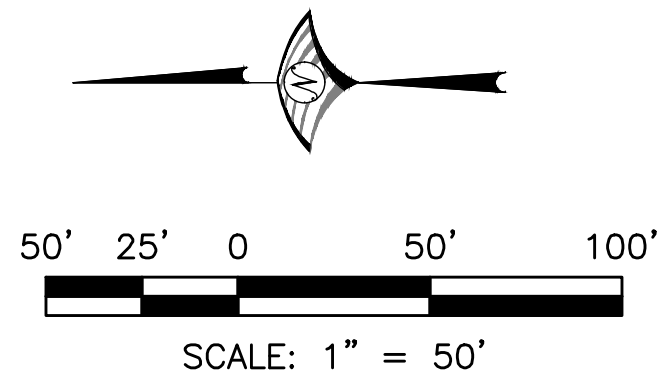

FOR BIDDING PURPOSES ONLY

DATE: DECEMBER 11, 2019	SCALE: N/A	DRAWN BY: DAB	DESIGNED BY: MAK BAM	CHECKED BY: MAC	NO.	DESCRIPTION	DATE
-------------------------	------------	---------------	----------------------	-----------------	-----	-------------	------

WOOD ROGERS
BUILDING RELATIONSHIPS ONE PROJECT AT A TIME
1881 Corporate Blvd
Reno, NV 89502
Tel 775.823.4068
Fax 775.823.4066


Reno-Tahoe International Airport

Runway 16R-34L Reconstruction




Geometry Layout Plan

PROJECT NO. 8494.002

DRAWING **P2.4**


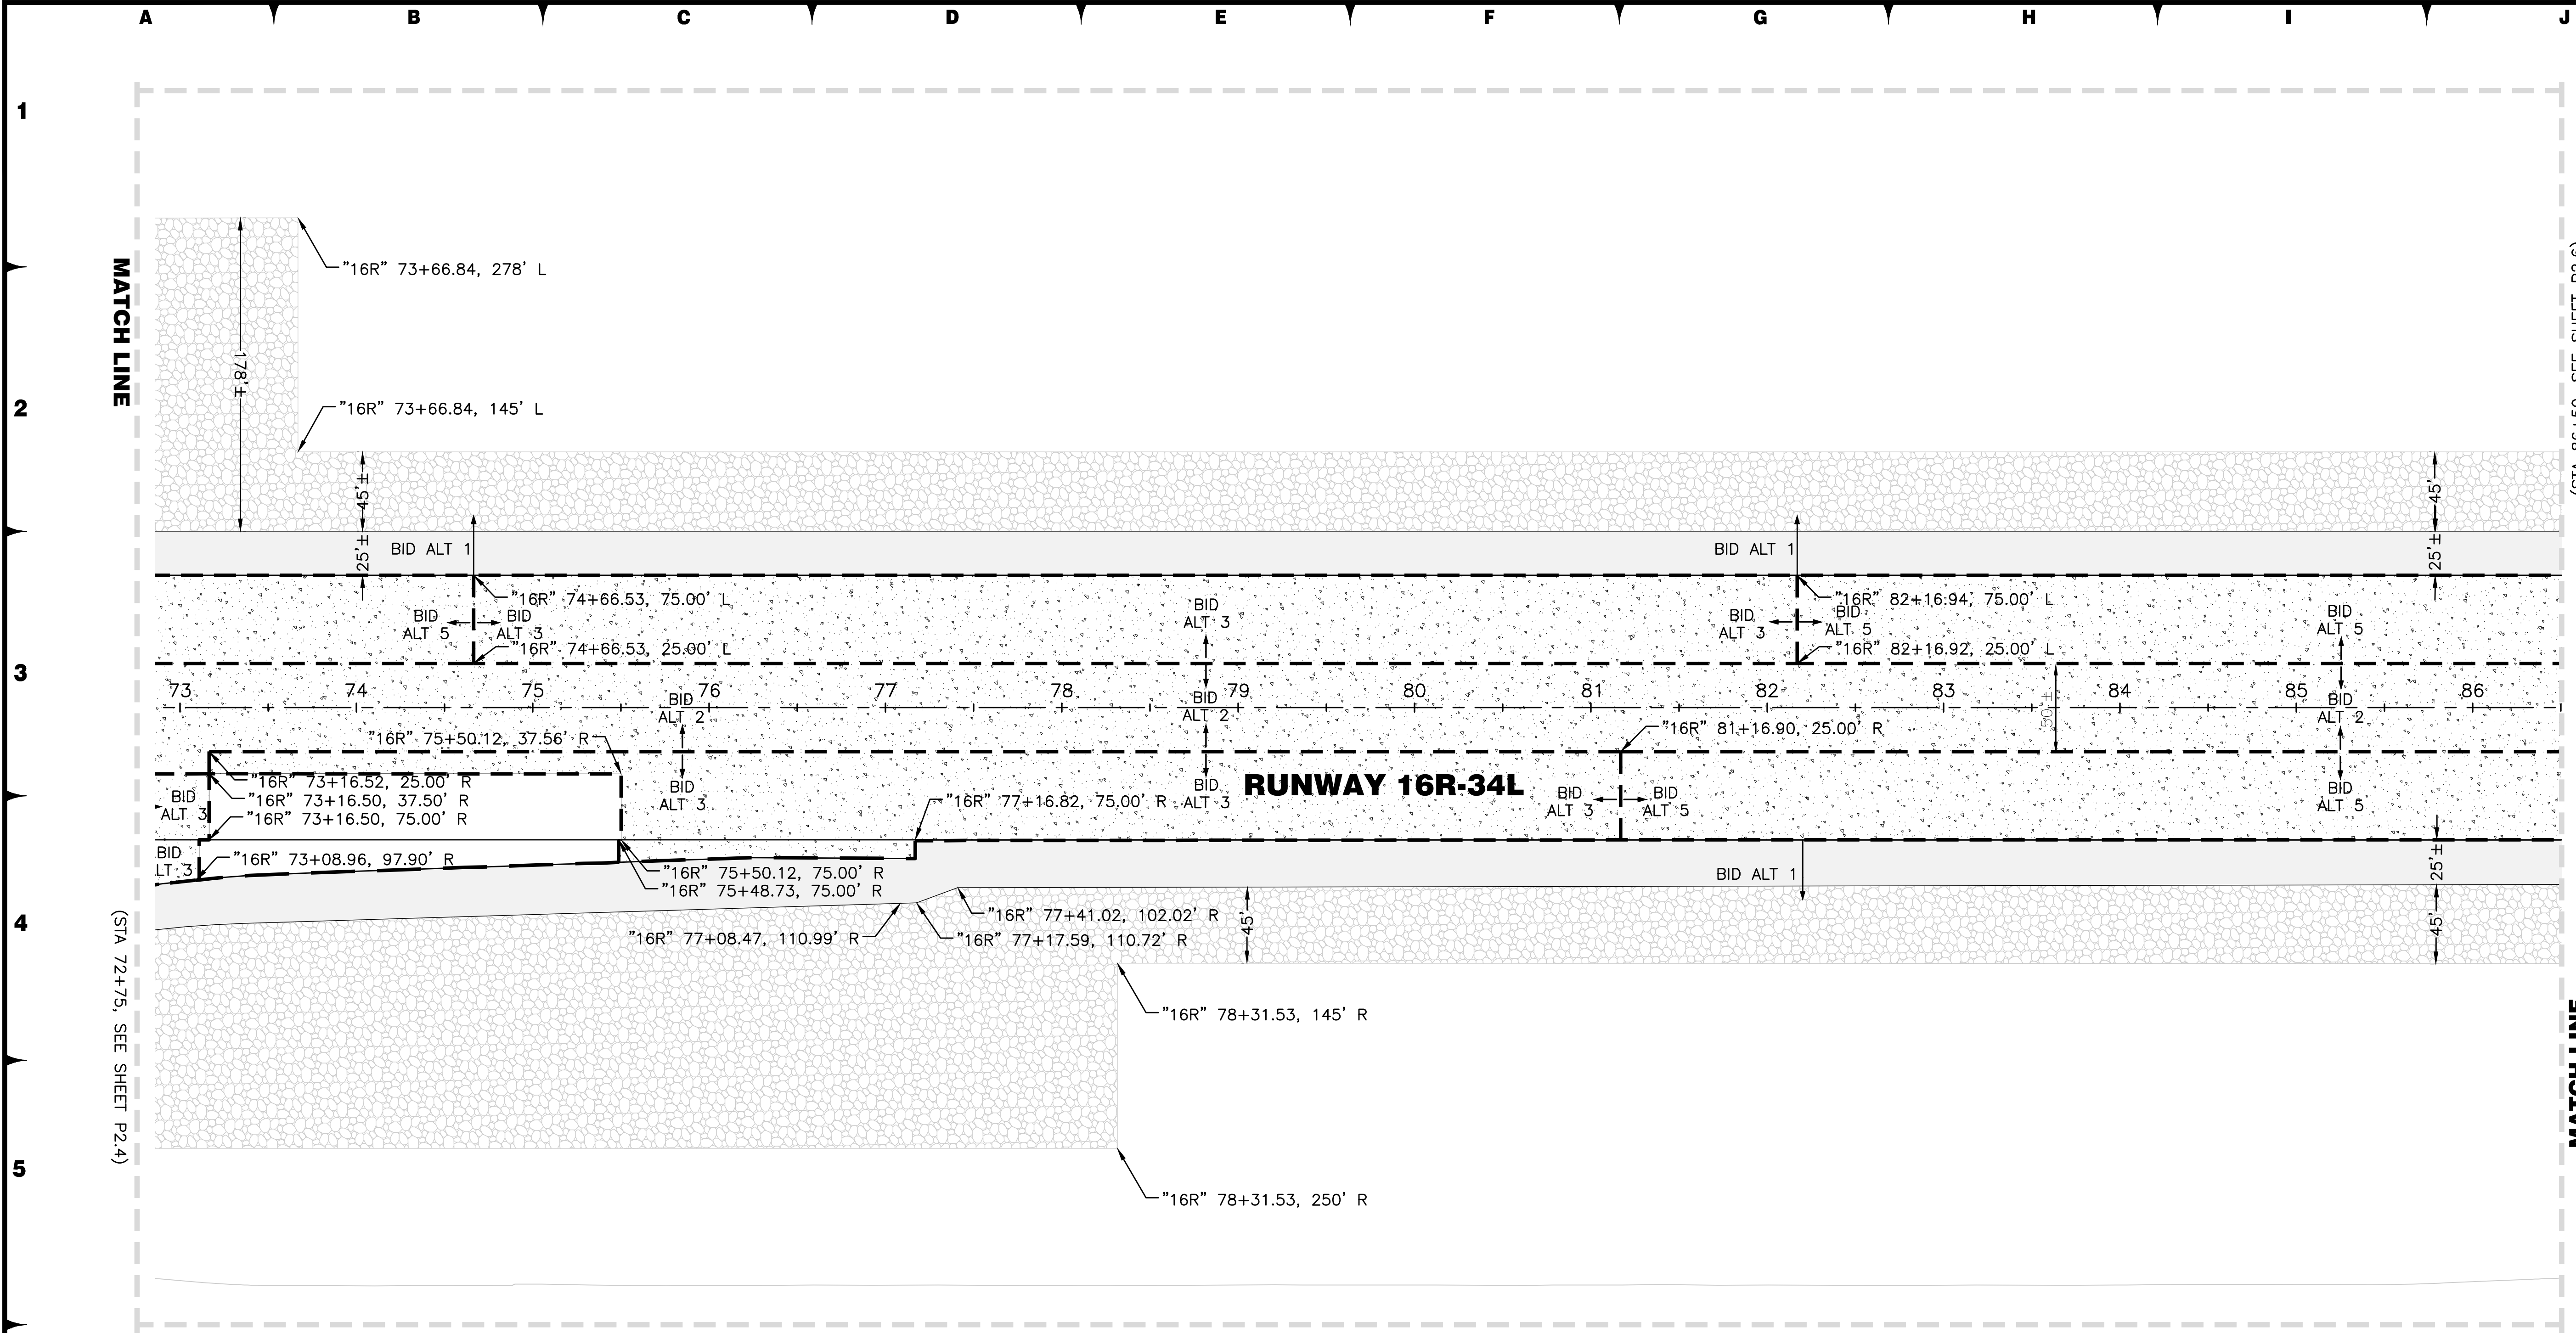


LEGEND:

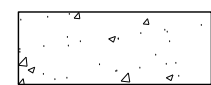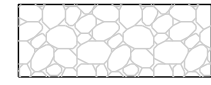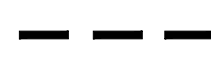-  CONSTRUCT PCC PAVEMENT
-  CONSTRUCT AC PAVEMENT
-  PLACE SURFACE ROCK (4" THICK)
-  BID OPTION/PROJECT BOUNDARY

NOTES:


1. REFERENCE DRAWINGS PH0.1-PH4.5 FOR PHASING LIMITATIONS.
2. REFERENCE DRAWING C4.1 FOR HORIZONTAL CONTROL INFORMATION.

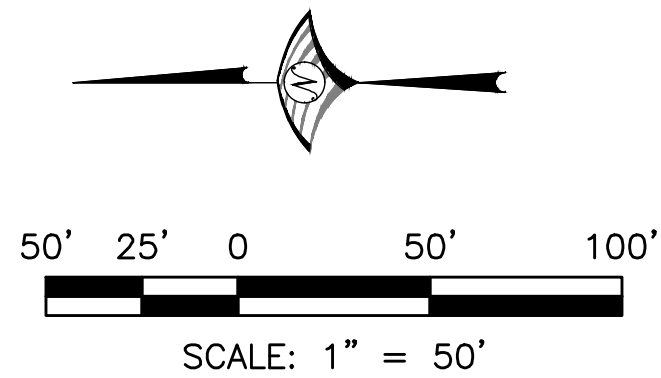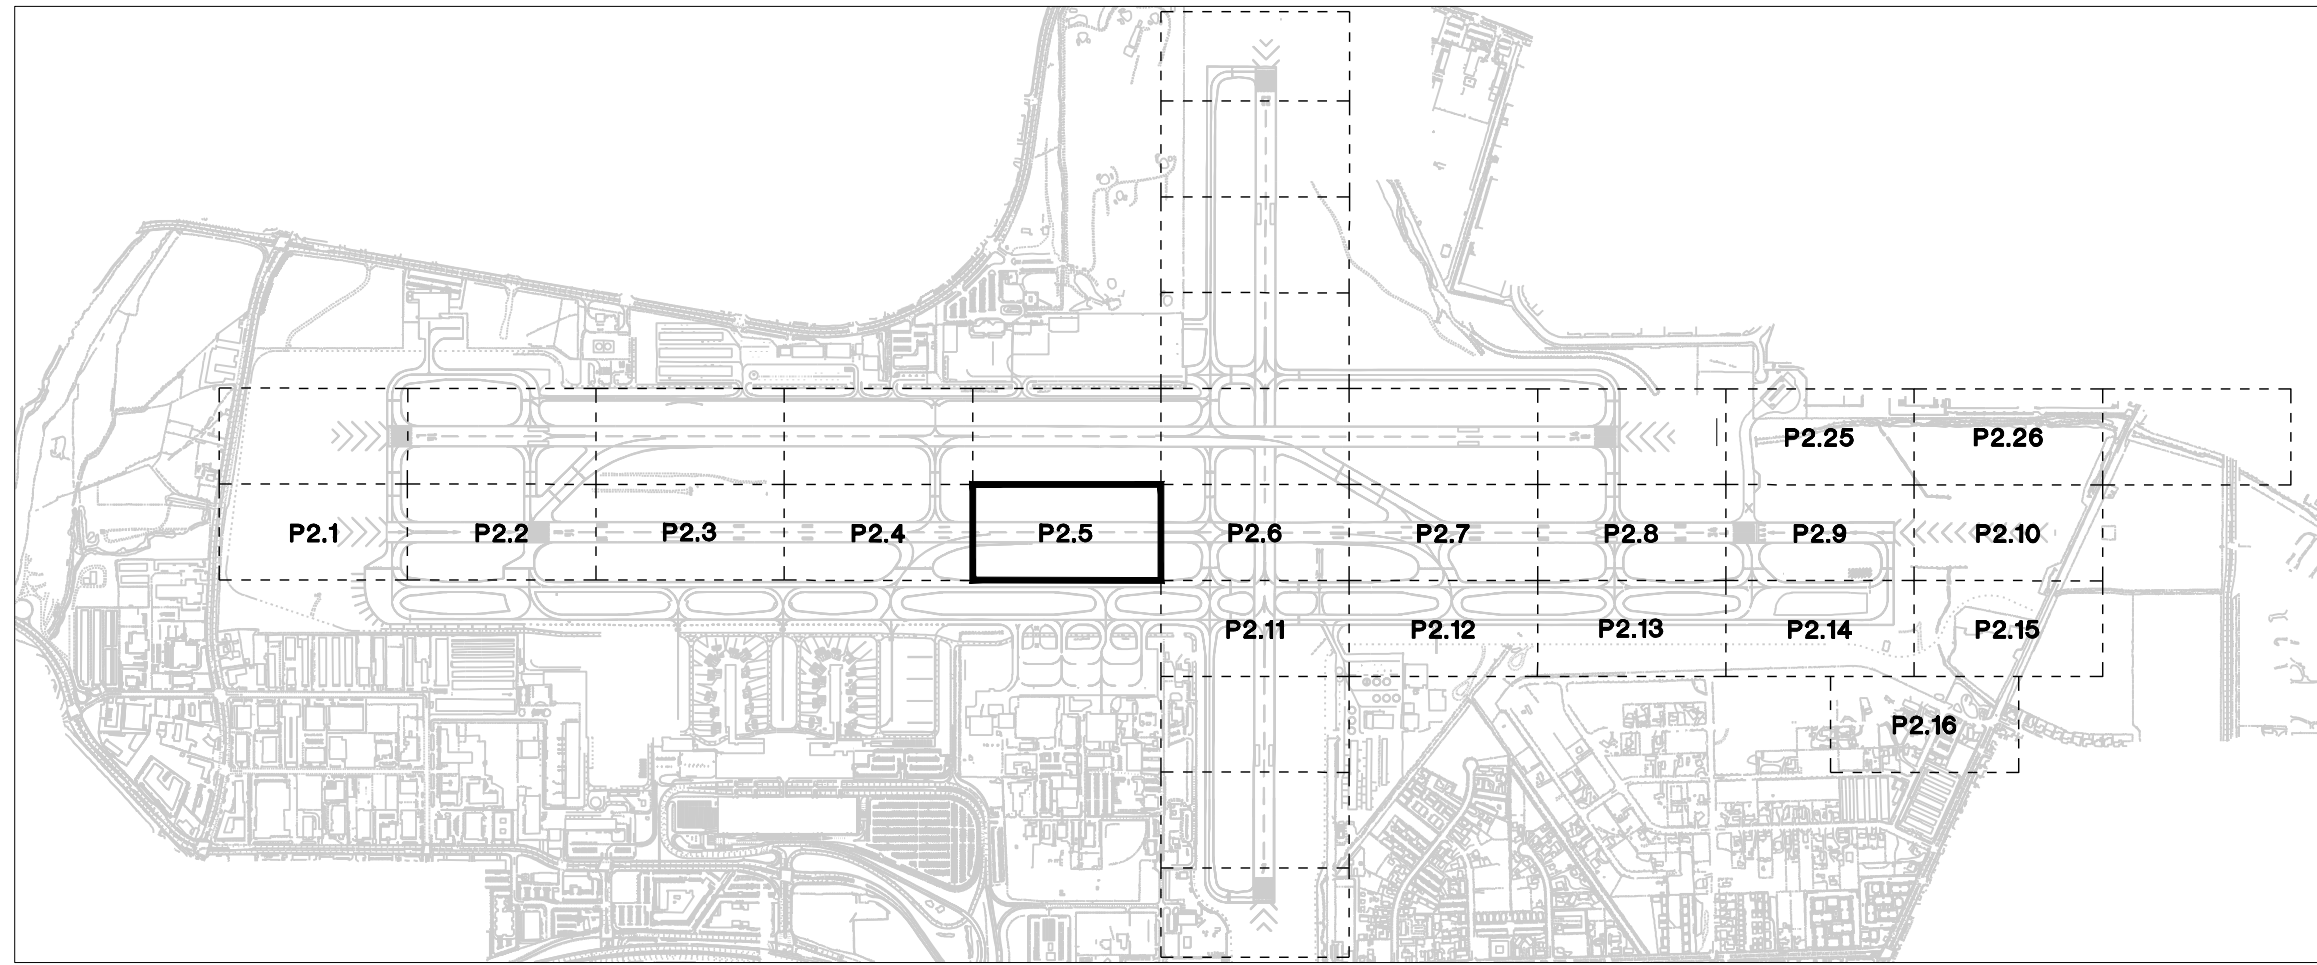

FOR BIDDING PURPOSES ONLY

DATE: DECEMBER 11, 2019	SCALE: N/A	DRAWN BY: DAB	DESIGNED BY: MAK, BAM	CHECKED BY: MAC
PROFESSIONAL ENGINEER STATE OF NEVADA BRIAN A. MARTINEZ-MOLES Exp. 12-31-21 CIVIL No. 21202				
WOOD ROGERS BUILDING RELATIONSHIPS ONE PROJECT AT A TIME 1881 Corporate Blvd Reno, NV 89502 Tel 775.823.4068 Fax 775.823.4066				
Reno-Tahoe International Airport				
RUNWAY 16R-34L RECONSTRUCTION				
GEOMETRY LAYOUT PLAN				
PROJECT NO. 8494.002				
DRAWING P2.5				

U:\Users\8494_RTA_Runways\RTA_Runways\16R_34L\Drawings\12/11/2019_4:18 PM_Megan_Kingler

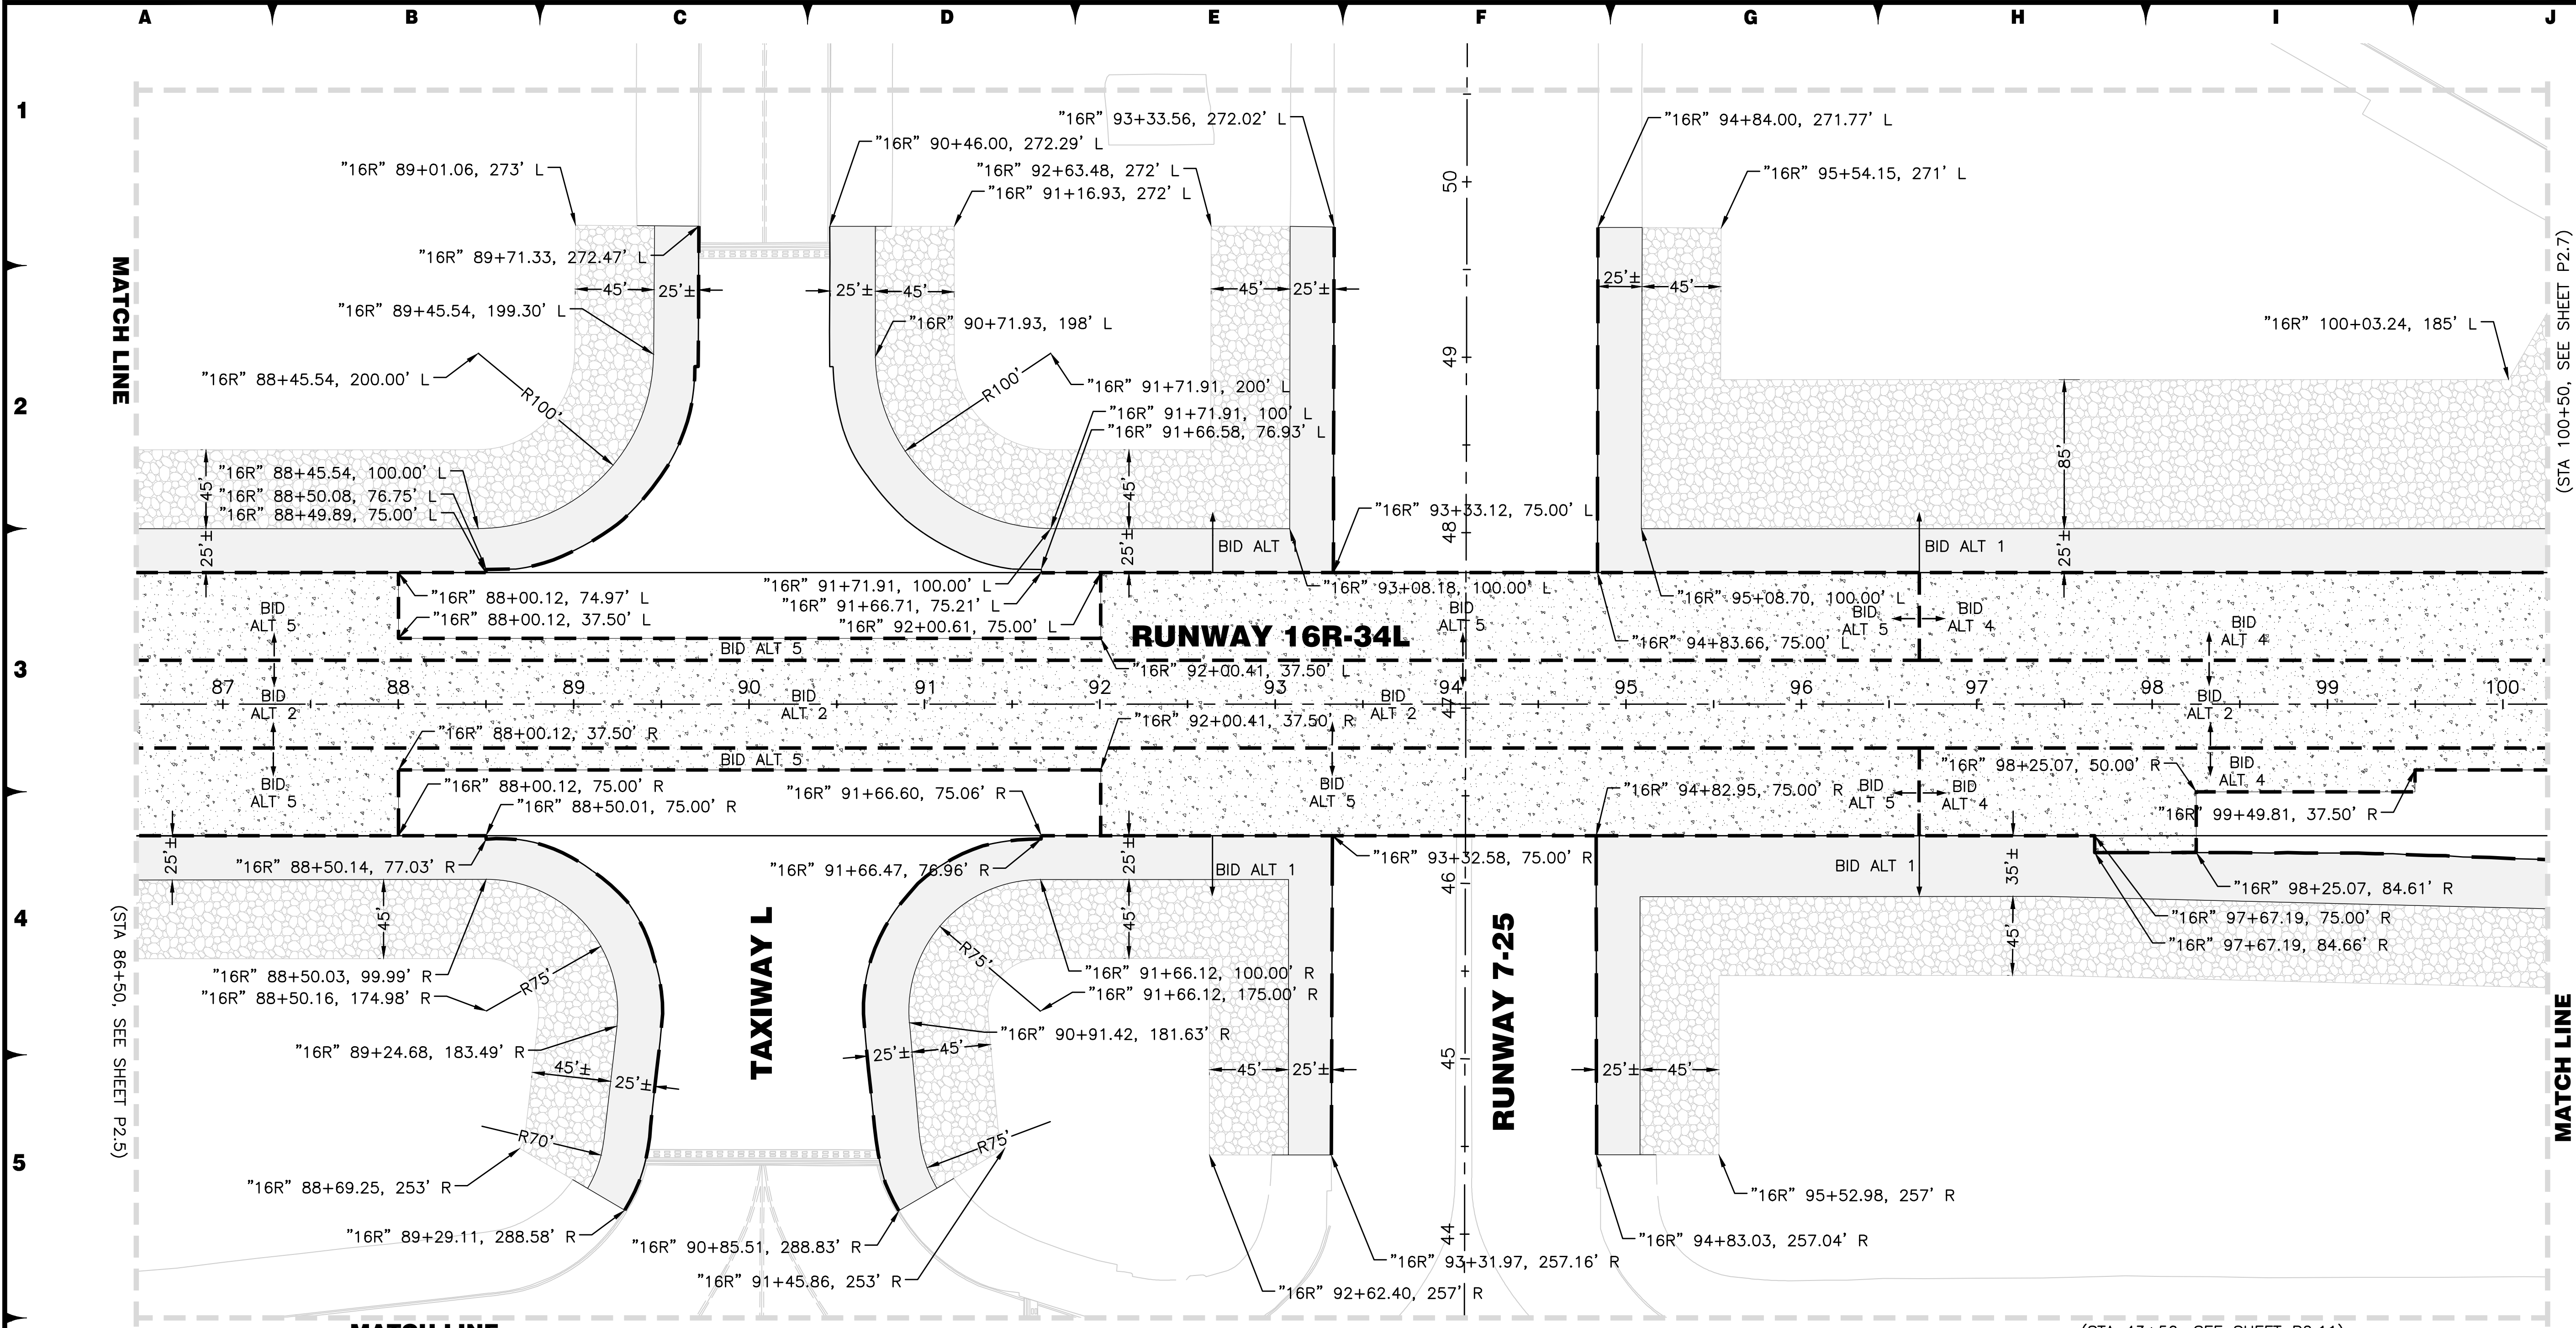


LEGEND:


- CONSTRUCT PCC PAVEMENT
- CONSTRUCT AC PAVEMENT
- PLACE SURFACE ROCK (4" THICK)
- BID OPTION/PROJECT BOUNDARY

NOTES:

- REFERENCE DRAWINGS PH0.1-PH4.5 FOR PHASING LIMITATIONS.
- REFERENCE DRAWING C4.1 FOR HORIZONTAL CONTROL INFORMATION.

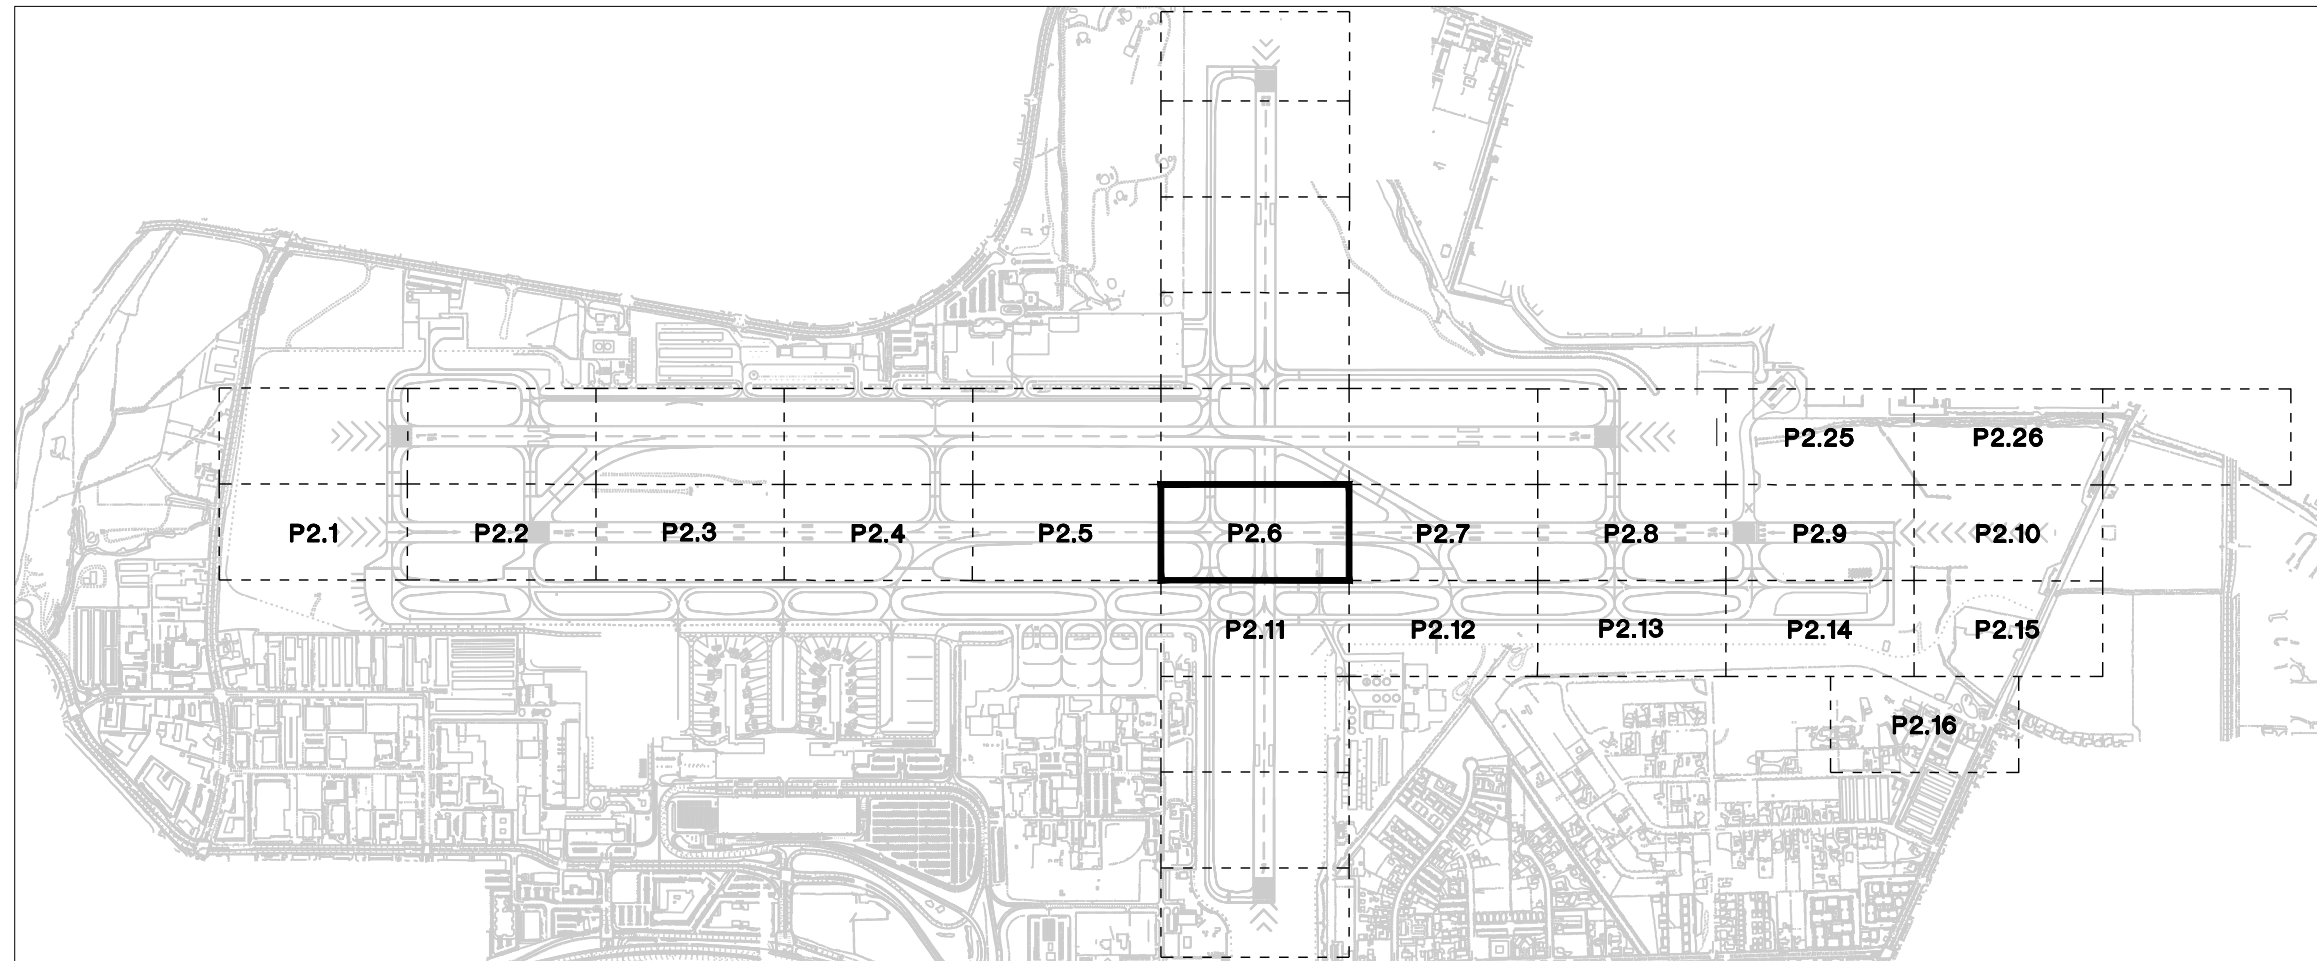

KEY MAP

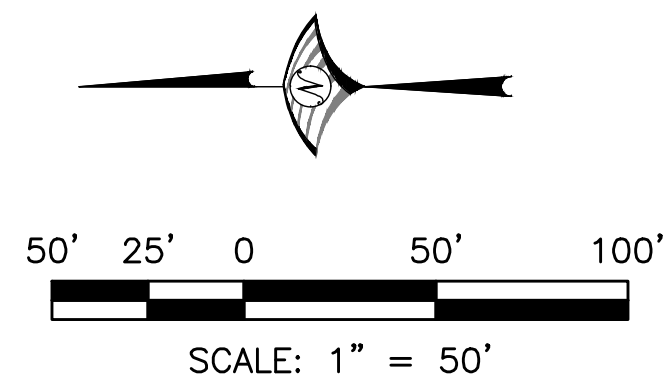

FOR BIDDING PURPOSES ONLY

DATE: DECEMBER 11, 2019

SCALE: N/A

DRAWN BY: DAB

DESIGNED BY: MAK, BAM

CHECKED BY: MAC

PROFESSIONAL ENGINEER STATE OF NEVADA

BRIAN A. MARTINEZ-MOLES

Exp. 12-31-21

CIVIL

No. 21202

WOOD ROGERS

BUILDING RELATIONSHIPS ONE PROJECT AT A TIME

188 Corporate Blvd

Reno, NV 89502

Tel 775.823.4068

Fax 775.823.4066

RENO-TAHOE

International Airport

RUNWAY 16R-34L RECONSTRUCTION

GEOMETRY LAYOUT PLAN

PROJECT NO.

8494.002

DRAWING

P2.6

DATE: DECEMBER 11, 2019

SCALE: N/A

DRAWN BY: DAB



DESIGNED BY: MAK, BAM

CHECKED BY: MAC

NO.

DESCRIPTION

DATE

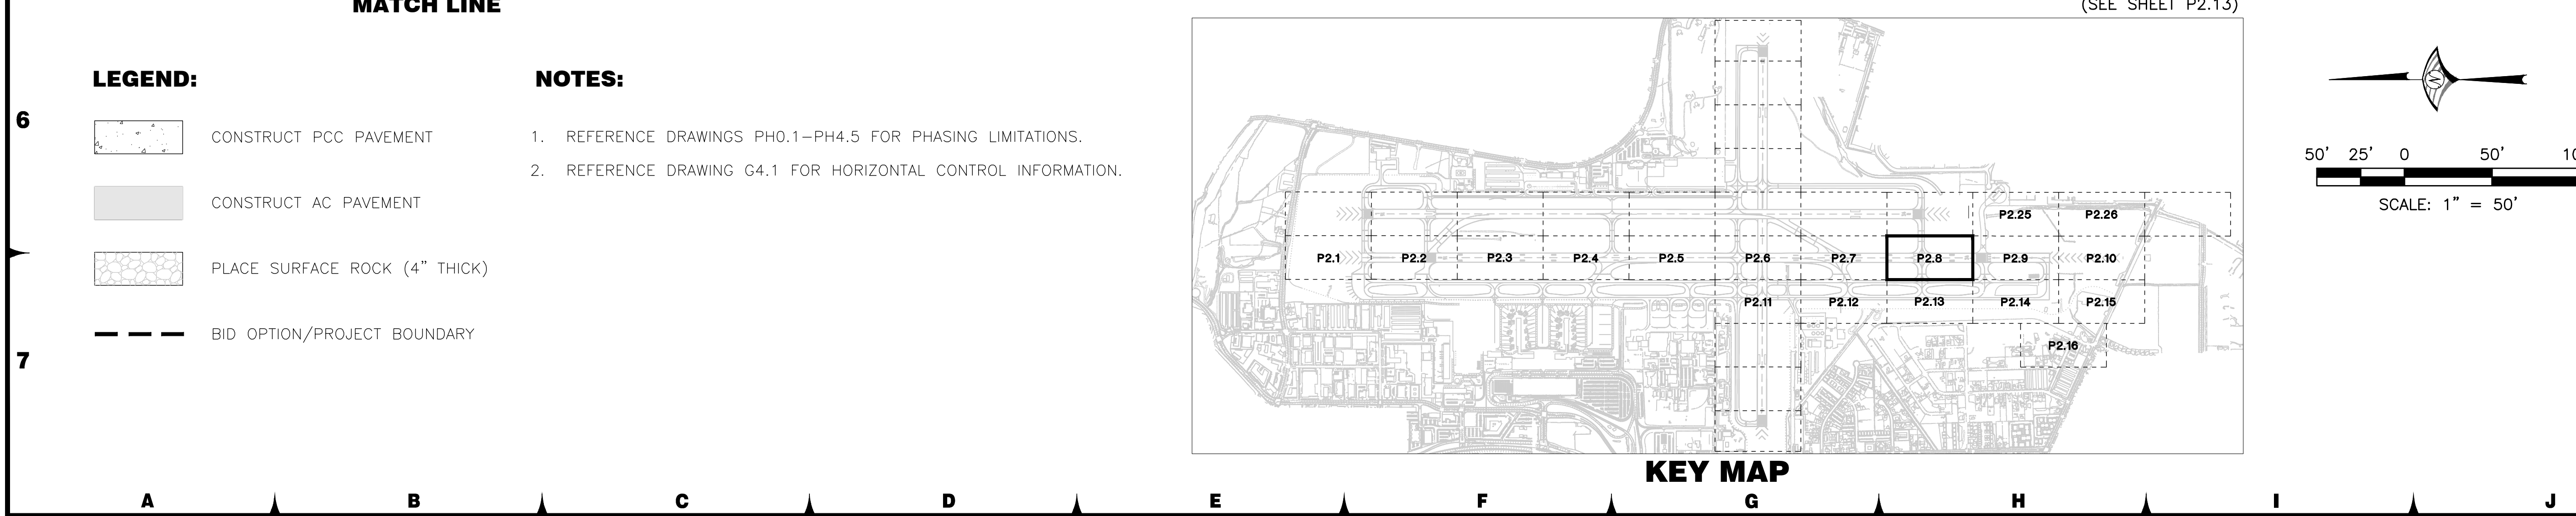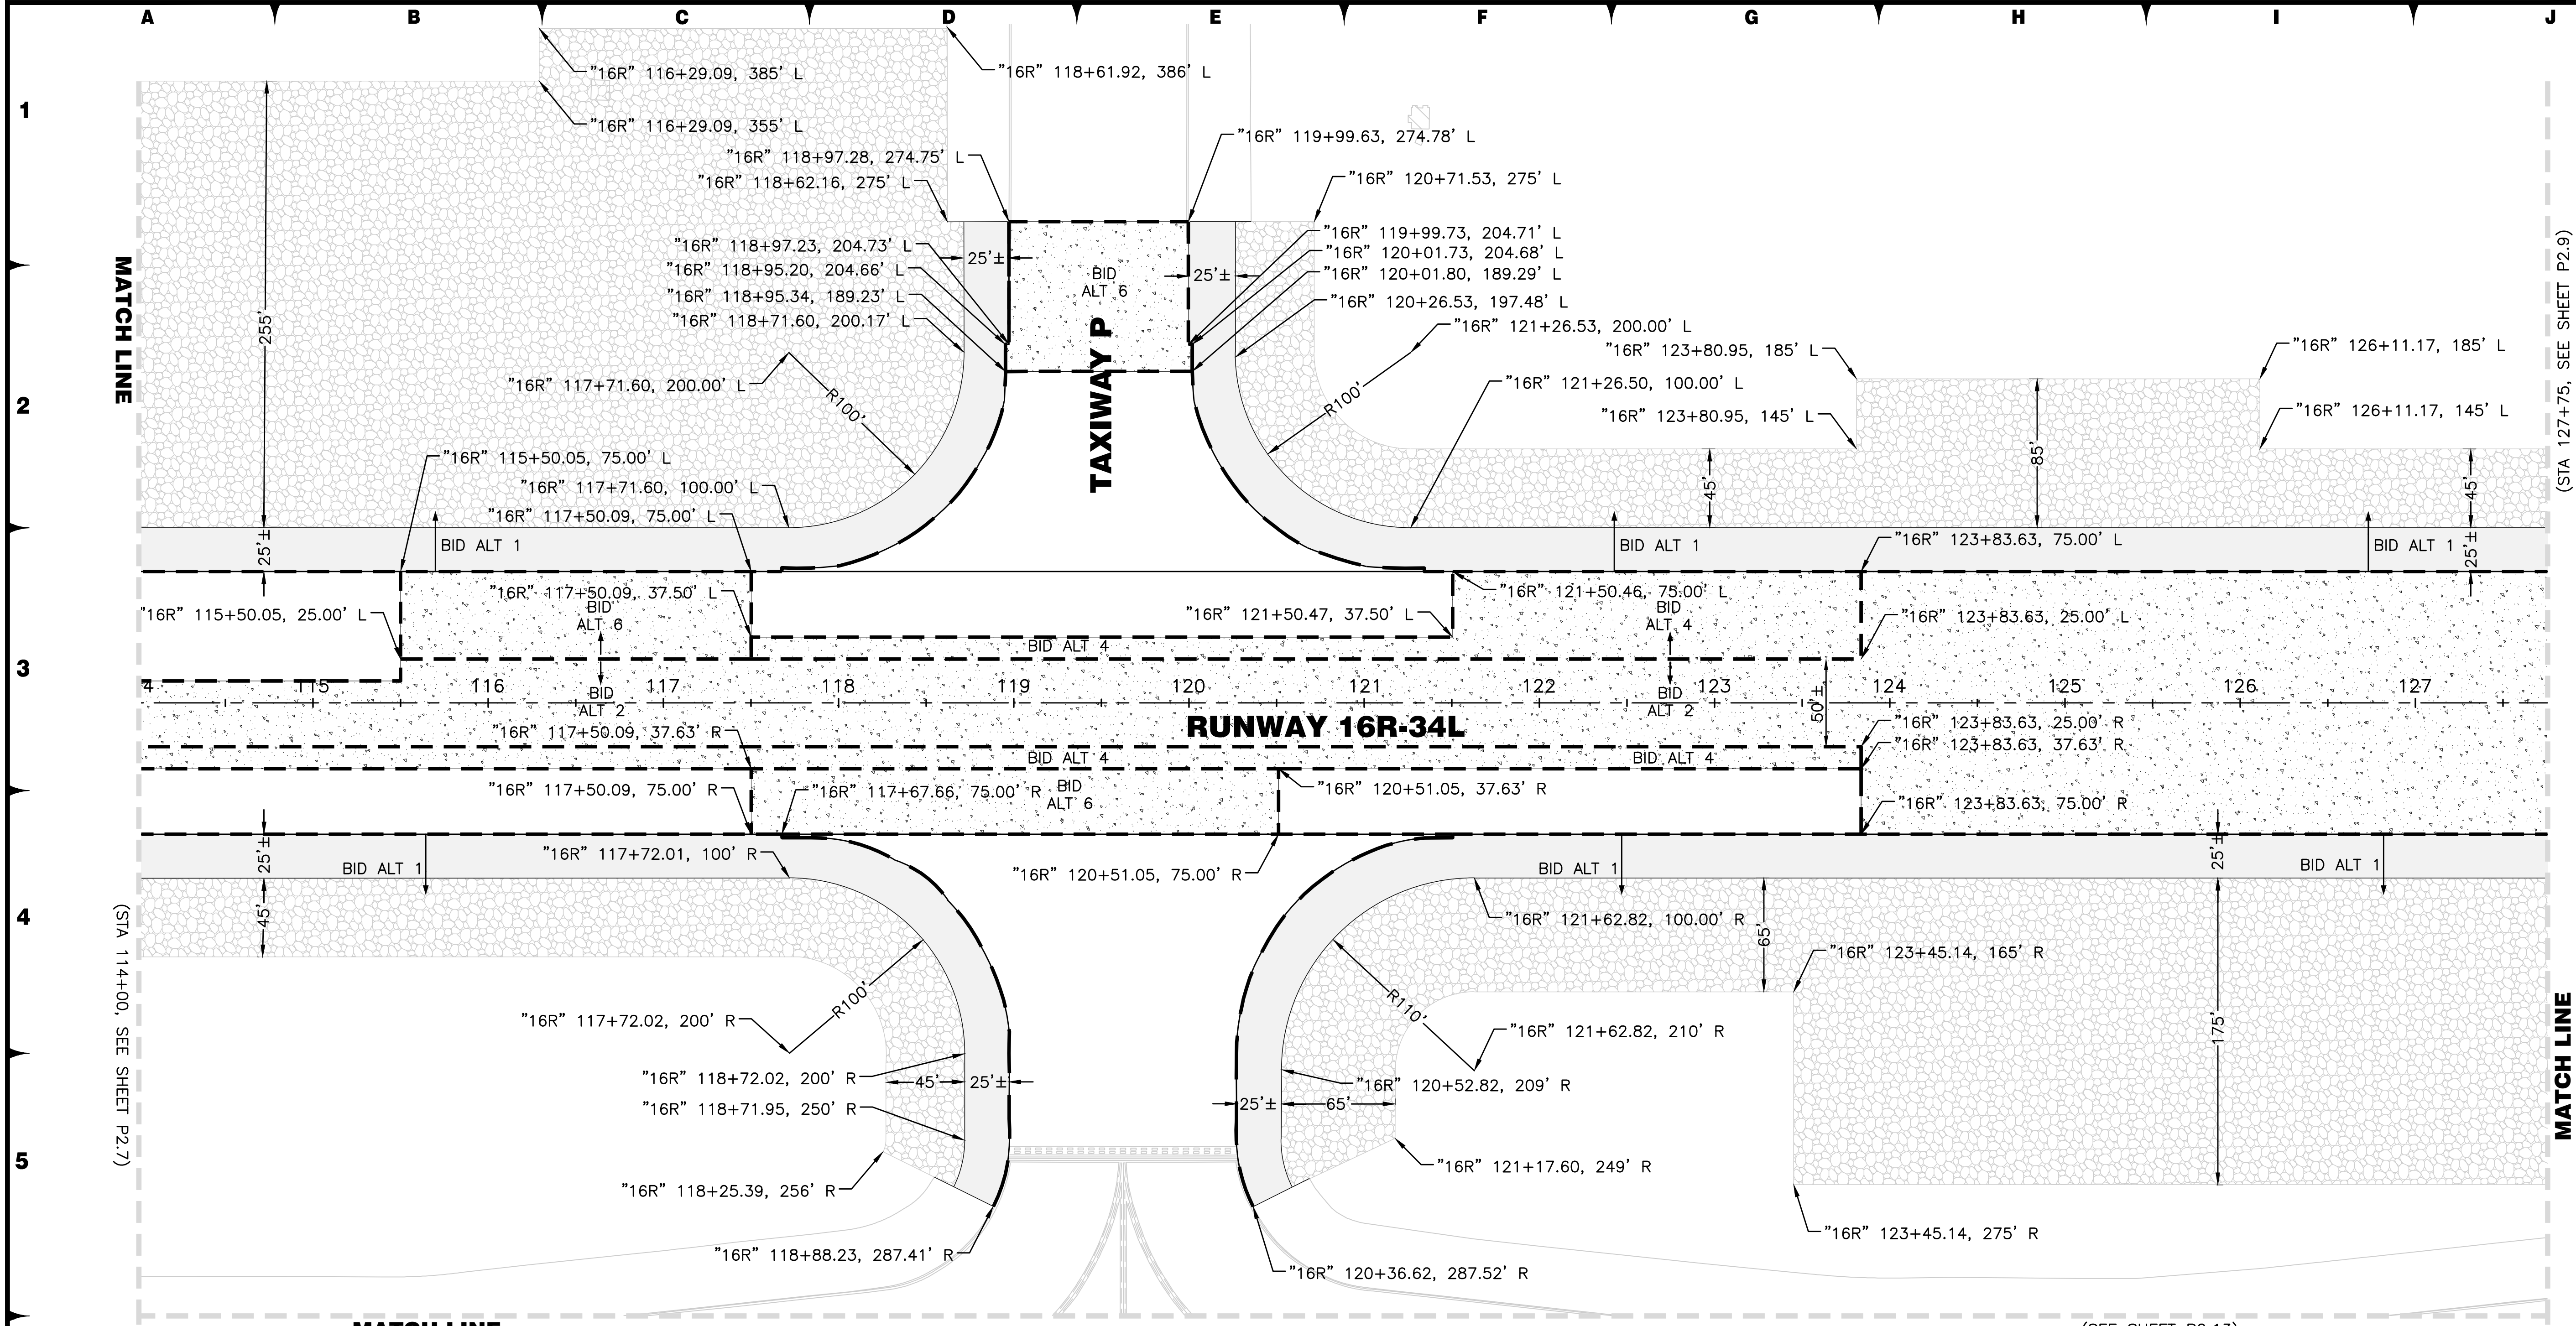

FOR BIDDING PURPOSES ONLY

DATE: DECEMBER 11, 2019	SCALE: N/A	DRAWN BY: DAB	DESIGNED BY: MAK, BAM	CHECKED BY: MAC
PROFESSIONAL ENGINEER - STATE OF NEVADA BRIAN A. MARTINEZ-MOLES Exp. 12-31-21 CIVIL No. 21202				

WOOD ROGERS
BUILDING RELATIONSHIPS ONE PROJECT AT A TIME
180 Corporate Blvd
Reno, NV 89502
Tel 775.823.4068
Fax 775.823.4066

Reno-Tahoe International Airport


RUNWAY 16R-34L RECONSTRUCTION

GEOMETRY LAYOUT PLAN

PROJECT NO. 8494.002

DRAWING **P2.8**

J:\Users\8494_871A_Runways\RTIA_Runways\RTIA_Runway_16R_34L\Drawings\12/19/2019_4:20 PM_Megan_Kingler


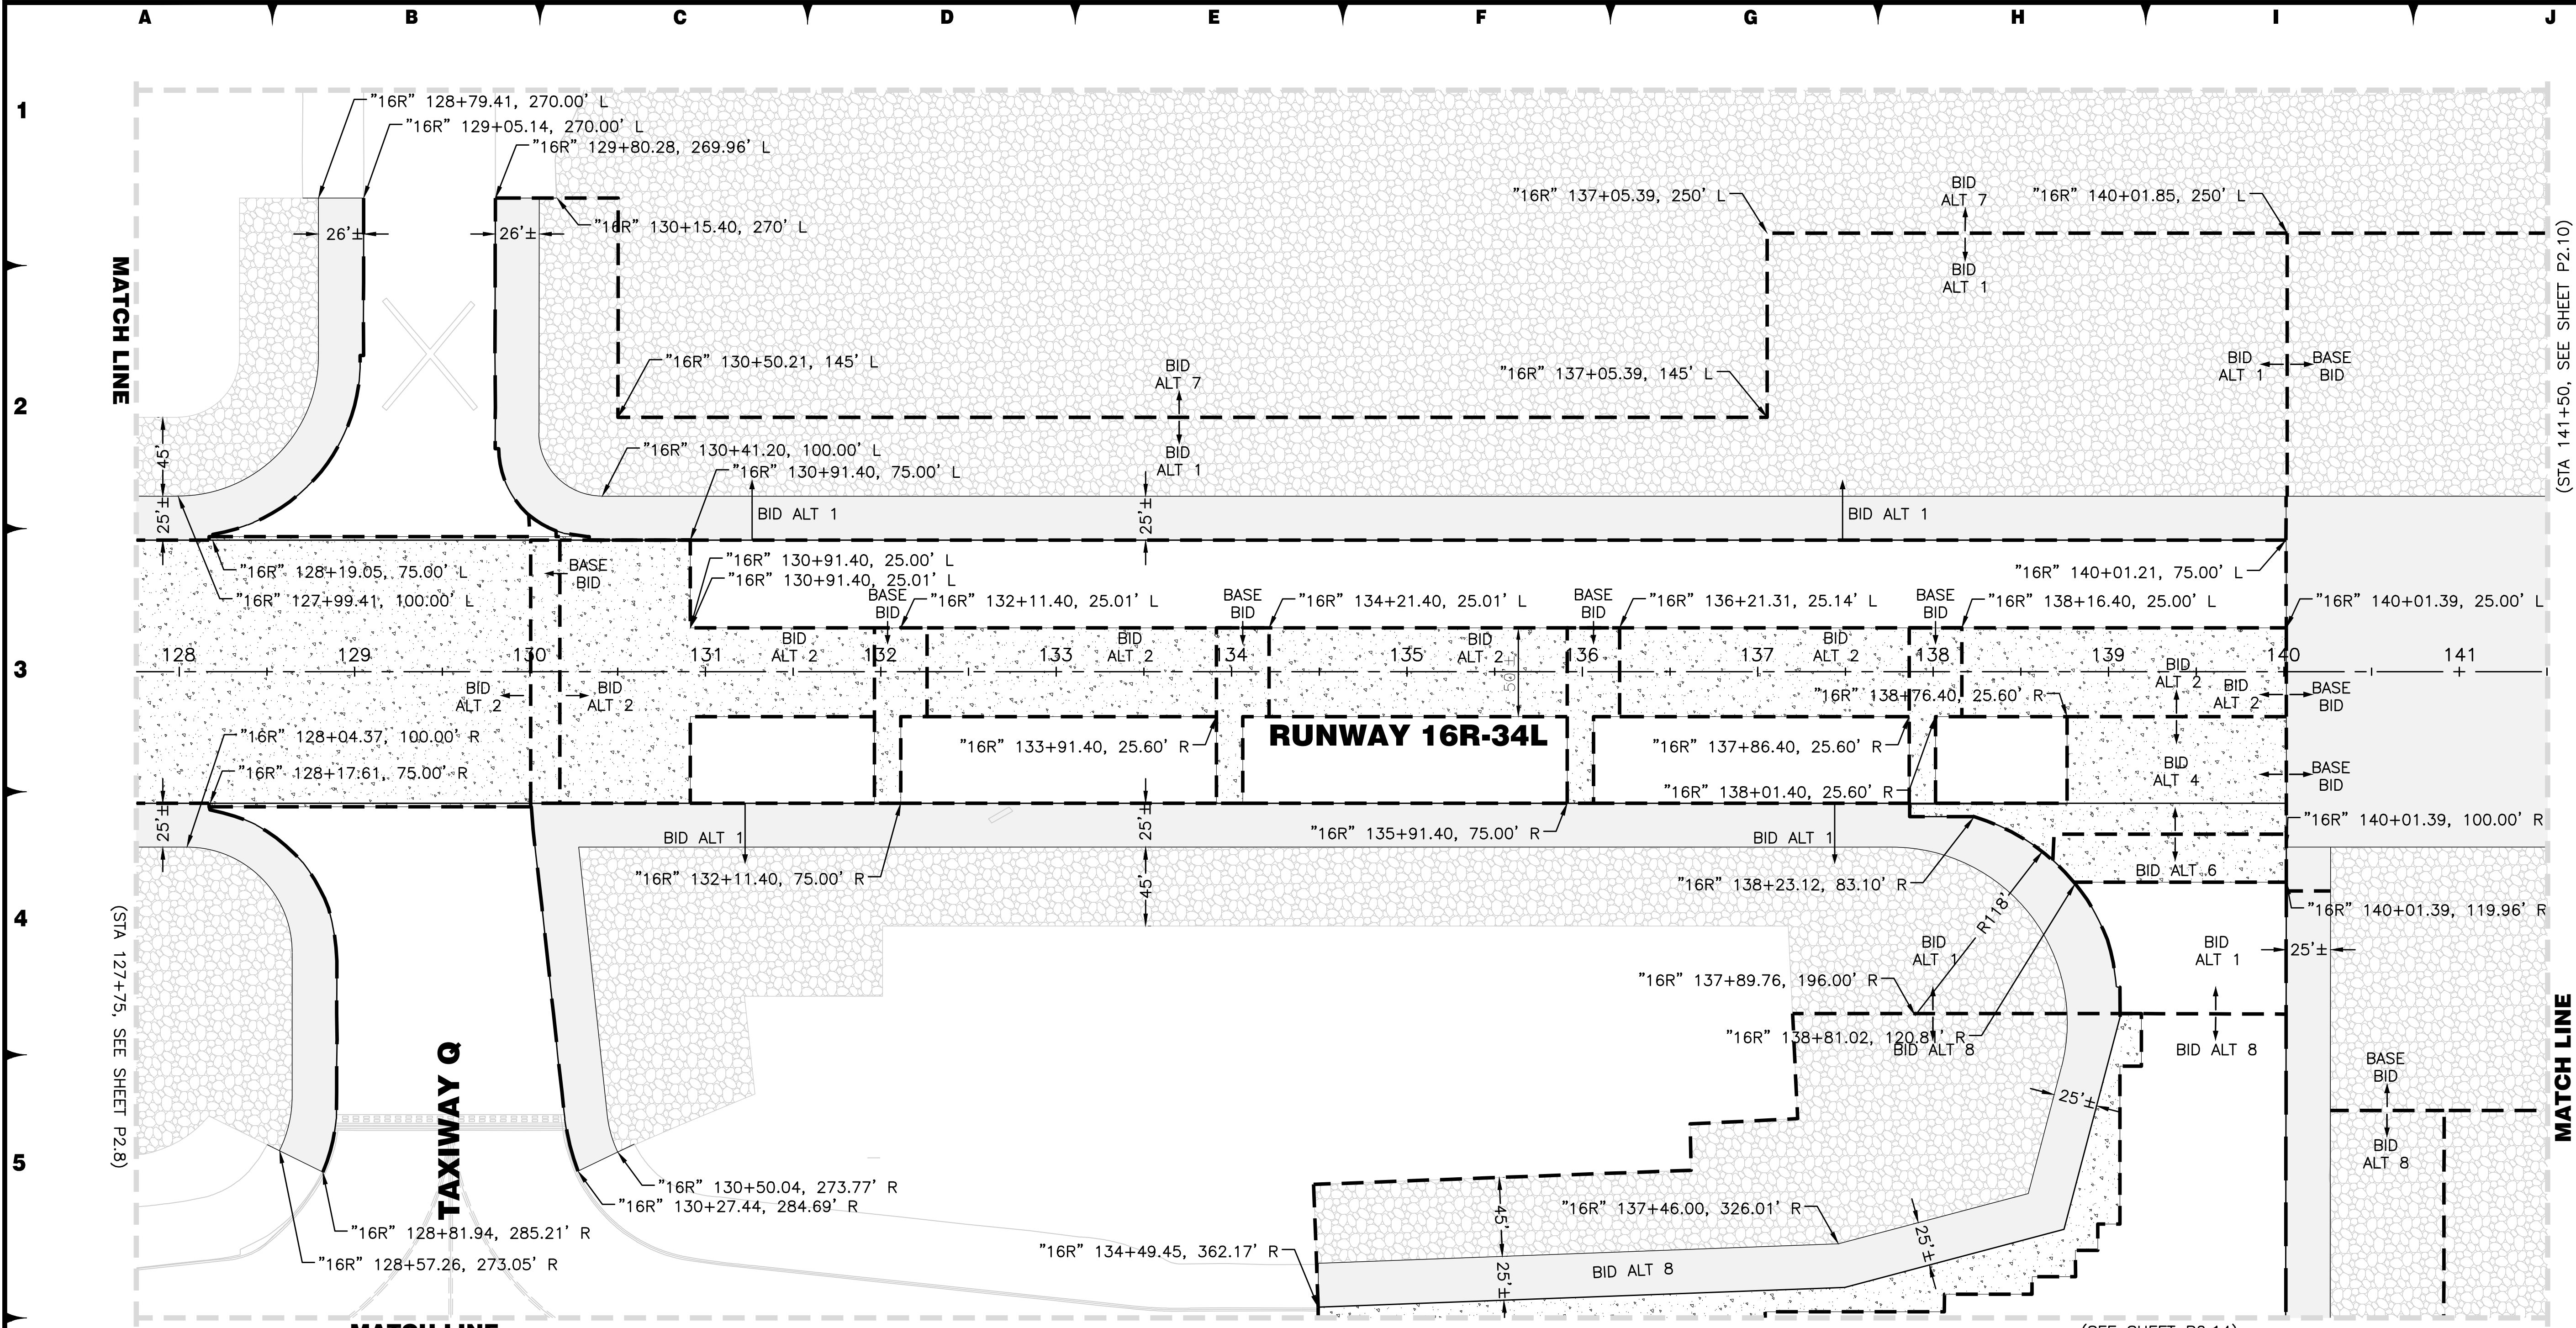


LEGEND:

- CONSTRUCT PCC PAVEMENT
- CONSTRUCT AC PAVEMENT
- PLACE SURFACE ROCK (4" THICK)
- BID OPTION/PROJECT BOUNDARY


NOTES:

- REFERENCE DRAWINGS PH0.1-PH4.5 FOR PHASING LIMITATIONS.
- REFERENCE DRAWING C4.1 FOR HORIZONTAL CONTROL INFORMATION.

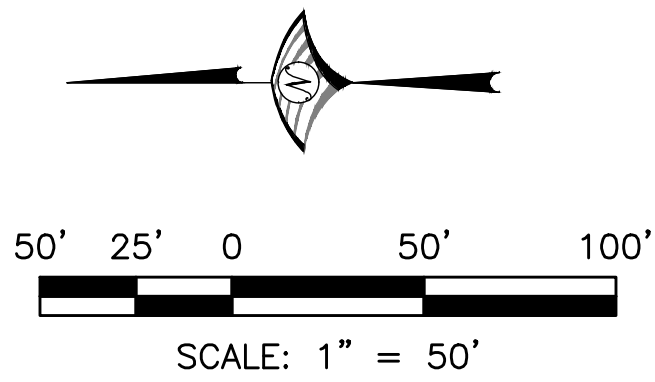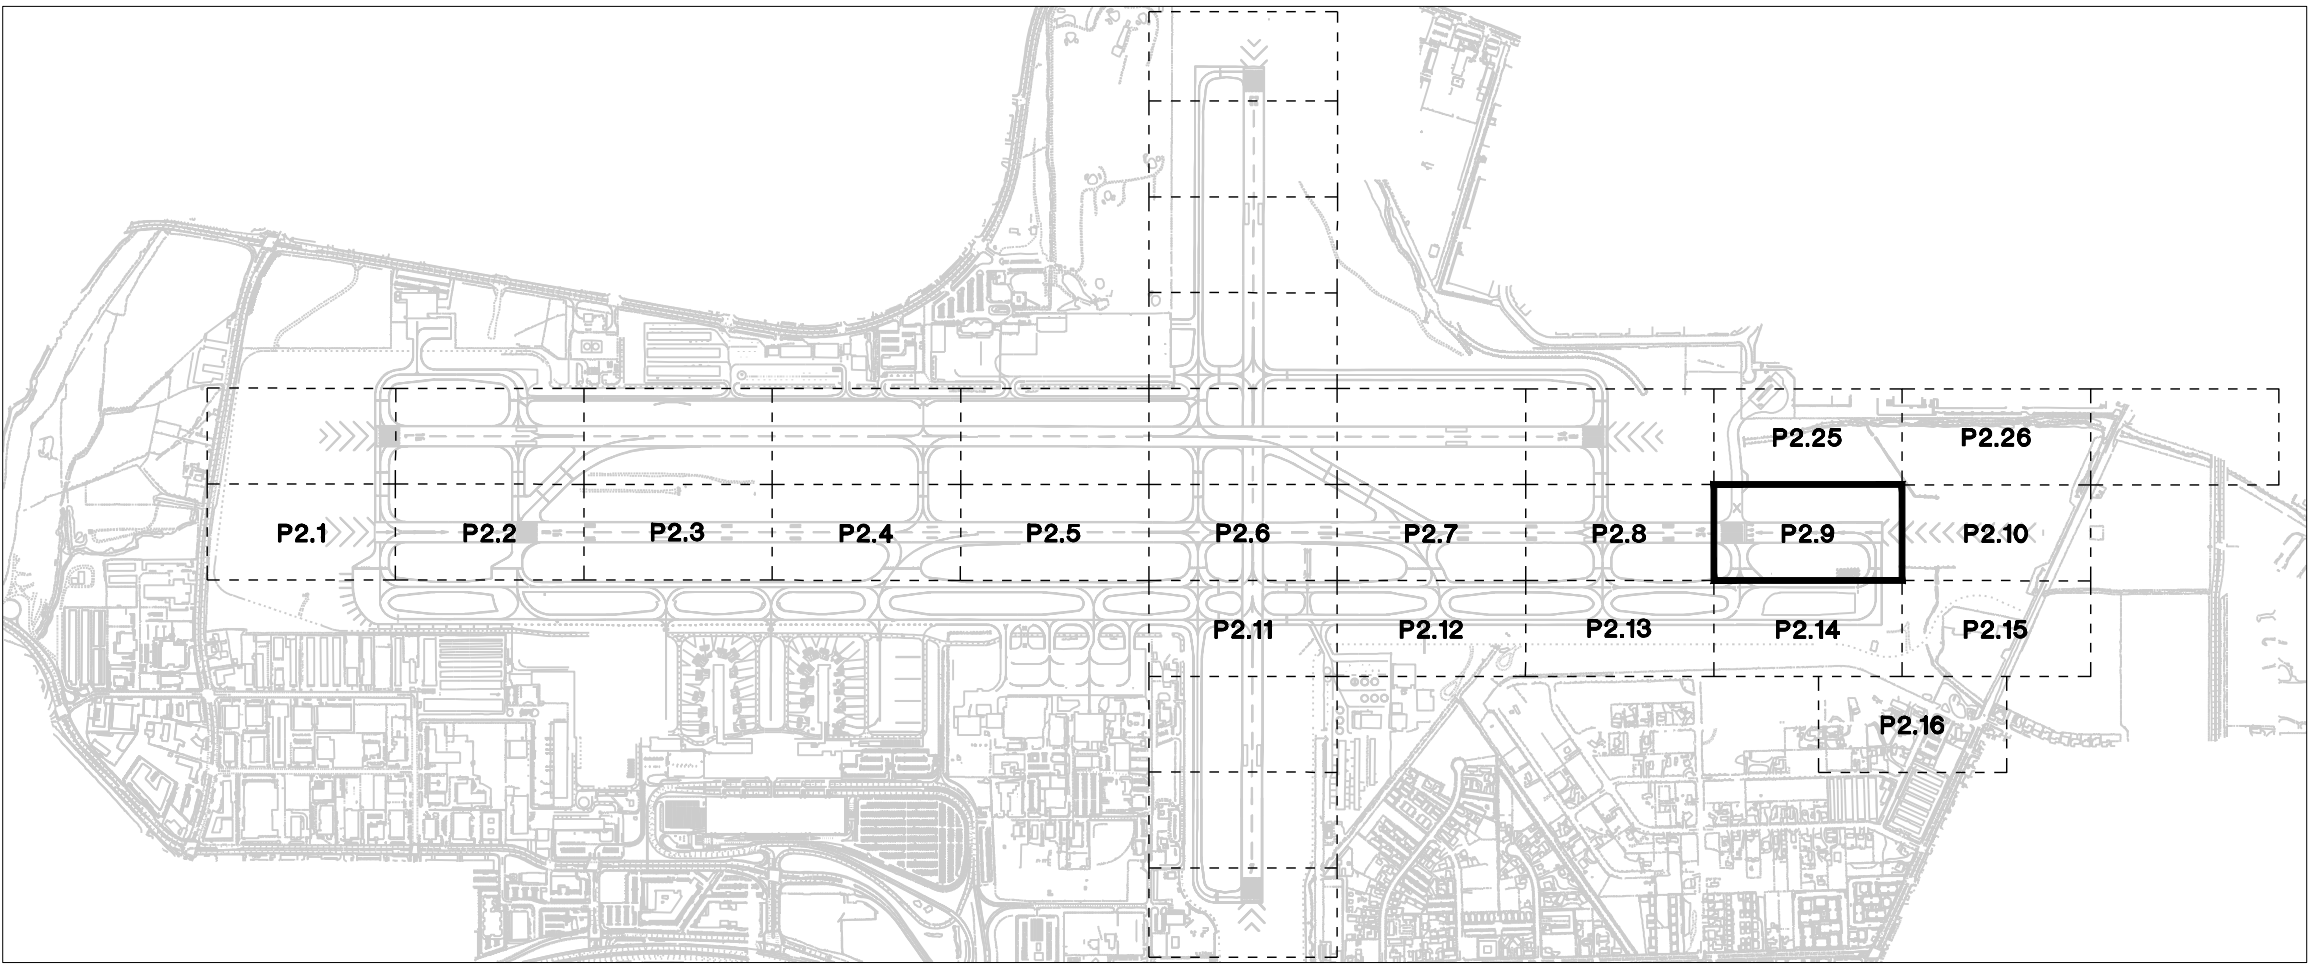

FOR BIDDING PURPOSES ONLY

DATE: DECEMBER 11, 2019	SCALE: N/A	DRAWN BY: DAB	DESIGNED BY: MAK, BAM	CHECKED BY: MAC	NO.	DESCRIPTION	DATE
-------------------------	------------	---------------	-----------------------	-----------------	-----	-------------	------

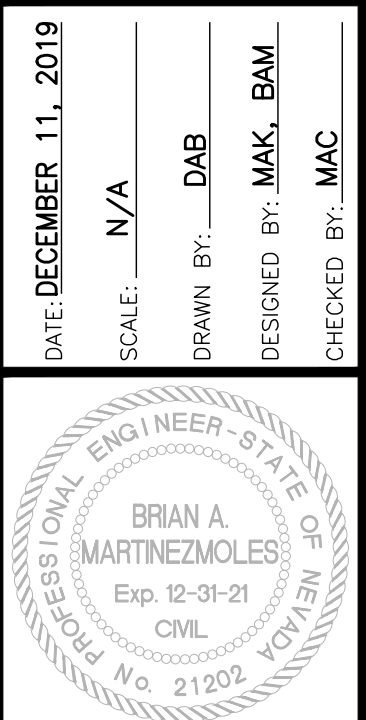

WOOD ROGERS
BUILDING RELATIONSHIPS ONE PROJECT AT A TIME
1881 Corporate Blvd
Reno, NV 89502
Tel 775.823.4068
Fax 775.823.4066

Reno-Tahoe International Airport


RUNWAY 16R-34L RECONSTRUCTION

GEOMETRY LAYOUT PLAN

PROJECT NO.
8494.002

DRAWING
P2.9

J:\Users\8494_871A_Runways\B16a_Runway\16R_34L_Geom\Draw\2-16R_34L_Geom\Draw\2-16R_34L_Geom.dwg 12/11/2019 4:20 PM Megan Kingler

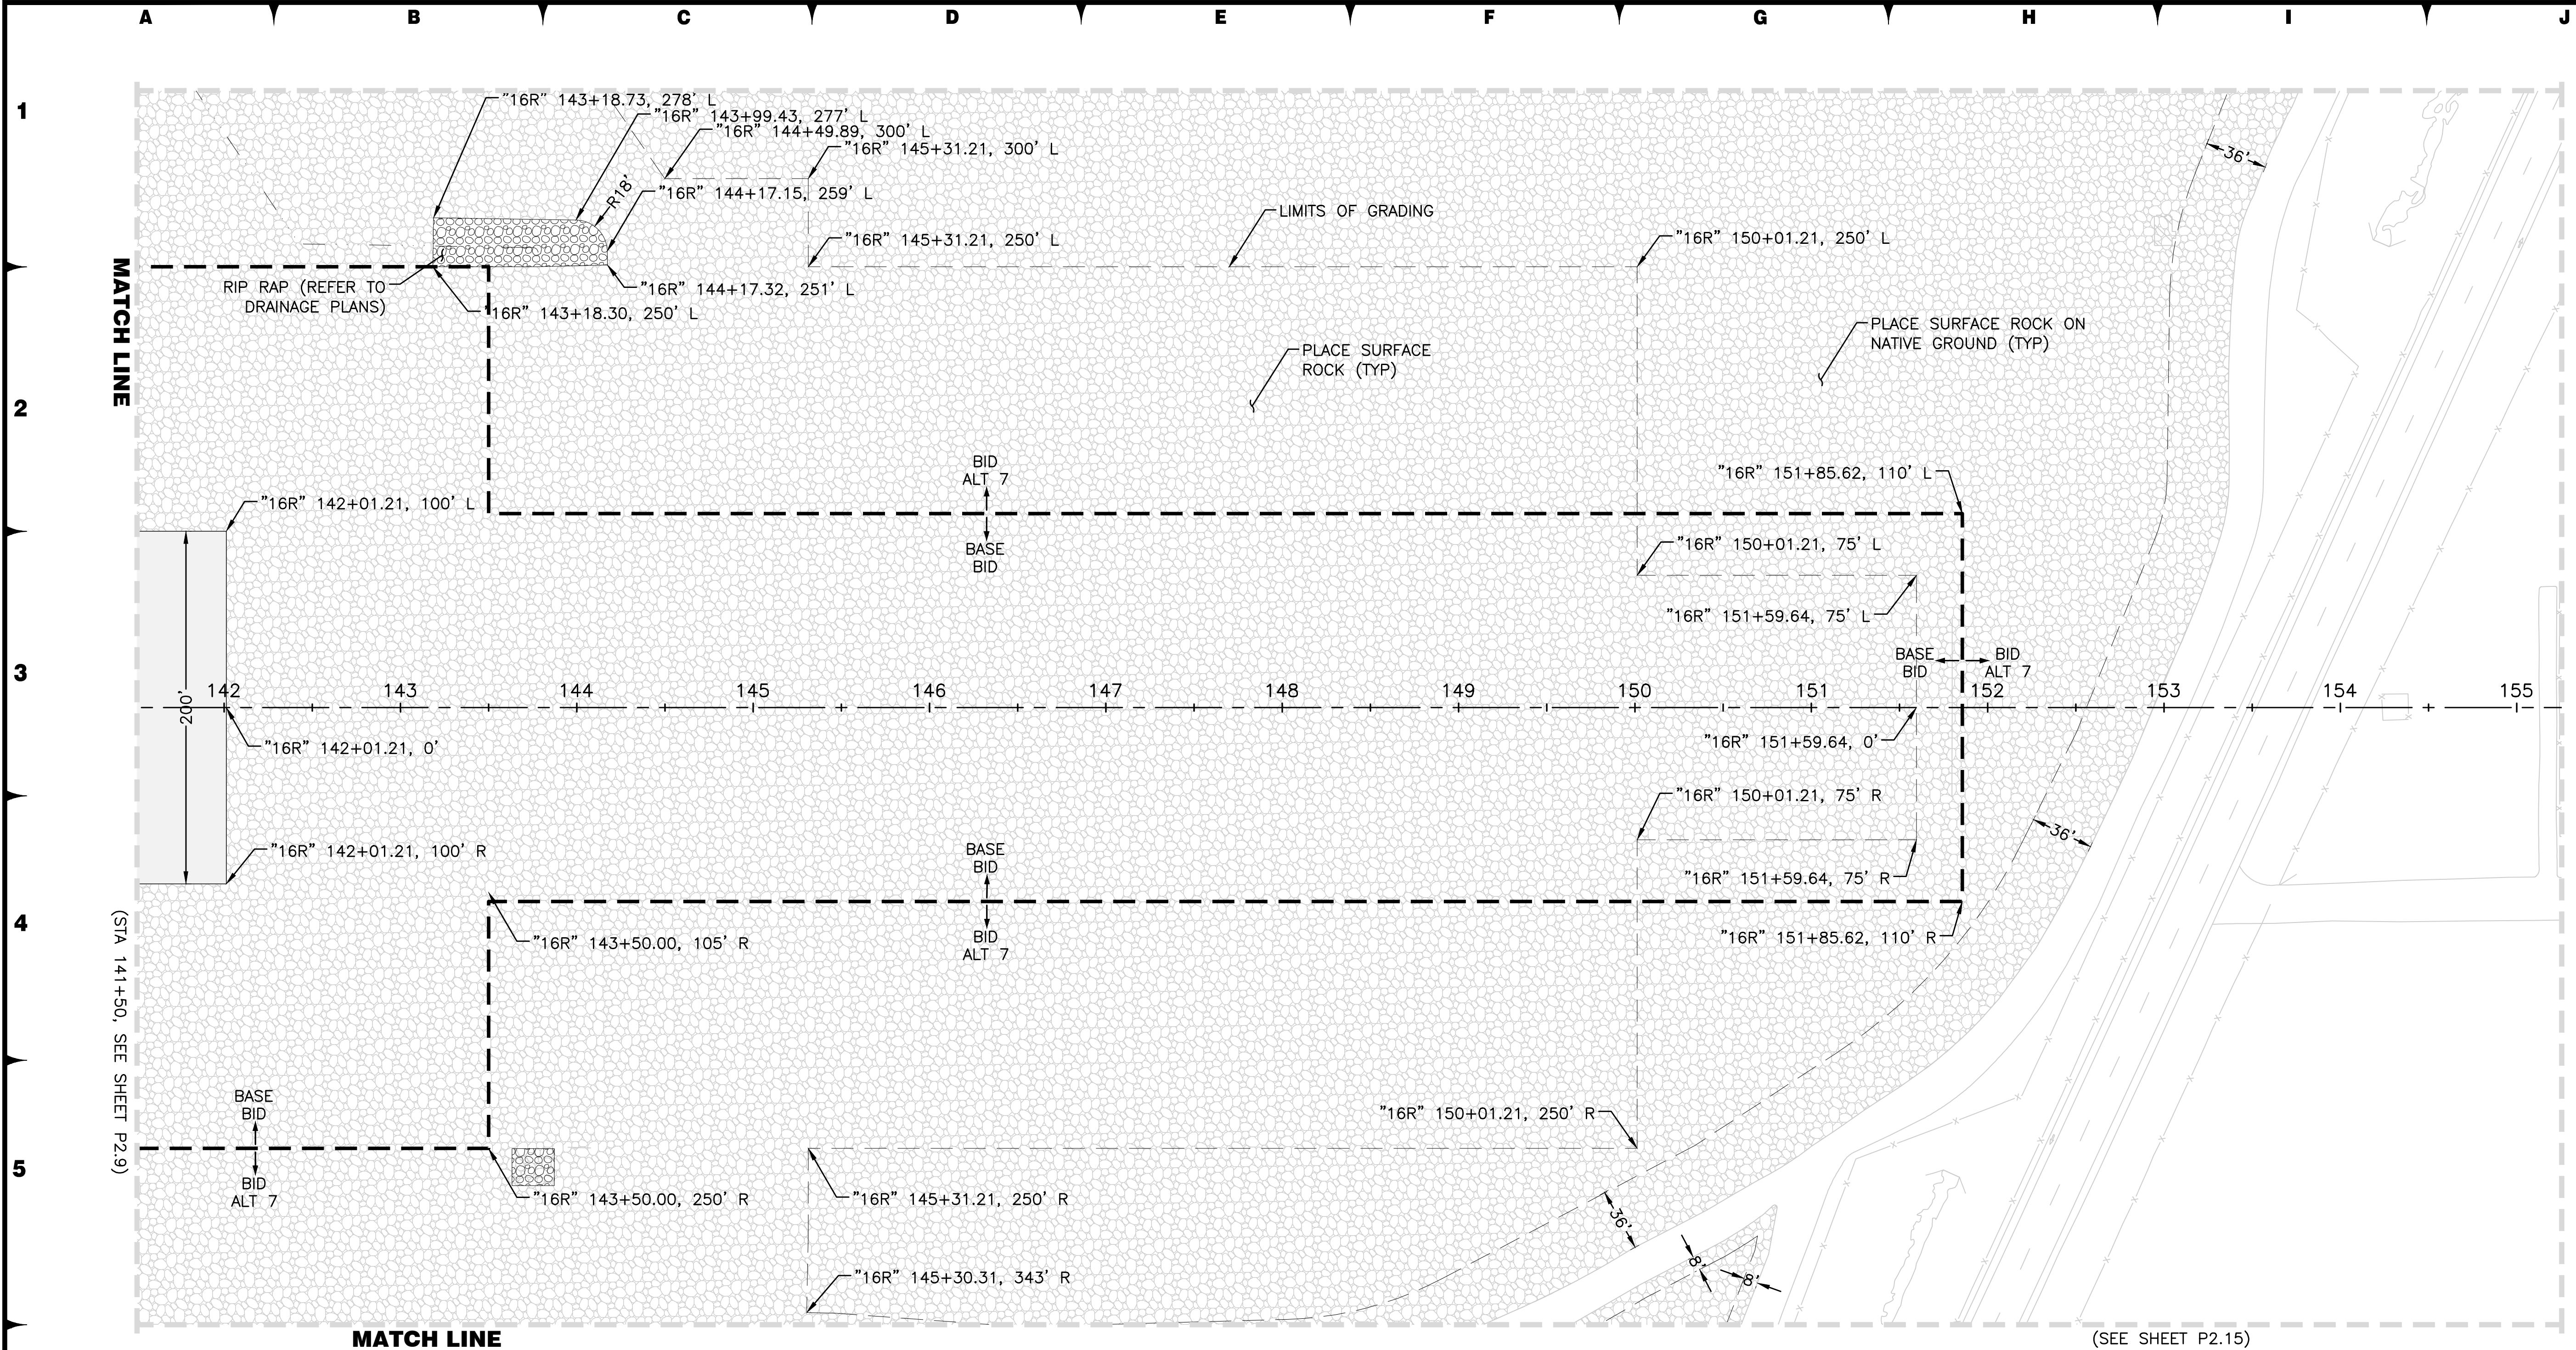


LEGEND:


- CONSTRUCT PCC PAVEMENT
- CONSTRUCT AC PAVEMENT
- PLACE SURFACE ROCK (4" THICK)
- BID OPTION/PROJECT BOUNDARY

NOTES:

- REFERENCE DRAWINGS PH0.1-4.5 FOR PHASING LIMITATIONS.
- REFERENCE DRAWING C4.1 FOR HORIZONTAL CONTROL INFORMATION.

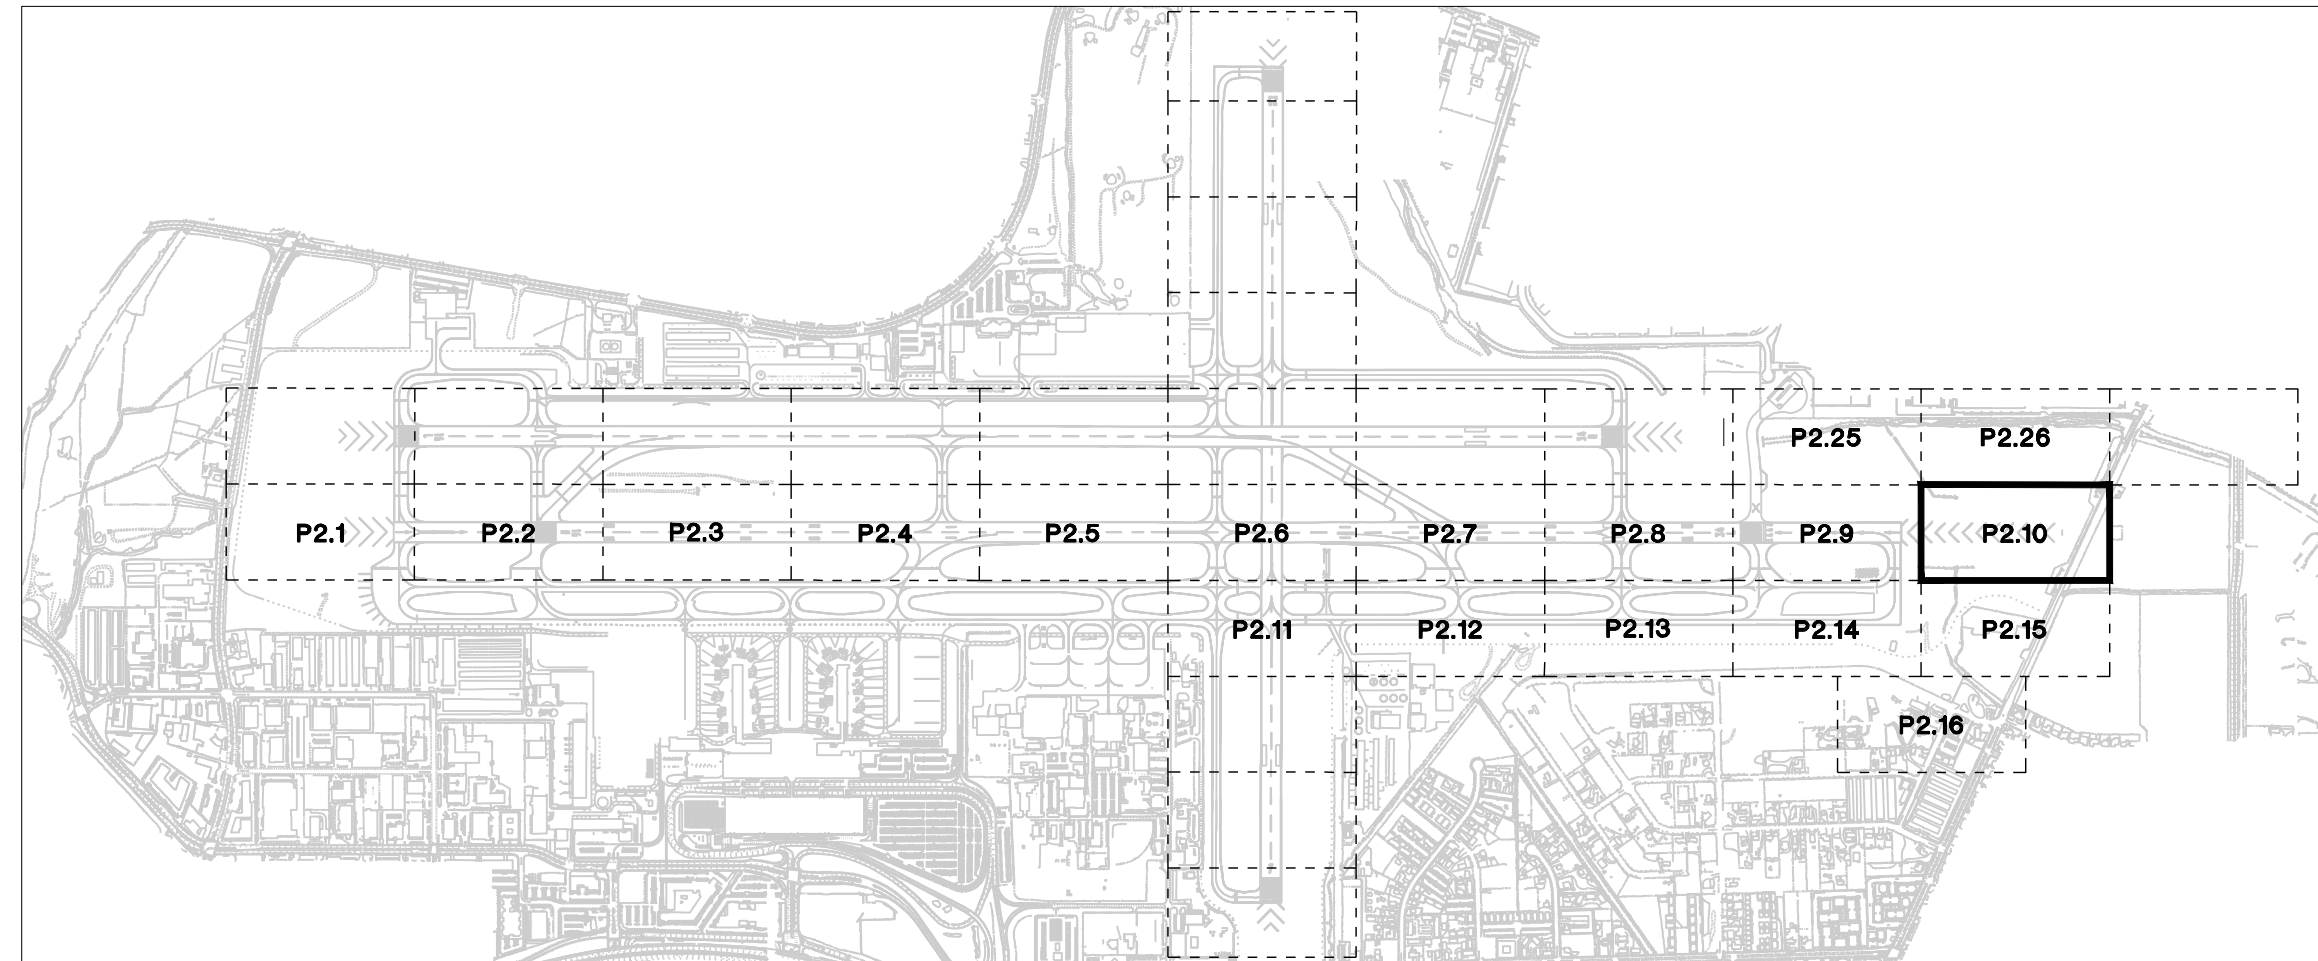

KEY MAP

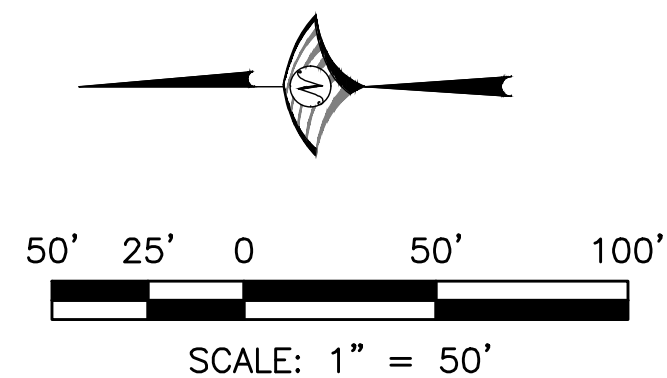

FOR BIDDING PURPOSES ONLY

DATE: DECEMBER 11, 2019

SCALE: N/A

DRAWN BY: DAB

DESIGNED BY: MAK, BAM

CHECKED BY: MAC

PROFESSIONAL ENGINEER STATE OF NEVADA

BRIAN A. MARTINEZMOLES

Exp. 12-31-21

CIVIL

No. 21202

WOOD ROGERS

BUILDING RELATIONSHIPS ONE PROJECT AT A TIME

Tel 775.823.4068

Fax 775.823.4066

1881 Corporate Blvd

Reno, NV 89502

Reno-Tahoe International Airport

RUNWAY 16R-34L RECONSTRUCTION

GEOMETRY LAYOUT PLAN


PROJECT NO. 8494.002

DRAWING P2.10

NO.

DESCRIPTION

DATE

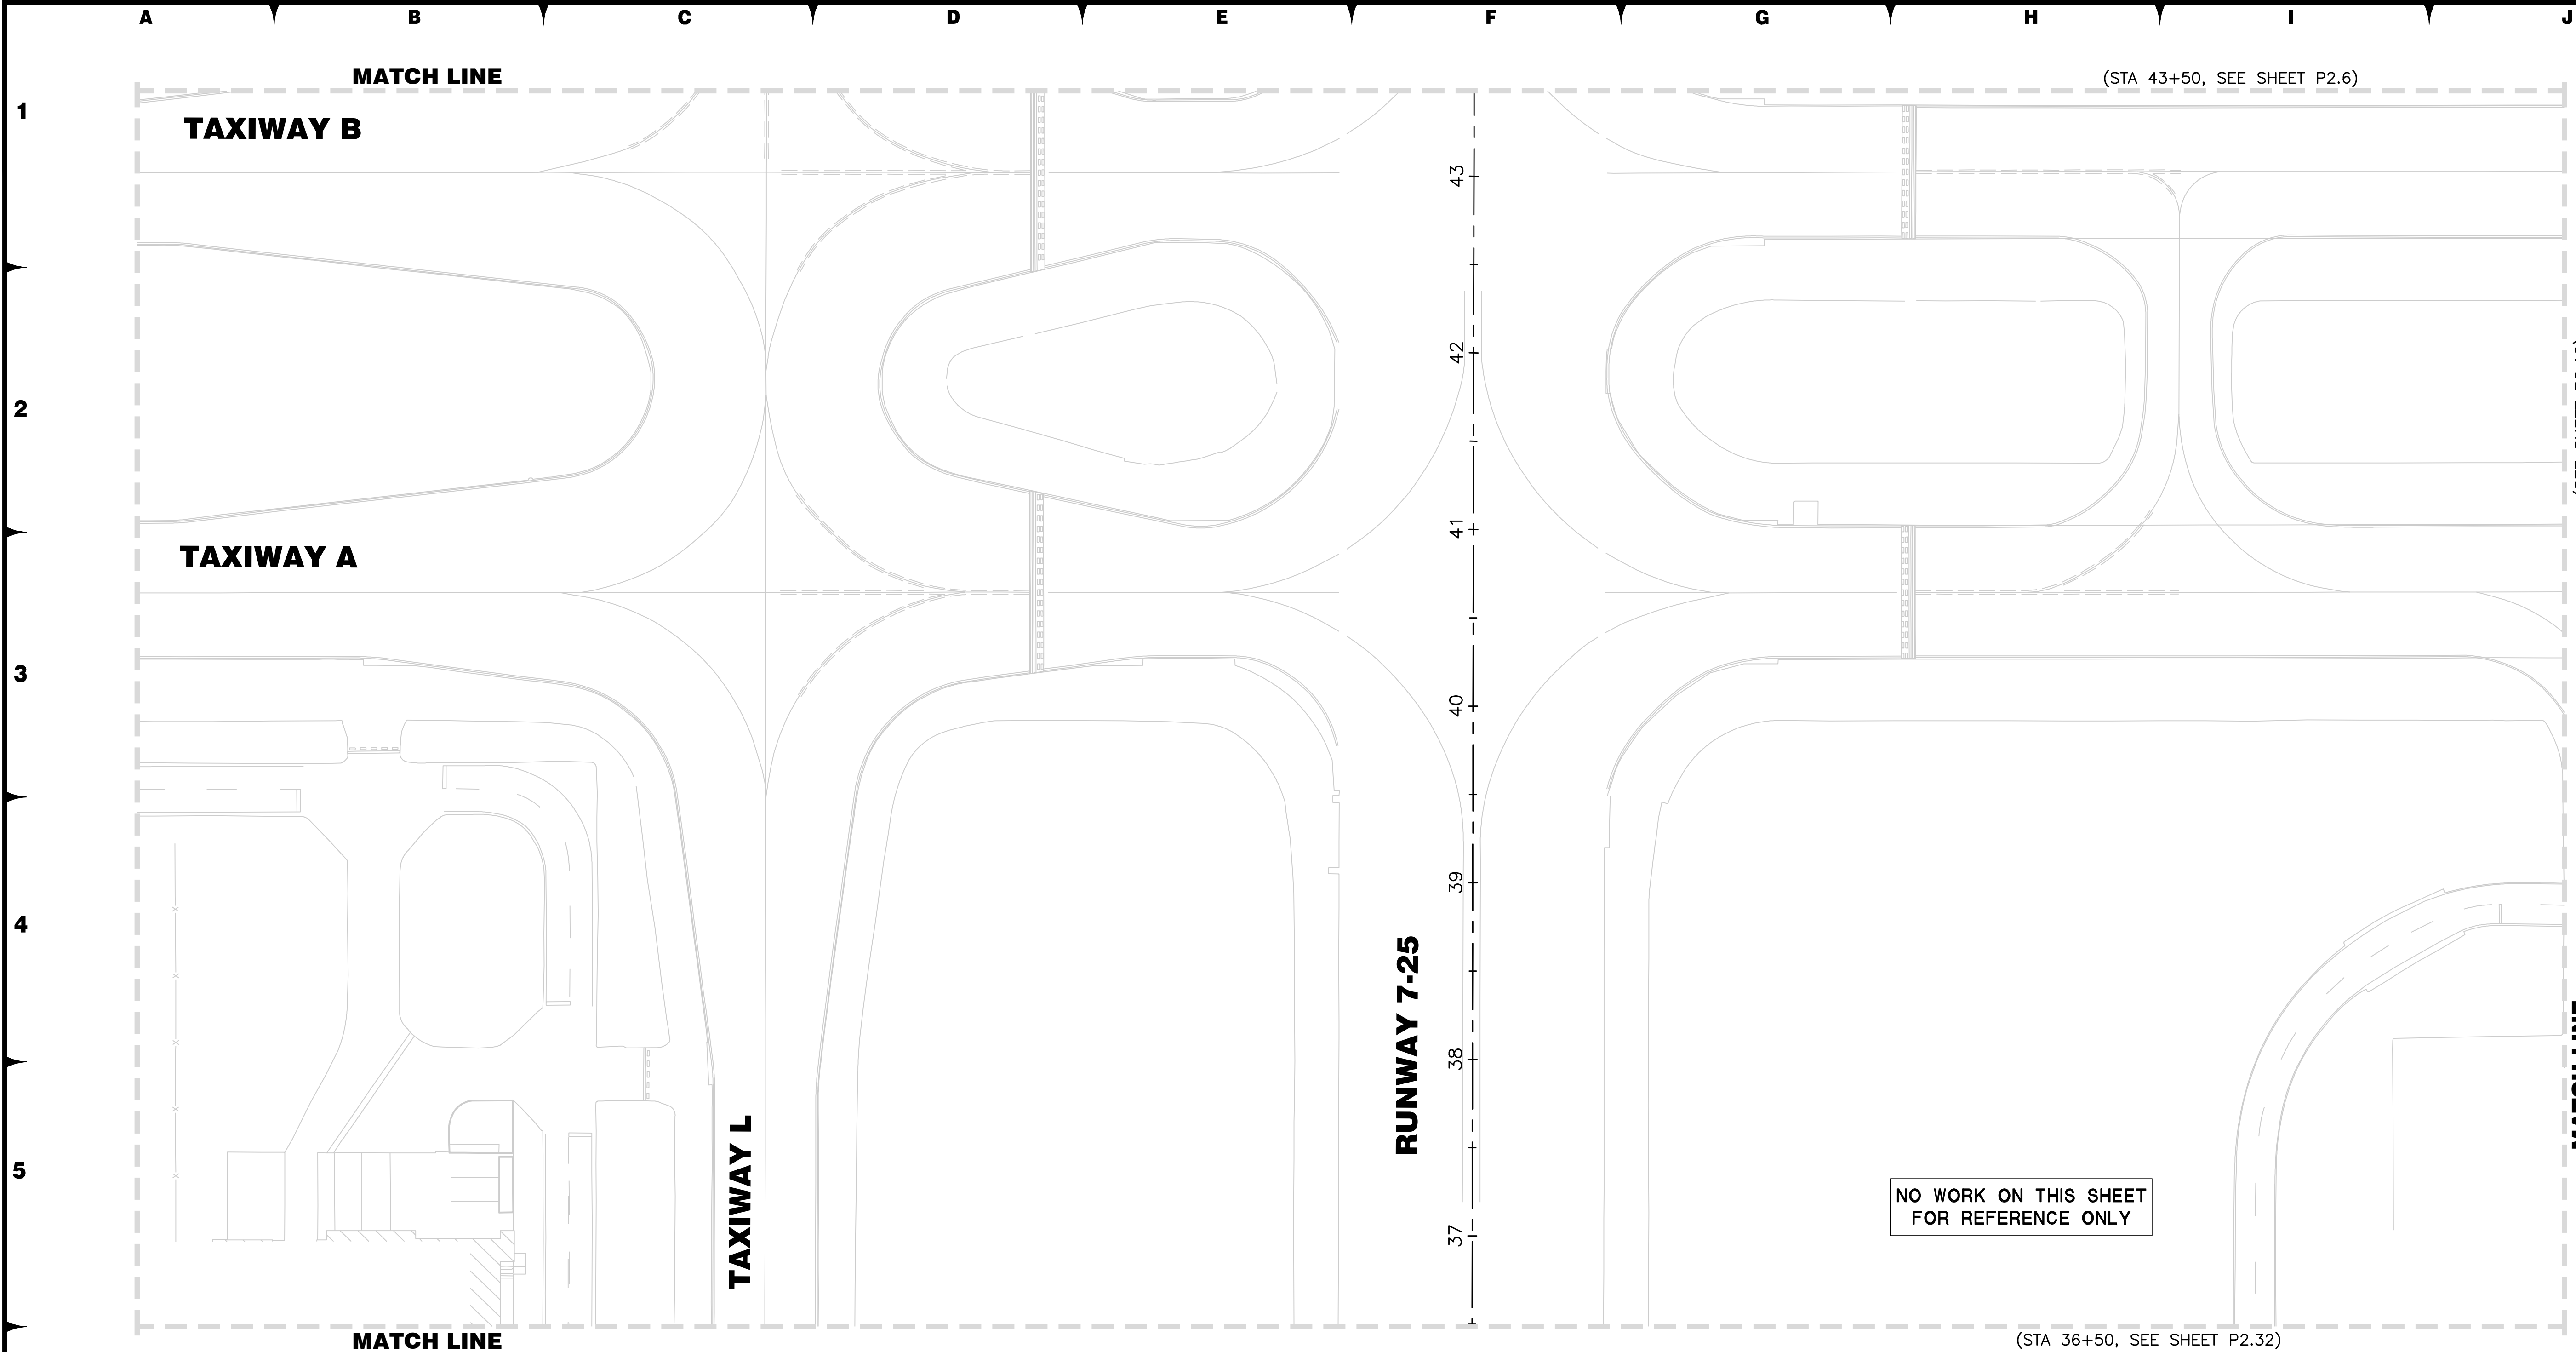

LEGEND:

- CONSTRUCT PCC PAVEMENT
- CONSTRUCT AC PAVEMENT
- PLACE SURFACE ROCK (4" THICK)
- BID OPTION/PROJECT BOUNDARY

NOTES:

- REFERENCE DRAWINGS PH0.1–PH4.5 FOR PHASING LIMITATIONS.
- REFERENCE DRAWING C4.1 FOR HORIZONTAL CONTROL INFORMATION.

KEY MAP

50' 25' 0 50' 100'

SCALE: 1" = 50'

FOR BIDDING PURPOSES ONLY

DATE: DECEMBER 11, 2019	SCALE: N/A	DRAWN BY: DAB	DESIGNED BY: MAK, BAM	CHECKED BY: MAC

WOOD-ROGERS
BUILDING RELATIONSHIPS ONE PROJECT AT A TIME
1801 Corporate Blvd
Reno, NV 89502
Tel 775.823.4068
Fax 775.823.4066

Reno-Tahoe International Airport


RUNWAY 16R-34L RECONSTRUCTION

GEOMETRY LAYOUT PLAN

PROJECT NO. 8494.002

DRAWING **P2.11**

J:\Users\8494_871A_Runways\RTIA_Runways\RTIA_Runway_16R_34L\Drawings\12/9/2019_4:22 PM Megan Klingler

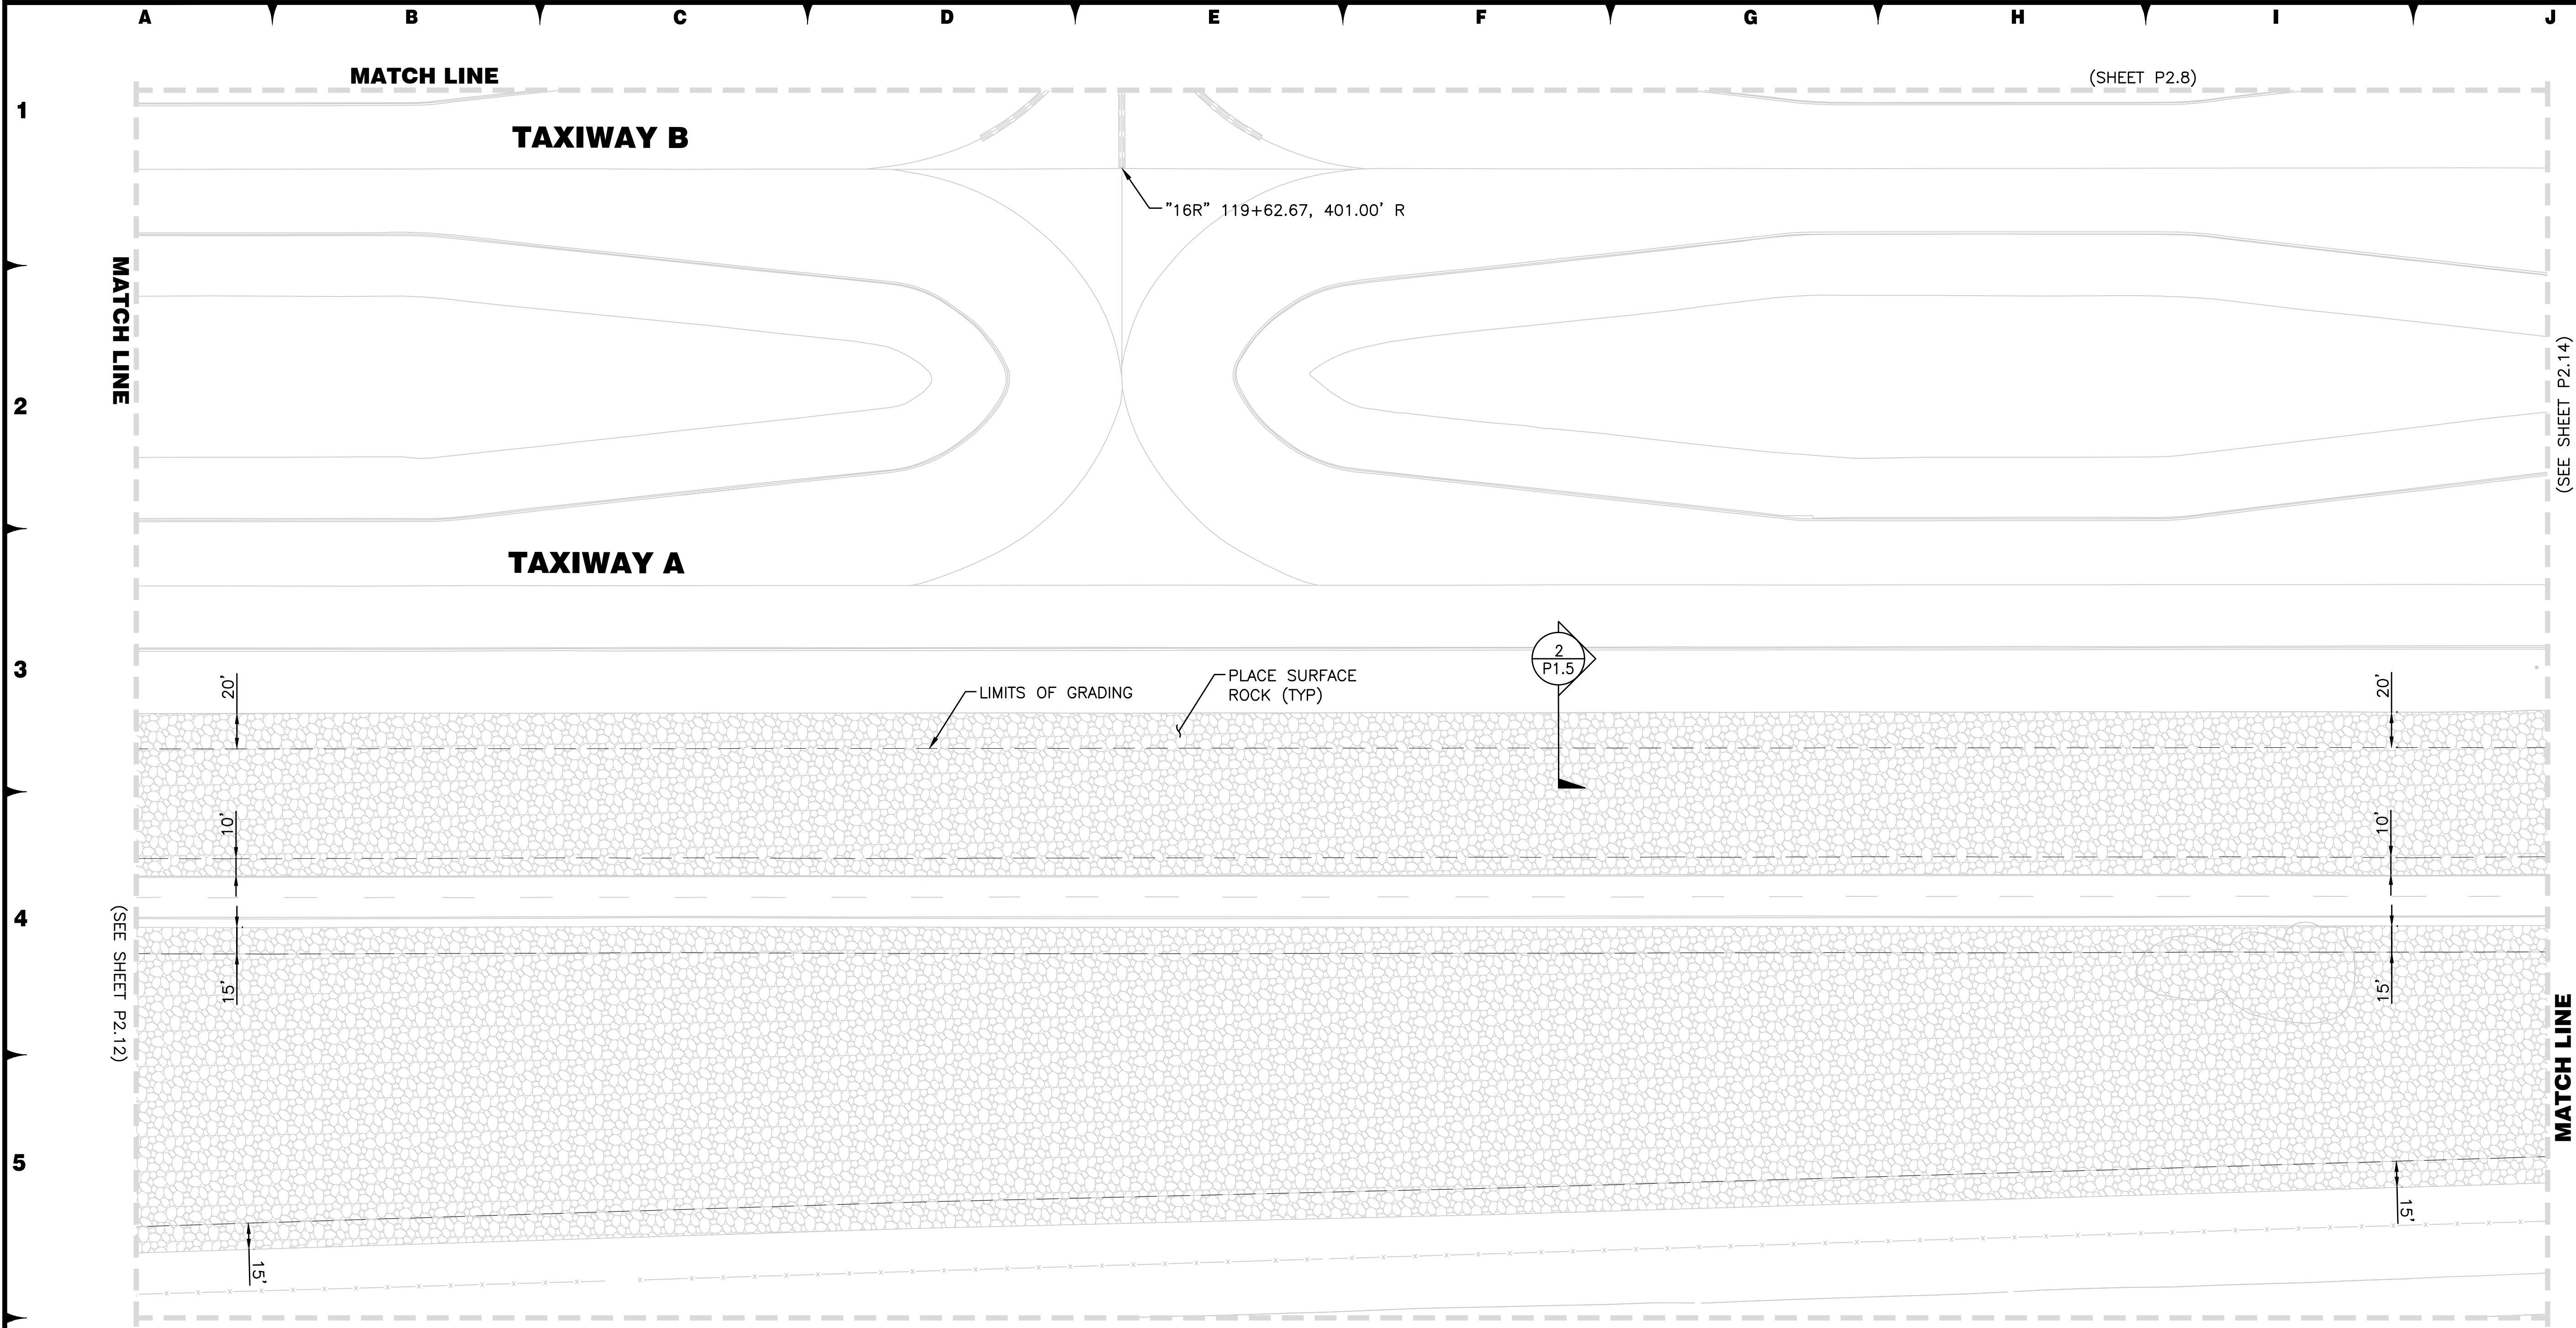

LEGEND:

- CONSTRUCT PCC PAVEMENT
- CONSTRUCT AC PAVEMENT
- PLACE SURFACE ROCK (4" THICK)
- BID OPTION/PROJECT BOUNDARY

NOTES:

- REFERENCE DRAWINGS PH0.1–PH4.5 FOR PHASING LIMITATIONS.
- REFERENCE DRAWING C4.1 FOR HORIZONTAL CONTROL INFORMATION.

KEY MAP


50' 25' 0 50' 100'

SCALE: 1" = 50'

FOR BIDDING PURPOSES ONLY

DATE: DECEMBER 11, 2019	SCALE: N/A	DRAWN BY: DAB	DESIGNED BY: MAK, BAM	CHECKED BY: MAC
WOOD RODGERS BUILDING RELATIONSHIPS ONE PROJECT AT A TIME 1881 Corporate Blvd Reno, NV 89502 Tel 775.823.4068 Fax 775.823.4066				
Reno-Tahoe International Airport				
RUNWAY 16R-34L RECONSTRUCTION		GEOMETRY LAYOUT PLAN		
PROJECT NO. 8494.002				
DRAWING P2.13				

16R_04A_GrimView2-16R-34L_BidPage2\PROJECT3_16R.dwg 12/11/2019 4:23 PM Megan Kingler

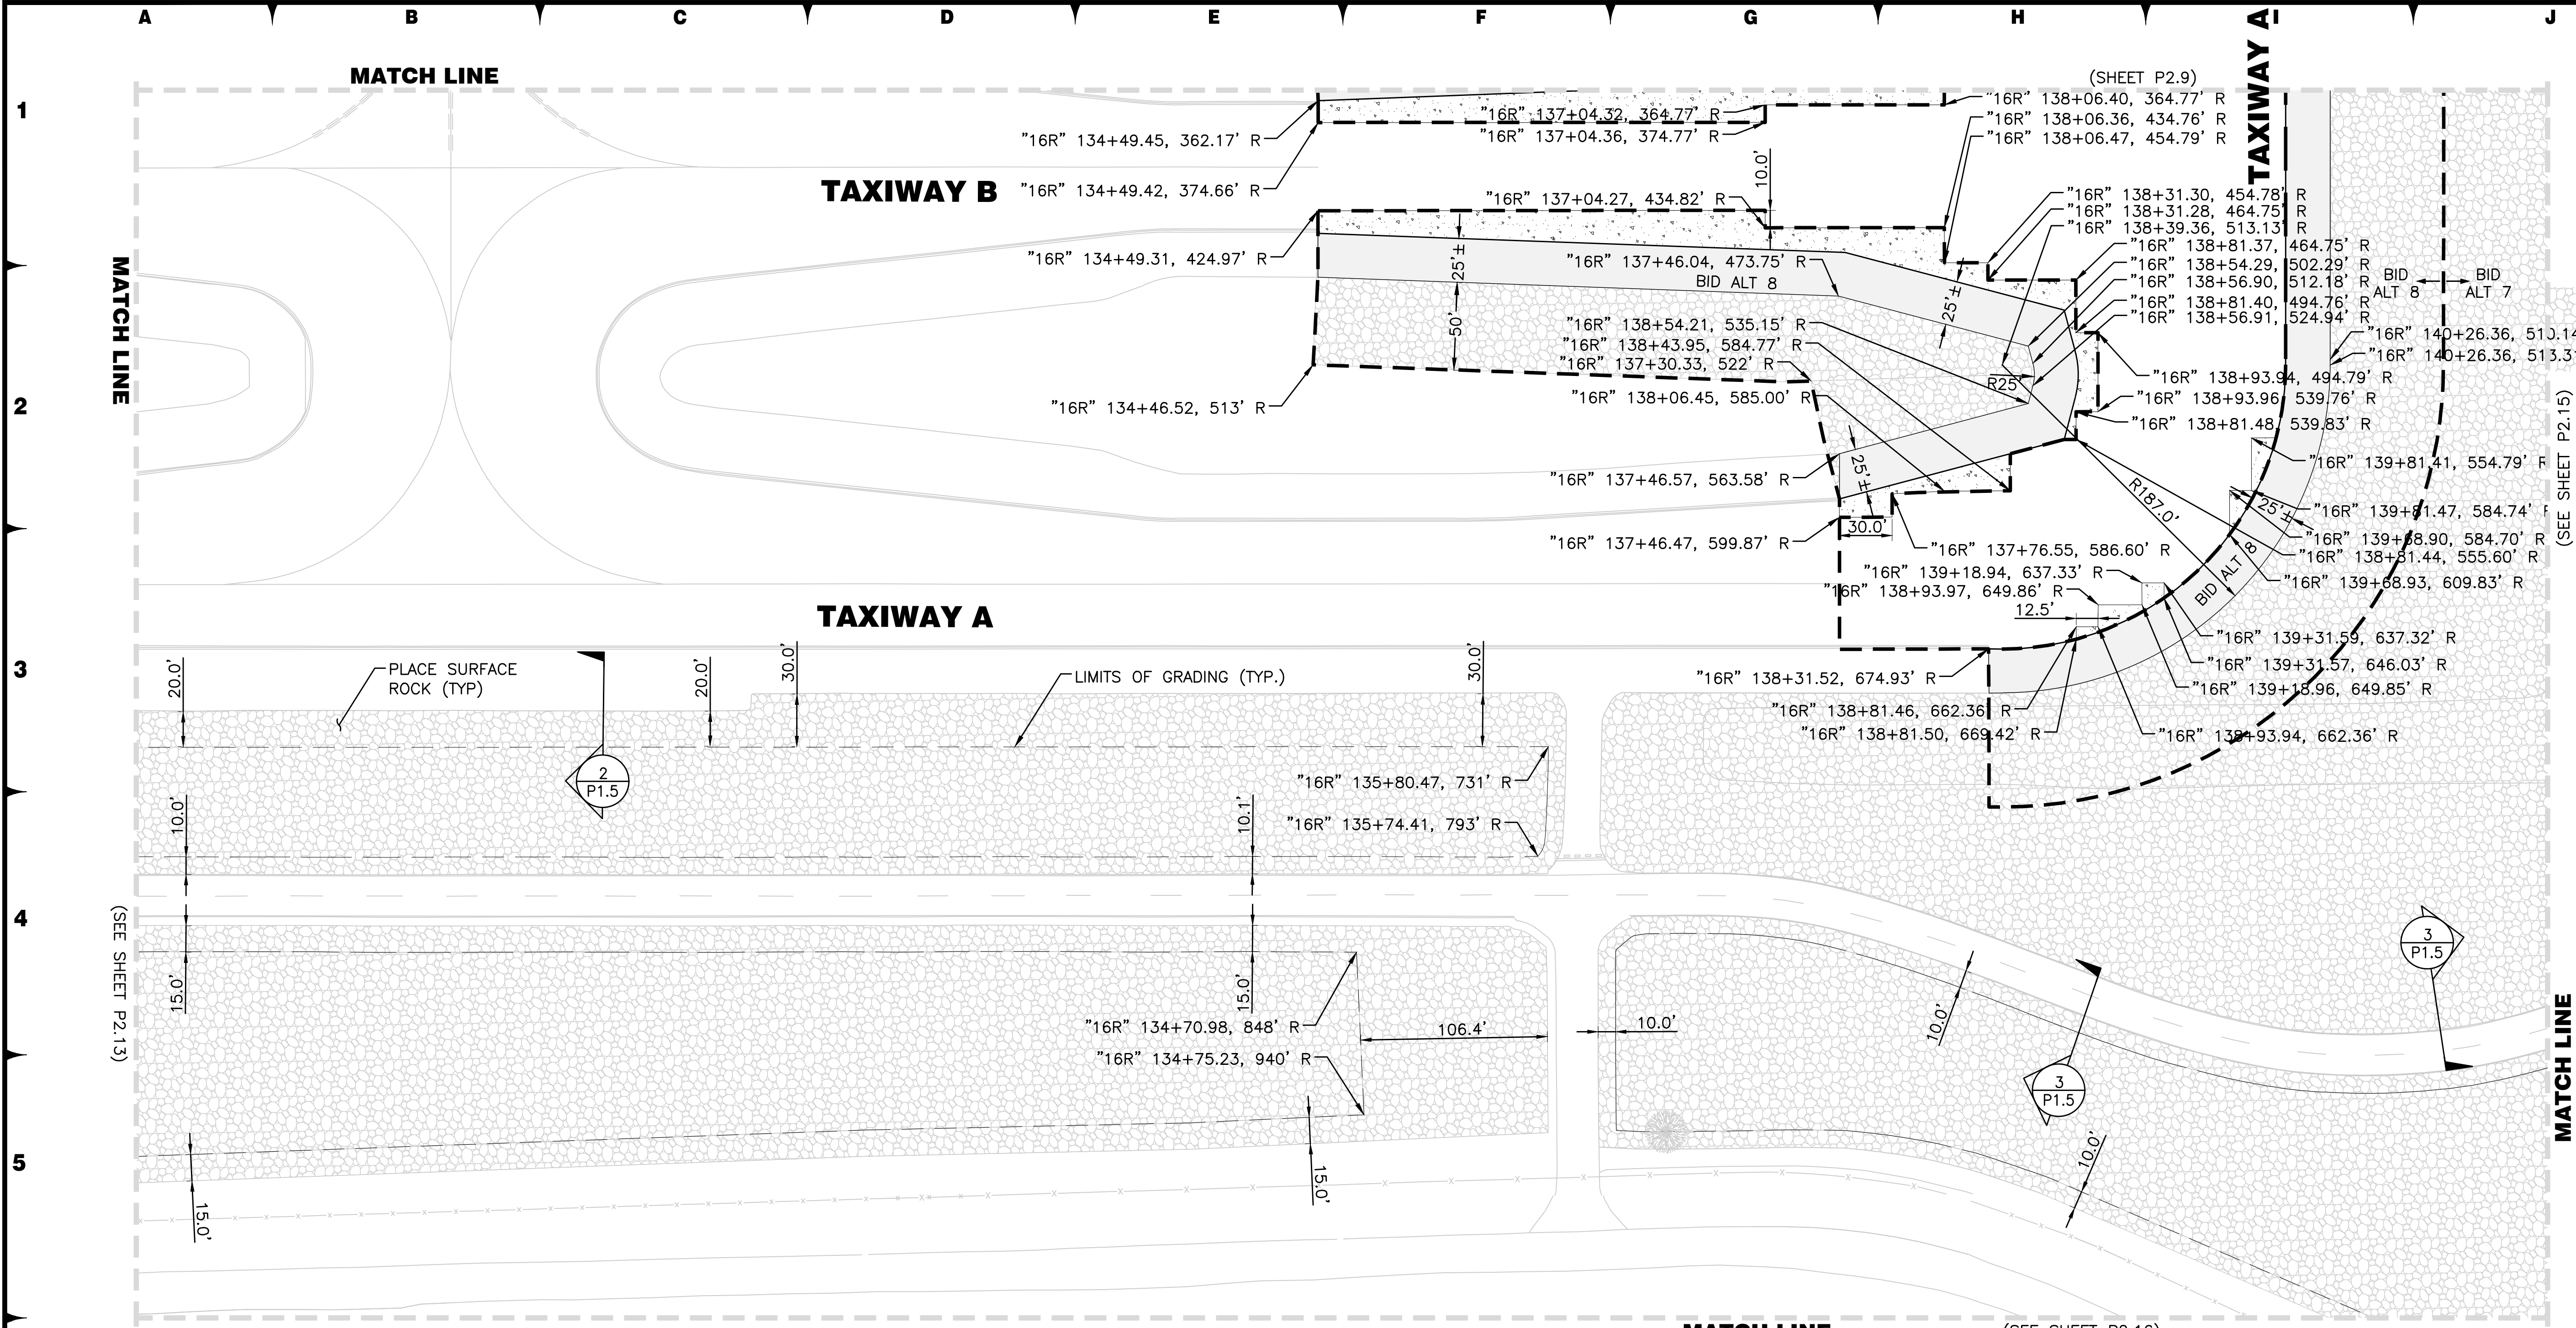


LEGEND:


- CONSTRUCT PCC PAVEMENT
- CONSTRUCT AC PAVEMENT
- PLACE SURFACE ROCK (4" THICK)
- BID OPTION/PROJECT BOUNDARY

NOTES:

- REFERENCE DRAWINGS PH0.1-PH4.5 FOR PHASING LIMITATIONS.
- REFERENCE DRAWING C4.1 FOR HORIZONTAL CONTROL INFORMATION.

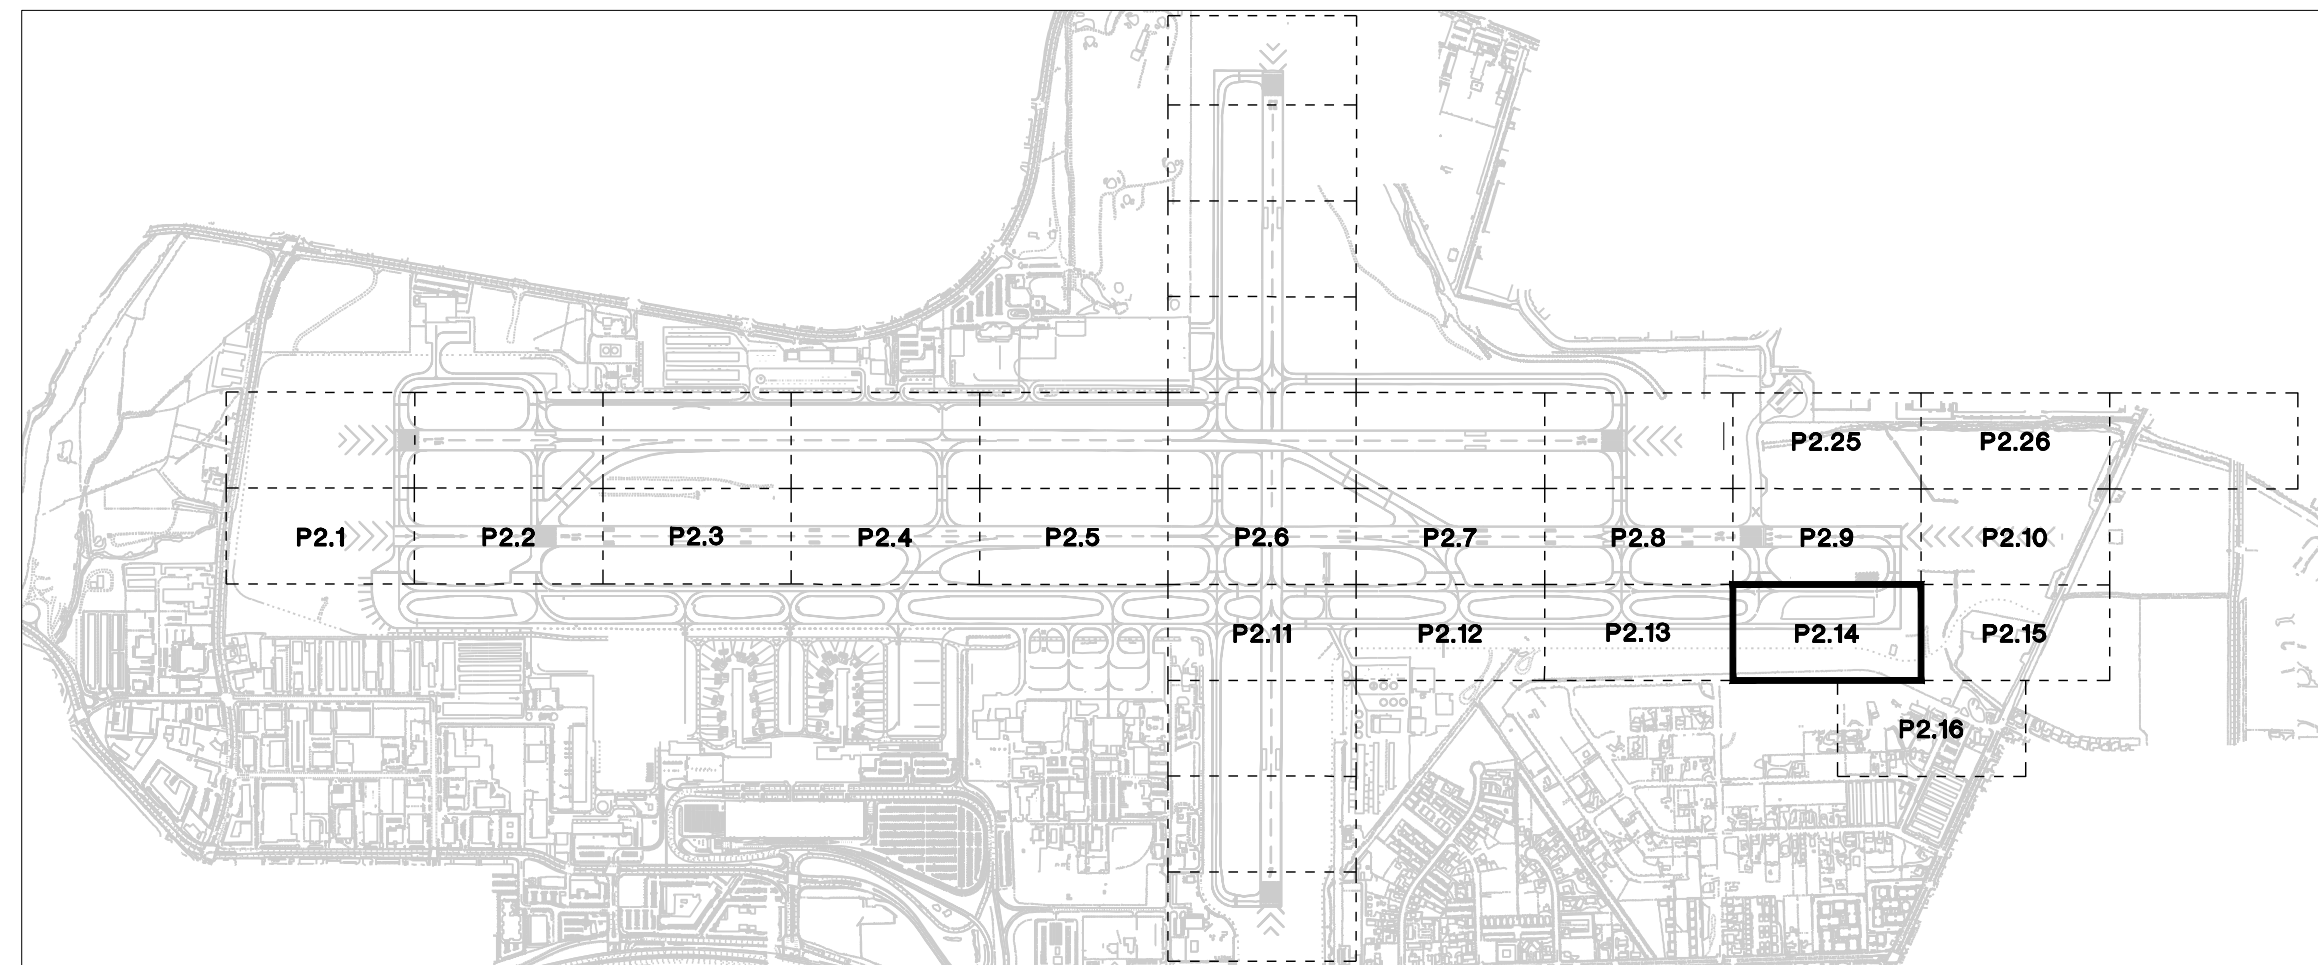

KEY MAP

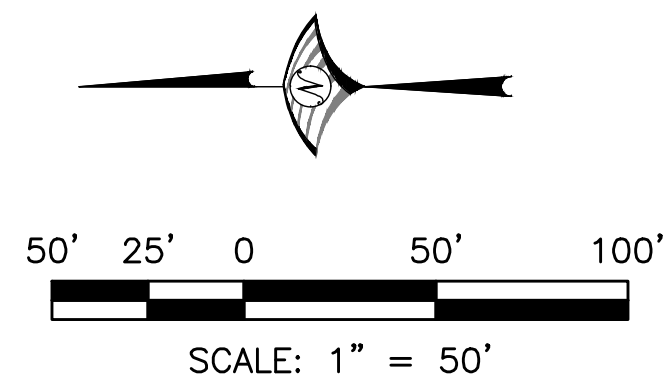

FOR BIDDING PURPOSES ONLY

DATE: DECEMBER 11, 2019	SCALE: N/A	DRAWN BY: DAB	DESIGNED BY: MAK, BAM	CHECKED BY: MAC
PROFESSIONAL ENGINEER STATE OF NEVADA BRIAN A. MARTINEZ-MOLES Exp. 12-31-21 CIVIL No. 21202				

WOOD ROGERS
BUILDING RELATIONSHIPS ONE PROJECT AT A TIME
1881 Corporate Blvd
Reno, NV 89502
Tel 775.823.4068
Fax 775.823.4066


Reno-Tahoe International Airport

Runway 16R-34L Reconstruction

GEOMETRY LAYOUT PLAN

PROJECT NO. 8494.002

DRAWING **P2.14**

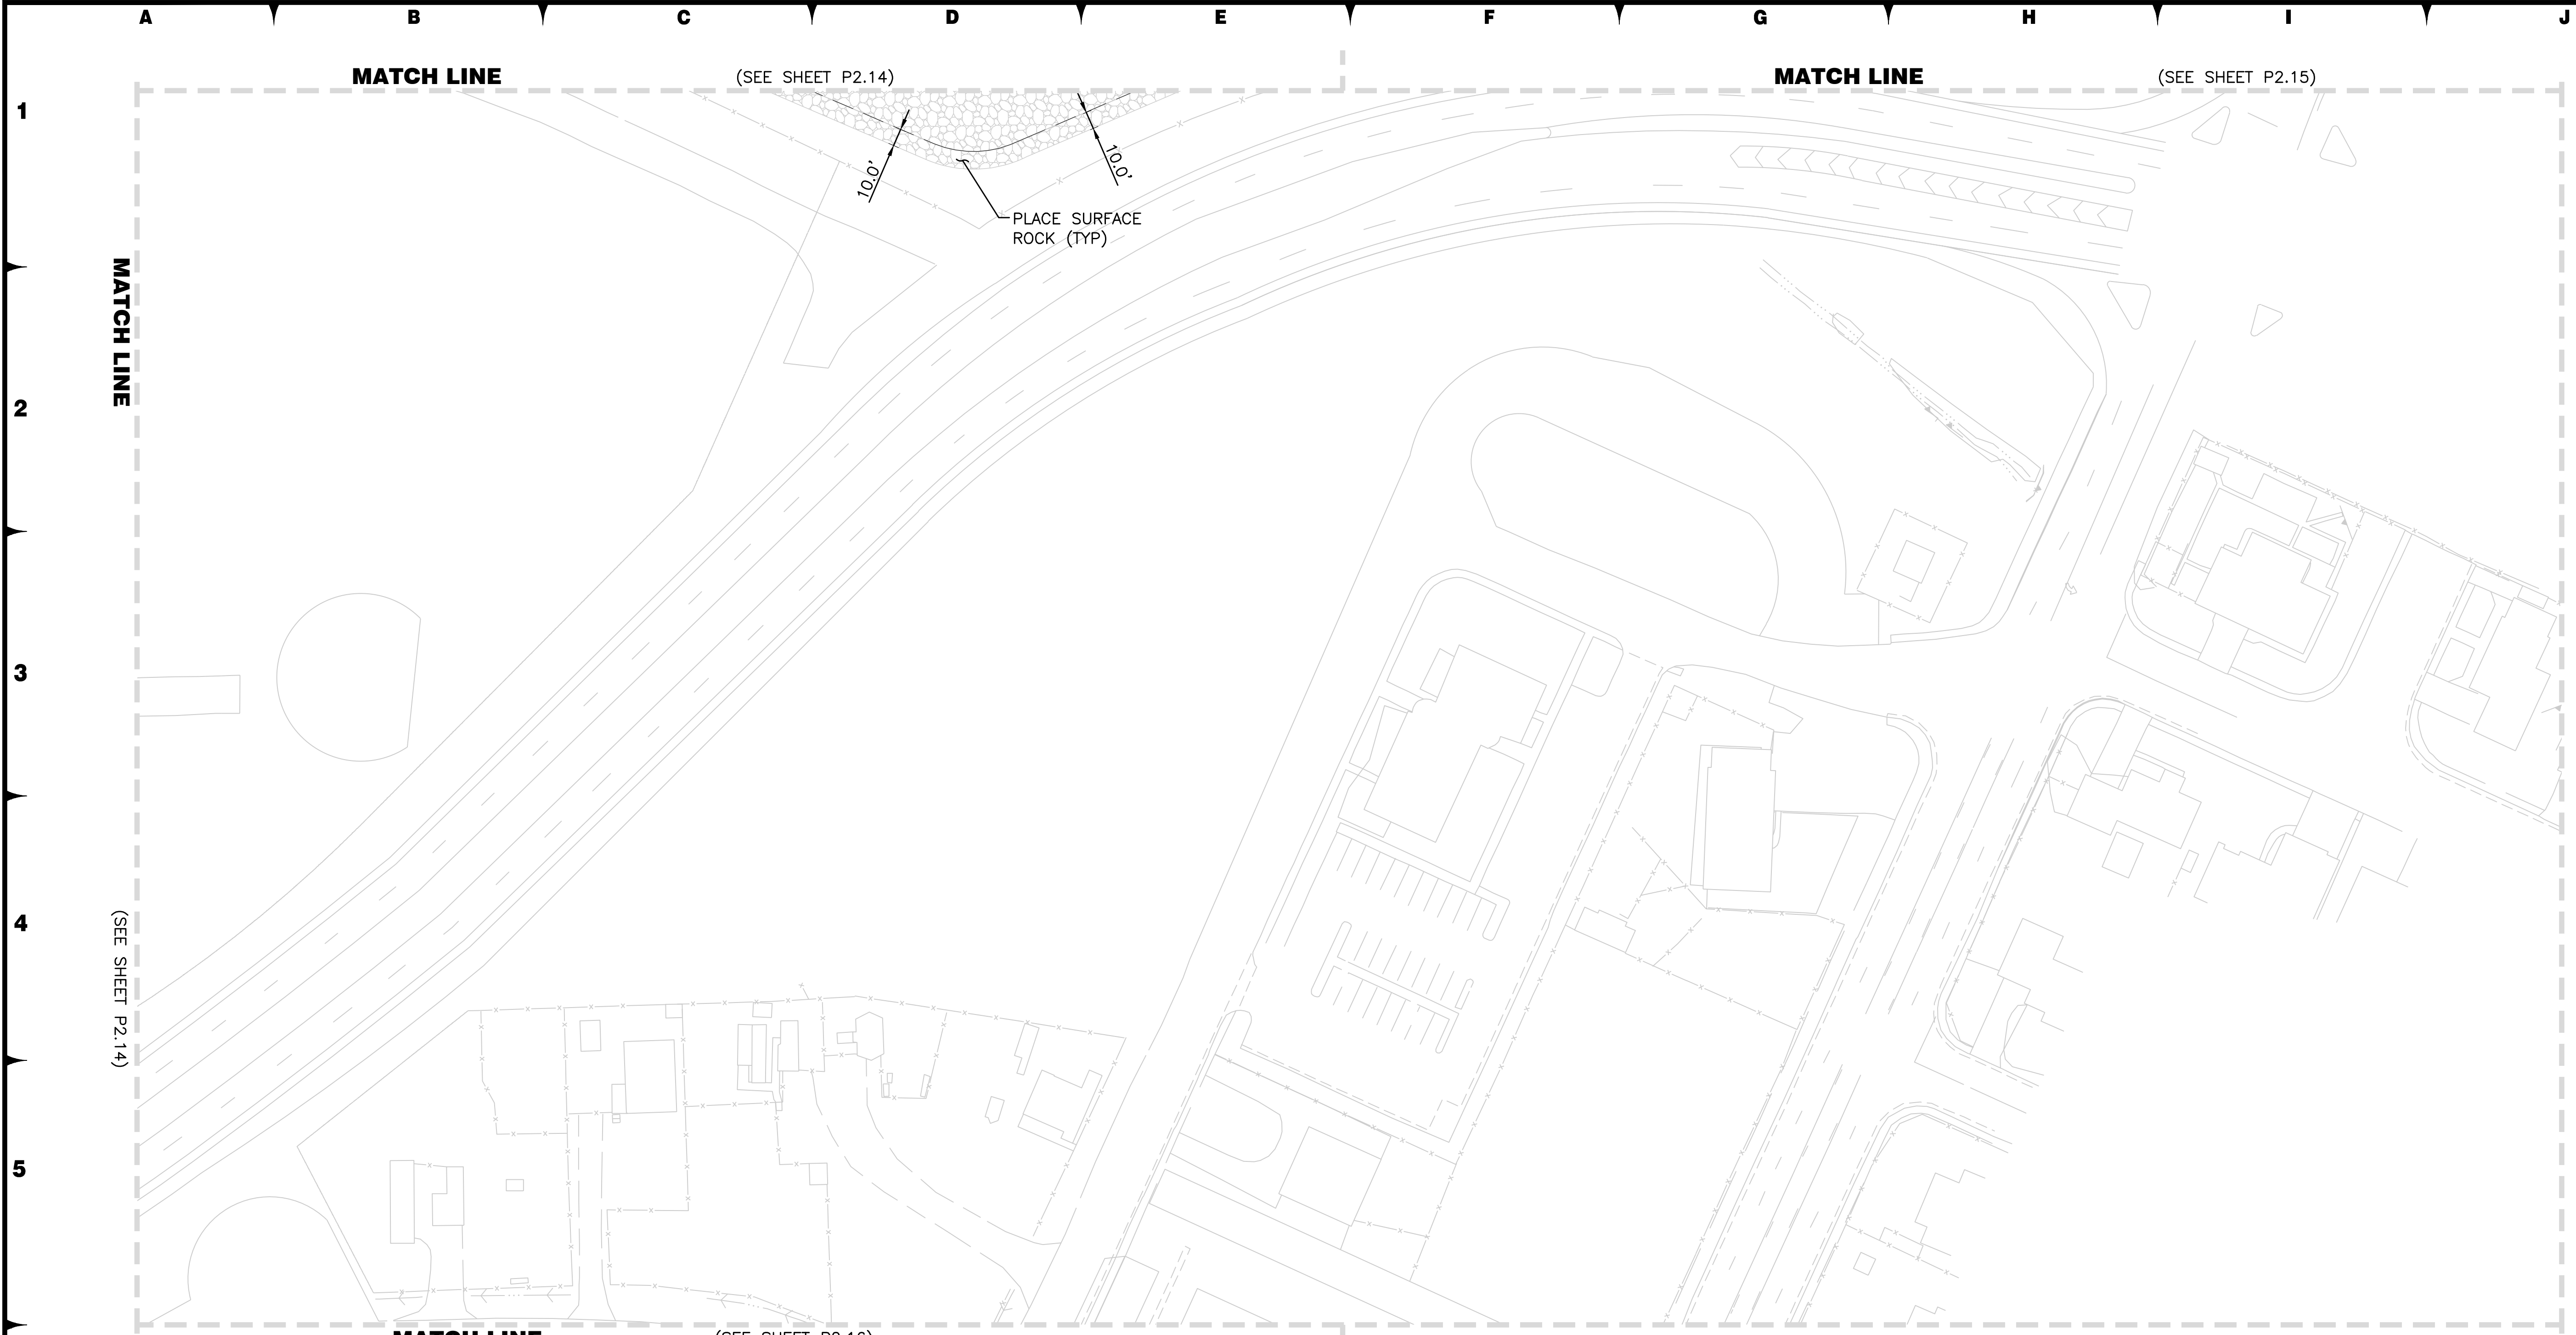

CONSTRUCT PCC PAVEMENT

CONSTRUCT AC PAVEMENT

PLACE SURFACE ROCK (4" THICK)

BID OPTION/PROJECT BOUNDARY

LEGEND:

NOTES:

1. REFERENCE DRAWINGS PH0.1–PH4.5 FOR PHASING LIMITATIONS.

2. REFERENCE DRAWING C4.1 FOR HORIZONTAL CONTROL INFORMATION.

P2.1

P2.2

P2.3

P2.4

P2.5

P2.6

P2.7

P2.8

P2.9

P2.10

P2.11

P2.12

P2.13

P2.14

P2.15

P2.16

P2.25

P2.26

KEY MAP

50'

25'

0

50'

100'

SCALE: 1" = 50'

FOR BIDDING PURPOSES ONLY

DATE: DECEMBER 11, 2019

SCALE: N/A

DRAWN BY: DAB

DESIGNED BY: MAK, BAM

CHECKED BY: MAC

BRIAN A. MARTINEZ MOLES

Exp. 12-31-21

CIVIL

No. 21202

PROFESSIONAL ENGINEER STATE OF NEVADA

WOOD-RODGERS

BUILDING RELATIONSHIPS ONE PROJECT AT A TIME

1801 Corporate Blvd

Reno, NV 89502

Tel 775.823.4068

Fax 775.823.4066

Reno-Tahoe International Airport

RUNWAY 16R-34L RECONSTRUCTION

GEOMETRY LAYOUT PLAN

PROJECT NO. 8494.002

DRAWING P2.16

U:\Notes\8494_34L_Runway\RTA_Runway_16R_34L_Geom\Draw\2-16R.dwg 12/11/2019 4:25 PM Megan Klingler

