



 


LEGEND

- PAVEMENT RECONSTRUCTION AREA
- REINFORCED PANEL $\frac{J}{P7.1}$
- BID OPTION/PROJECT BOUNDARY
- PCCP JOINT TYPE (SEE DRAWING C5.1)
- EXISTING PCCP JOINT
- 55
PROJECT CONTROL STATION

NOTES

1. REFERENCE DRAWING G4.1 FOR ALIGNMENT INFORMATION.
2. REFERENCE DRAWINGS PH0.1–PH4.5 FOR PHASING LIMITATIONS.
3. REFER TO DRAWINGS DM1.1–DM1.34 FOR PAVING LIMITS.
4. MATCH JOINTS AT BID OPTION/PROJECT LIMITS.
5. CONTRACTOR TO PLACE TYPE "E" JOINT AT THE END OF EACH PAVING AREA IN LIEU OF "D" JOINT AS NECESSARY.
6. JOINTING SUBJECT TO CHANGE PENDING BID ALTERNATE AWARDS.

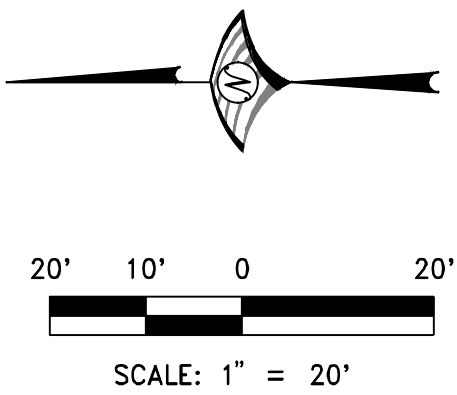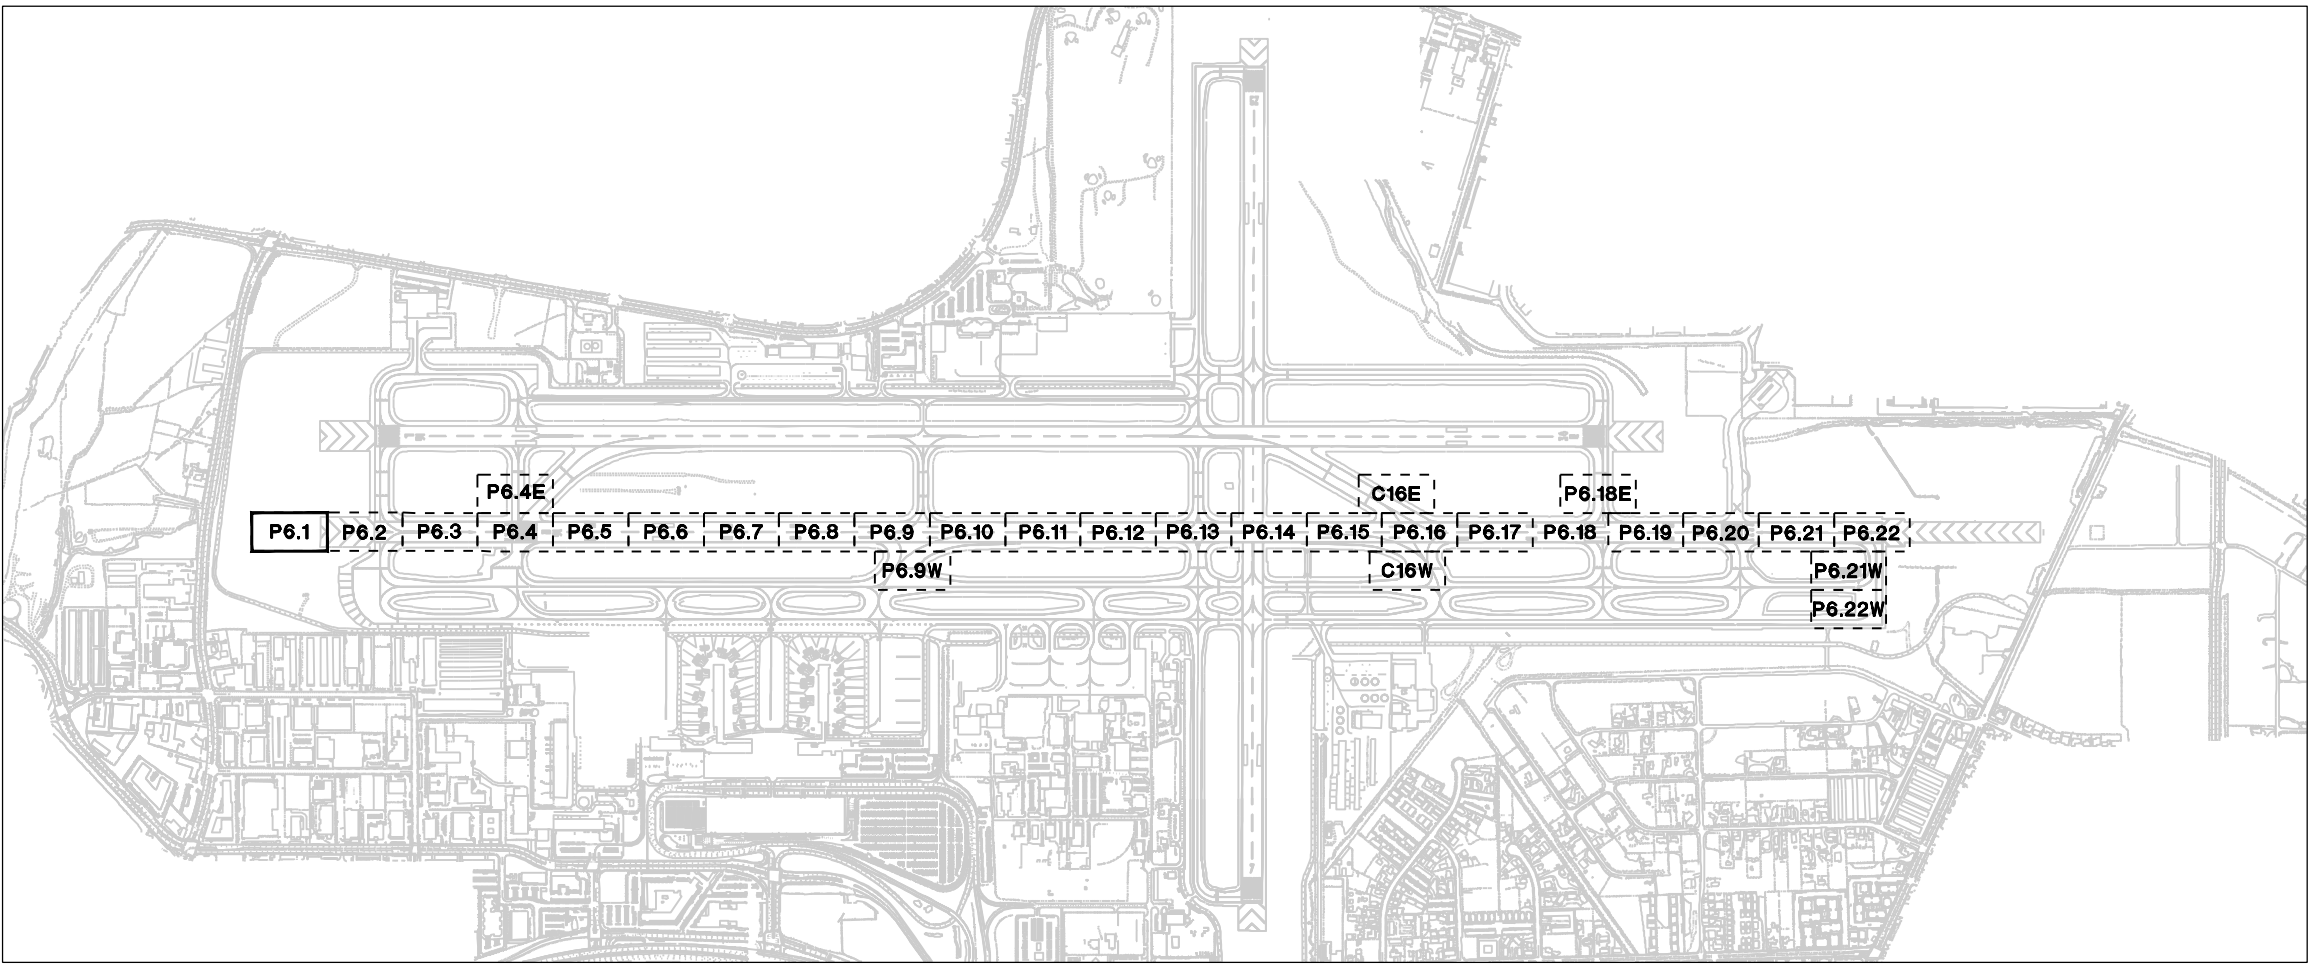

FOR BIDDING PURPOSES ONLY

DATE: DECEMBER 11, 2019

SCALE: N/A

DRAWN BY: DAB

DESIGNED BY: MAK, BAM

CHECKED BY: MAC

PROFESSIONAL ENGINEER - STATE OF NEVADA

BRIAN A. MARTINEZ-MOLES

Exp. 12-31-21

CIVIL

No. 21202

WOOD-RODGERS

BUILDING RELATIONSHIPS ONE PROJECT AT A TIME

1801 Corporate Blvd

Reno, NV 89502

Tel 775.823.4068

Fax 775.823.4066

Reno-Tahoe International Airport



Reno-Tahoe International Airport

RUNWAY 16R-34L RECONSTRUCTION

JOINTING PLAN

PROJECT NO. 8494.002

DRAWING P6.1

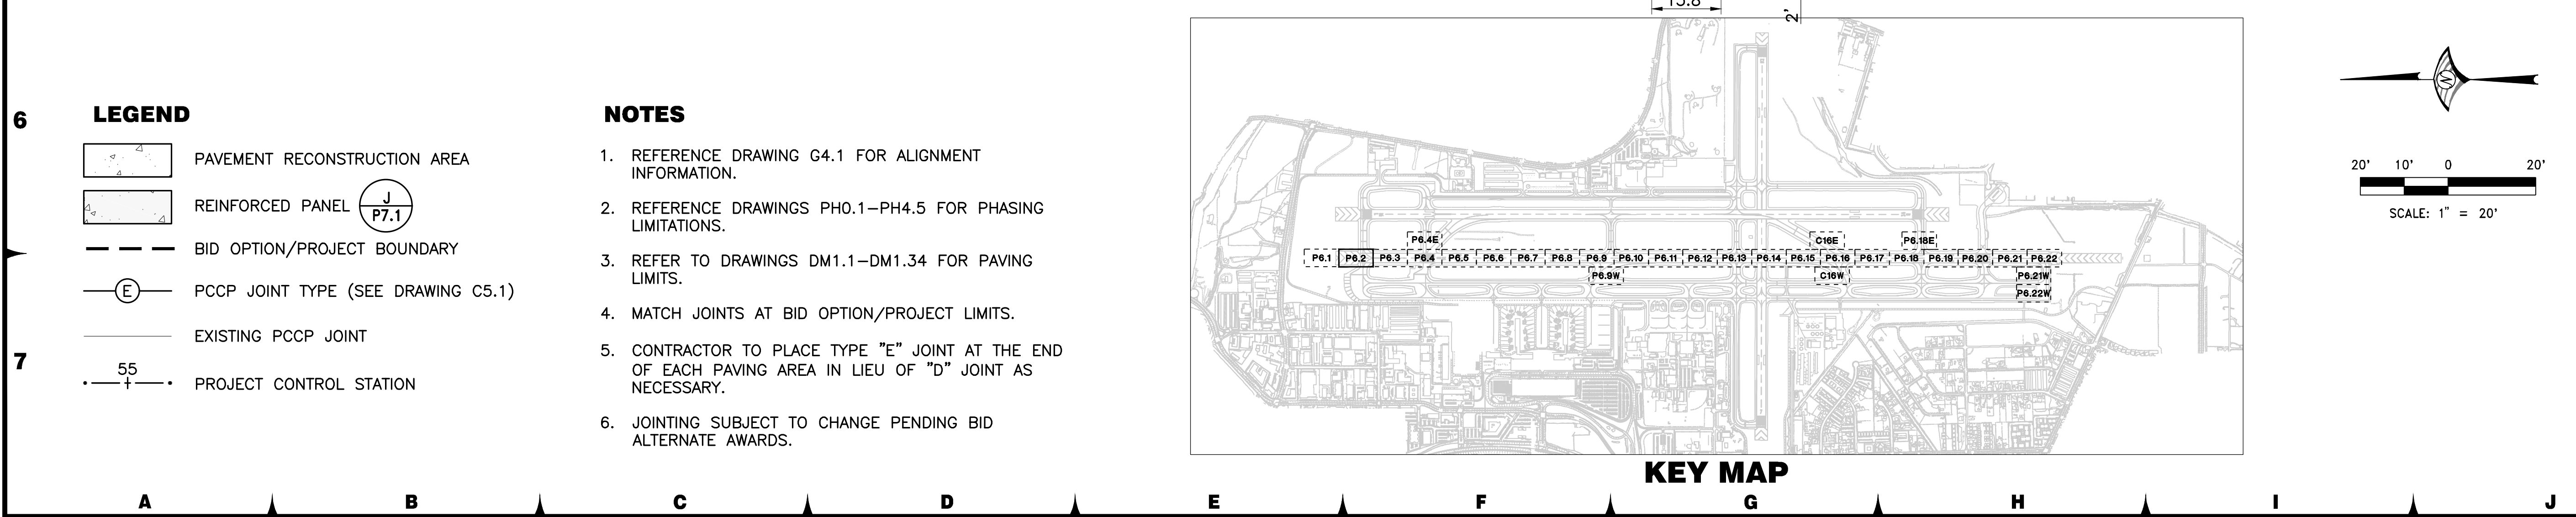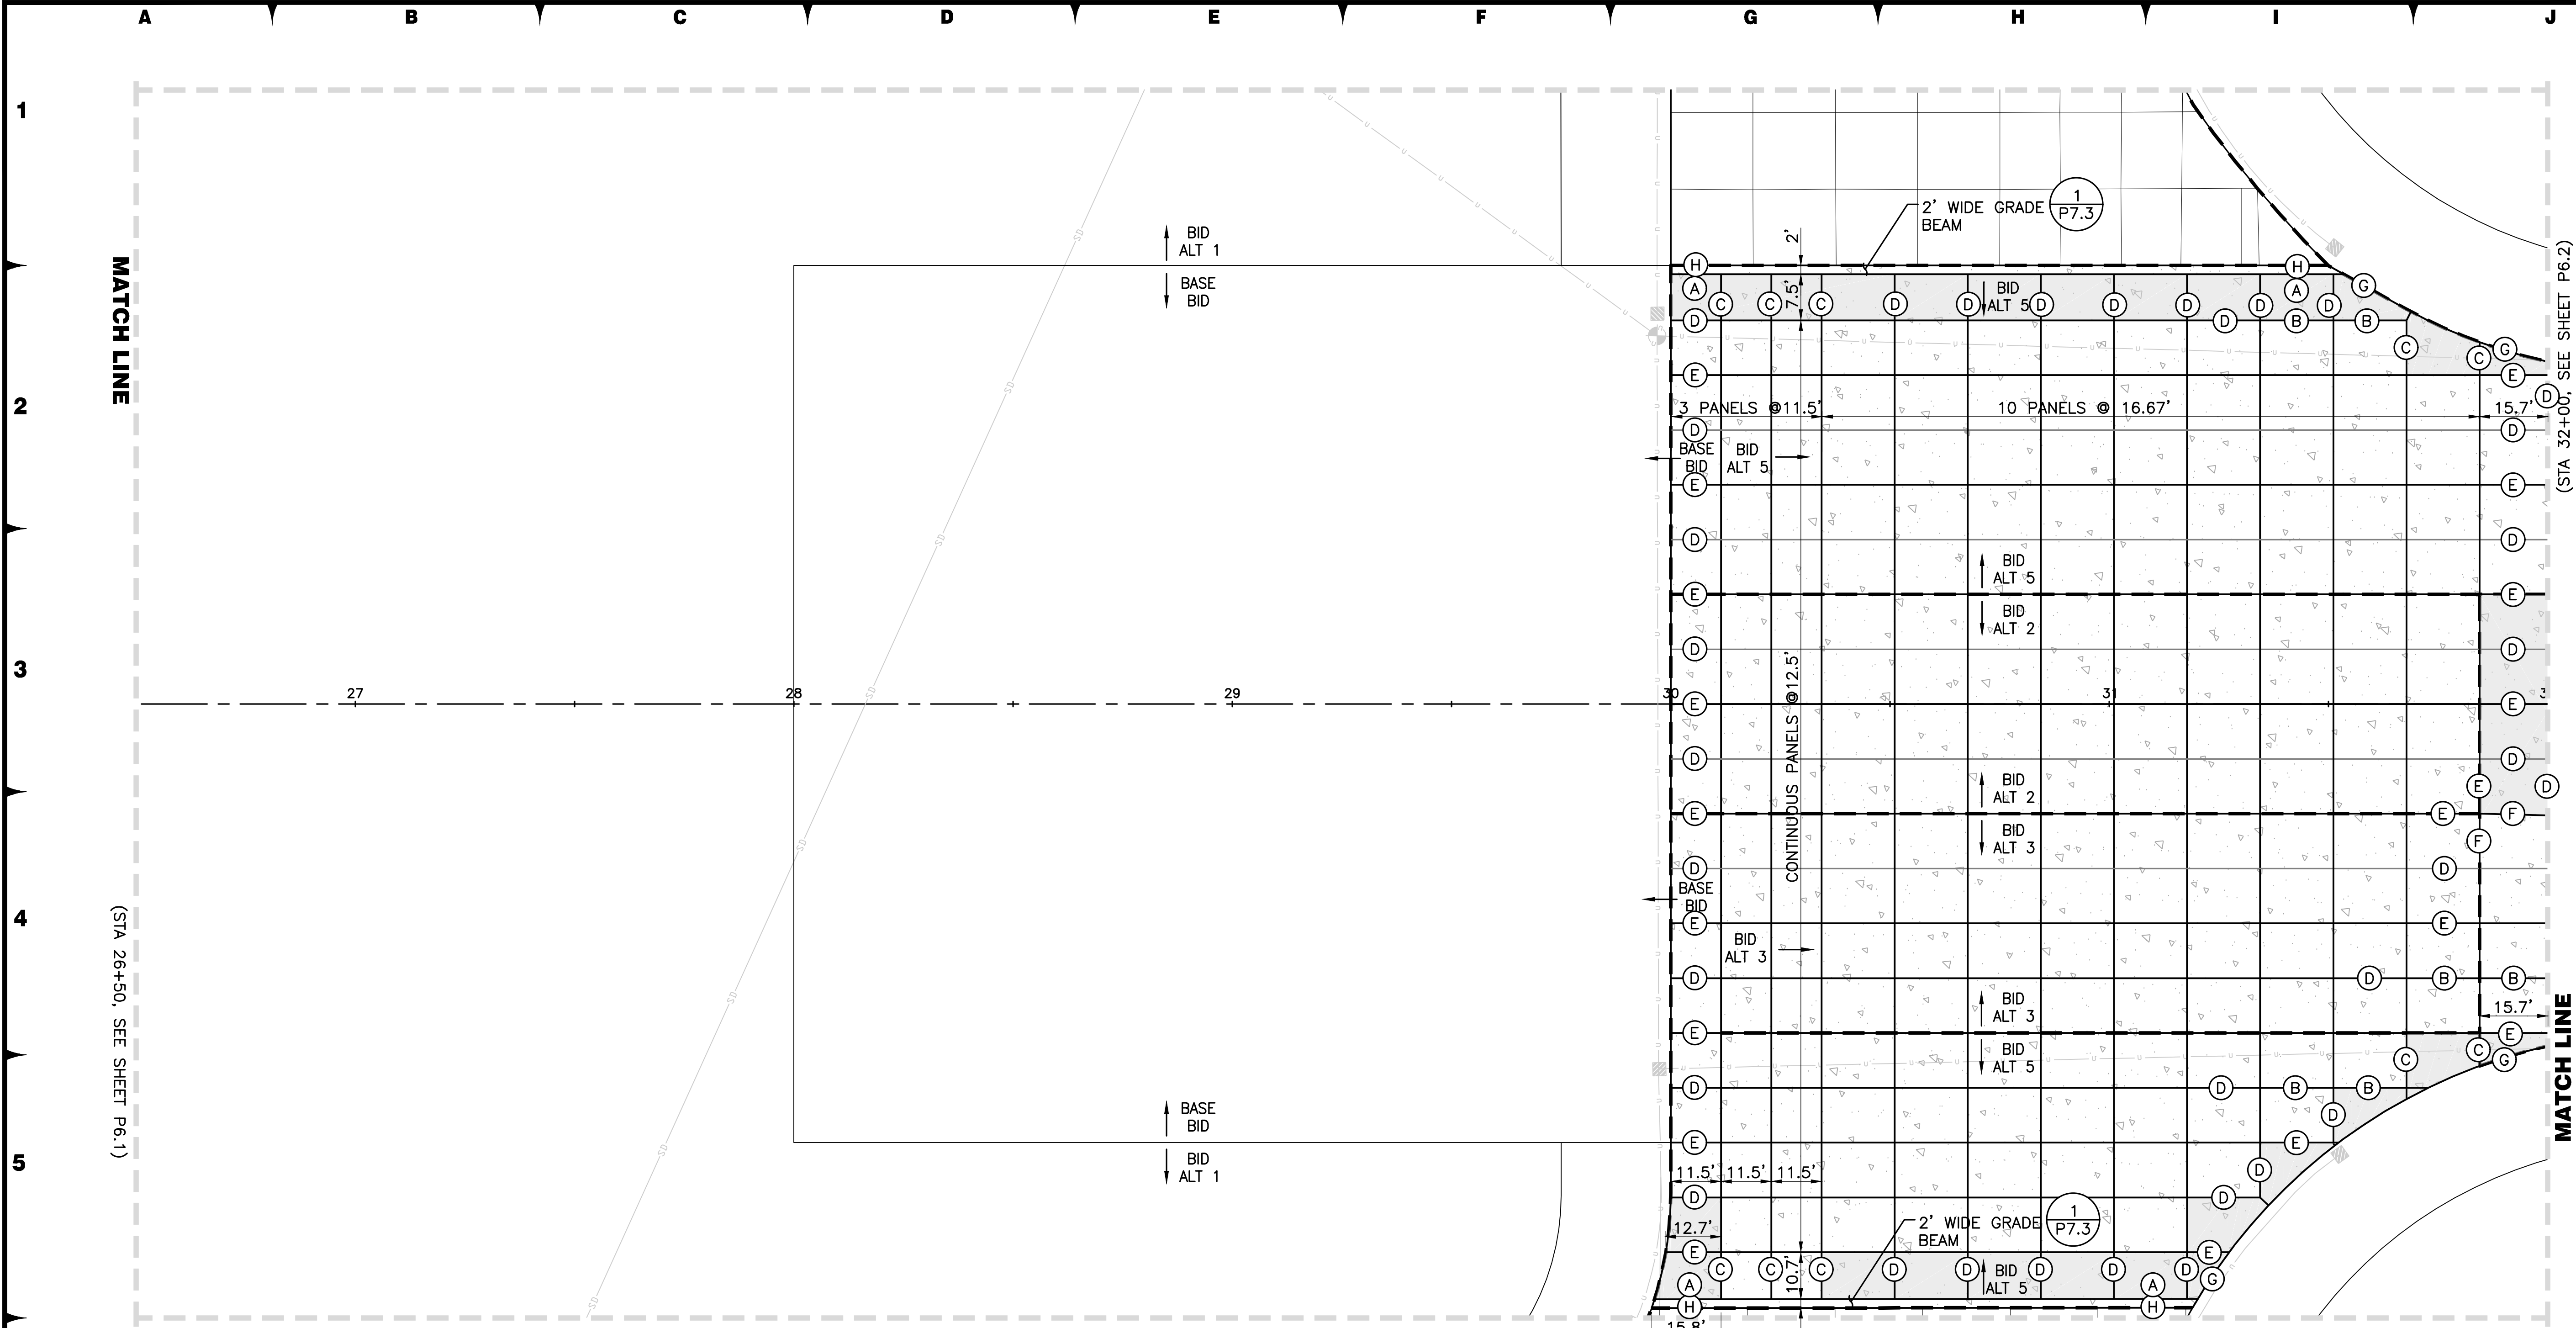

LEGEND

- PAVEMENT RECONSTRUCTION AREA
- REINFORCED PANEL (J P7.1)
- BID OPTION/PROJECT BOUNDARY
- PCCP JOINT TYPE (SEE DRAWING C5.1)
- EXISTING PCCP JOINT
- PROJECT CONTROL STATION

NOTES


- REFERENCE DRAWING G4.1 FOR ALIGNMENT INFORMATION.
- REFERENCE DRAWINGS PH0.1-PH4.5 FOR PHASING LIMITATIONS.
- REFER TO DRAWINGS DM1.1-DM1.34 FOR PAVING LIMITS.
- MATCH JOINTS AT BID OPTION/PROJECT LIMITS.
- CONTRACTOR TO PLACE TYPE "E" JOINT AT THE END OF EACH PAVING AREA IN LIEU OF "D" JOINT AS NECESSARY.
- JOINTING SUBJECT TO CHANGE PENDING BID ALTERNATE AWARDS.

KEY MAP

FOR BIDDING PURPOSES ONLY

DATE: DECEMBER 11, 2019	SCALE: N/A	DRAWN BY: DAB	DESIGNED BY: MAK, BAM	CHECKED BY: MAC
 WOOD RODGERS BUILDING RELATIONSHIPS ONE PROJECT AT A TIME 1881 Corporate Blvd Reno, NV 89502 Tel 775.823.4068 Fax 775.823.4066				
 Reno-Tahoe International Airport				
RUNWAY 16R-34L RECONSTRUCTION		JOINTING PLAN		
PROJECT NO. 8494.002				
DRAWING P6.2				

U:\Jobs\8494 - RTIA Runway\RTIA Runway 16R-34L\Drawings\16R-34L_BidPkg2\0602_16R.dwg 12/9/2019 4:43 PM Trevor Shumlin

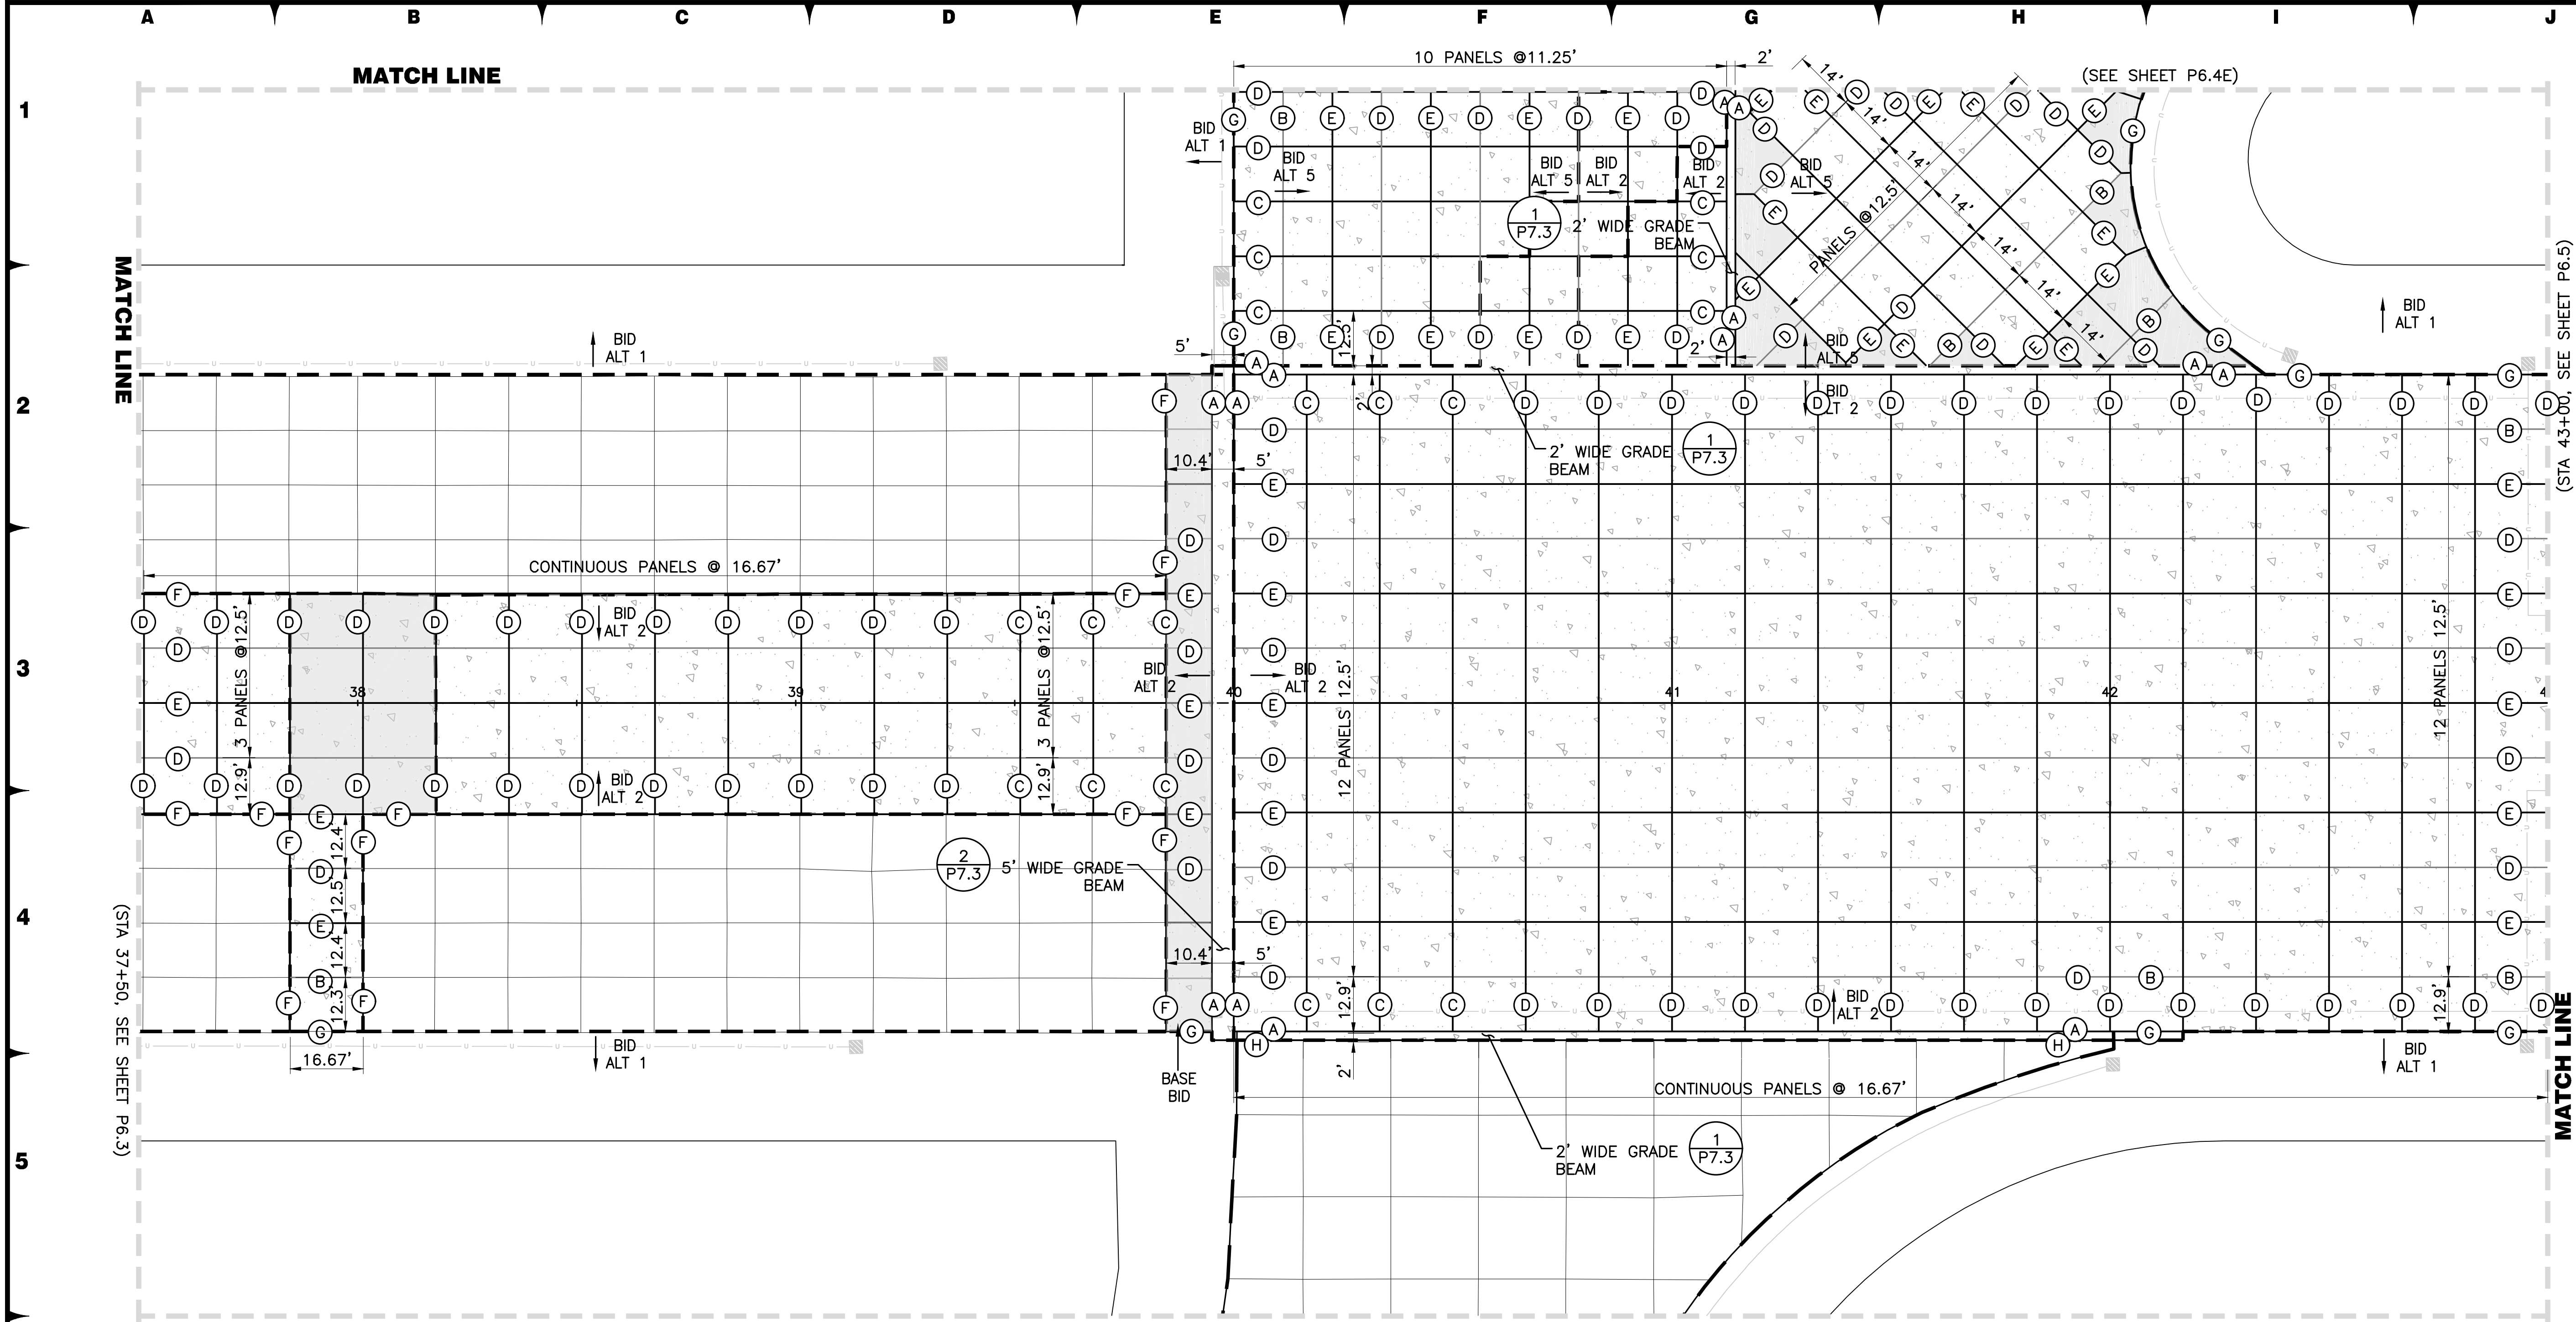

LEGEND

PAVEMENT RECONSTRUCTION AREA

REINFORCED PANEL (J P7.1)



BID OPTION/PROJECT BOUNDARY

PCCP JOINT TYPE (SEE DRAWING C5.1)

EXISTING PCCP JOINT

PROJECT CONTROL STATION

- NOTES**
1. REFERENCE DRAWING G4.1 FOR ALIGNMENT INFORMATION.
 2. REFERENCE DRAWINGS PH0.1-PH4.5 FOR PHASING LIMITATIONS.
 3. REFER TO DRAWINGS DM1.1-DM1.34 FOR PAVING LIMITS.
 4. MATCH JOINTS AT BID OPTION/PROJECT LIMITS.
 5. CONTRACTOR TO PLACE TYPE "E" JOINT AT THE END OF EACH PAVING AREA IN LIEU OF "D" JOINT AS NECESSARY.
 6. JOINTING SUBJECT TO CHANGE PENDING BID ALTERNATE AWARDS.

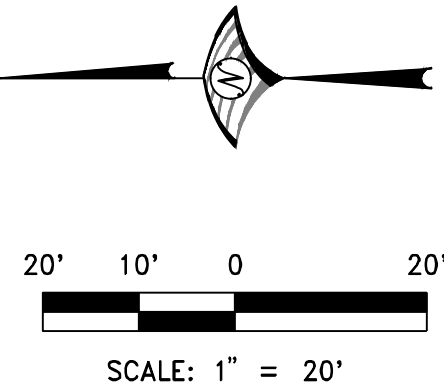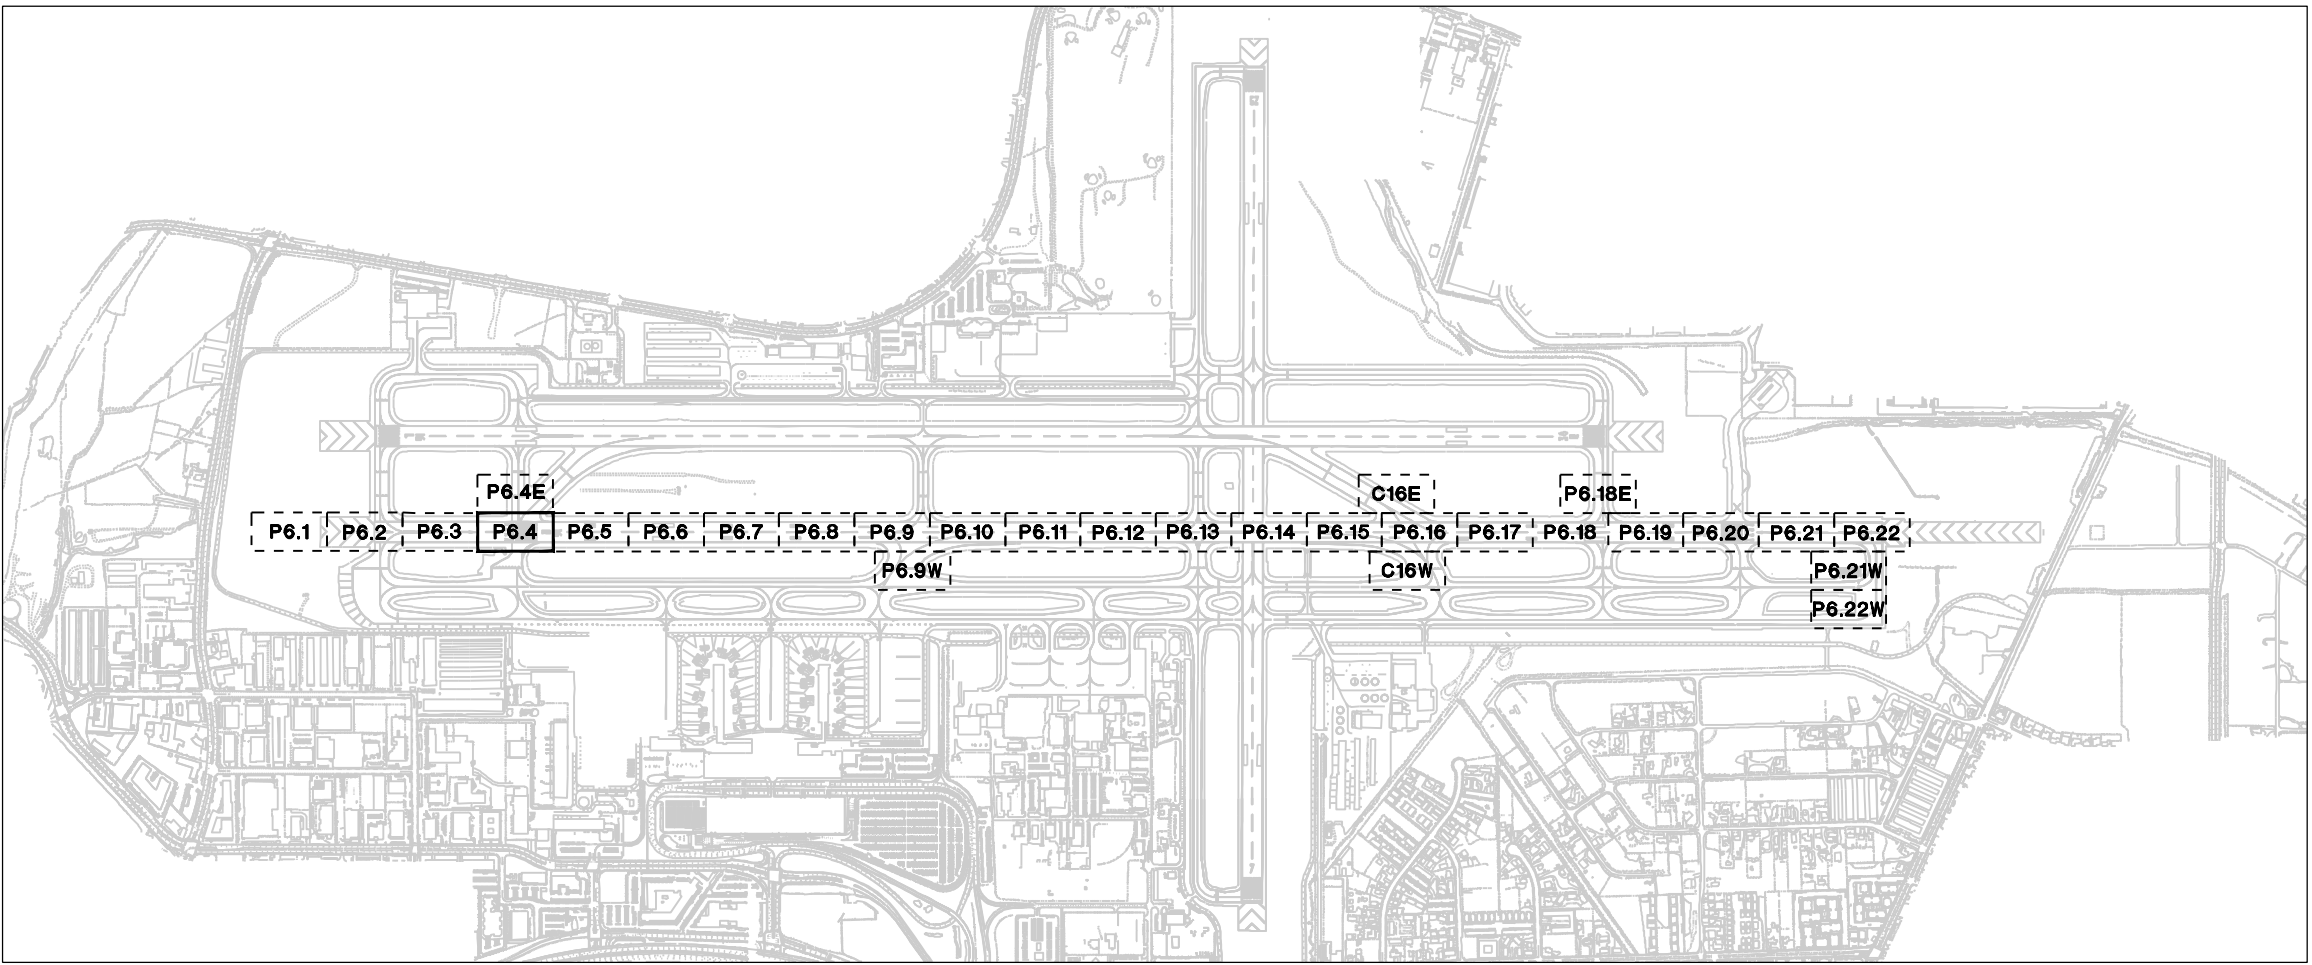

FOR BIDDING PURPOSES ONLY

DATE: DECEMBER 11, 2019

SCALE: N/A

DRAWN BY: DAB

DESIGNED BY: MAK, BAM

CHECKED BY: MAC

NO.

DESCRIPTION

DATE

BRIAN A. MARTINEZ-MOLESS
PROFESSIONAL ENGINEER - STATE OF NEVADA
Exp. 12-31-21
CIVIL
No. 21202

WOOD ROGERS
BUILDING RELATIONSHIPS ONE PROJECT AT A TIME
1881 Corporate Blvd
Reno, NV 89502
Tel 775.823.4068
Fax 775.823.4066


Reno-Tahoe International Airport

Runway 16R-34L Reconstruction

JOINTING PLAN

PROJECT NO. 8494.002

DRAWING **P6.4**

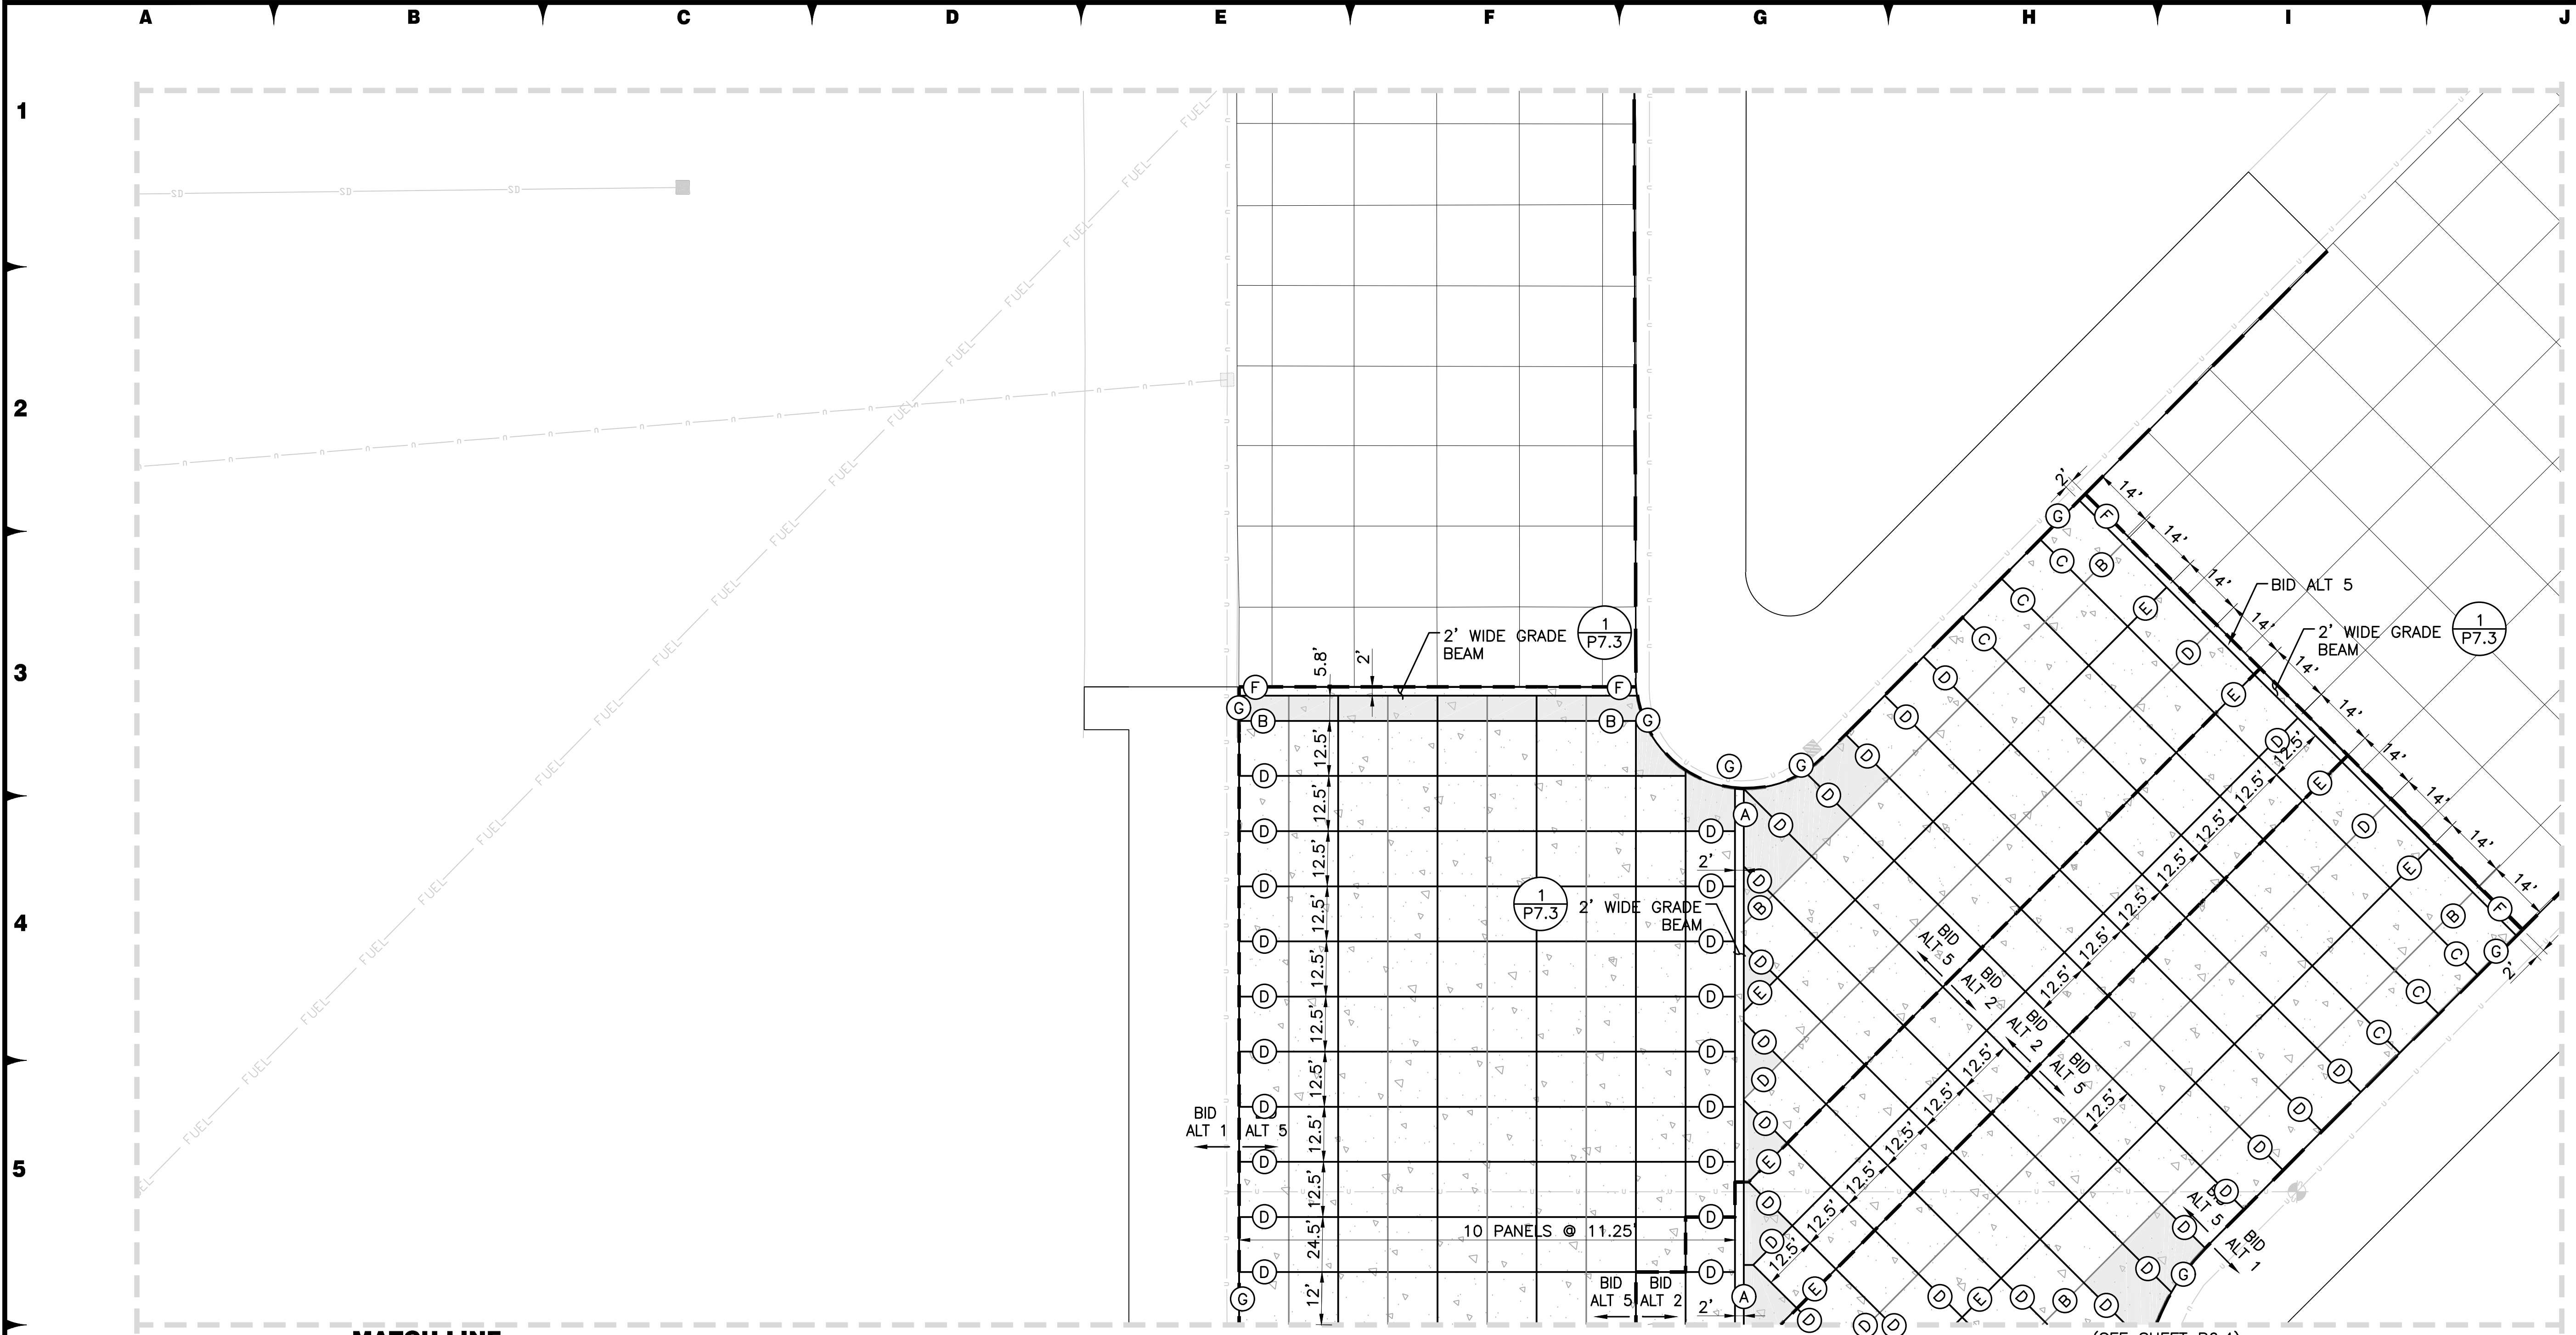

LEGEND

PAVEMENT RECONSTRUCTION AREA

REINFORCED PANEL

J

P7.1

BID OPTION/PROJECT BOUNDARY

PCCP JOINT TYPE (SEE DRAWING C5.1)

EXISTING PCCP JOINT

55
PROJECT CONTROL STATION

- NOTES**
1. REFERENCE DRAWING G4.1 FOR ALIGNMENT INFORMATION.


2. REFERENCE DRAWINGS PH0.1–PH4.5 FOR PHASING LIMITATIONS.

3. REFER TO DRAWINGS DM1.1–DM1.34 FOR PAVING LIMITS.


4. MATCH JOINTS AT BID OPTION/PROJECT LIMITS.

5. CONTRACTOR TO PLACE TYPE "E" JOINT AT THE END OF EACH PAVING AREA IN LIEU OF "D" JOINT AS NECESSARY.

6. JOINTING SUBJECT TO CHANGE PENDING BID ALTERNATE AWARDS.

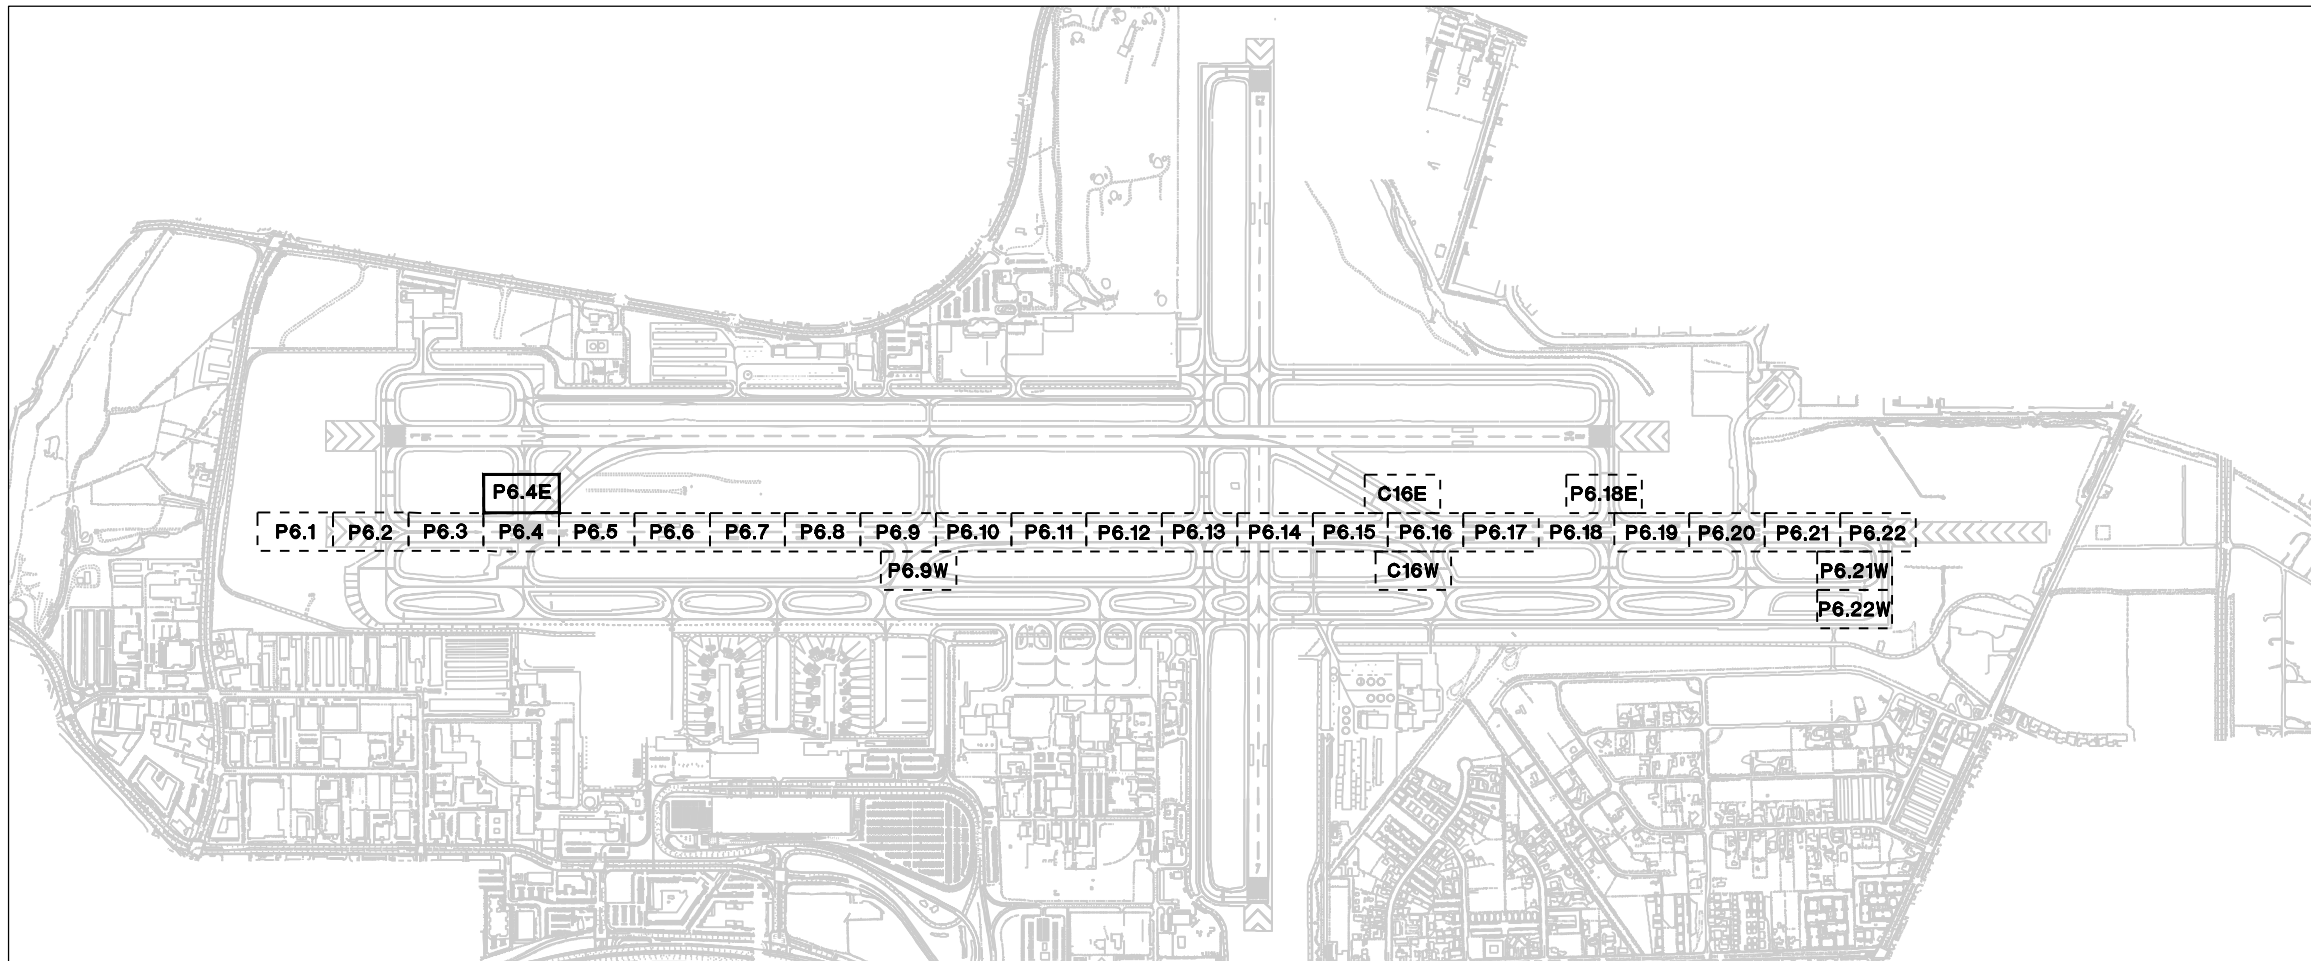

KEY MAP

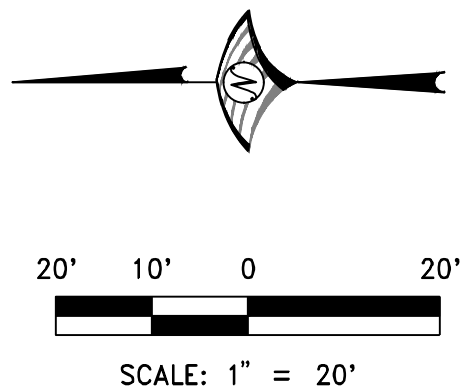

FOR BIDDING PURPOSES ONLY

DATE: DECEMBER 11, 2019

SCALE: N/A

DRAWN BY: DAB

DESIGNED BY: MAK, BAM

CHECKED BY: MAC

BRIAN A. MARTINEZMOLES

Exp. 12-31-21

CIVIL

PROFESSIONAL ENGINEER STATE OF NEVADA

No. 21202

WOOD ROGERS

BUILDING RELATIONSHIPS ONE PROJECT AT A TIME

1881 Corporate Blvd

Reno, NV 89502

Tel 775.823.4068

Fax 775.823.4066

Reno-Tahoe International Airport


RUNWAY 16R-34L RECONSTRUCTION

JOINTING PLAN

PROJECT NO. 8494.002



DRAWING P6.4E

U:\Jobs\8494_34L Runway\34L Runway\16R-34L_Bid\Bids\PHASING\16R.dwg 12/9/2019 4:45 PM Trevor Stumbler

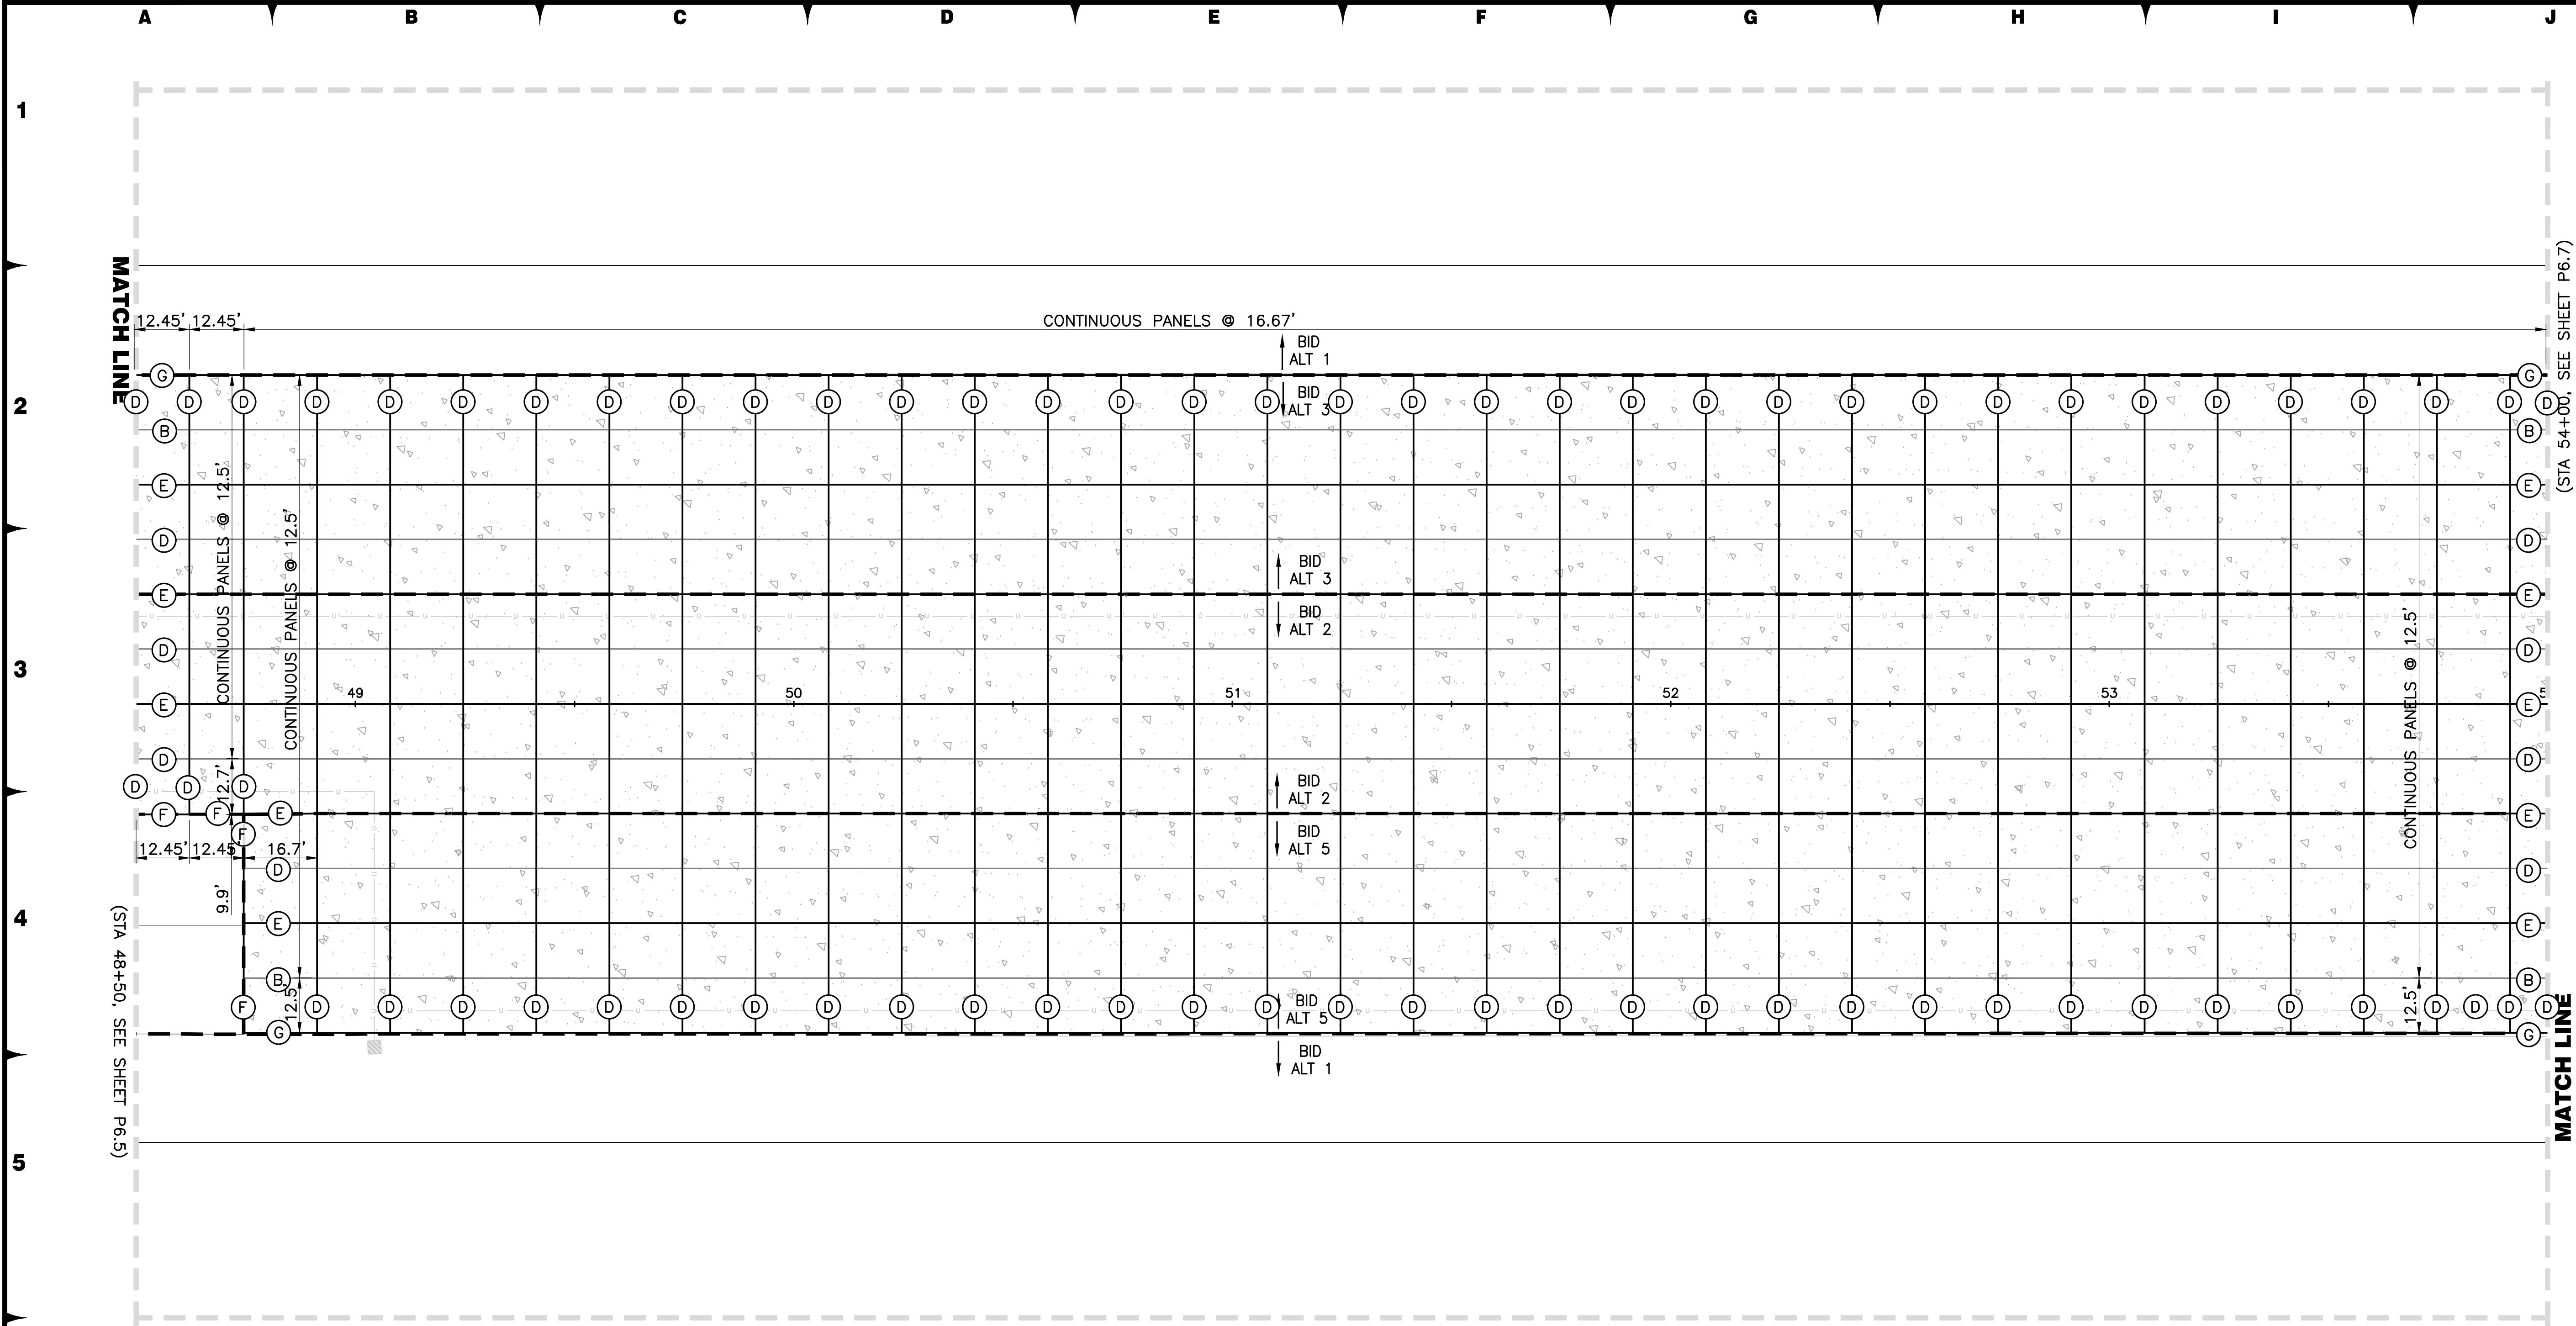

- LEGEND**
- PAVEMENT RECONSTRUCTION AREA
- REINFORCED PANEL J
P7.1
- BID OPTION/PROJECT BOUNDARY
- PCCP JOINT TYPE (SEE DRAWING C5.1)
- EXISTING PCCP JOINT
- PROJECT CONTROL STATION


- NOTES**
- REFERENCE DRAWING G4.1 FOR ALIGNMENT INFORMATION.
 - REFERENCE DRAWINGS PH0.1–PH4.5 FOR PHASING LIMITATIONS.
 - REFER TO DRAWINGS DM1.1–DM1.34 FOR PAVING LIMITS.
 - MATCH JOINTS AT BID OPTION/PROJECT LIMITS.
 - CONTRACTOR TO PLACE TYPE "E" JOINT AT THE END OF EACH PAVING AREA IN LIEU OF "D" JOINT AS NECESSARY.
 - JOINTING SUBJECT TO CHANGE PENDING BID ALTERNATE AWARDS.

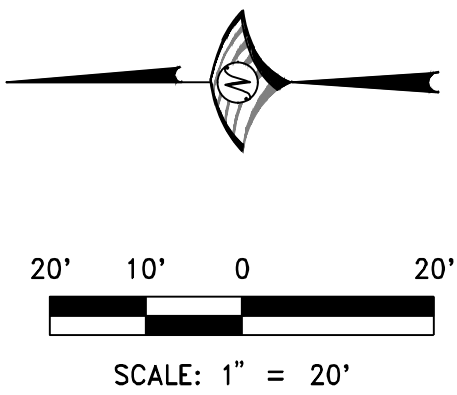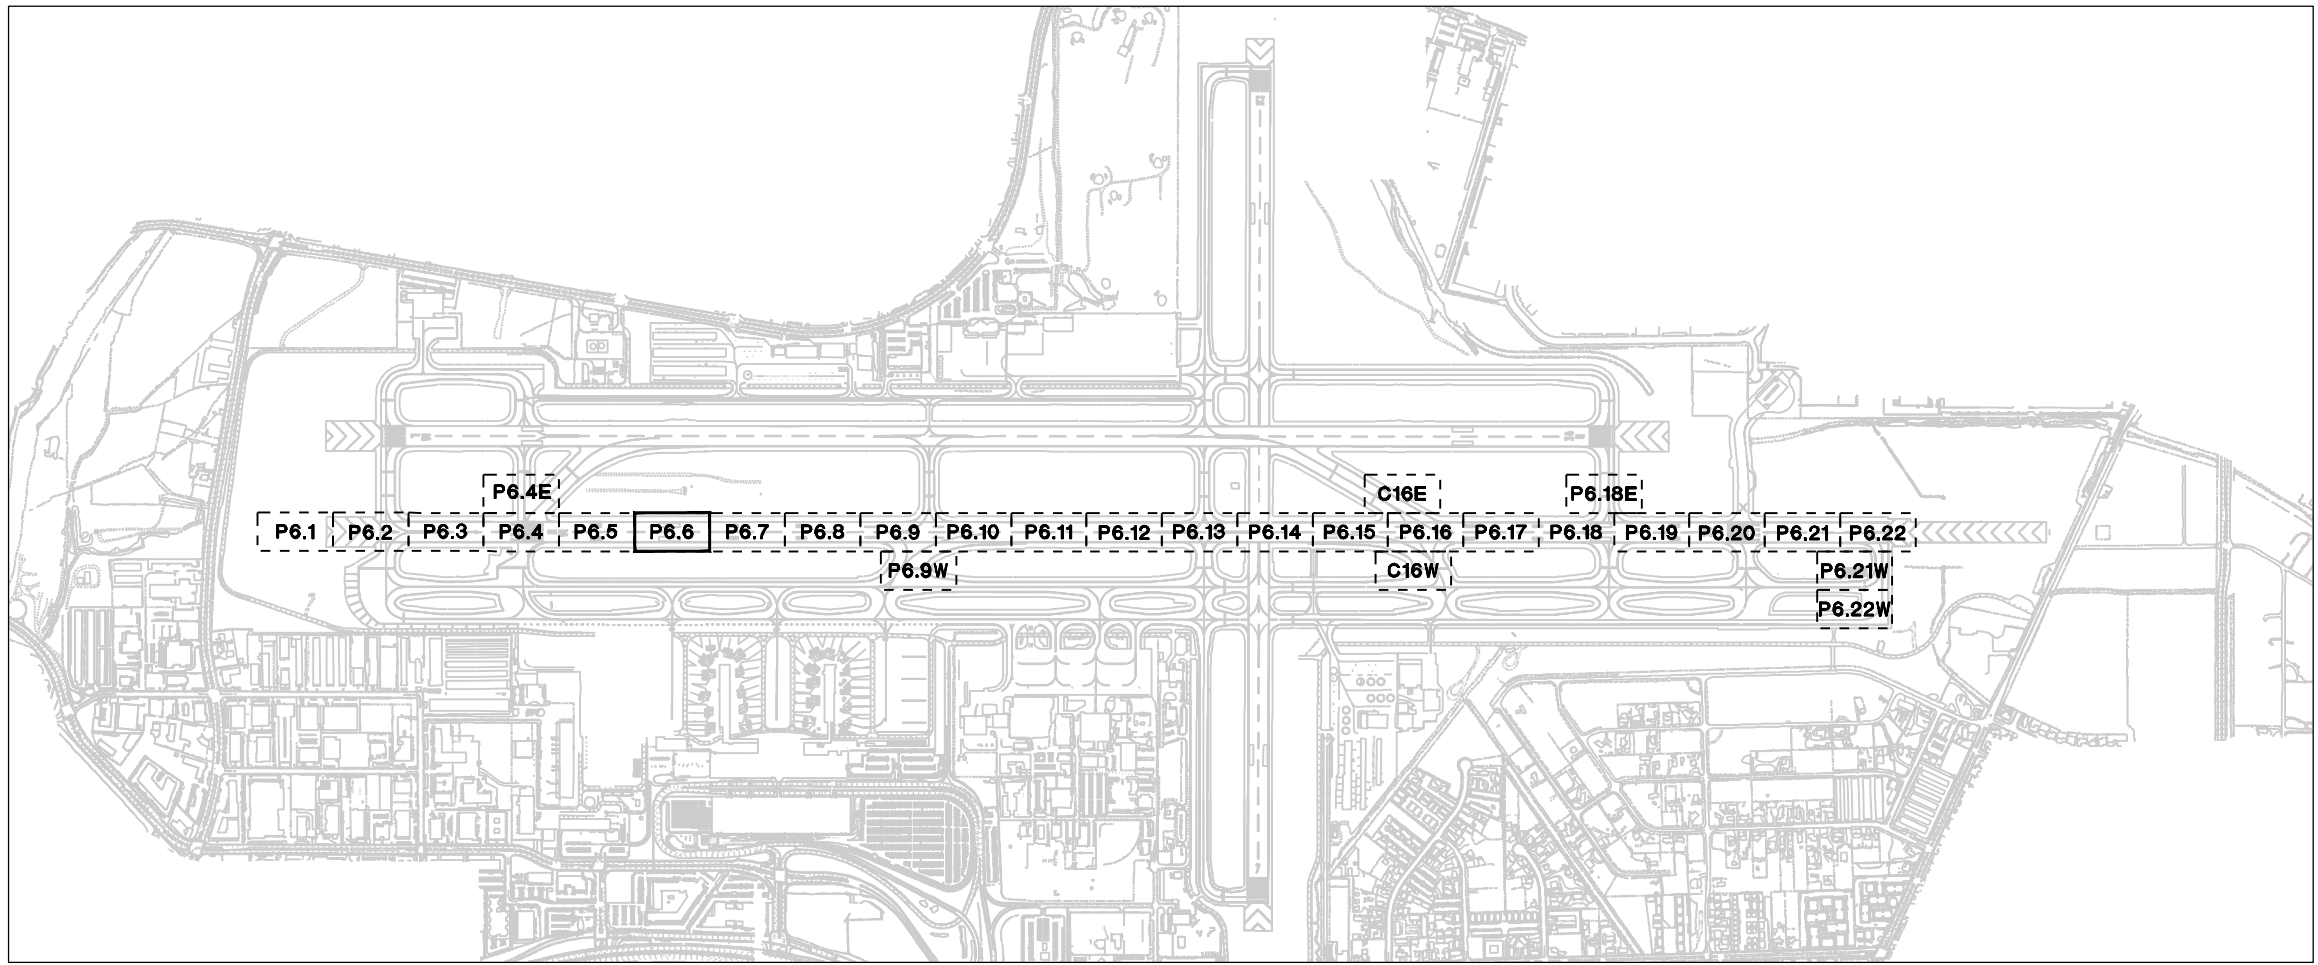

FOR BIDDING PURPOSES ONLY



DATE: DECEMBER 11, 2019	SCALE: N/A	DRAWN BY: DAB	DESIGNED BY: MAK, BAM	CHECKED BY: MAC
				
 WOOD RODGERS BUILDING RELATIONSHIPS ONE PROJECT AT A TIME 1881 Corporate Blvd Reno, NV 89502 Tel 775.823.4068 Fax 775.823.4066				
 Reno-Tahoe International Airport				
RUNWAY 16R-34L RECONSTRUCTION		JOINTING PLAN		
PROJECT NO. 8494.002				
DRAWING P6.6				

U:\Jobs\8494_34L Runway\34L Runway 16R-34L Bid\34L Bid.dwg 12/9/2019 4:47 PM Trevor Shumlin

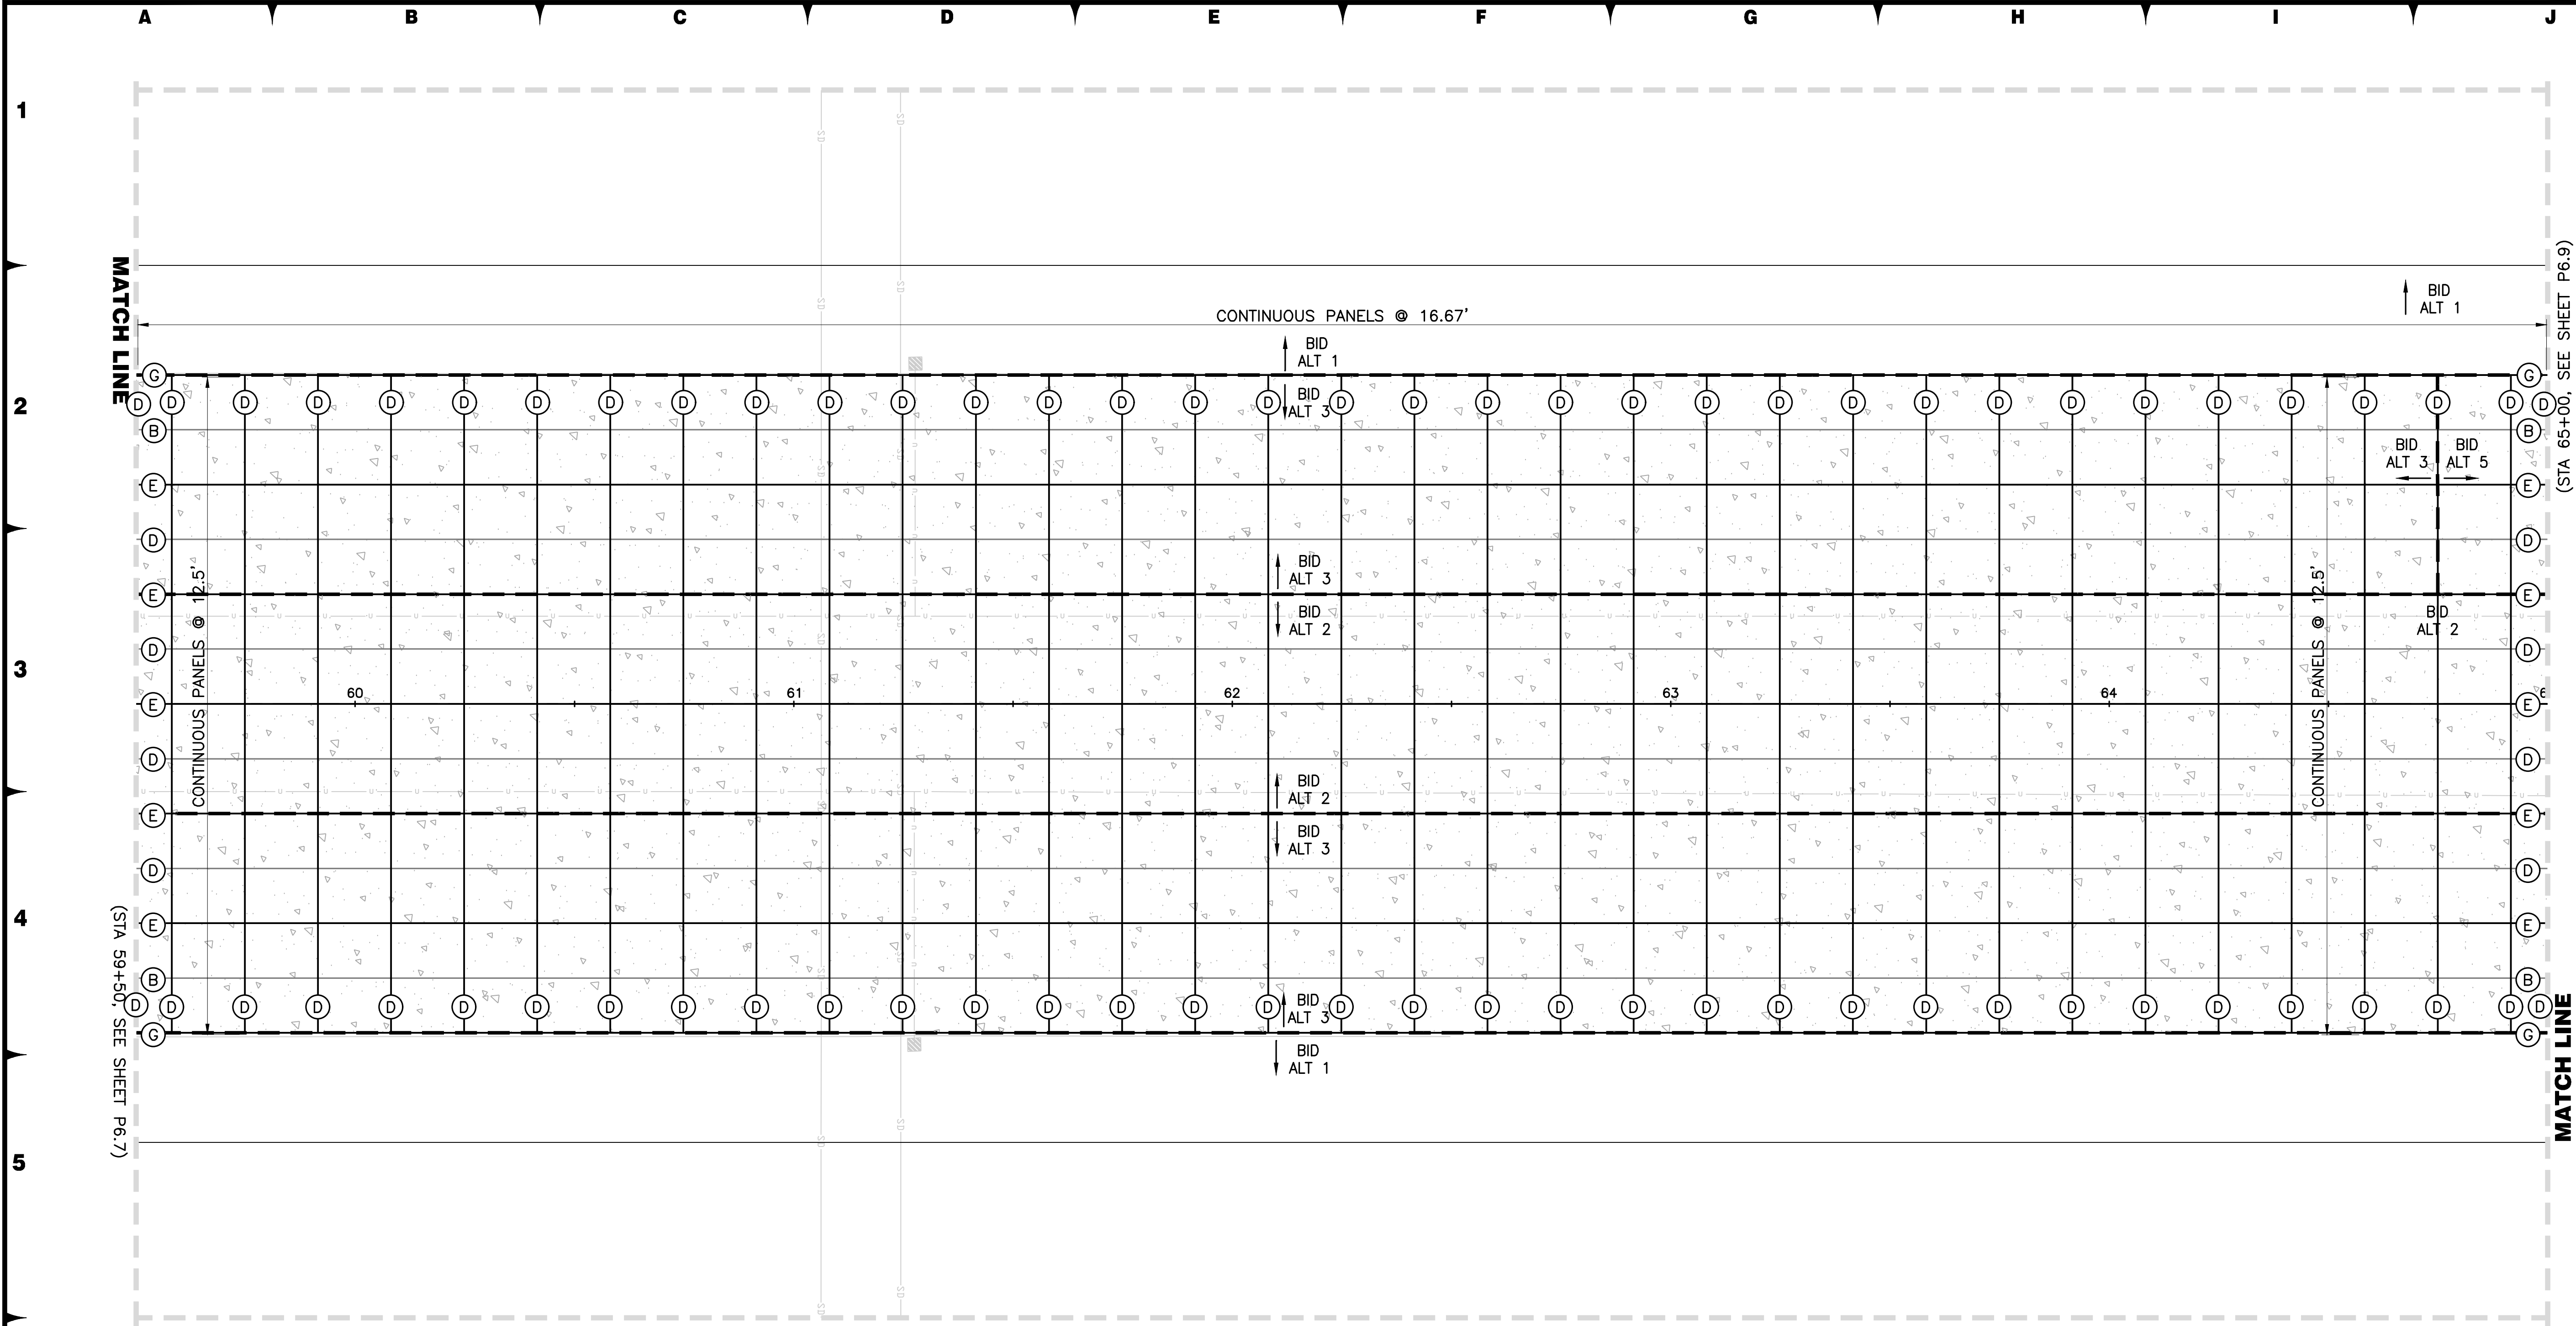

- 6
- LEGEND**
- PAVEMENT RECONSTRUCTION AREA
- REINFORCED PANEL $\frac{J}{P7.1}$
- BID OPTION/PROJECT BOUNDARY
- PCCP JOINT TYPE (SEE DRAWING C5.1)
- EXISTING PCCP JOINT
- 55 PROJECT CONTROL STATION
- 7

- NOTES**
1. REFERENCE DRAWING G4.1 FOR ALIGNMENT INFORMATION.
 2. REFERENCE DRAWINGS PH0.1–PH4.5 FOR PHASING LIMITATIONS.
 3. REFER TO DRAWINGS DM1.1–DM1.34 FOR PAVING LIMITS.
 4. MATCH JOINTS AT BID OPTION/PROJECT LIMITS.
 5. CONTRACTOR TO PLACE TYPE "E" JOINT AT THE END OF EACH PAVING AREA IN LIEU OF "D" JOINT AS NECESSARY.
 6. JOINTING SUBJECT TO CHANGE PENDING BID ALTERNATE AWARDS.

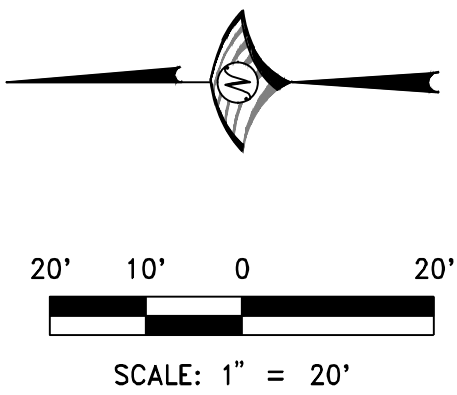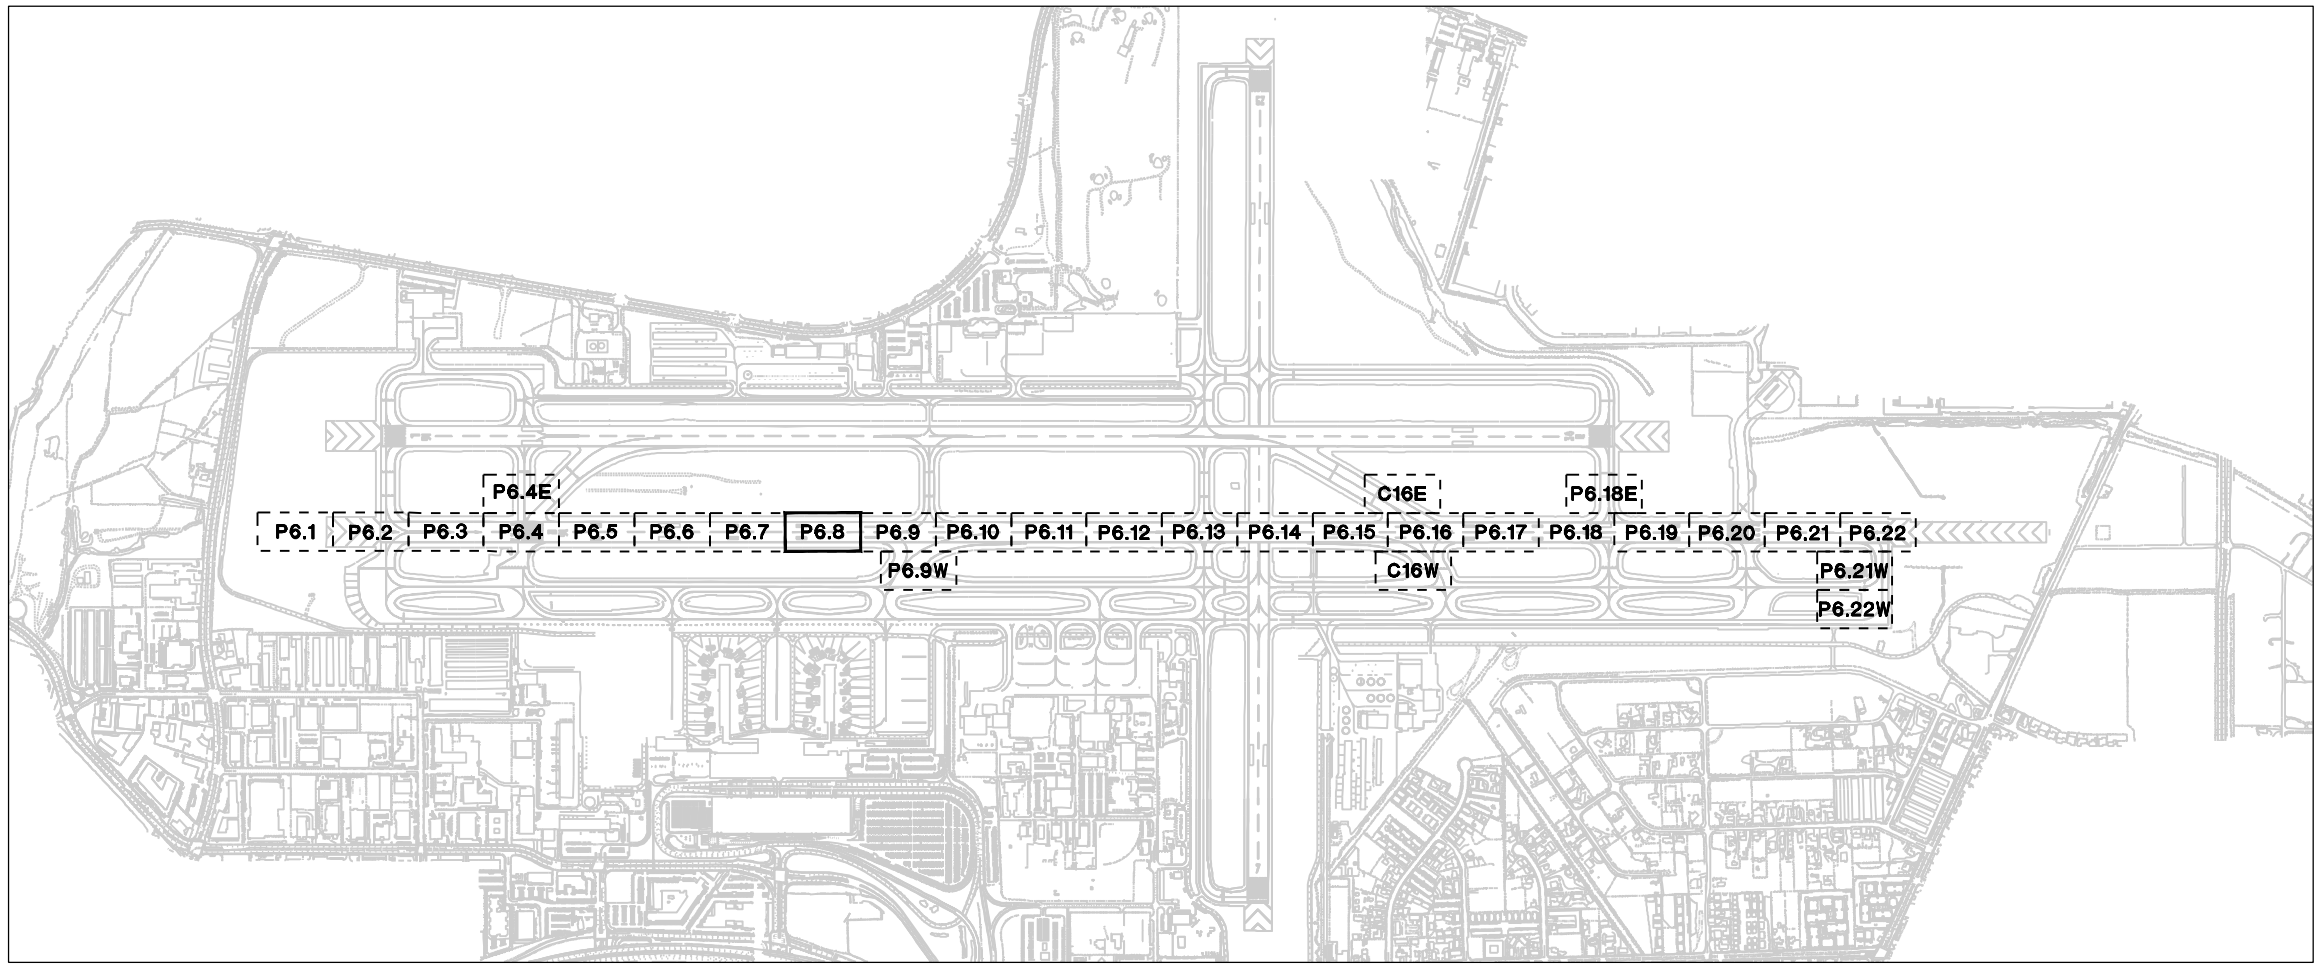

FOR BIDDING PURPOSES ONLY

DATE: DECEMBER 11, 2019

SCALE: N/A

DRAWN BY: DAB

DESIGNED BY: MAK, BAM

CHECKED BY: MAC

PROFESSIONAL ENGINEER STATE OF NEVADA

BRIAN A. MARTINEZMOLES

Exp. 12-31-21

CIVIL

No. 21202

WOOD ROGERS

BUILDING RELATIONSHIPS ONE PROJECT AT A TIME

1881 Corporate Blvd

Reno, NV 89502

Tel 775.823.4068

Fax 775.823.4066

Reno-Tahoe International Airport

RENO-TAHOE INTERNATIONAL AIRPORT


RUNWAY 16R-34L RECONSTRUCTION

JOINTING PLAN

PROJECT NO. 8494.002


DRAWING **P6.8**

NO. DESCRIPTION DATE

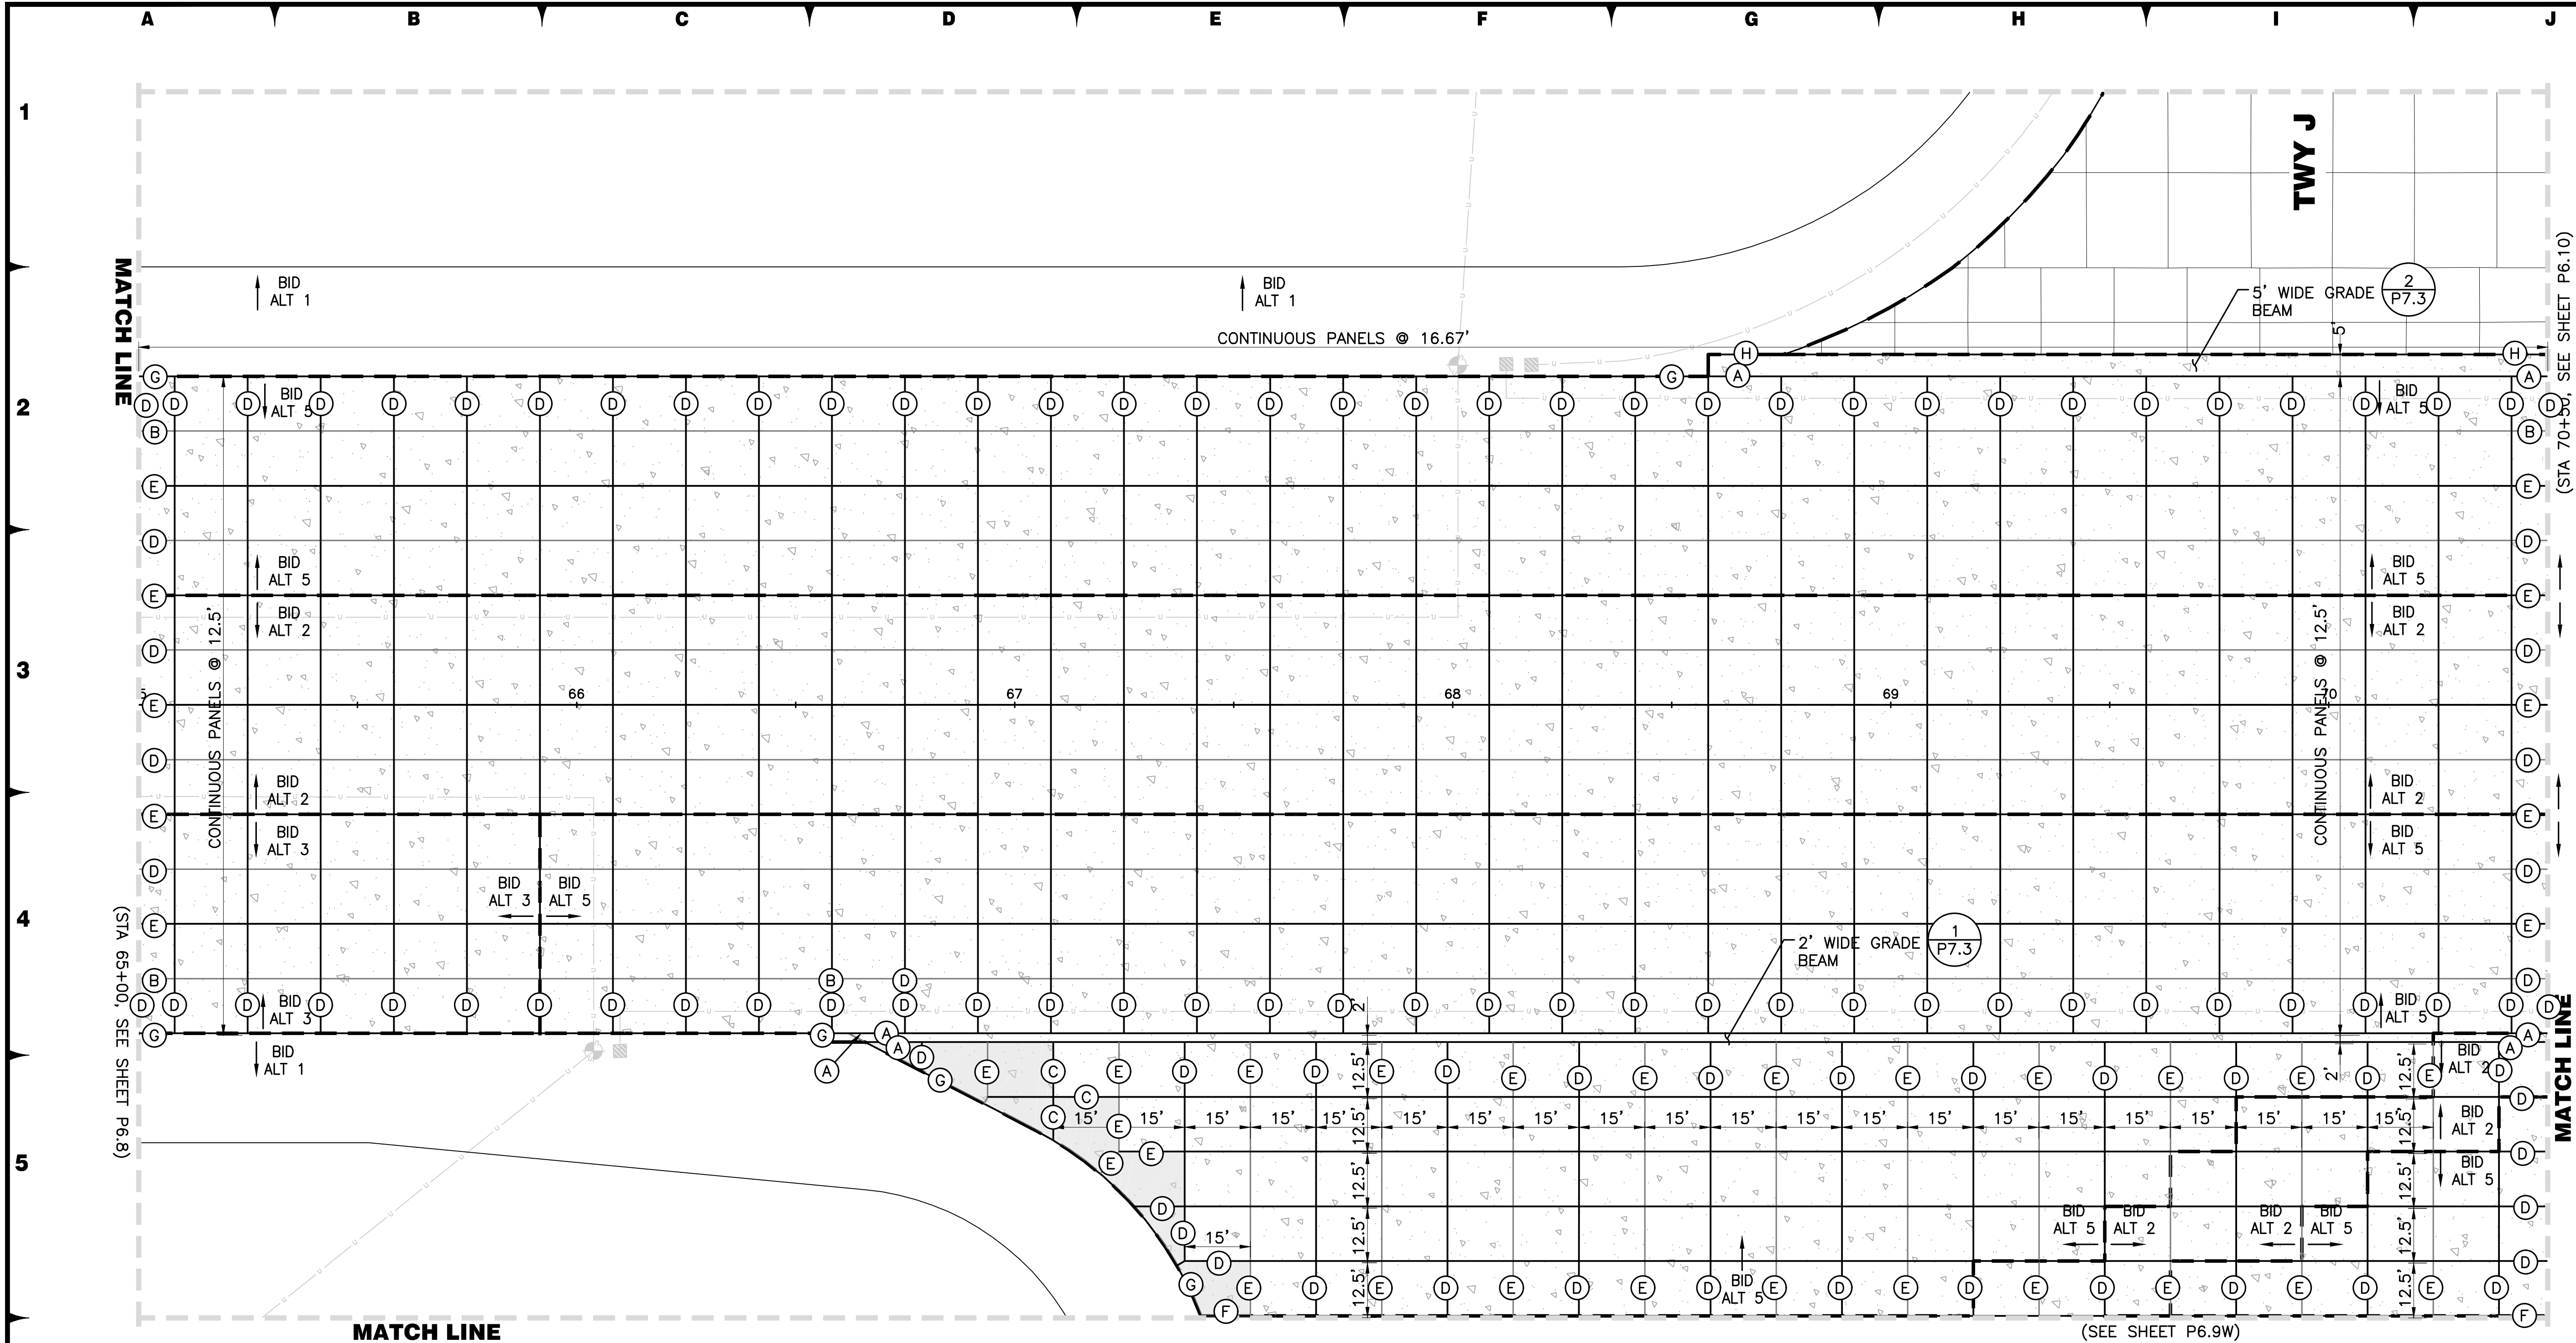

- LEGEND**
- PAVEMENT RECONSTRUCTION AREA
 - REINFORCED PANEL (J P7.1)
 - BID OPTION/PROJECT BOUNDARY
 - PCCP JOINT TYPE (SEE DRAWING C5.1)
 - EXISTING PCCP JOINT
 - PROJECT CONTROL STATION

- NOTES**
- REFERENCE DRAWING G4.1 FOR ALIGNMENT INFORMATION.
 - REFERENCE DRAWINGS PH0.1-PH4.5 FOR PHASING LIMITATIONS.
 - REFER TO DRAWINGS DM1.1-DM1.34 FOR PAVING LIMITS.
 - MATCH JOINTS AT BID OPTION/PROJECT LIMITS.
 - CONTRACTOR TO PLACE TYPE "E" JOINT AT THE END OF EACH PAVING AREA IN LIEU OF "D" JOINT AS NECESSARY.
 - JOINTING SUBJECT TO CHANGE PENDING BID ALTERNATE AWARDS.

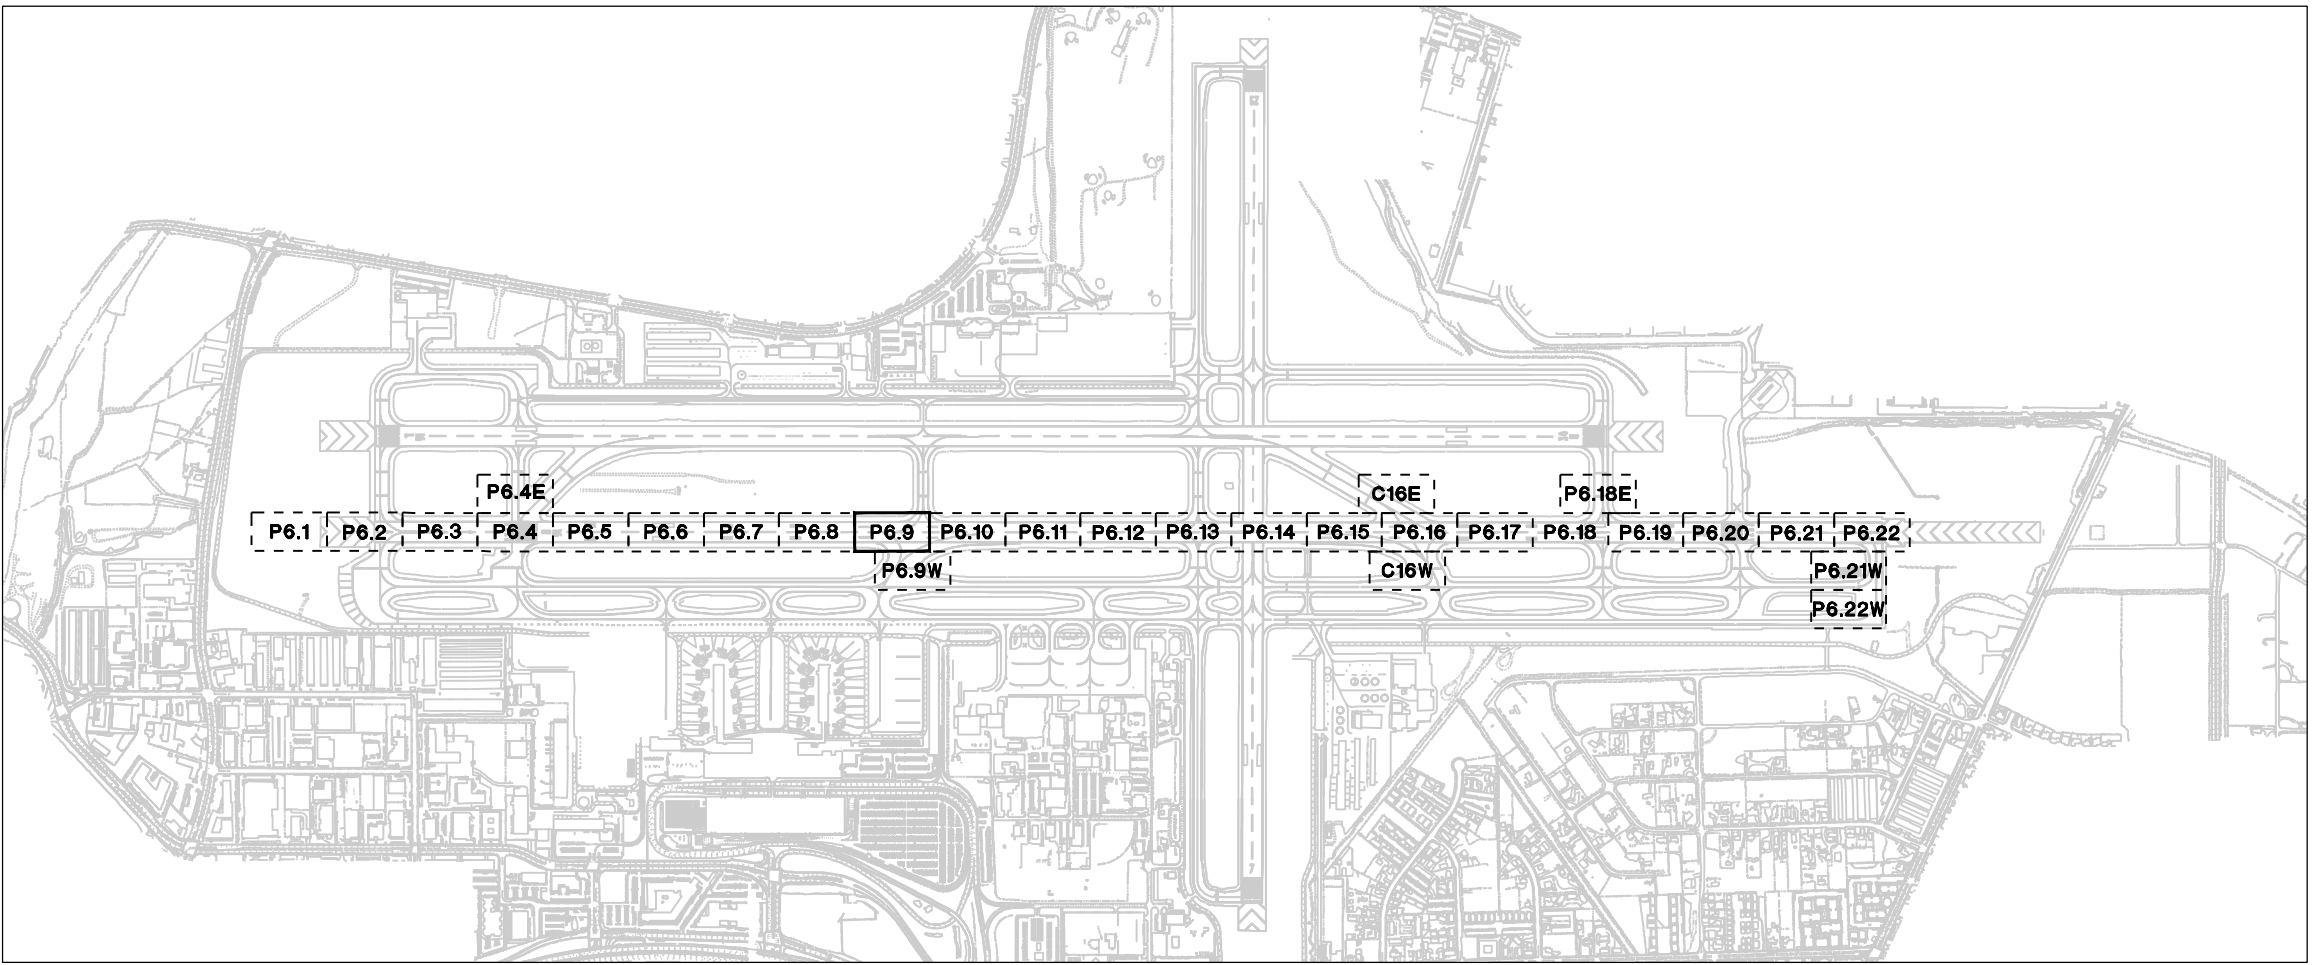

KEY MAP

FOR BIDDING PURPOSES ONLY

DATE: DECEMBER 11, 2019

SCALE: N/A

DRAWN BY: DAB

DESIGNED BY: MAK, BAM

CHECKED BY: MAC

NO.

DESCRIPTION

DATE

PROFESSIONAL ENGINEER STATE OF NEVADA

BRIAN A. MARTINEZ-MOLES

Exp. 12-31-21

CIVIL

No. 21202

WOOD ROGERS

BUILDING RELATIONSHIPS ONE PROJECT AT A TIME

1881 Corporate Blvd

Reno, NV 89502

Tel 775.823.4068

Fax 775.823.4066

Reno-Tahoe International Airport




RENO-TAHOE INTERNATIONAL AIRPORT

RUNWAY 16R-34L RECONSTRUCTION

JOINTING PLAN

PROJECT NO. 8494.002

DRAWING P6.9

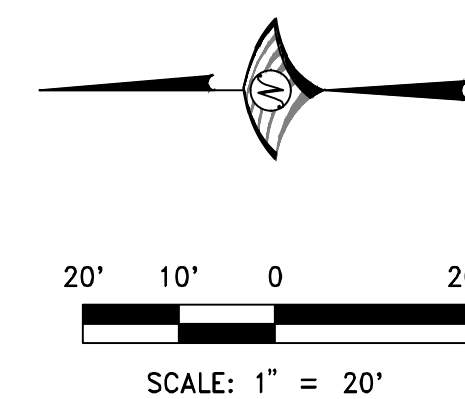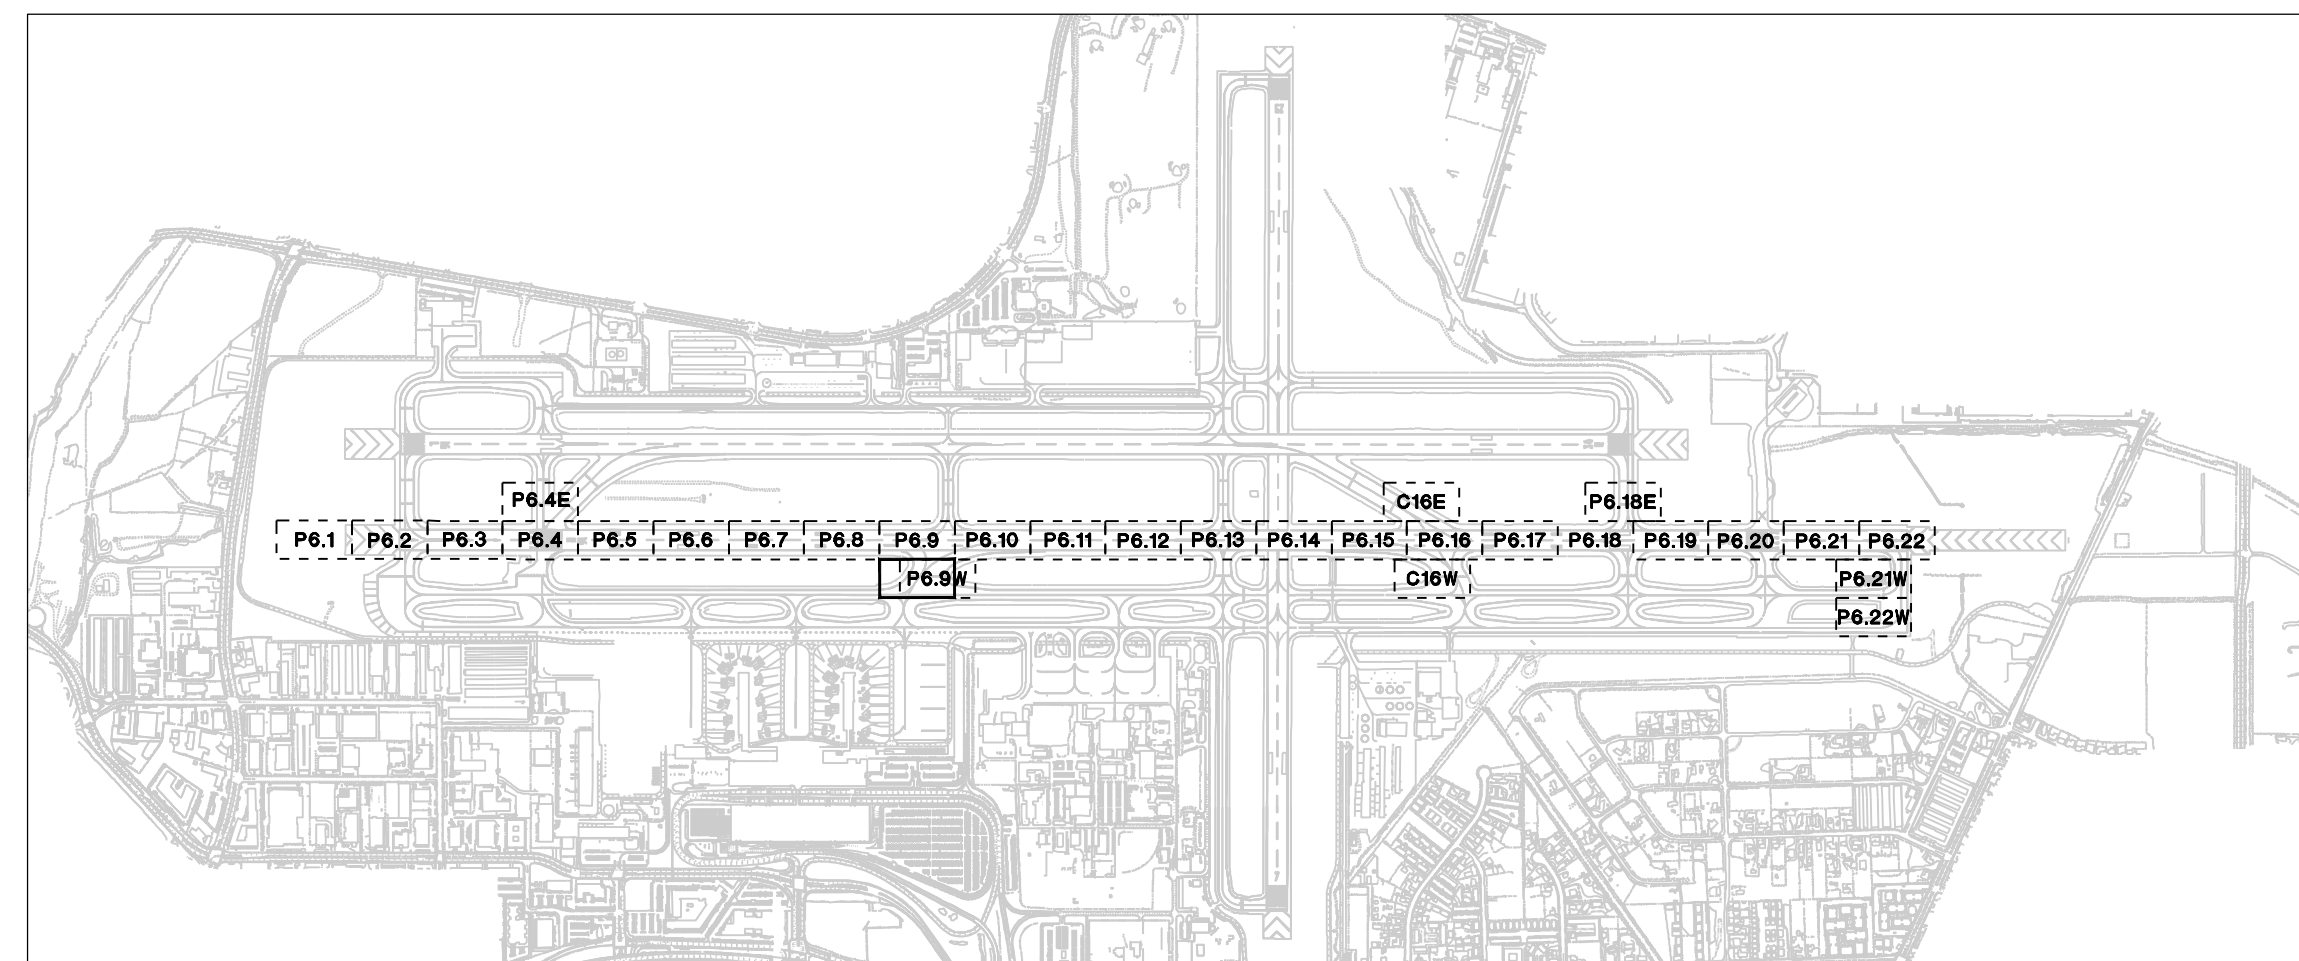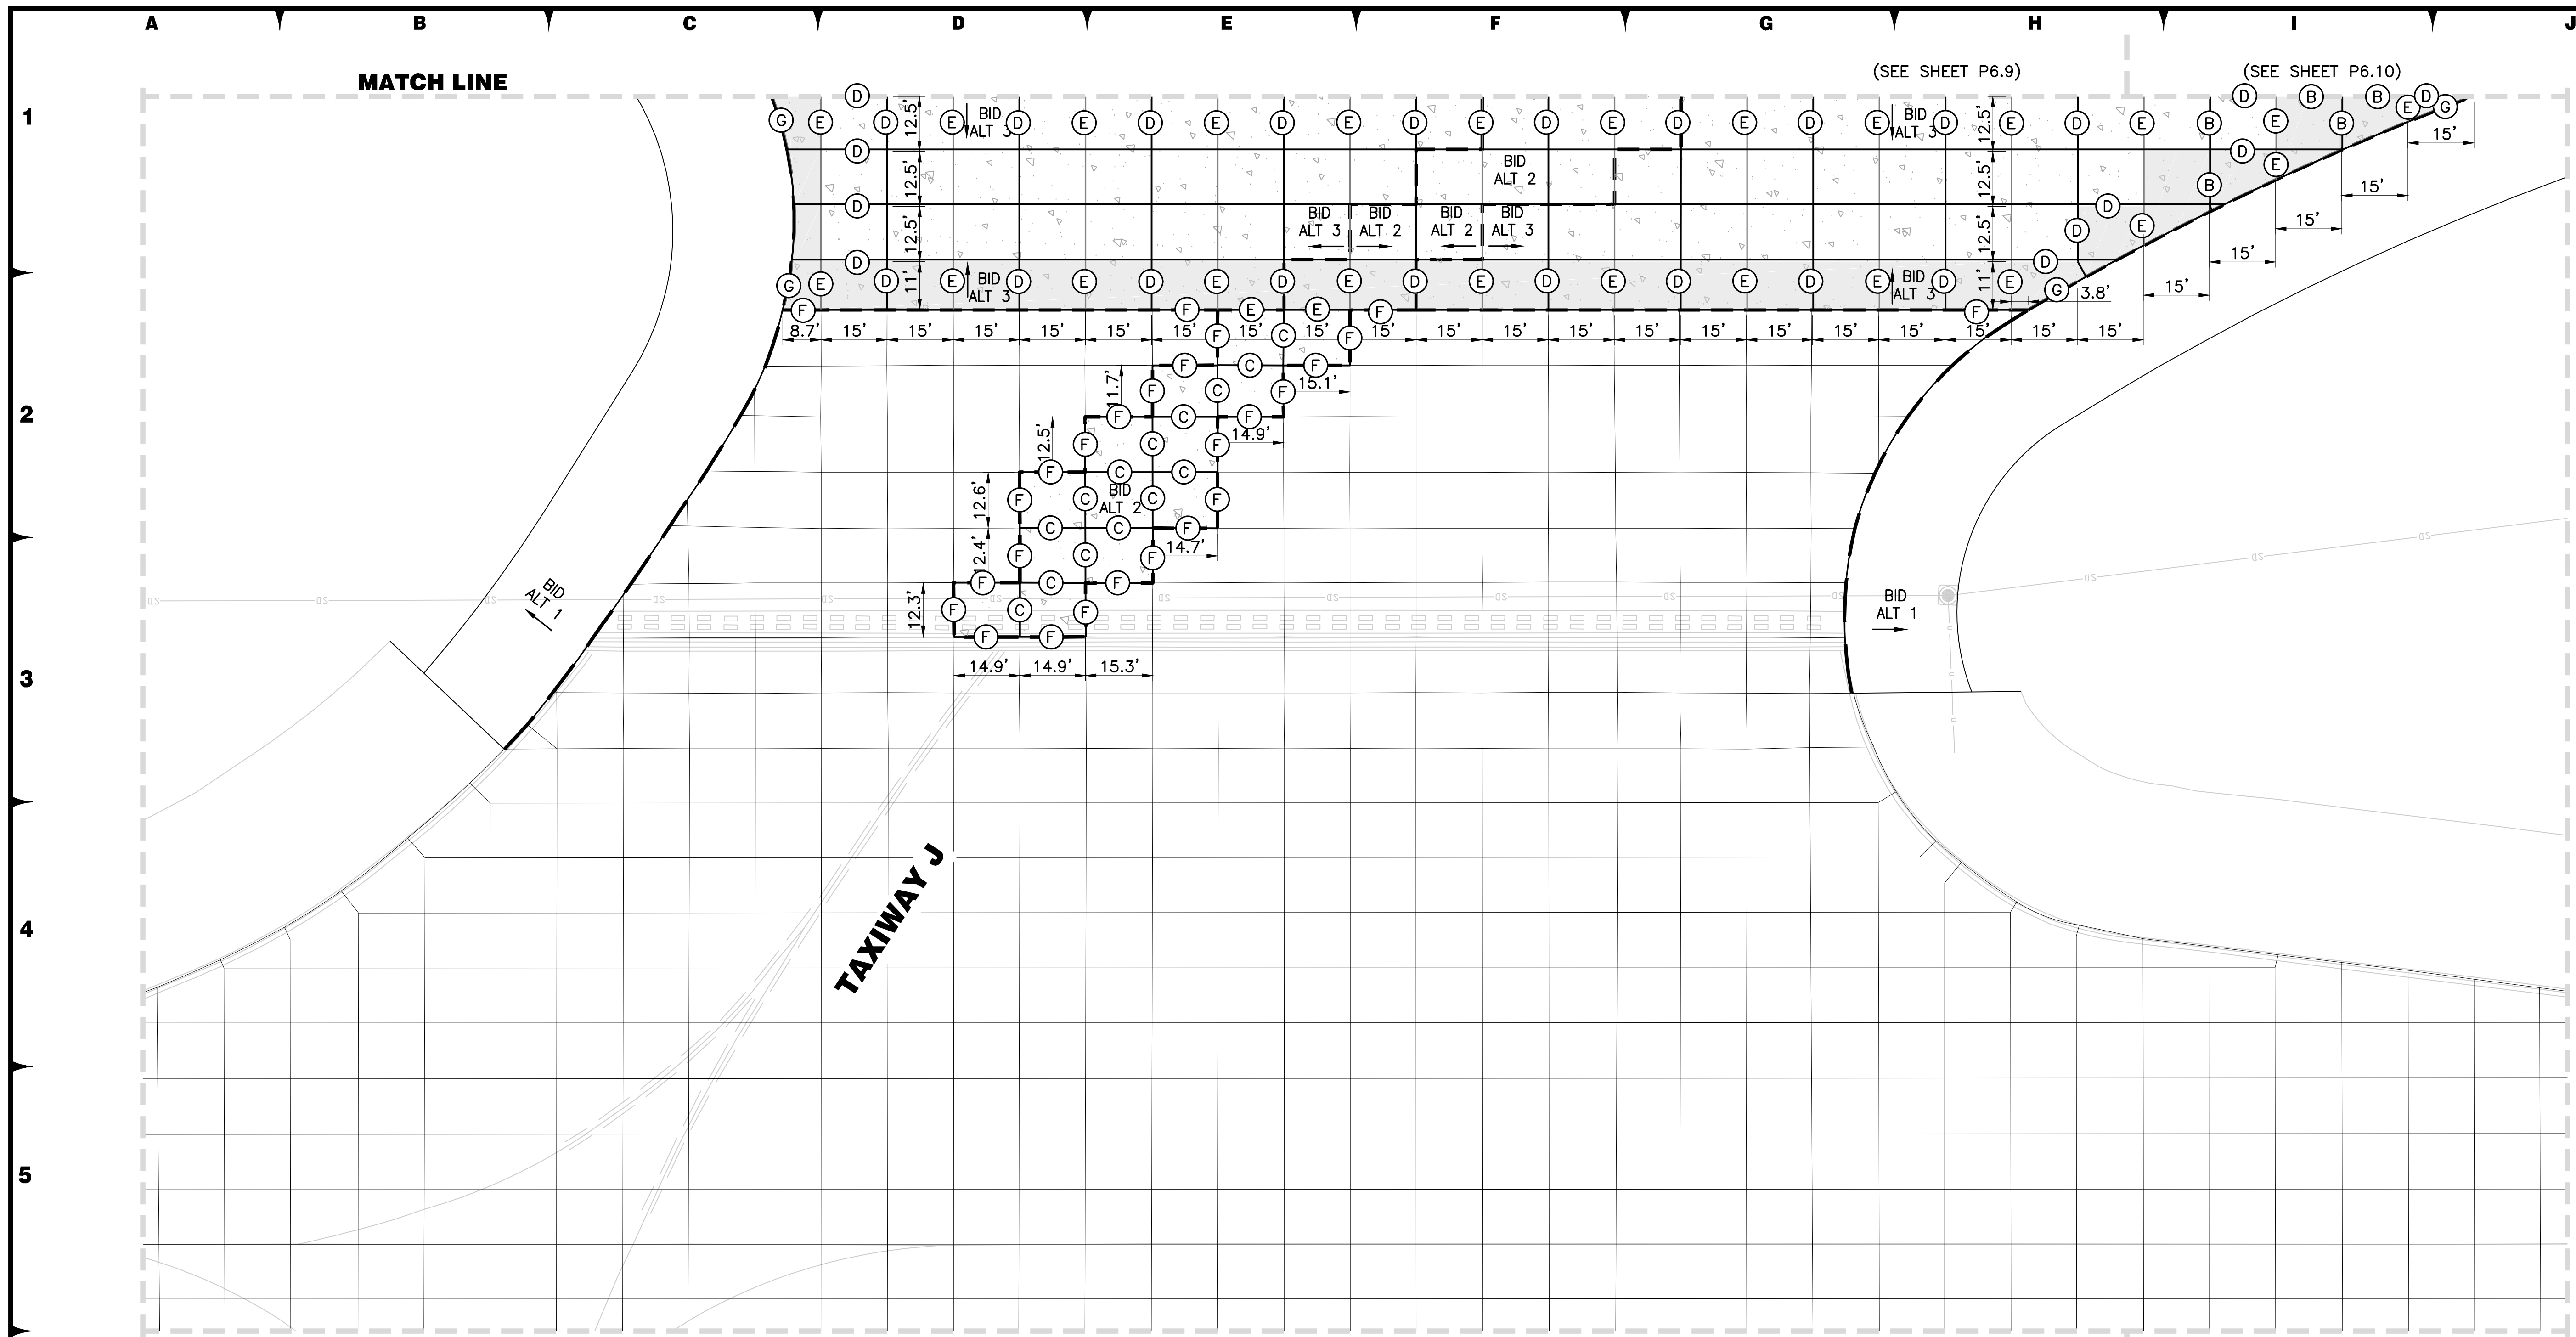

LEGEND

-
-  PAVEMENT RECONSTRUCTION AREA
 REINFORCED PANEL 
 BID OPTION/PROJECT BOUNDARY
 PCCP JOINT TYPE (SEE DRAWING C5.1)
 EXISTING PCCP JOINT
 55 PROJECT CONTROL STATION

NOTES

1. REFERENCE DRAWING G4.1 FOR ALIGNMENT INFORMATION.
2. REFERENCE DRAWINGS PH0.1–PH4.5 FOR PHASING LIMITATIONS.
3. REFER TO DRAWINGS DM1.1–DM1.34 FOR PAVING LIMITS.
4. MATCH JOINTS AT BID OPTION/PROJECT LIMITS.
5. CONTRACTOR TO PLACE TYPE "E" JOINT AT THE END OF EACH PAVING AREA IN LIEU OF "D" JOINT AS NECESSARY.
6. JOINTING SUBJECT TO CHANGE PENDING BID ALTERNATE AWARDS.

KEY MAP

FOR BIDDING PURPOSES ONLY

[illegible]

DATE: DECEMBER 11, 2019
SCALE: N/A
DRAWN BY: DAB
DESIGNED BY: MAK, BAM
CHECKED BY: MAC



WOOD RODGERS
BUILDING RELATIONSHIPS ONE PROJECT AT A TIME
Tel 775.823.4068
Fax 775.823.4066
13861 Corporate Blvd
Reno, NV 89502

**Reno-Tahoe
International
Airport**




RUNWAY 16R-34L RECONSTRUCTION	JOINTING PLAN

PROJECT NO.
8494.002

DRAWING
P6.9W

\\jc\jobs\8494 RTIA Runways\RTIA Runway 16R OA\Civil\Draw\2-16R-34\ BidPkg2\PO609W 16R dwg 12/9/2019 4:50 PM Trevor Shambhlin

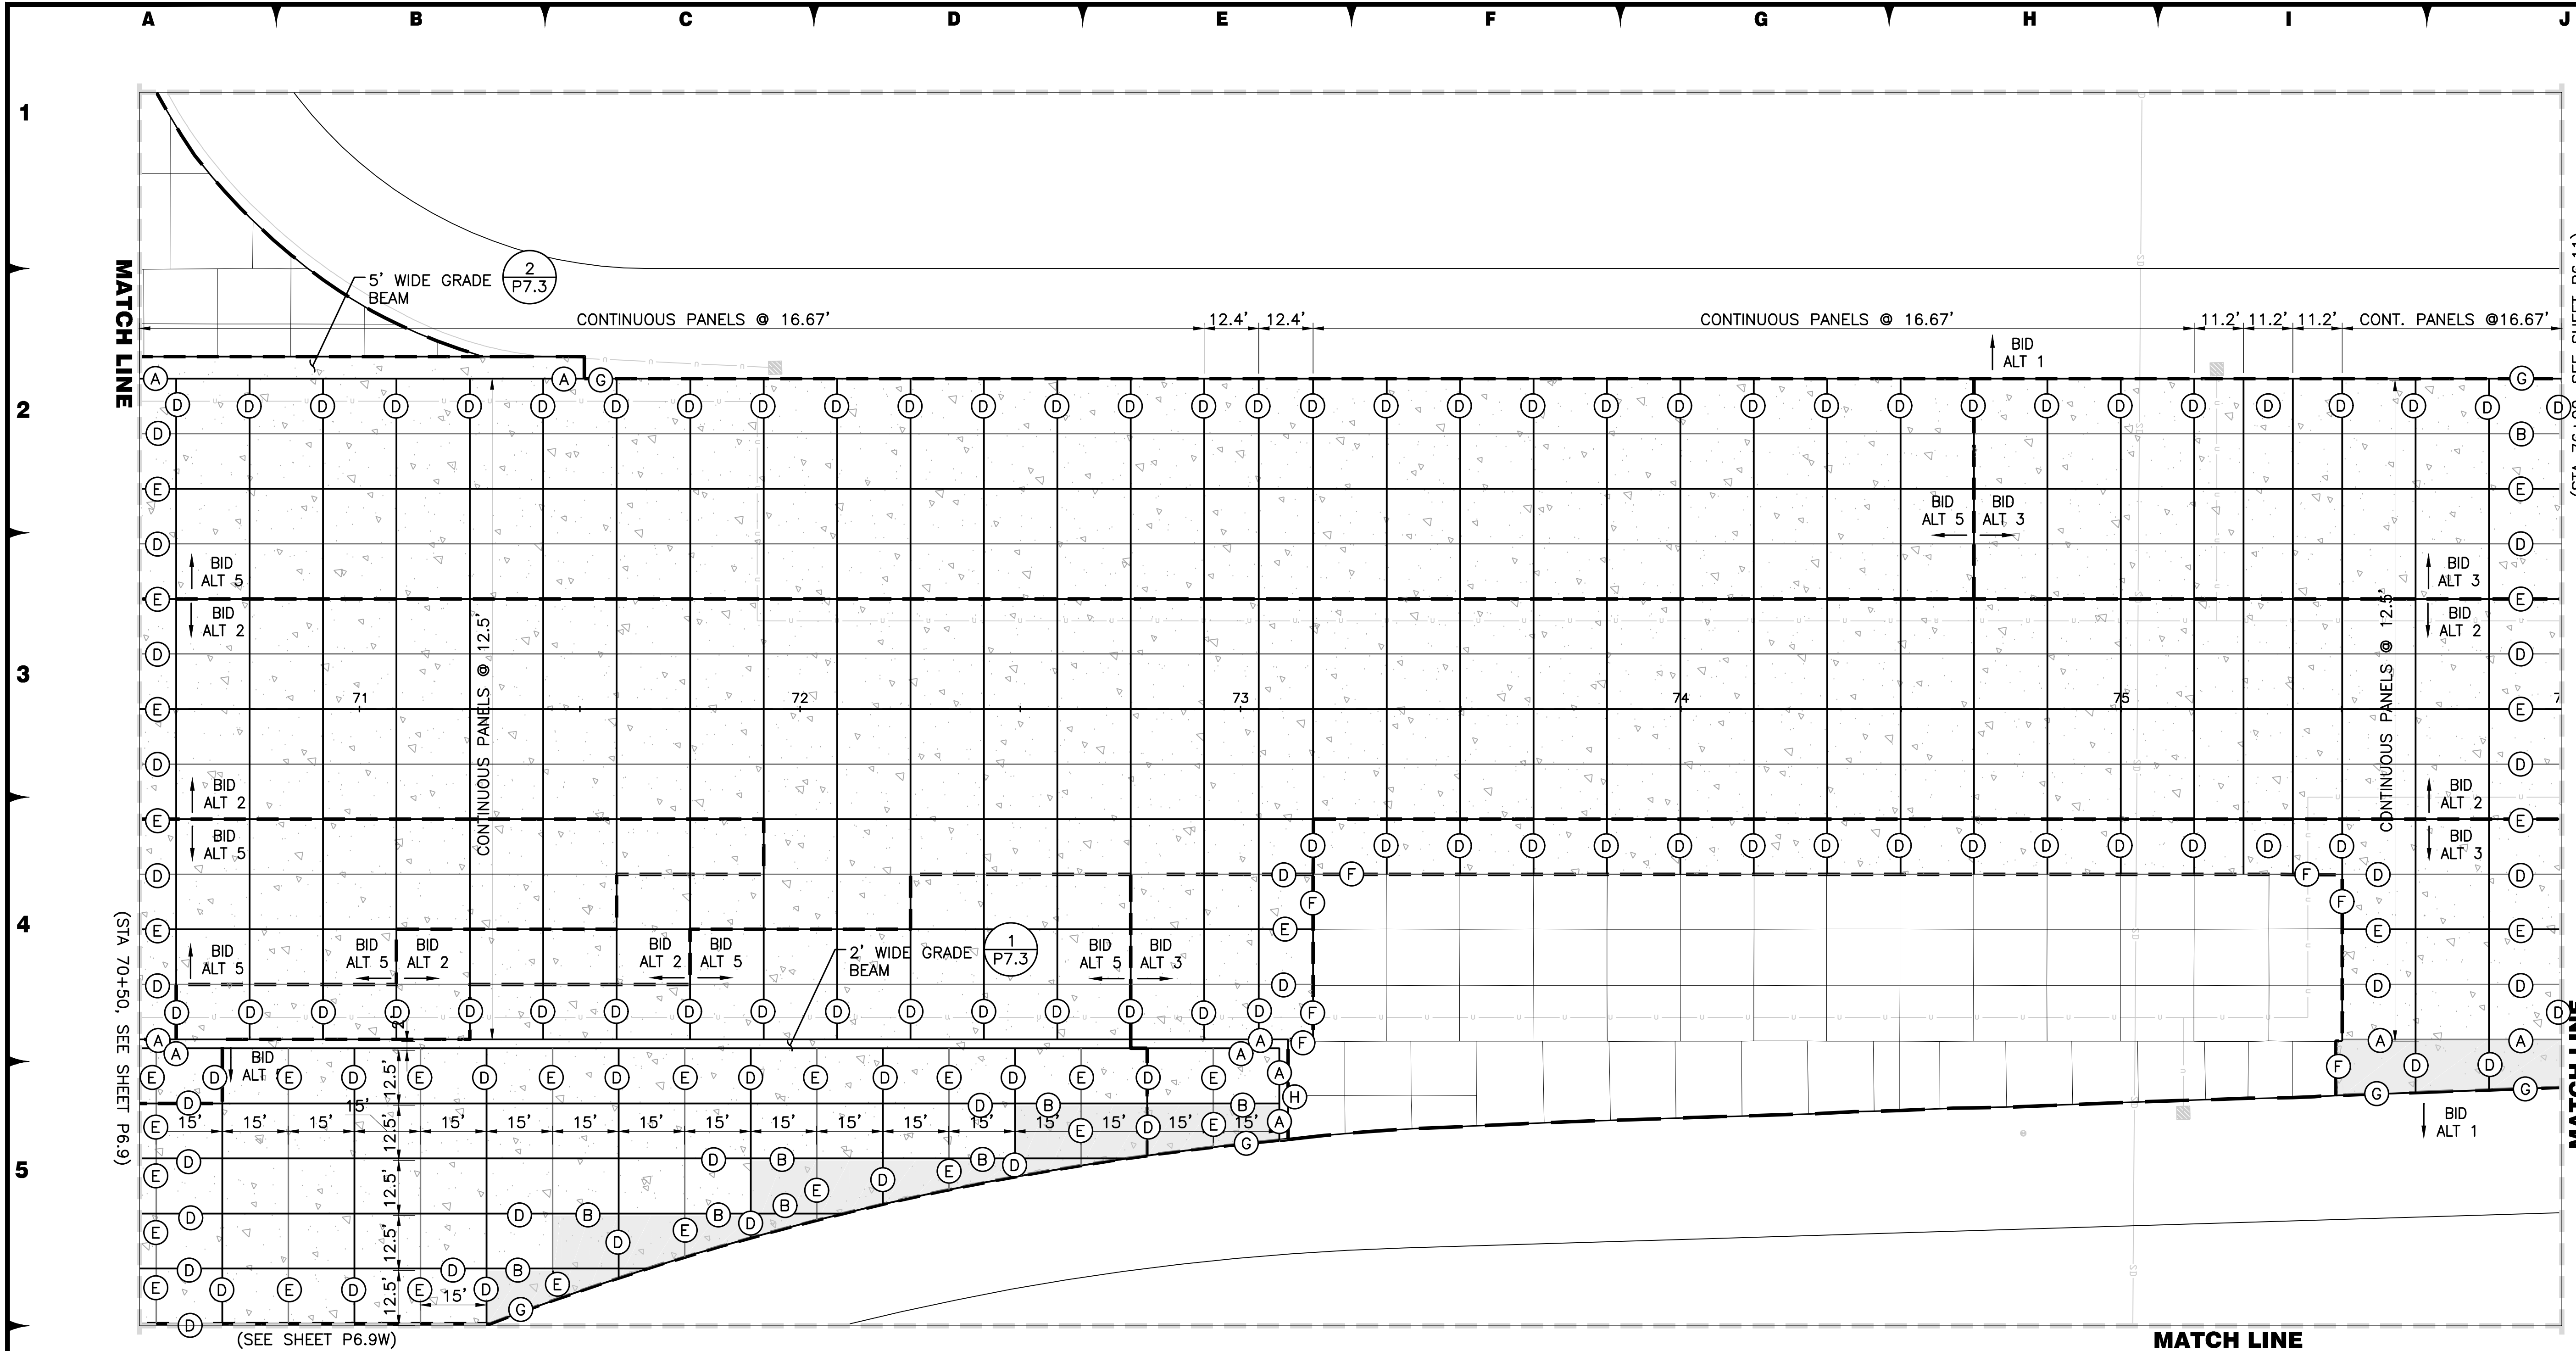

LEGEND

PAVEMENT RECONSTRUCTION AREA

REINFORCED PANEL (J P7.1)

BID OPTION/PROJECT BOUNDARY

PCCP JOINT TYPE (SEE DRAWING C5.1)

EXISTING PCCP JOINT

55+00 PROJECT CONTROL STATION

- NOTES**
1. REFERENCE DRAWING G4.1 FOR ALIGNMENT INFORMATION.


2. REFERENCE DRAWINGS PH0.1–PH4.5 FOR PHASING LIMITATIONS.

3. REFER TO DRAWINGS DM1.1–DM1.34 FOR PAVING LIMITS.

4. MATCH JOINTS AT BID OPTION/PROJECT LIMITS.

5. CONTRACTOR TO PLACE TYPE "E" JOINT AT THE END OF EACH PAVING AREA IN LIEU OF "D" JOINT AS NECESSARY.

6. JOINTING SUBJECT TO CHANGE PENDING BID ALTERNATE AWARDS.

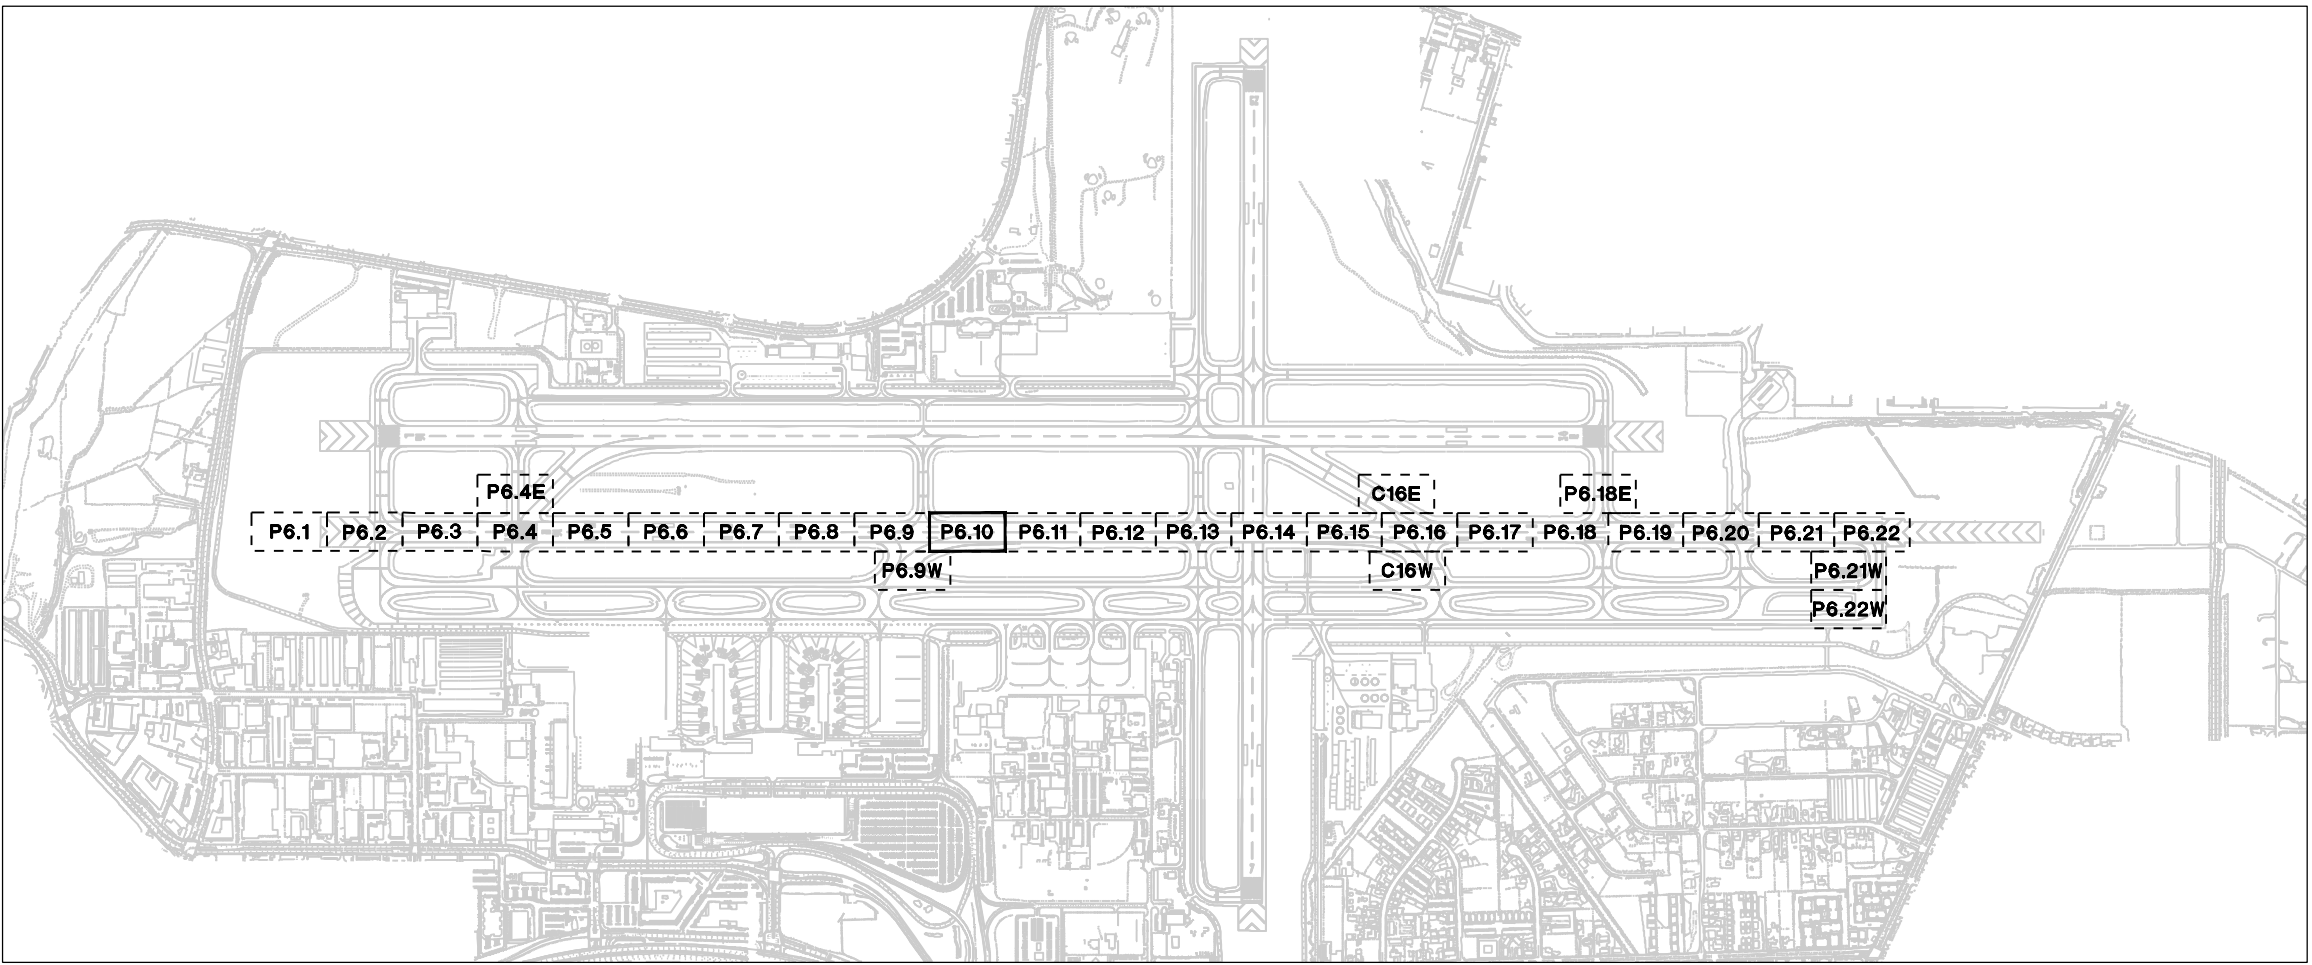

KEY MAP

FOR BIDDING PURPOSES ONLY

DATE: DECEMBER 11, 2019

SCALE: N/A

DRAWN BY: DAB

DESIGNED BY: MAK, BAM

CHECKED BY: MAC

WOOD ROGERS
BUILDING RELATIONSHIPS ONE PROJECT AT A TIME
1881 Corporate Blvd
Reno, NV 89502
Tel 775.823.4068
Fax 775.823.4066

RENO-TAHOE International Airport


RUNWAY 16R-34L RECONSTRUCTION

JOINTING PLAN

PROJECT NO. 8494.002

DRAWING **P6.10**

U:\Jobs\8494_34L Runway\34L Runway\16R-34L_Bid\Fig2_P6.10_16R.dwg 12/11/2019 4:50 PM Trevor Shumlin


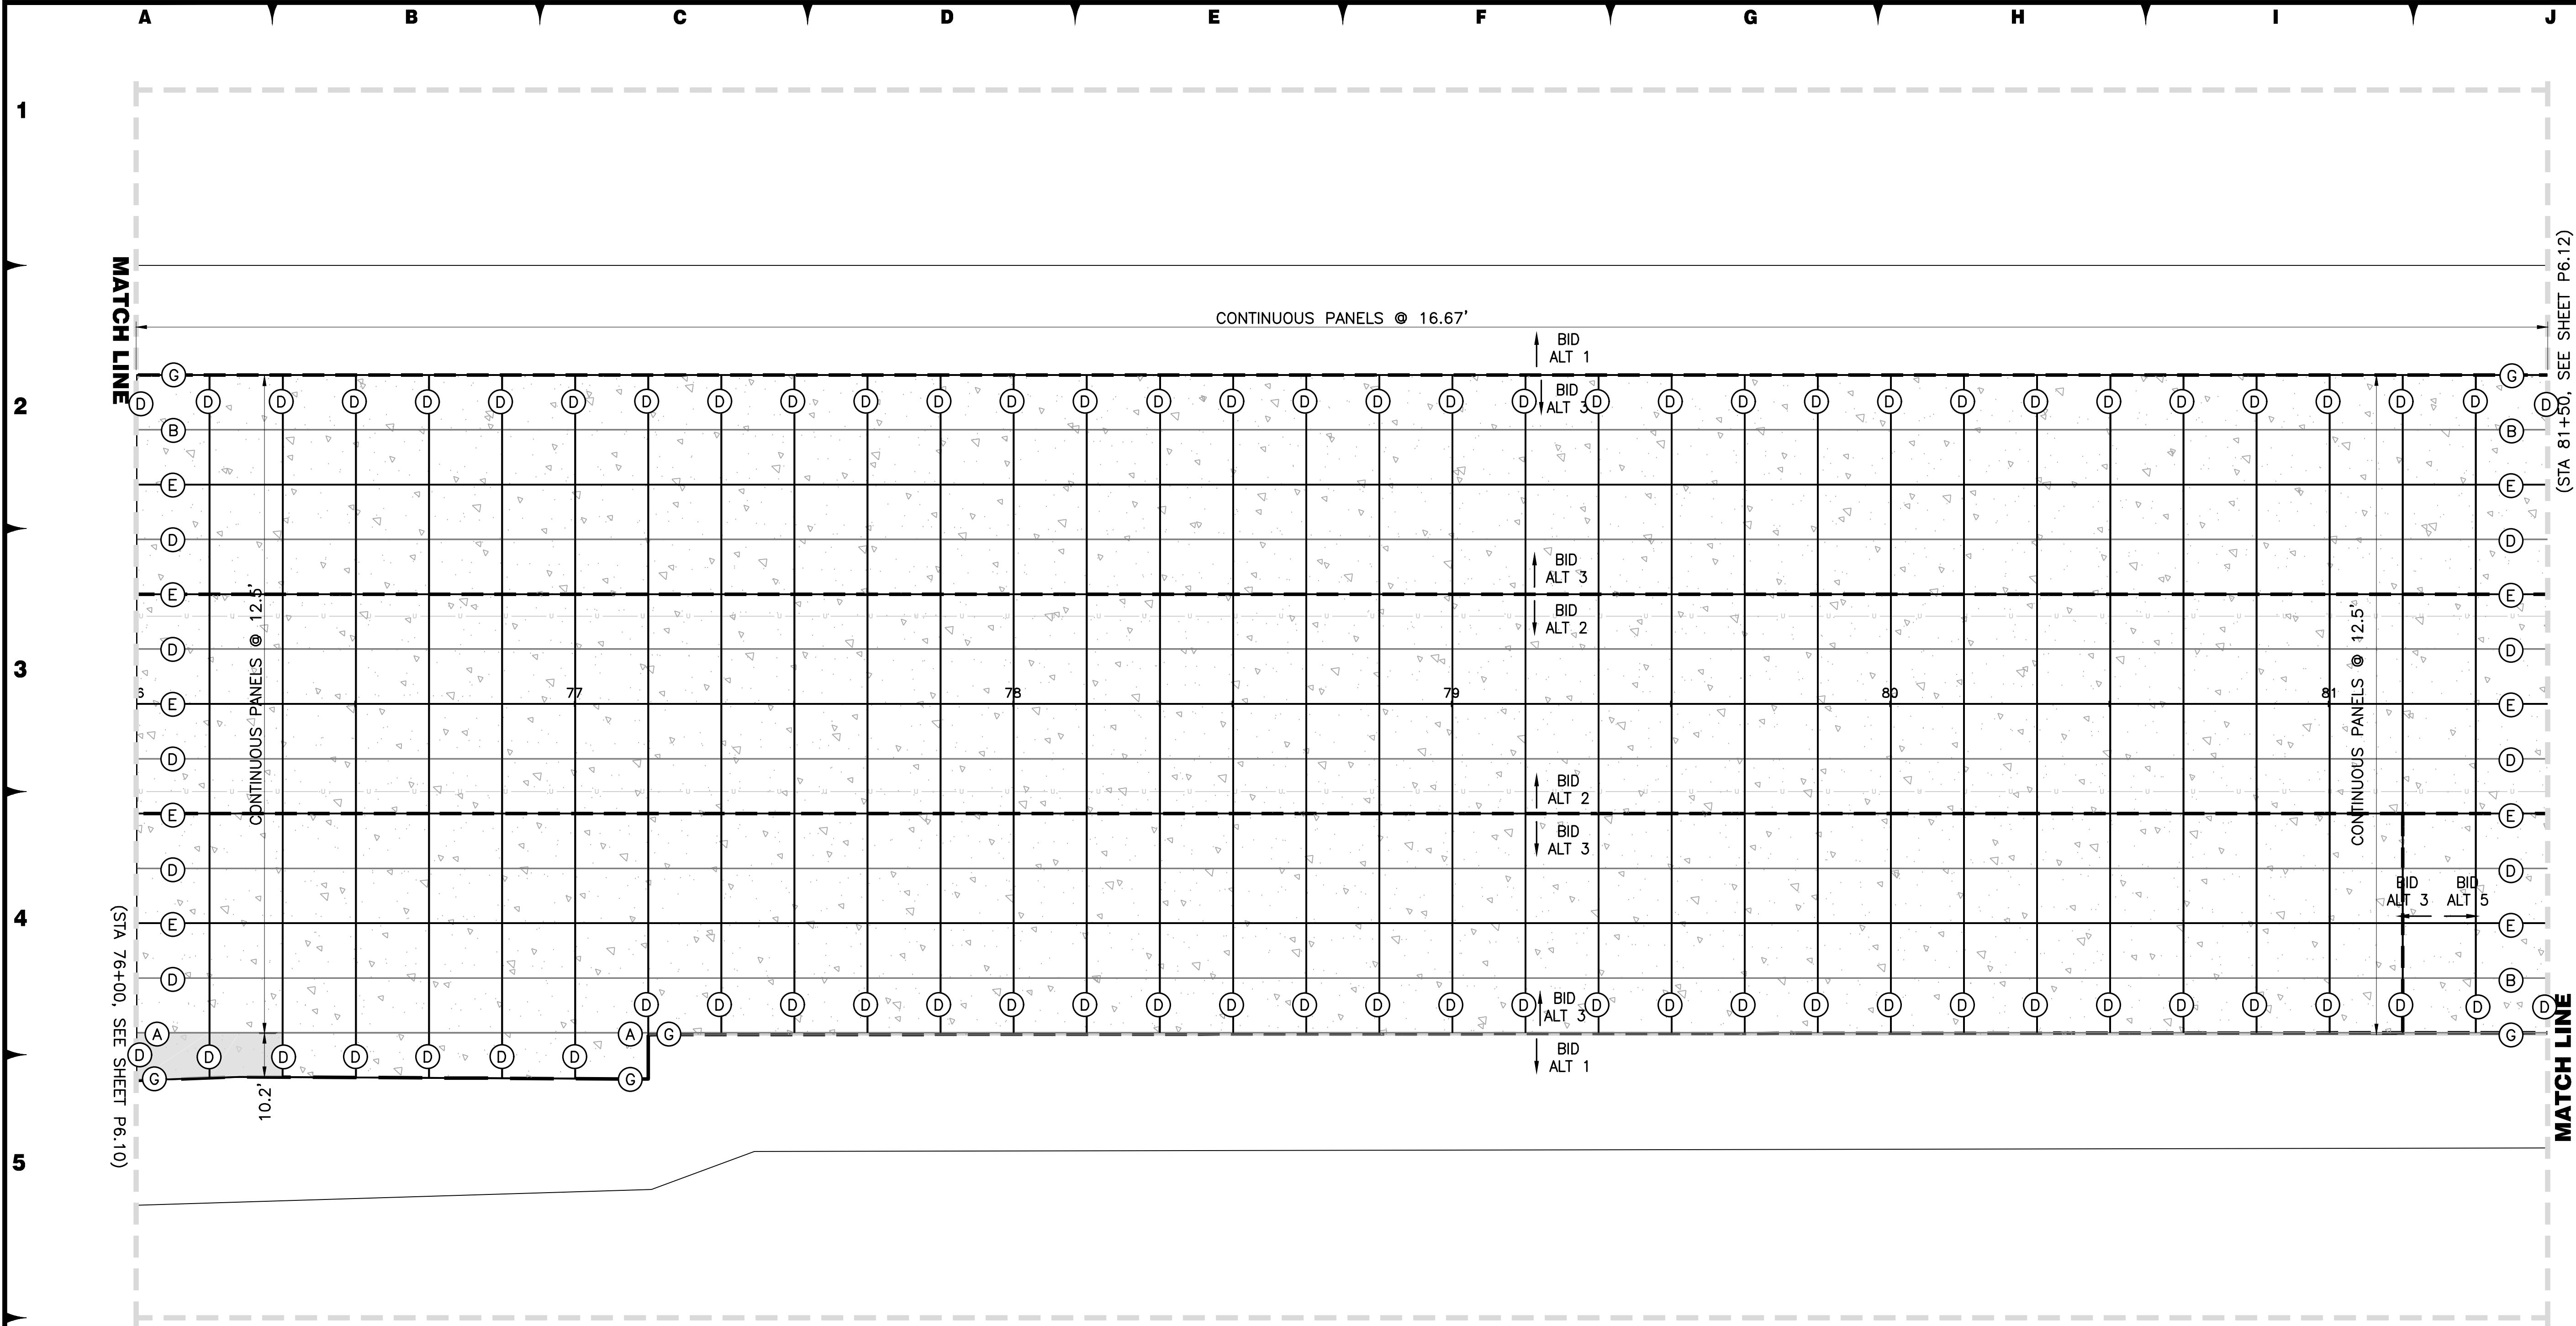


LEGEND

- PAVEMENT RECONSTRUCTION AREA
- REINFORCED PANEL $\frac{J}{P7.1}$
- BID OPTION/PROJECT BOUNDARY
- PCCP JOINT TYPE (SEE DRAWING C5.1)
- EXISTING PCCP JOINT
- 55 PROJECT CONTROL STATION

NOTES


1. REFERENCE DRAWING G4.1 FOR ALIGNMENT INFORMATION.
2. REFERENCE DRAWINGS PH0.1–PH4.5 FOR PHASING LIMITATIONS.
3. REFER TO DRAWINGS DM1.1–DM1.34 FOR PAVING LIMITS.
4. MATCH JOINTS AT BID OPTION/PROJECT LIMITS.
5. CONTRACTOR TO PLACE TYPE "E" JOINT AT THE END OF EACH PAVING AREA IN LIEU OF "D" JOINT AS NECESSARY.
6. JOINTING SUBJECT TO CHANGE PENDING BID ALTERNATE AWARDS.

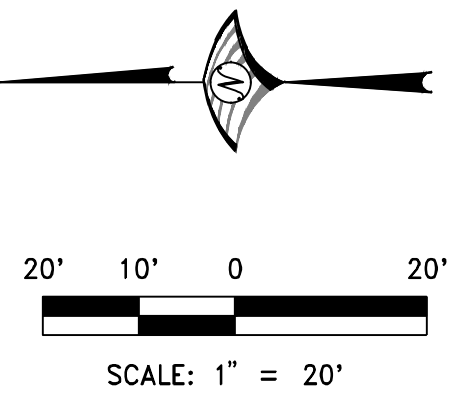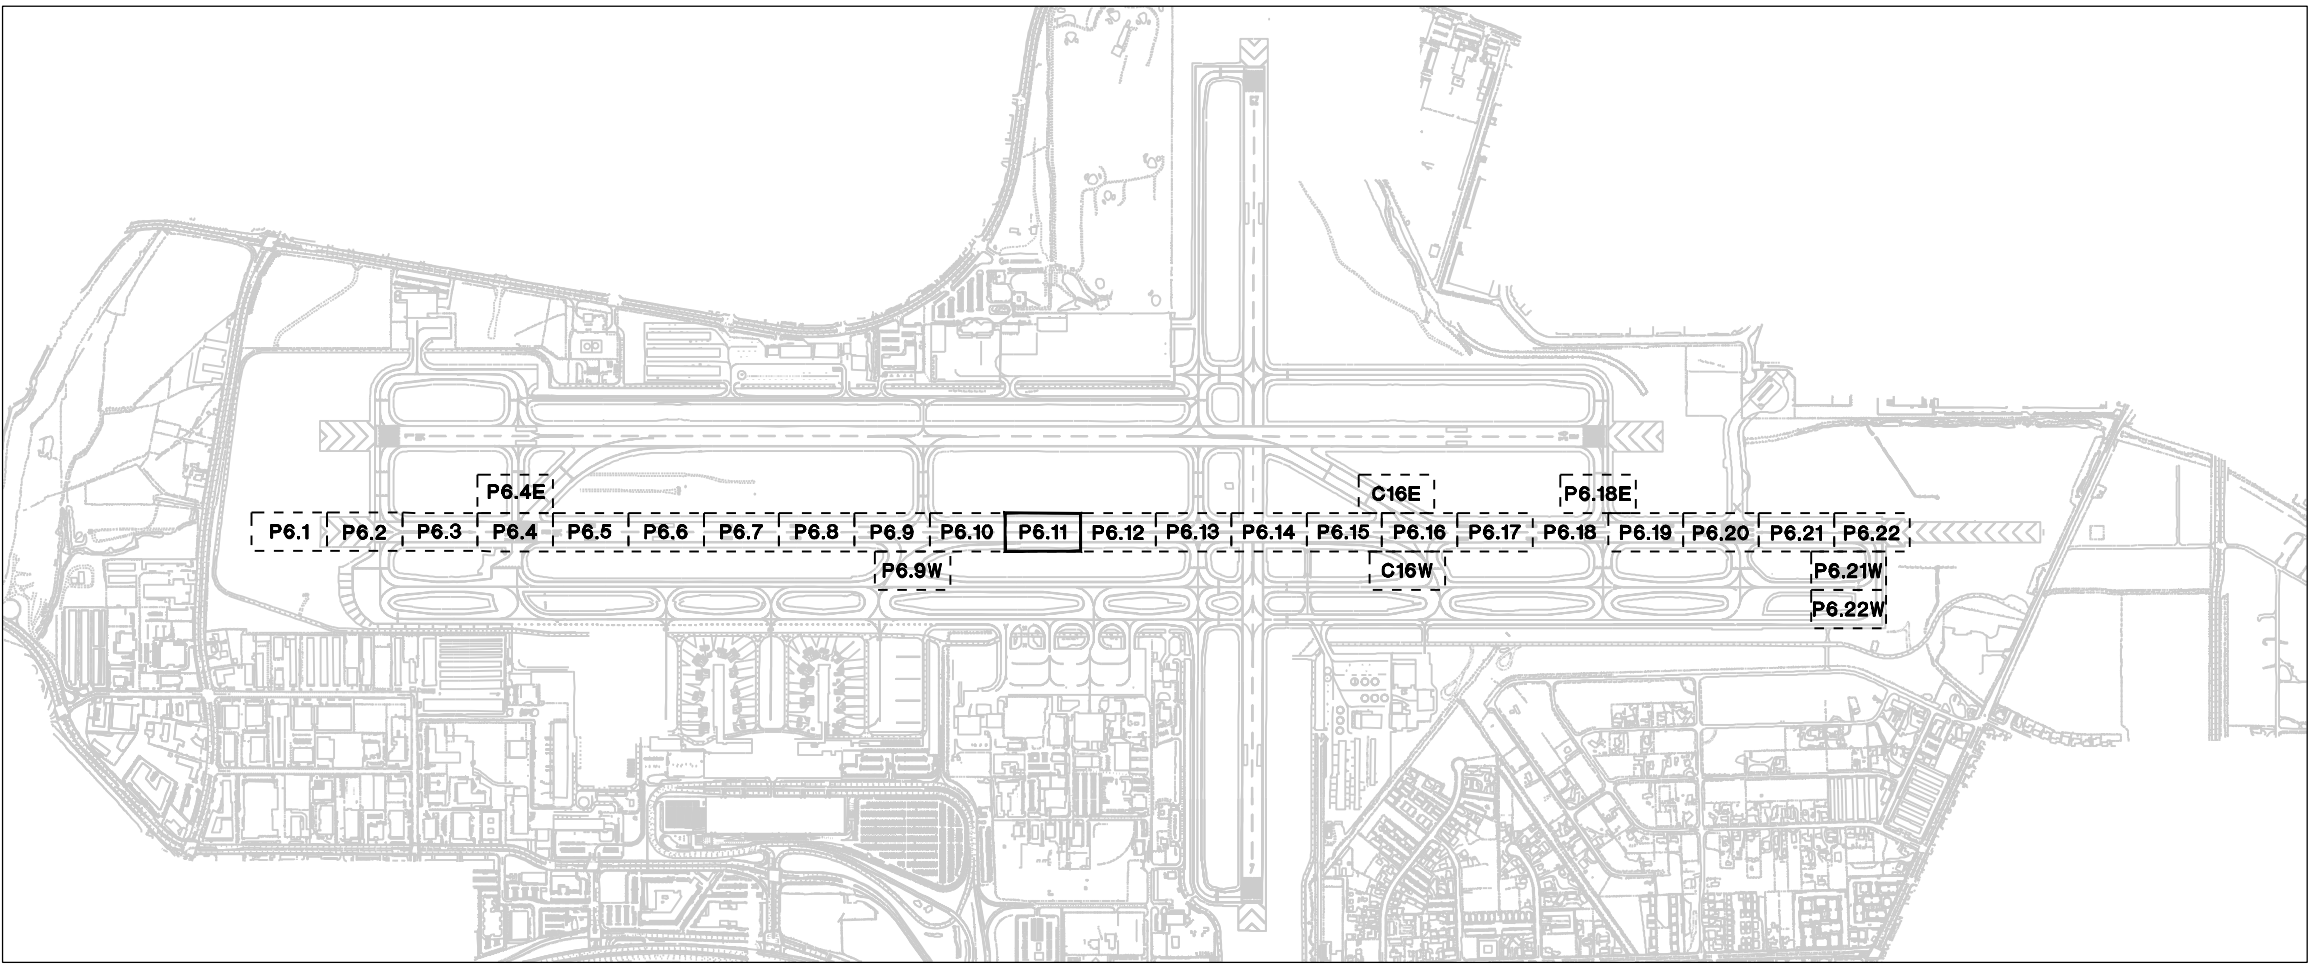

FOR BIDDING PURPOSES ONLY



DATE: DECEMBER 11, 2019	SCALE: N/A	DRAWN BY: DAB	DESIGNED BY: MAK, BAM	CHECKED BY: MAC
				
 WOOD RODGERS BUILDING RELATIONSHIPS ONE PROJECT AT A TIME 1881 Corporate Blvd Reno, NV 89502 Tel 775.823.4068 Fax 775.823.4066				
 Reno-Tahoe International Airport				
RUNWAY 16R-34L RECONSTRUCTION		JOINTING PLAN		
PROJECT NO. 8494.002				
DRAWING P6.11				

U:\Jobs\8494_34L Runway\34L Runway\16R-34L_Bid\Bldg\PH0611_16R.dwg 12/9/2019 4:51 PM Trevor Stambin

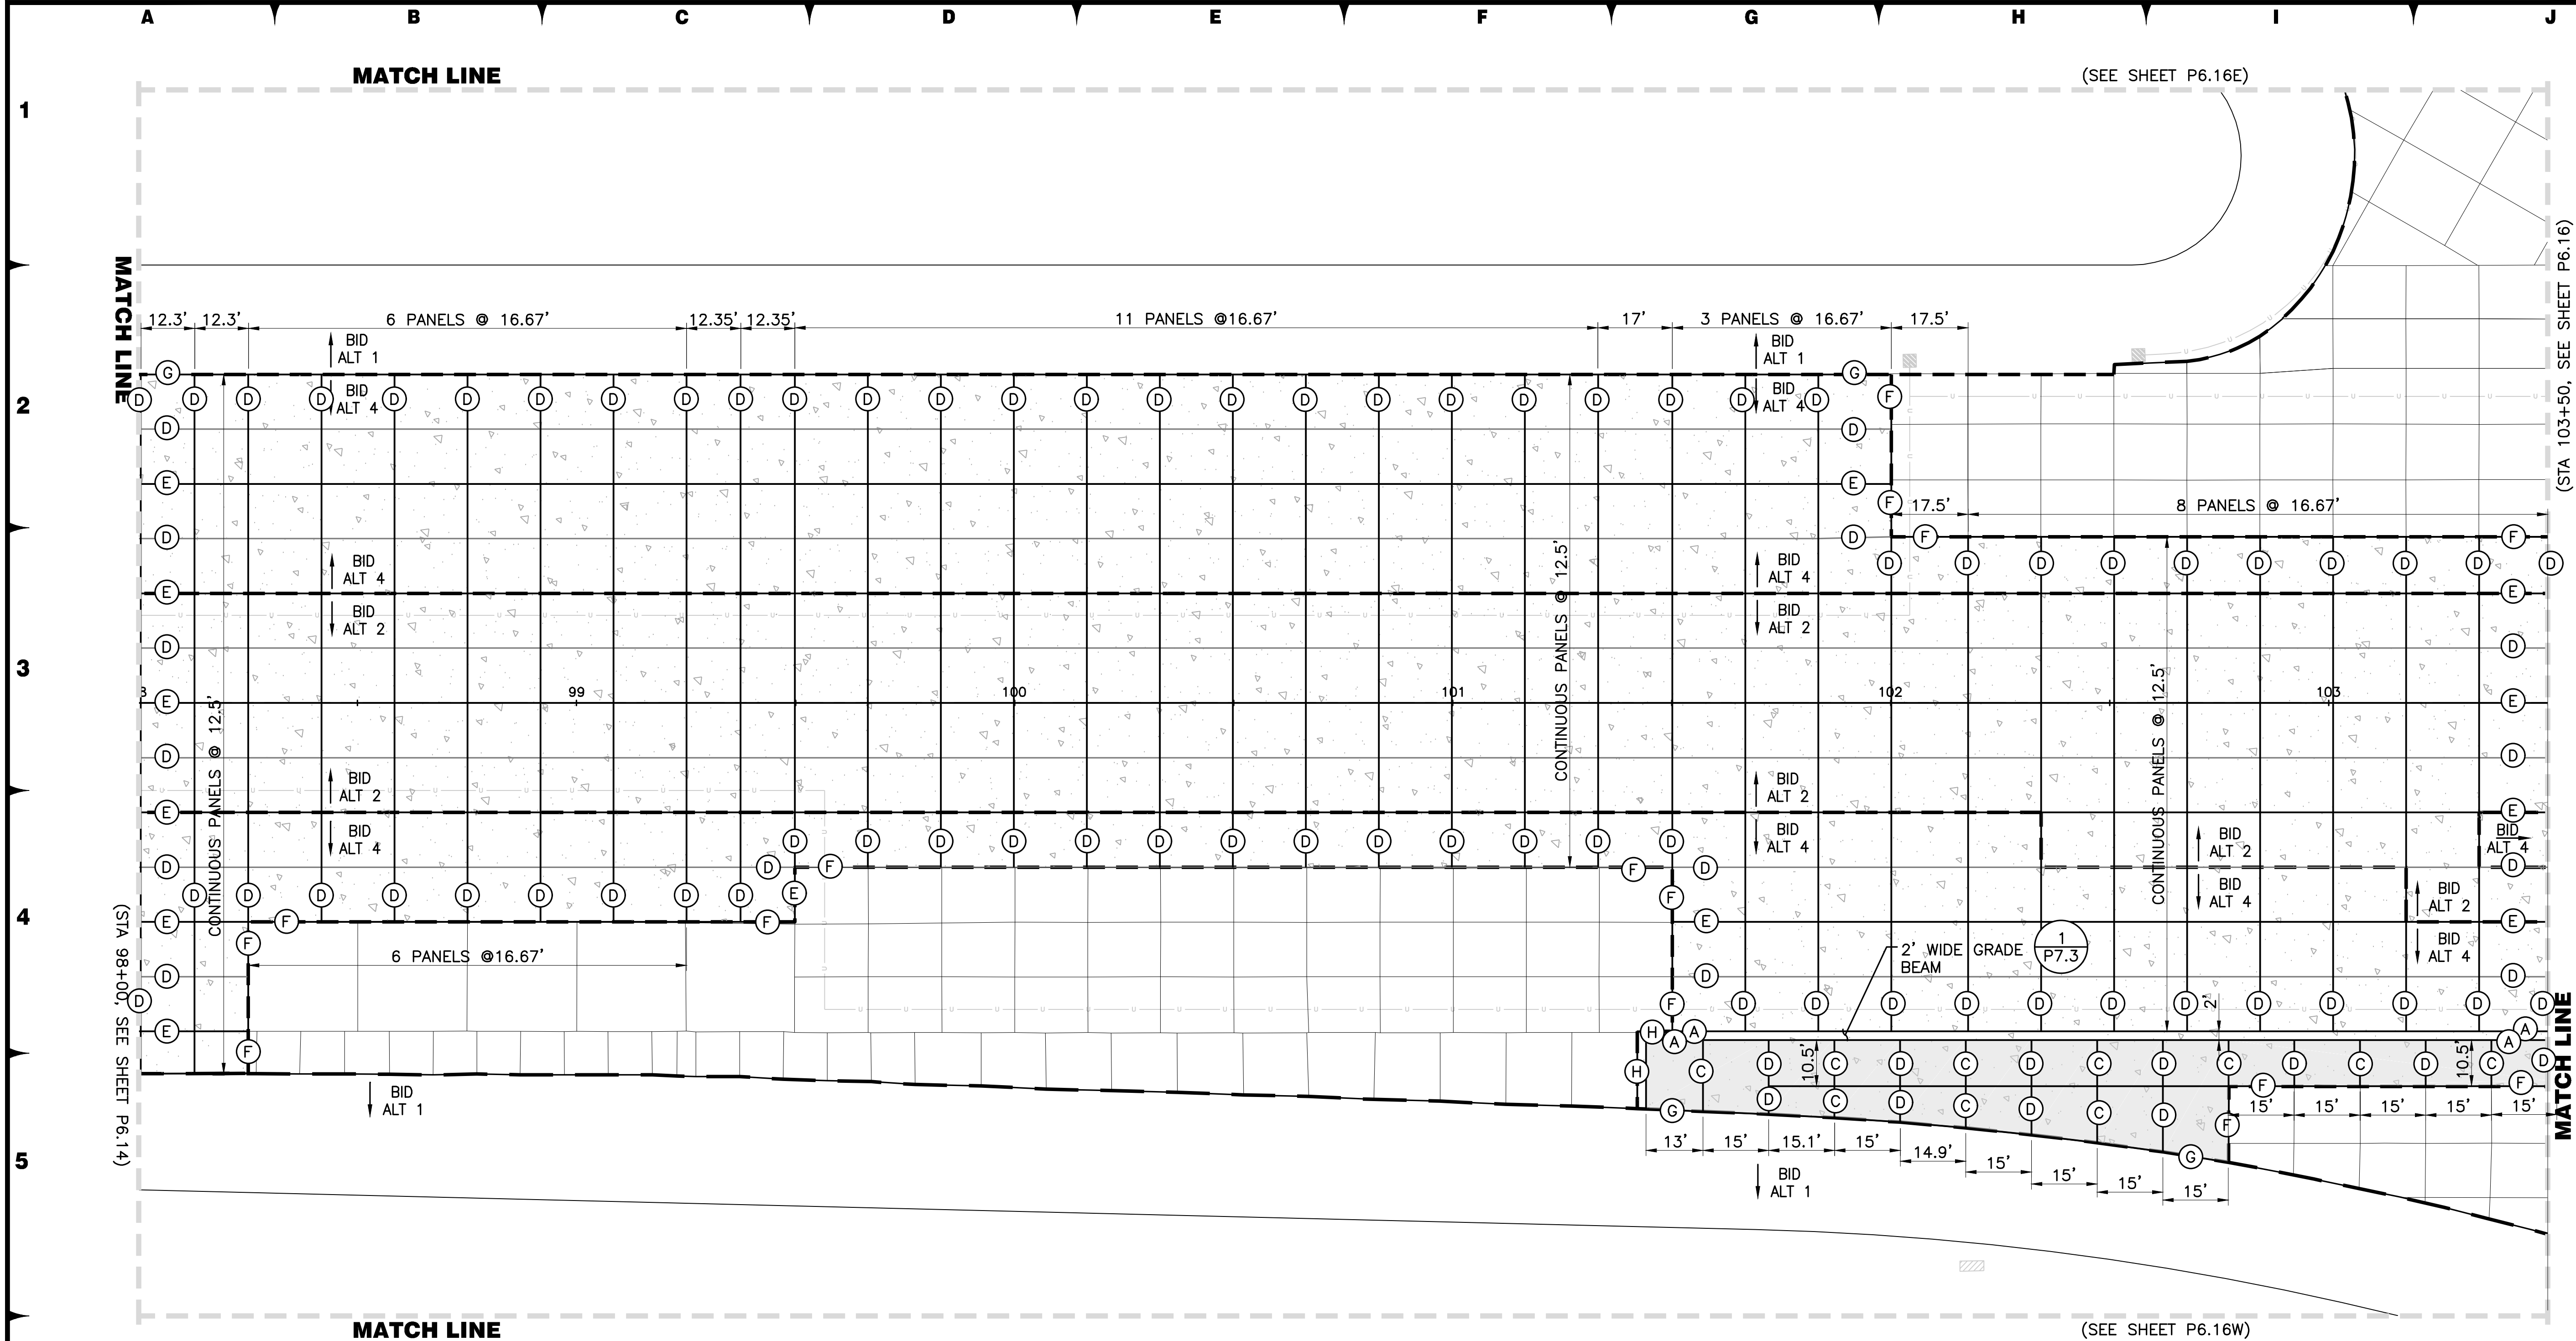

- 6
- 7
- LEGEND**
- PAVEMENT RECONSTRUCTION AREA
- REINFORCED PANEL (J P7.1)
- BID OPTION/PROJECT BOUNDARY
- PCCP JOINT TYPE (SEE DRAWING C5.1)
- EXISTING PCCP JOINT
- PROJECT CONTROL STATION

- NOTES**
1. REFERENCE DRAWING G4.1 FOR ALIGNMENT INFORMATION.
 2. REFERENCE DRAWINGS PH0.1–PH4.5 FOR PHASING LIMITATIONS.
 3. REFER TO DRAWINGS DM1.1–DM1.34 FOR PAVING LIMITS.
 4. MATCH JOINTS AT BID OPTION/PROJECT LIMITS.
 5. CONTRACTOR TO PLACE TYPE "E" JOINT AT THE END OF EACH PAVING AREA IN LIEU OF "D" JOINT AS NECESSARY.
 6. JOINTING SUBJECT TO CHANGE PENDING BID ALTERNATE AWARDS.

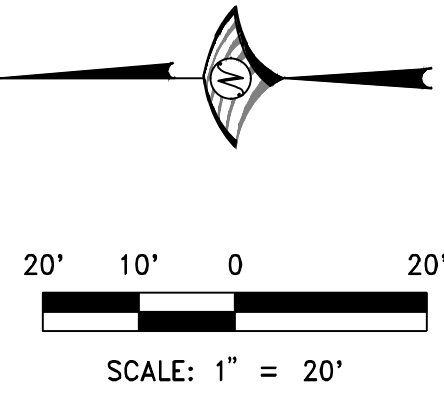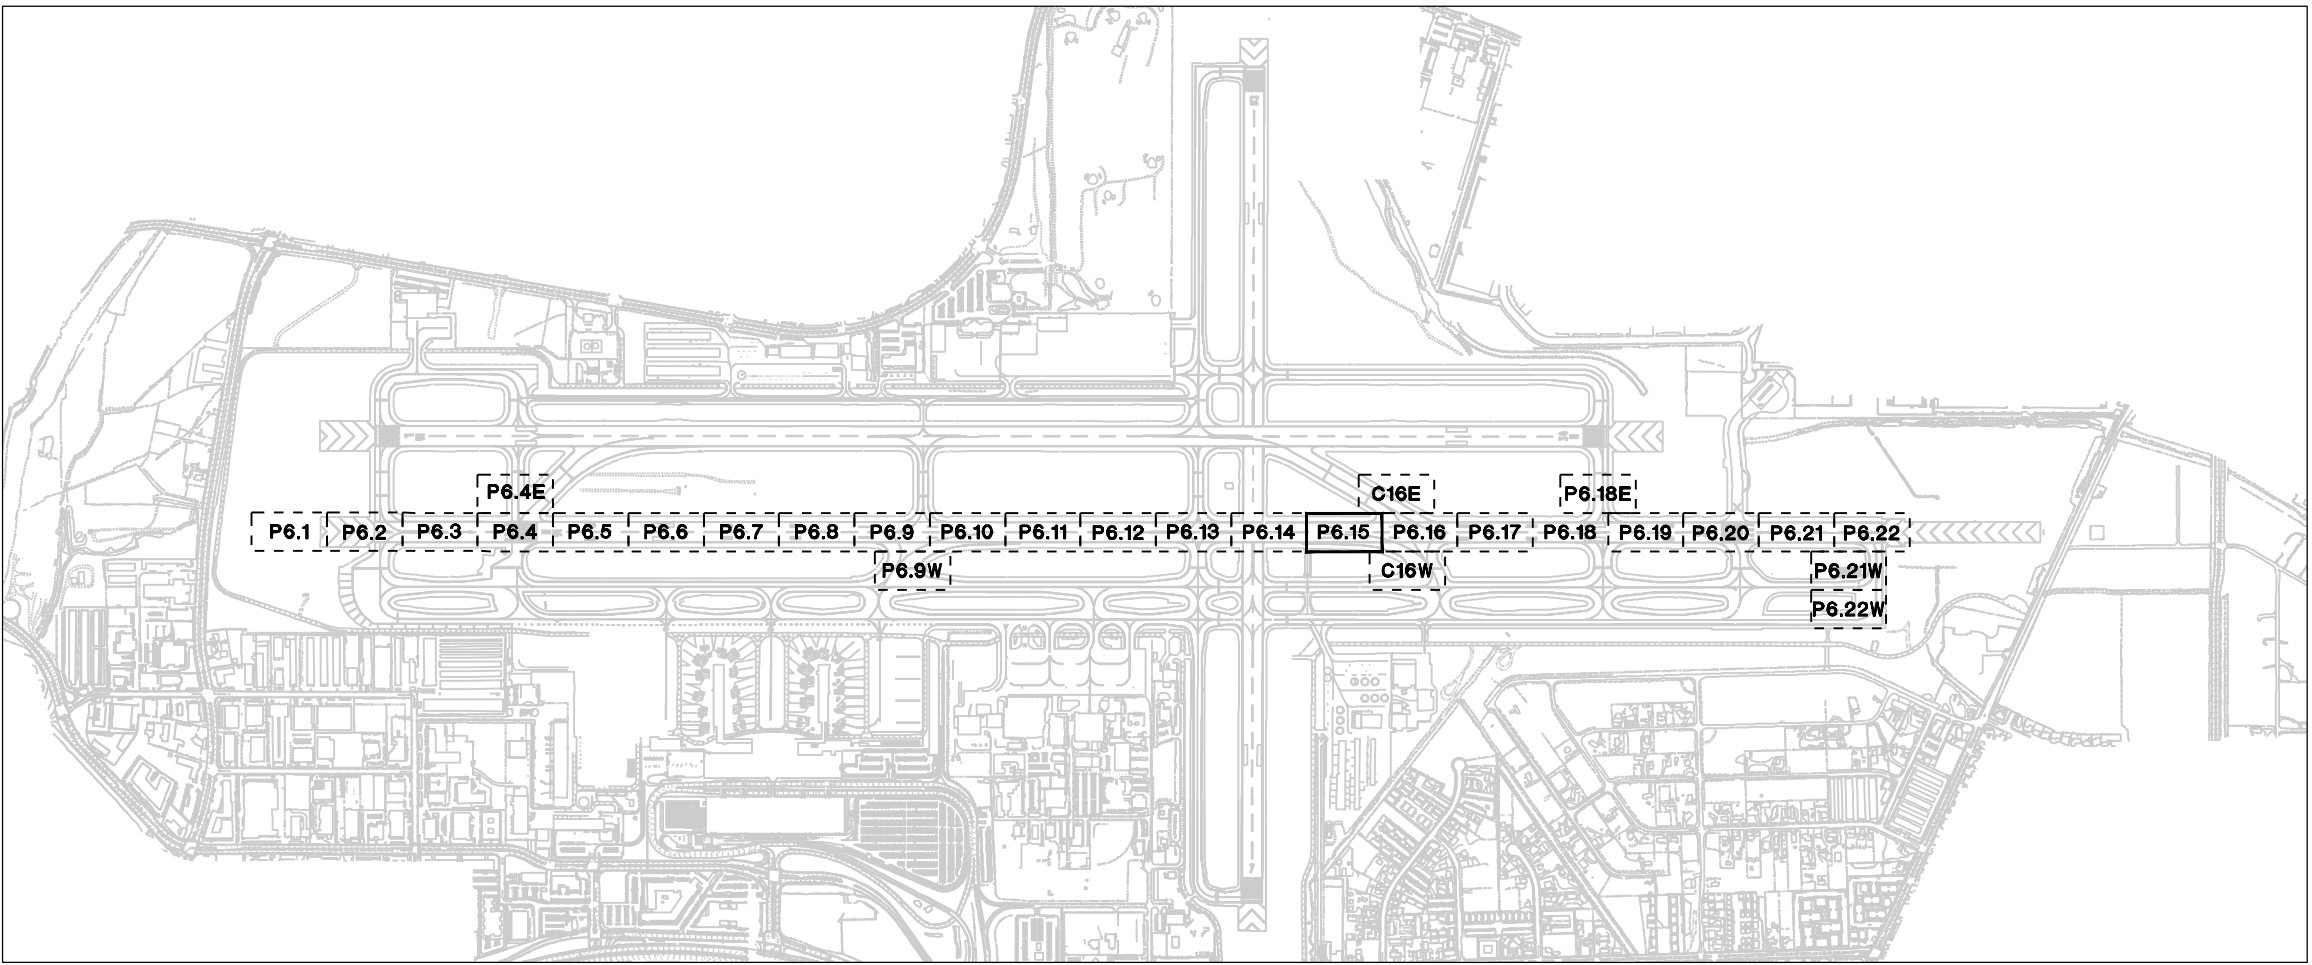

FOR BIDDING PURPOSES ONLY

DATE: DECEMBER 11, 2019

SCALE: N/A

DRAWN BY: DAB

DESIGNED BY: MAK, BAM

CHECKED BY: MAC

NO.

DESCRIPTION

DATE

BRIAN A. MARTINEZ-MOLES

PROFESSIONAL ENGINEER - STATE OF NEVADA

Exp. 12-31-21

CIVIL

No. 21202

WOOD ROGERS

BUILDING RELATIONSHIPS ONE PROJECT AT A TIME

1881 Corporate Blvd

Reno, NV 89502

Tel 775.823.4068

Fax 775.823.4066


Reno-Tahoe International Airport

JOINTING PLAN

RUNWAY 16R-34L RECONSTRUCTION

PROJECT NO. 8494.002


DRAWING **P6.15**

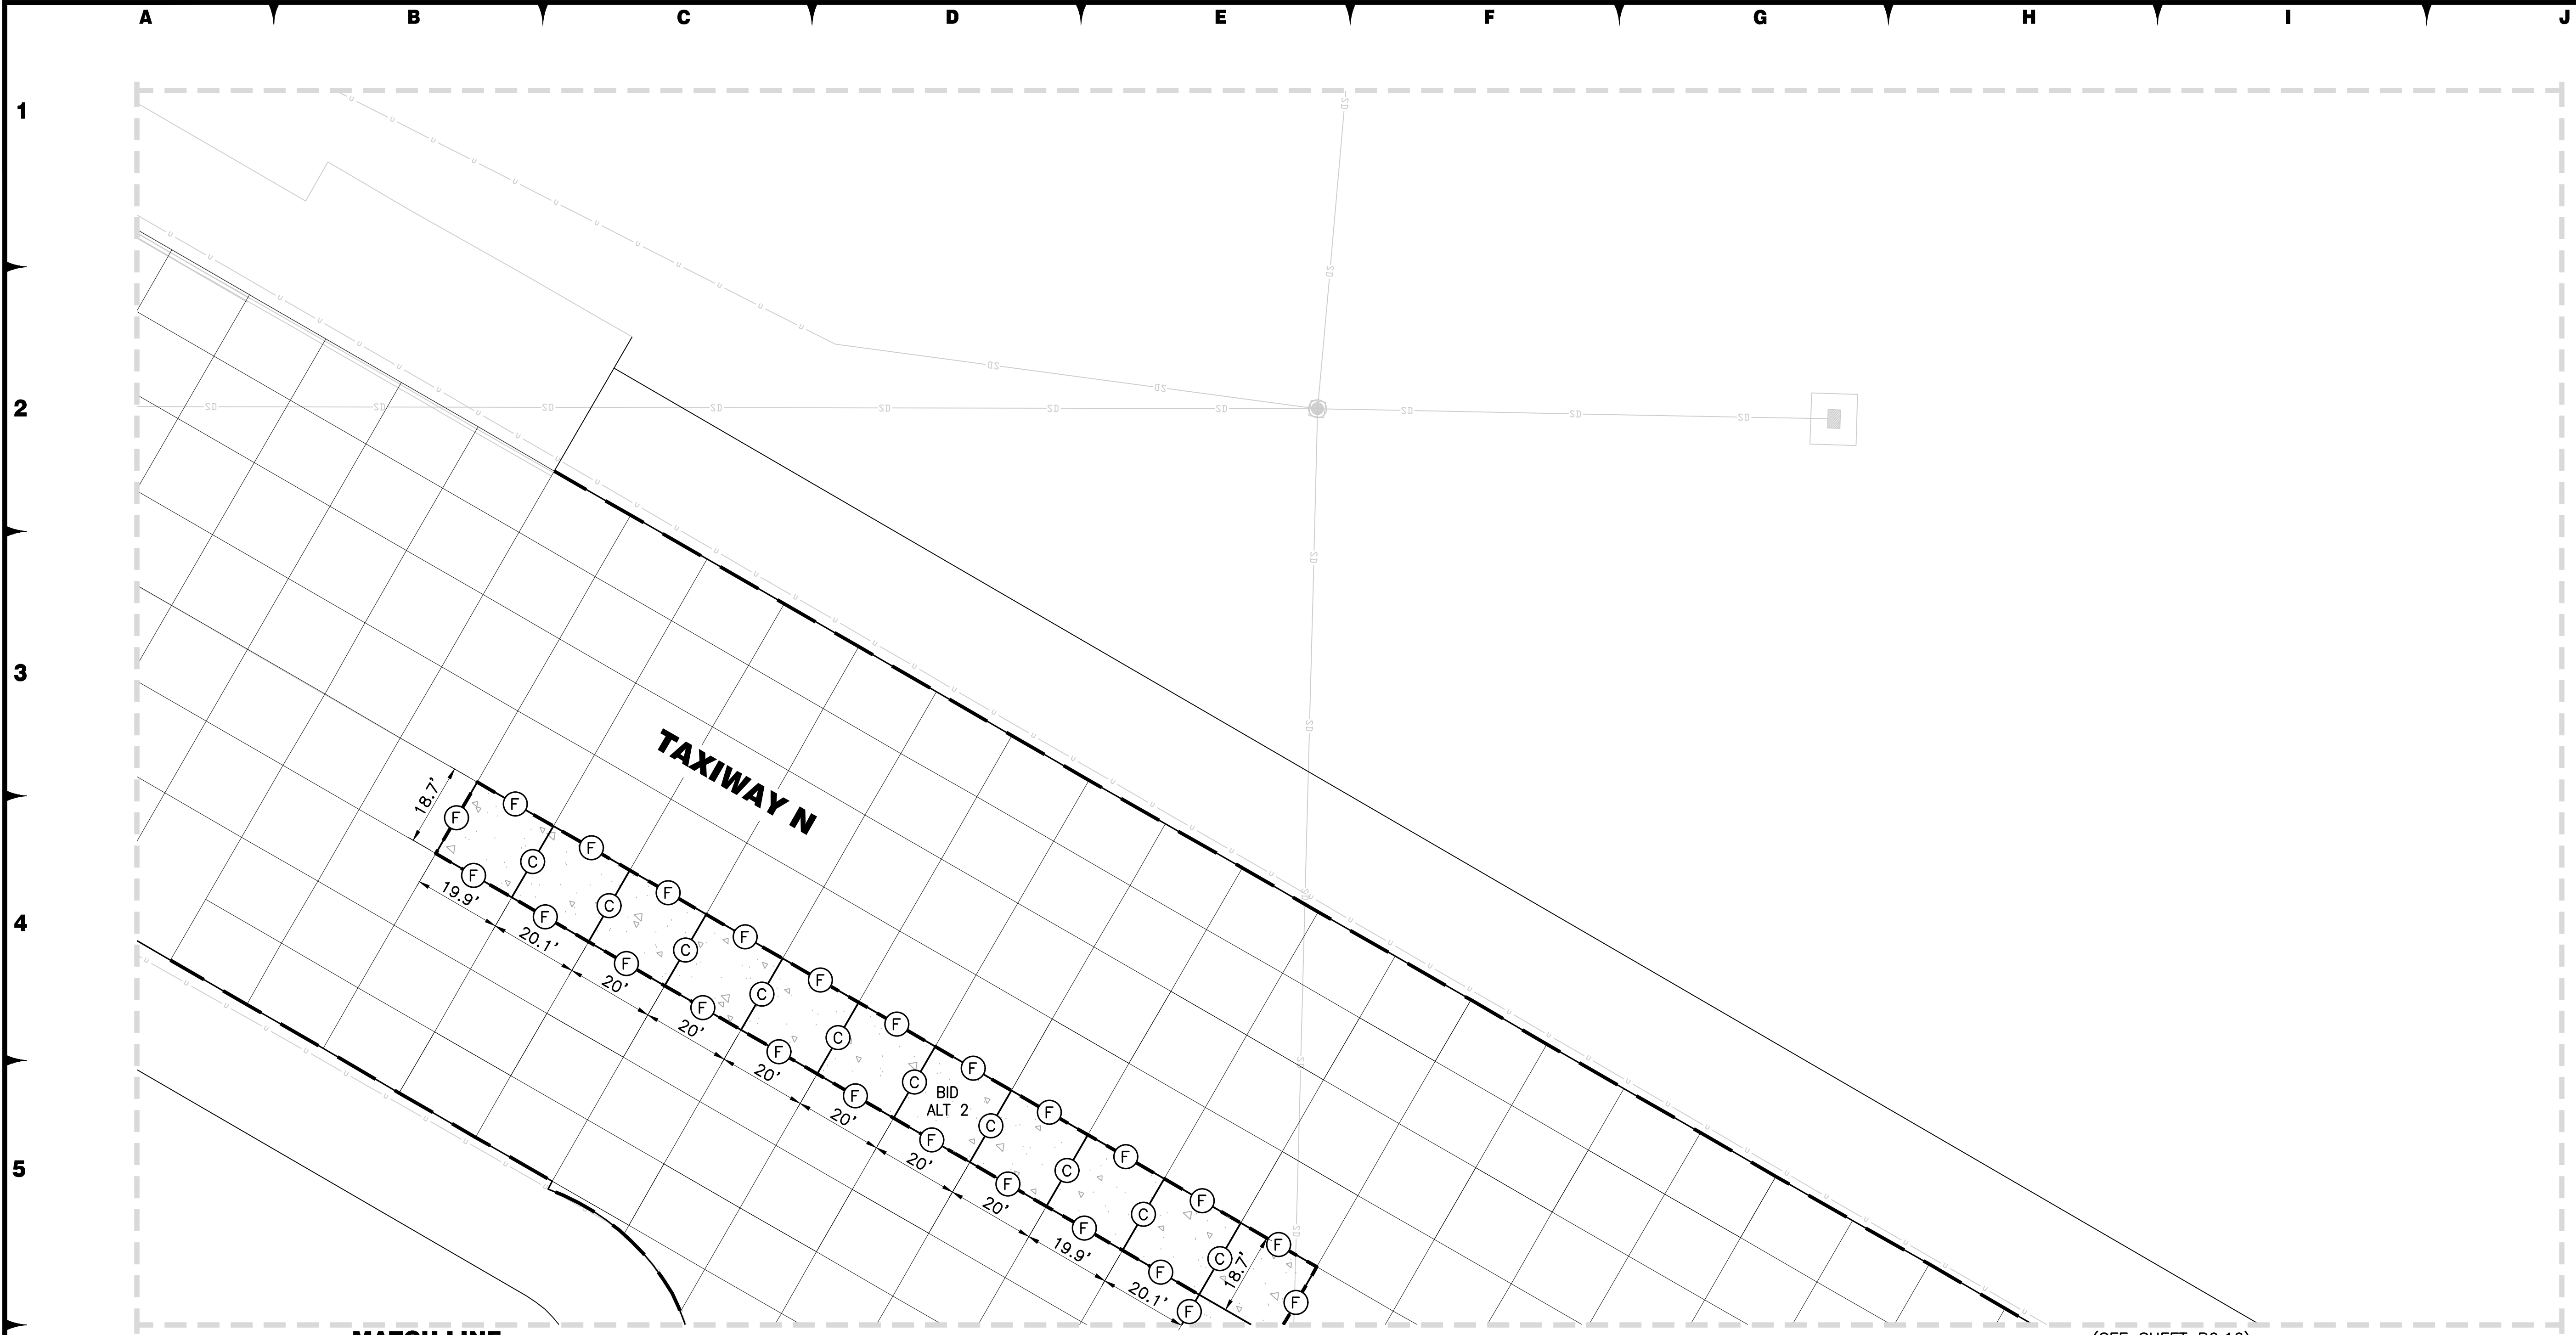


(SEE SHEET P6.16)

- LEGEND**
- PAVEMENT RECONSTRUCTION AREA
 - REINFORCED PANEL $\frac{J}{P7.1}$
 - BID OPTION/PROJECT BOUNDARY
 - PCCP JOINT TYPE (SEE DRAWING C5.1)
 - EXISTING PCCP JOINT
 - PROJECT CONTROL STATION

- NOTES**
- REFERENCE DRAWING G4.1 FOR ALIGNMENT INFORMATION.
 - REFERENCE DRAWINGS PH0.1–PH4.5 FOR PHASING LIMITATIONS.
 - REFER TO DRAWINGS DM1.1–DM1.34 FOR PAVING LIMITS.
 - MATCH JOINTS AT BID OPTION/PROJECT LIMITS.
 - CONTRACTOR TO PLACE TYPE "E" JOINT AT THE END OF EACH PAVING AREA IN LIEU OF "D" JOINT AS NECESSARY.
 - JOINTING SUBJECT TO CHANGE PENDING BID ALTERNATE AWARDS.

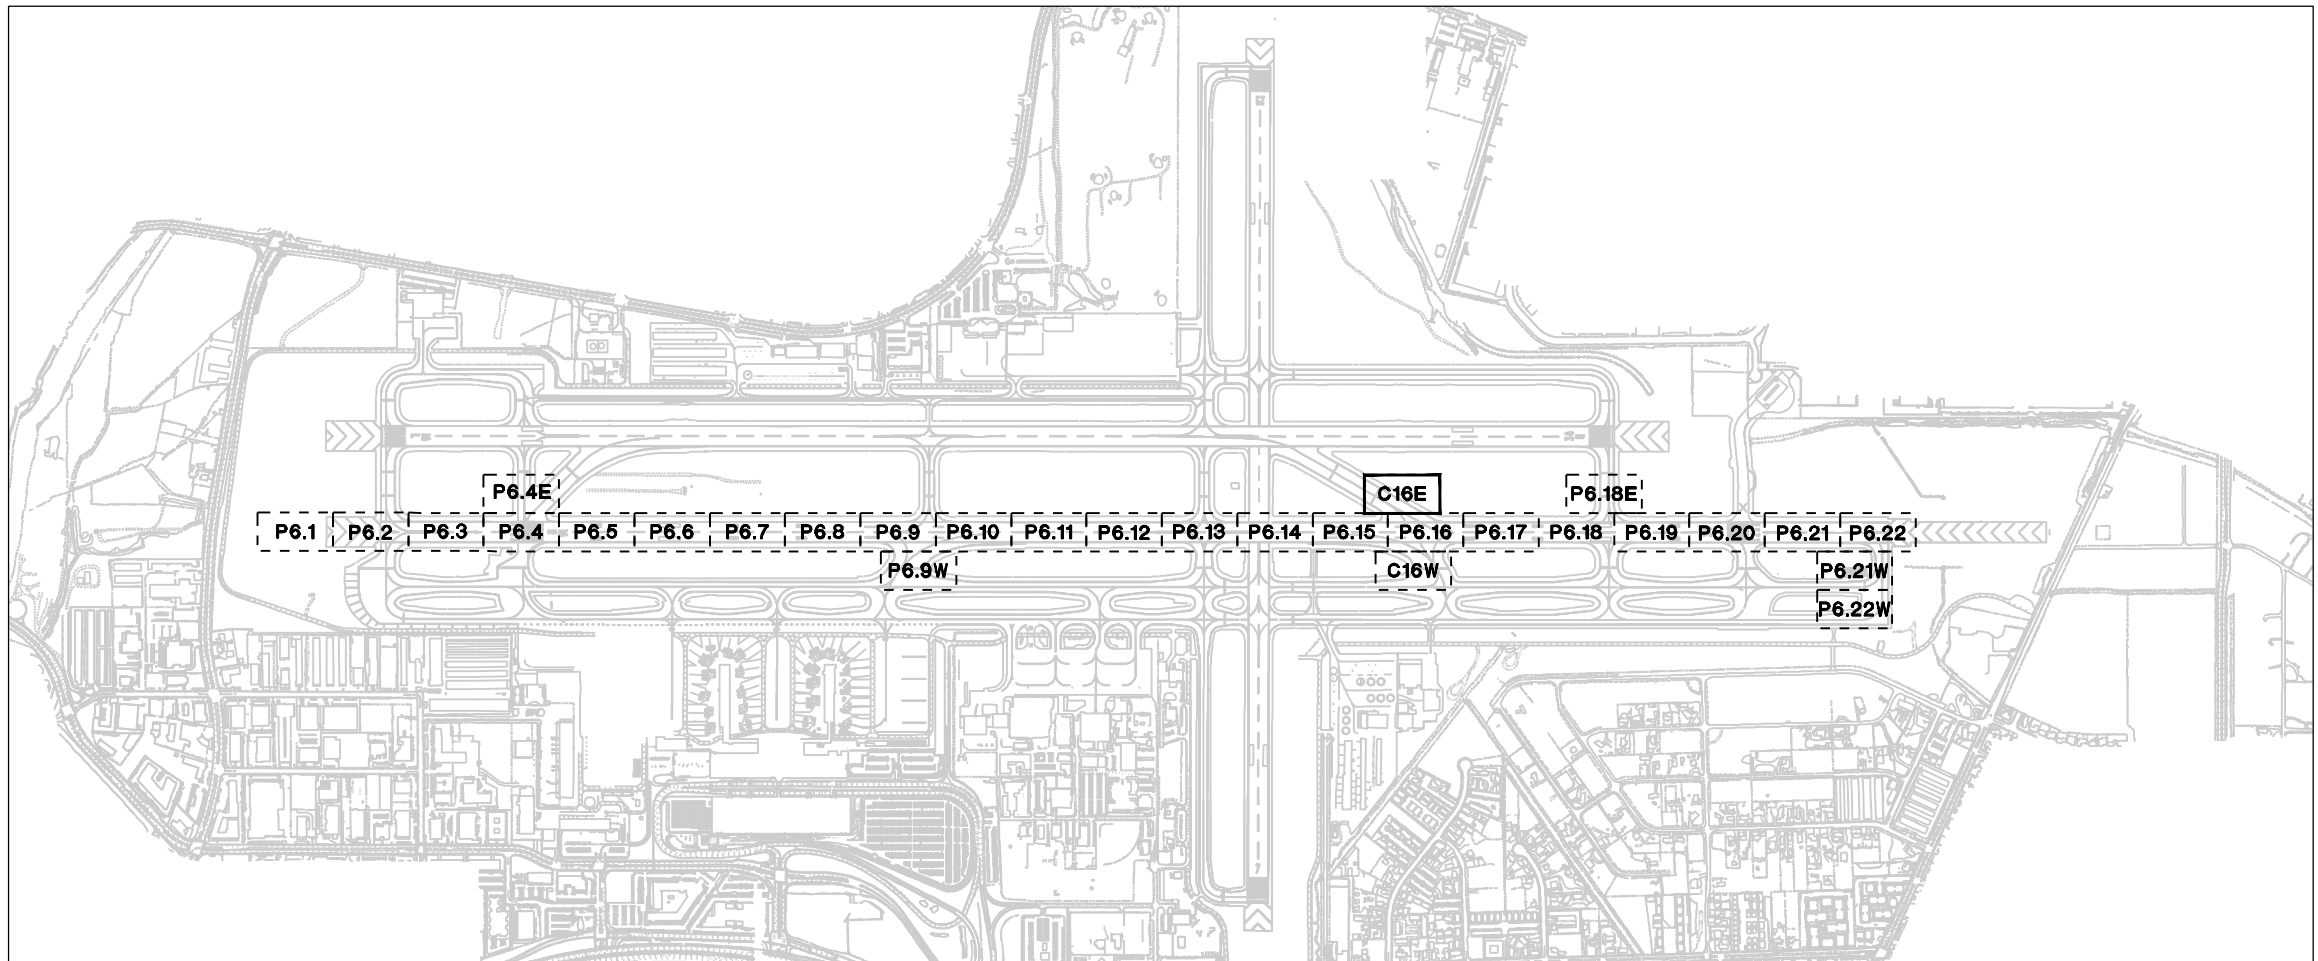


KEY MAP

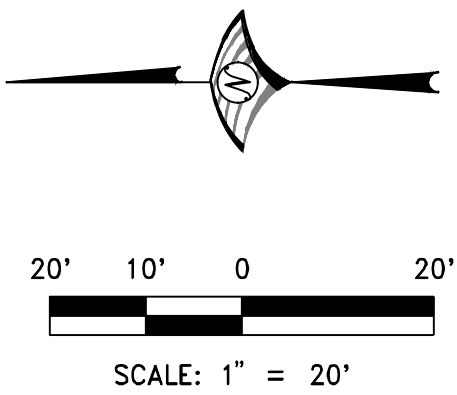

FOR BIDDING PURPOSES ONLY

DATE: DECEMBER 11, 2019	SCALE: N/A	DRAWN BY: DAB	DESIGNED BY: MAK, BAM	CHECKED BY: MAC
 WOOD RODGERS BUILDING RELATIONSHIPS ONE PROJECT AT A TIME 1801 Corporate Blvd Reno, NV 89502 Tel 775.823.4068 Fax 775.823.4066				
 Reno-Tahoe International Airport				
RUNWAY 16R-34L RECONSTRUCTION		JOINTING PLAN		
PROJECT NO. 8494.002				
DRAWING P6.16E				

U:\Jobs\8494_002A_Runway\RTIA_Runway\16R-34L_Runway\16R-34L_Bid\Fig2\POB16E_16R.dwg 12/9/2019 4:56 PM Trevor Shumlin

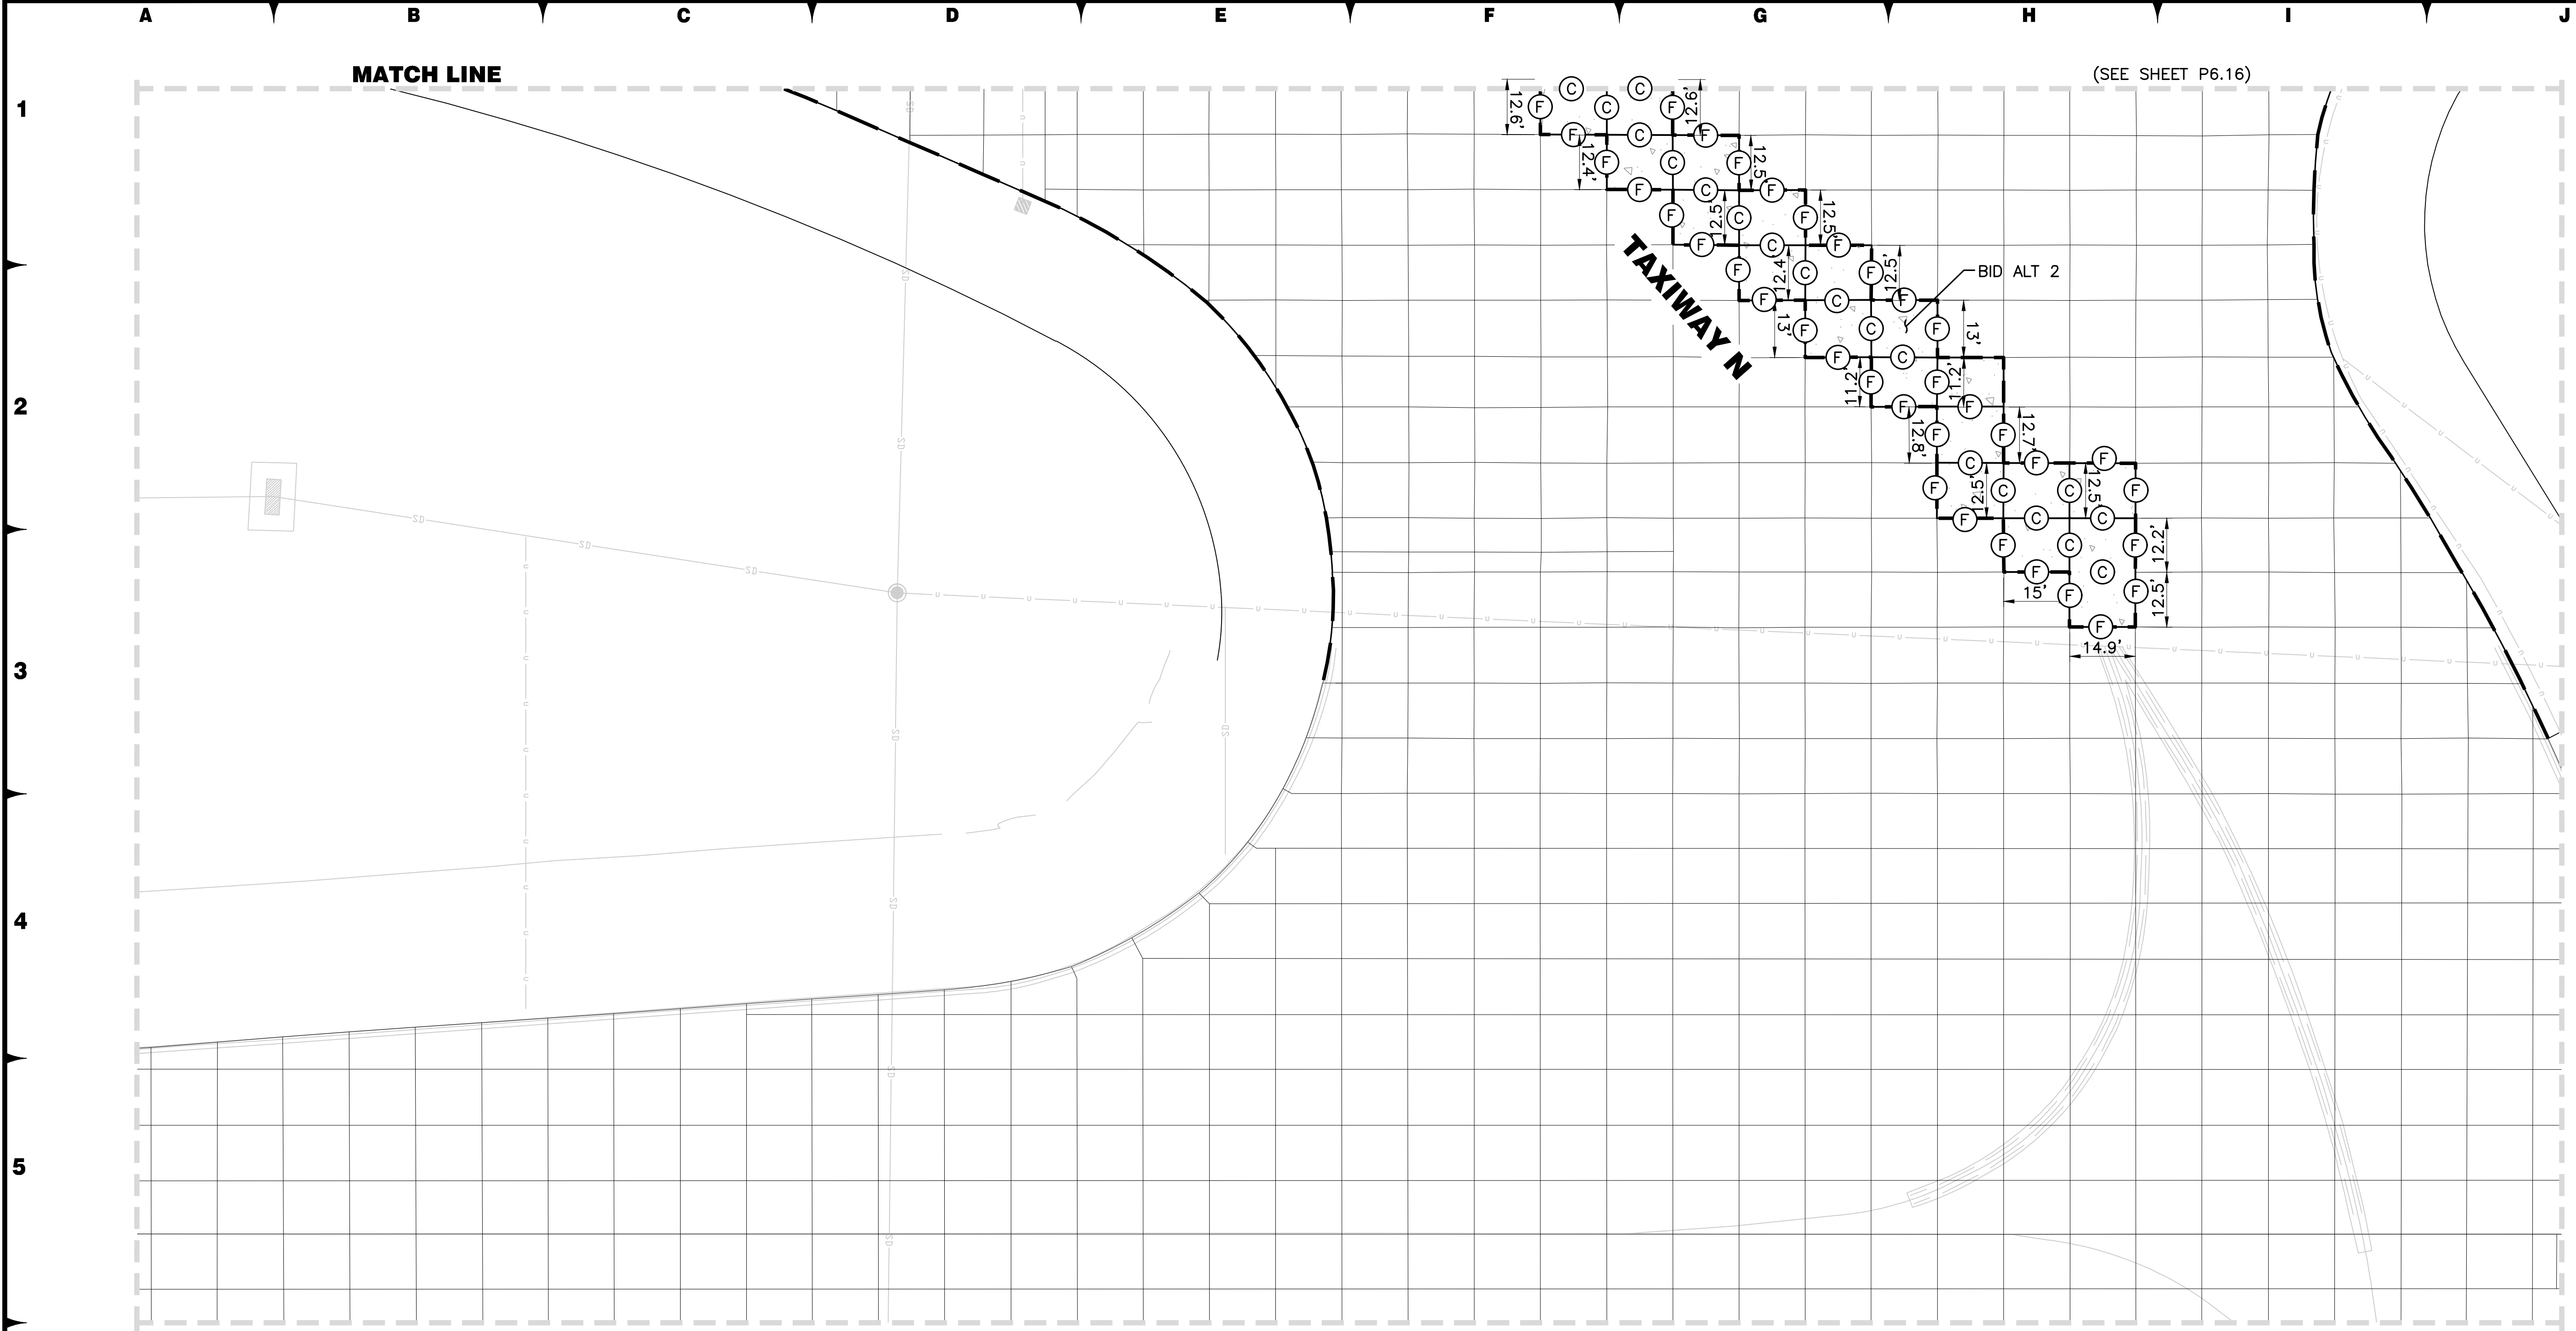

LEGEND

PAVEMENT RECONSTRUCTION AREA

REINFORCED PANEL (J P7.1)



BID OPTION/PROJECT BOUNDARY

PCCP JOINT TYPE (SEE DRAWING C5.1)

EXISTING PCCP JOINT

PROJECT CONTROL STATION

- NOTES**
1. REFERENCE DRAWING G4.1 FOR ALIGNMENT INFORMATION.
 2. REFERENCE DRAWINGS PH0.1–PH4.5 FOR PHASING LIMITATIONS.
 3. REFER TO DRAWINGS DM1.1–DM1.34 FOR PAVING LIMITS.
 4. MATCH JOINTS AT BID OPTION/PROJECT LIMITS.
 5. CONTRACTOR TO PLACE TYPE "E" JOINT AT THE END OF EACH PAVING AREA IN LIEU OF "D" JOINT AS NECESSARY.
 6. JOINTING SUBJECT TO CHANGE PENDING BID ALTERNATE AWARDS.

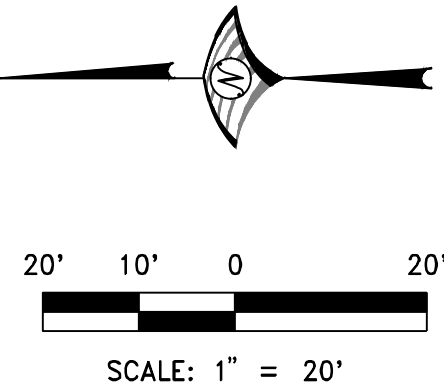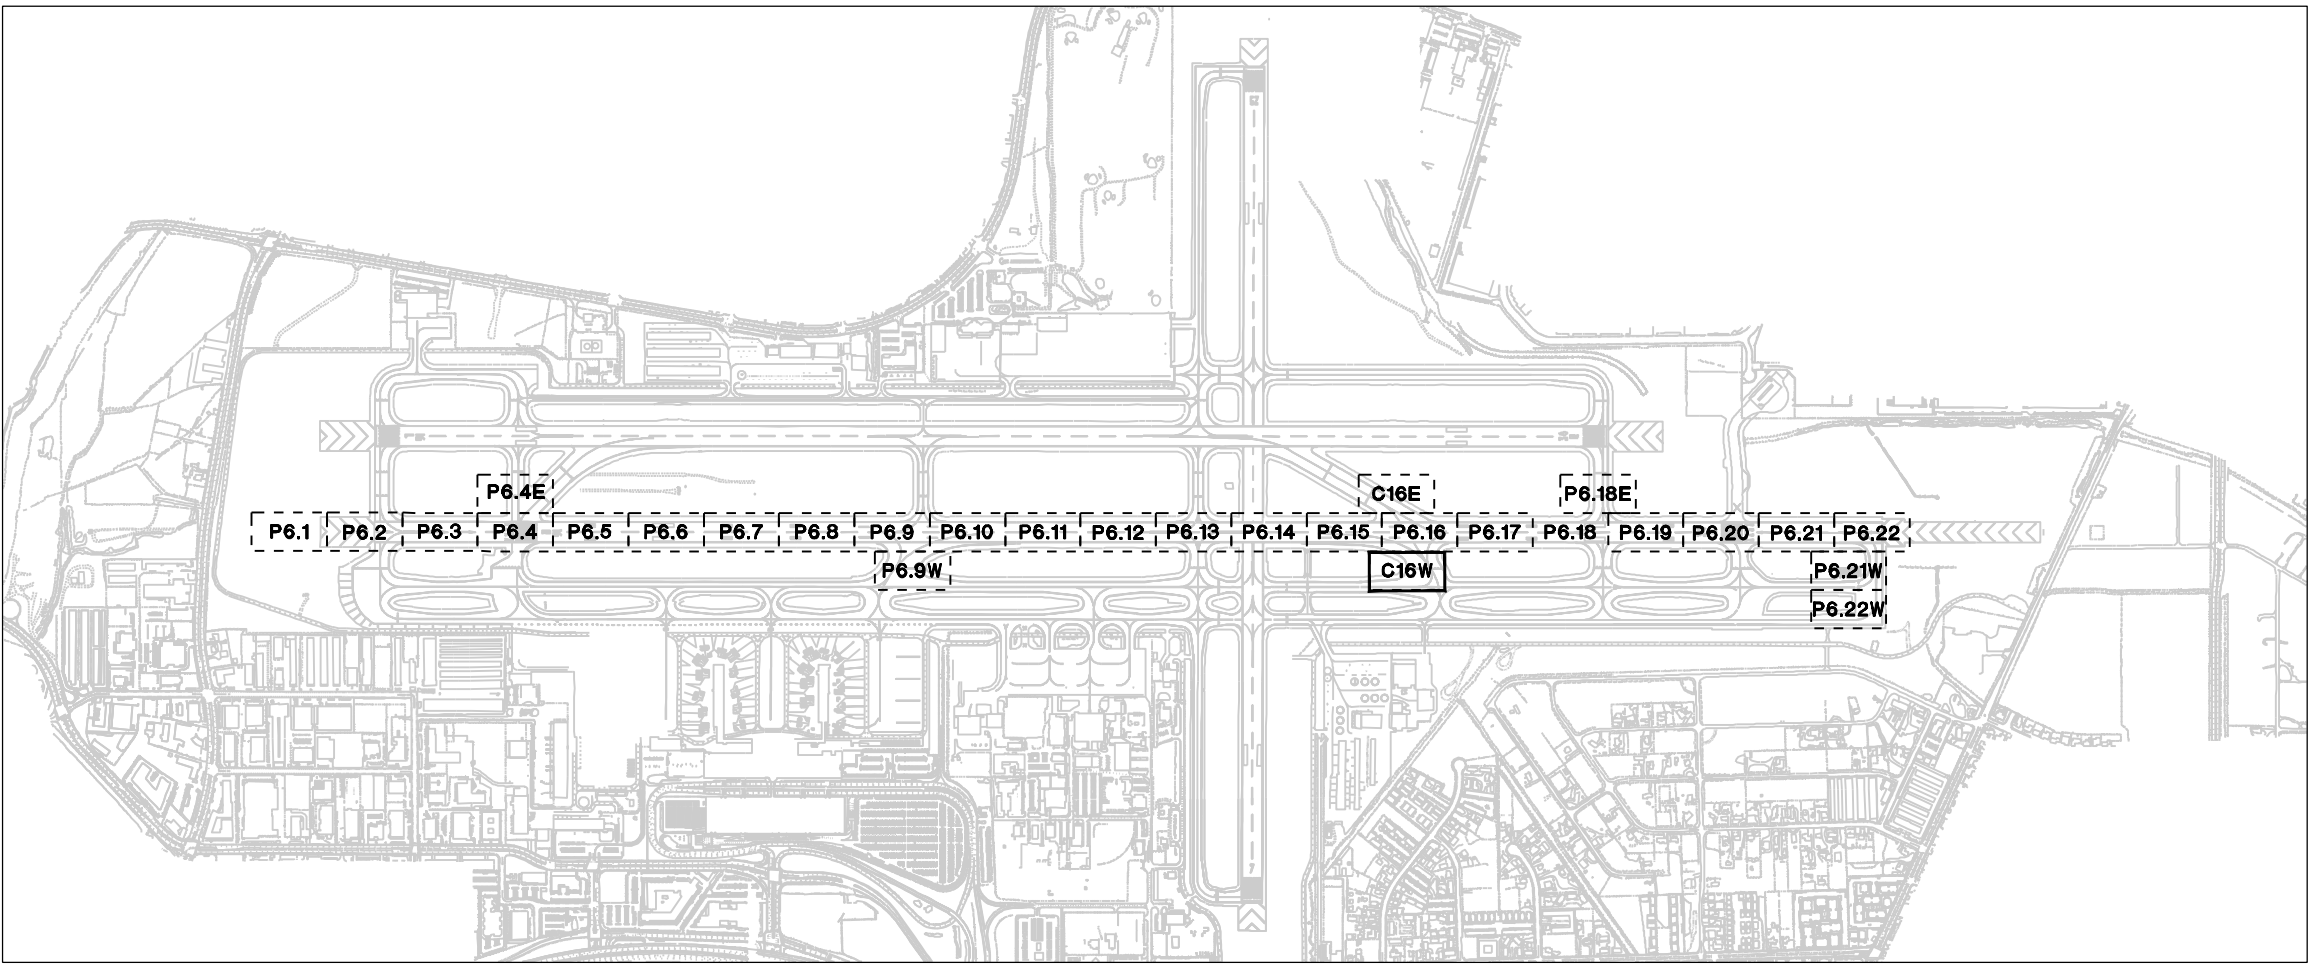

FOR BIDDING PURPOSES ONLY

DATE: DECEMBER 11, 2019

SCALE: N/A

DRAWN BY: DAB

DESIGNED BY: MAK, BAM

CHECKED BY: MAC

NO.

DESCRIPTION

DATE

BRIAN A. MARTINEZ MOLES
Exp. 12-31-21
CIVIL
No. 21202

WOOD-RODGERS
BUILDING RELATIONSHIPS ONE PROJECT AT A TIME
1881 Corporate Blvd
Reno, NV 89502
Tel 775.823.4068
Fax 775.823.4066


Reno-Tahoe International Airport

Runway 16R-34L Reconstruction

JOINTING PLAN

PROJECT NO. 8494.002

DRAWING **P6.16W**

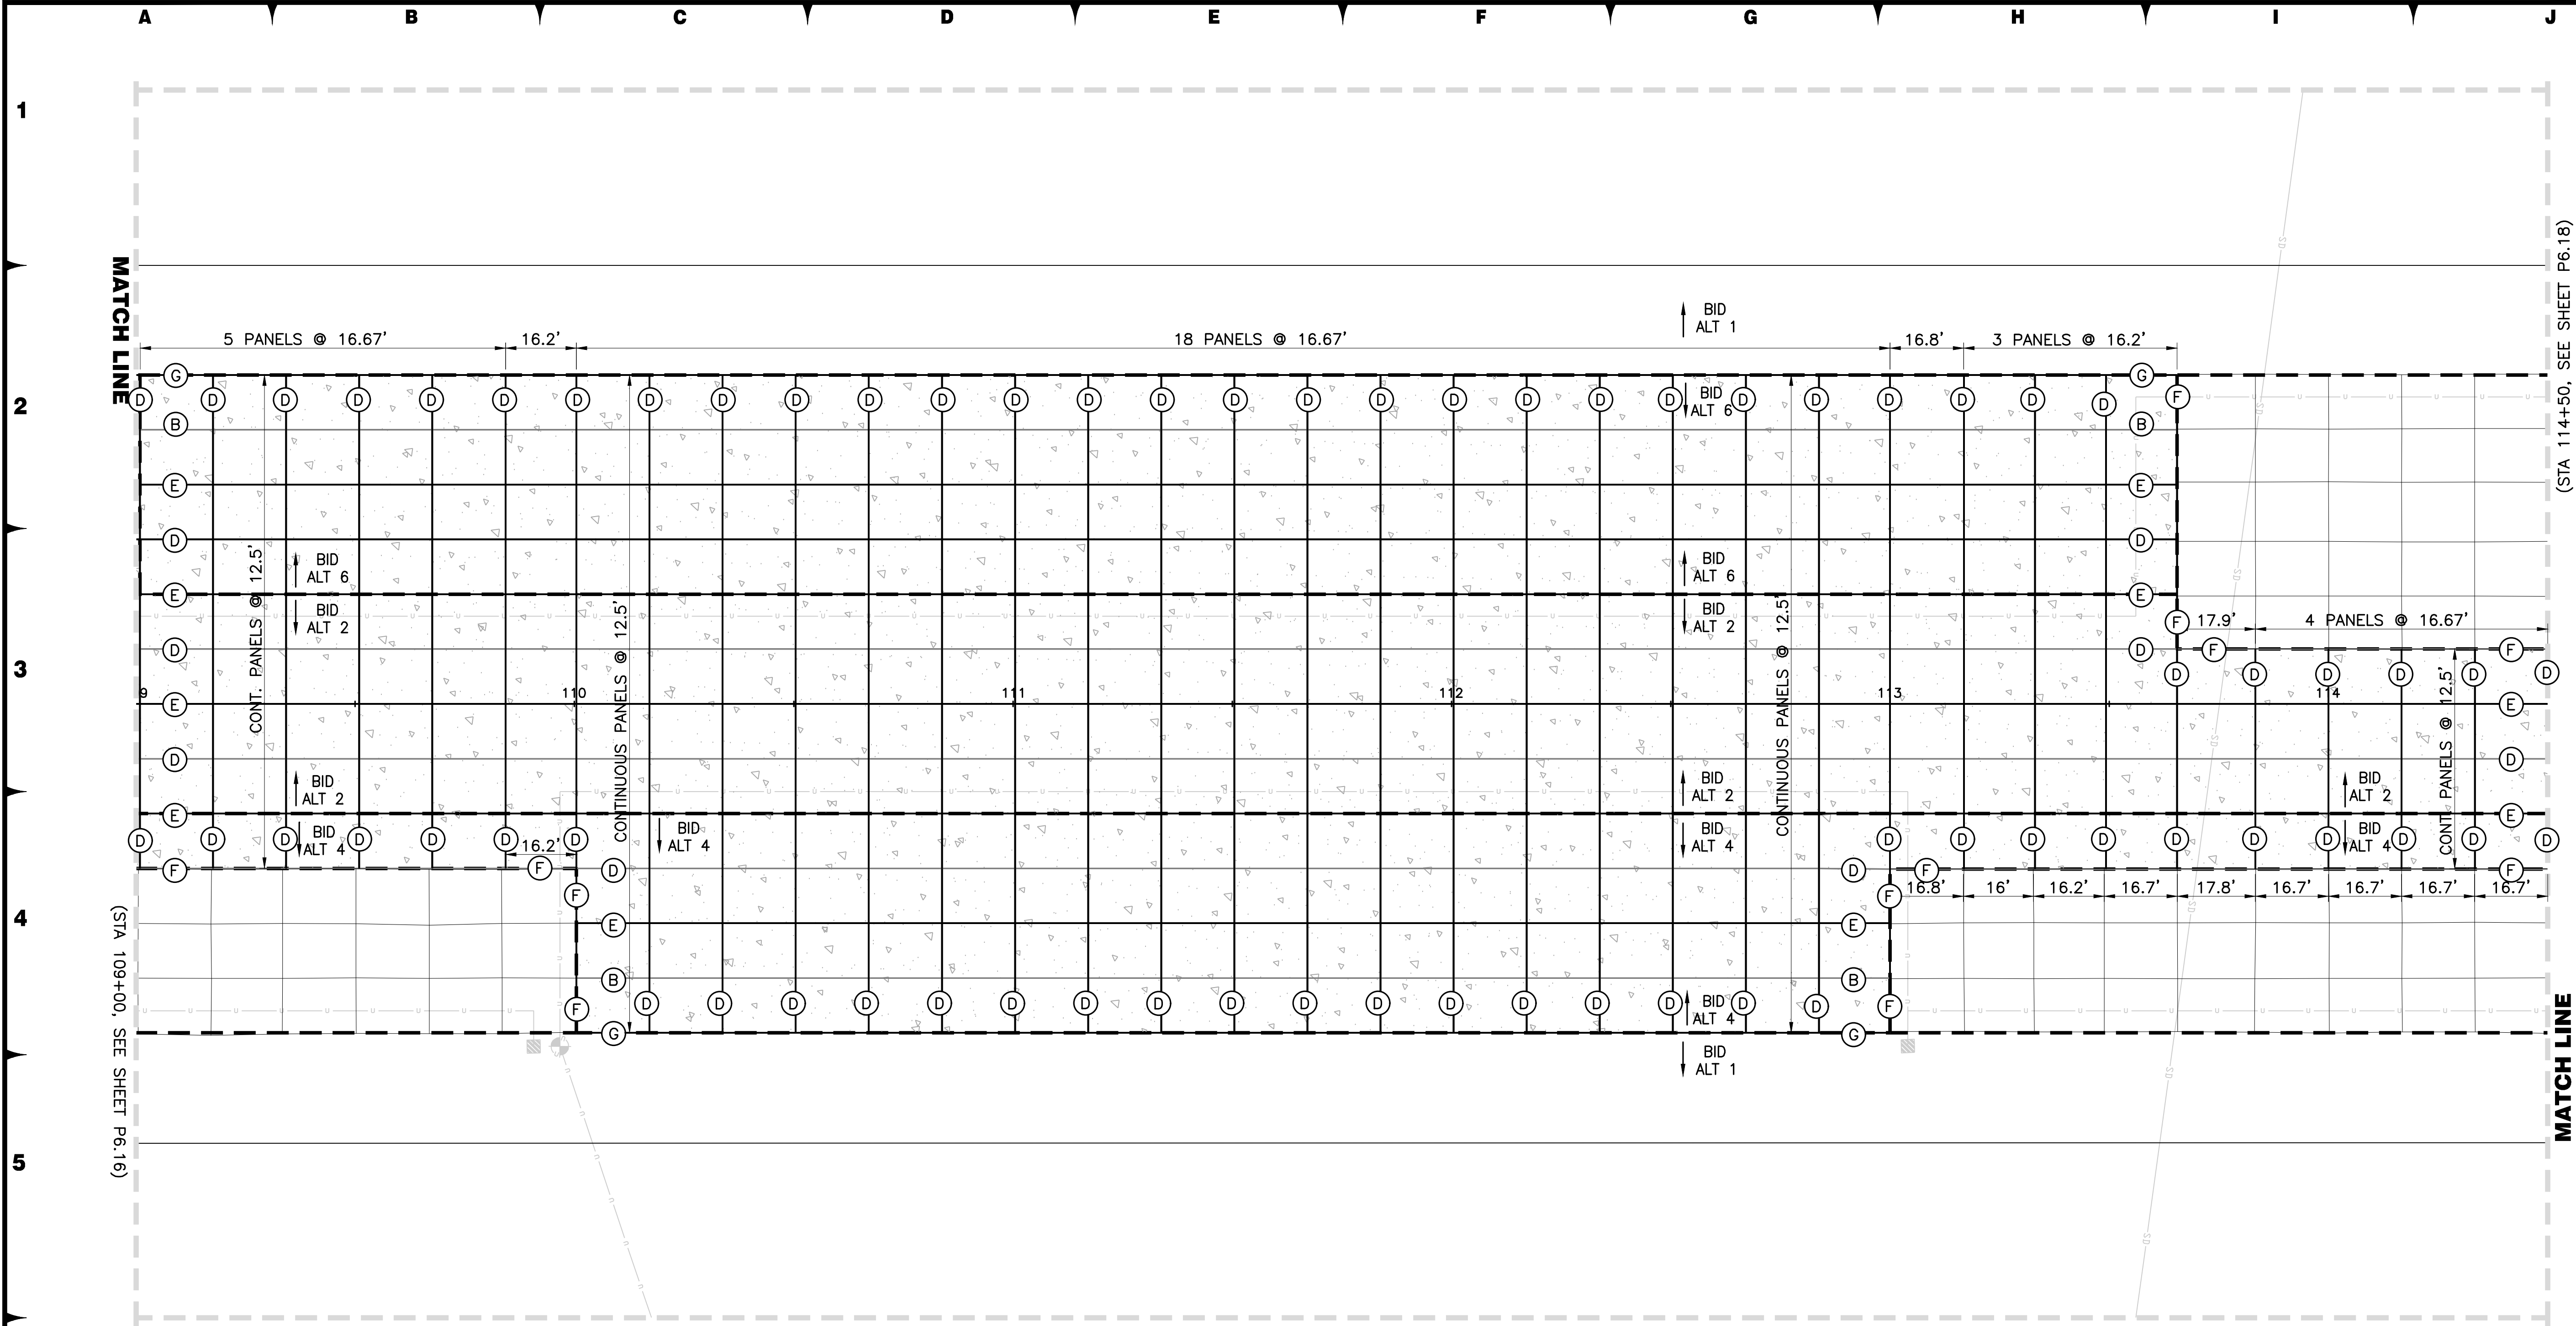

6
7

LEGEND

PAVEMENT RECONSTRUCTION AREA

REINFORCED PANEL $\textcircled{J}$ P7.1



BID OPTION/PROJECT BOUNDARY

PCCP JOINT TYPE (SEE DRAWING C5.1)

EXISTING PCCP JOINT

PROJECT CONTROL STATION

- NOTES**
1. REFERENCE DRAWING G4.1 FOR ALIGNMENT INFORMATION.
 2. REFERENCE DRAWINGS PH0.1–PH4.5 FOR PHASING LIMITATIONS.
 3. REFER TO DRAWINGS DM1.1–DM1.34 FOR PAVING LIMITS.
 4. MATCH JOINTS AT BID OPTION/PROJECT LIMITS.
 5. CONTRACTOR TO PLACE TYPE "E" JOINT AT THE END OF EACH PAVING AREA IN LIEU OF "D" JOINT AS NECESSARY.
 6. JOINTING SUBJECT TO CHANGE PENDING BID ALTERNATE AWARDS.

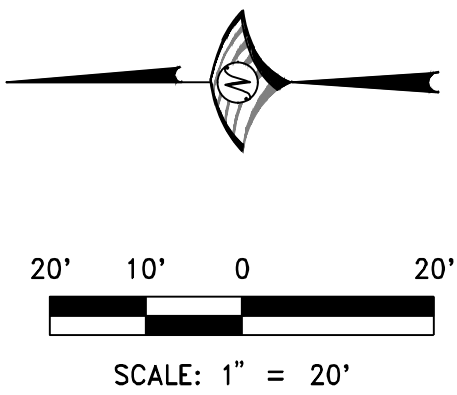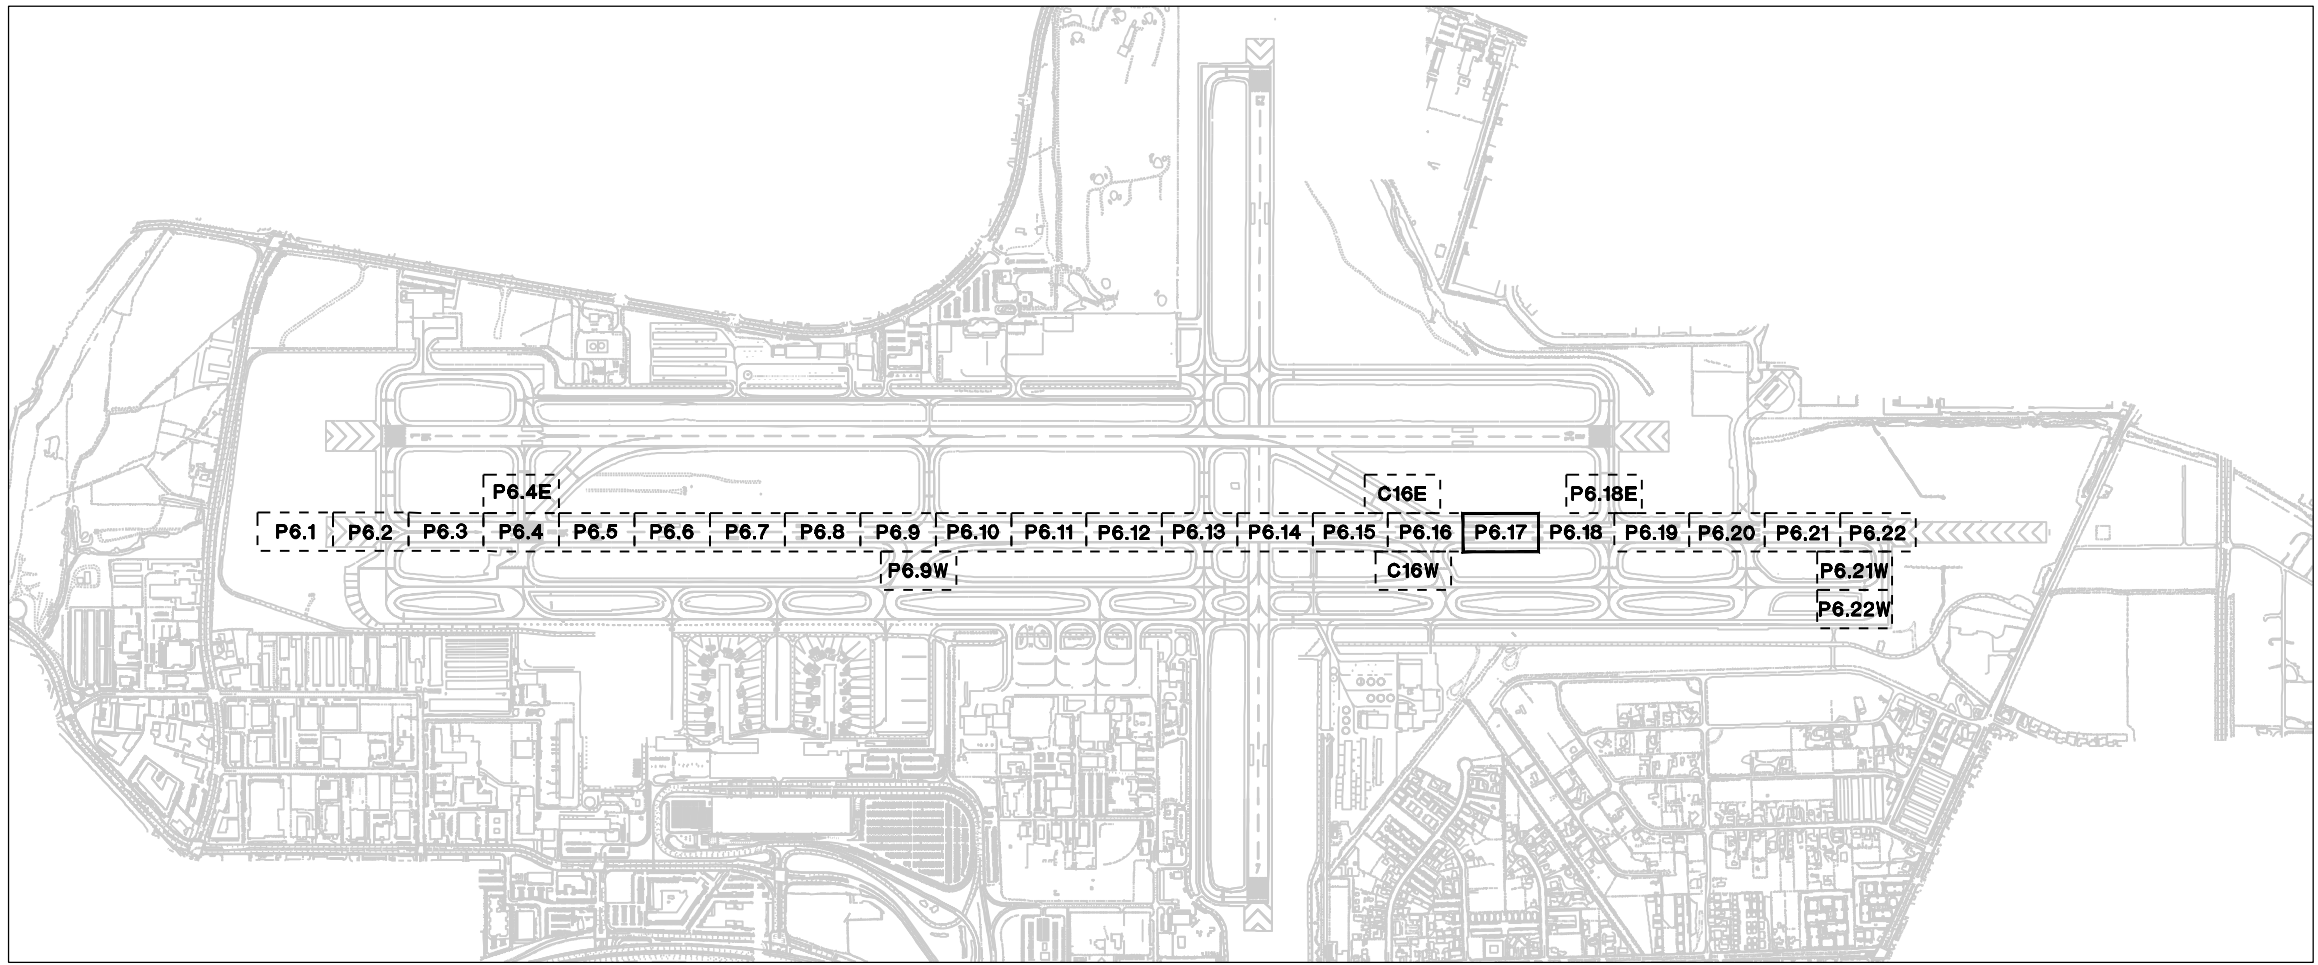

FOR BIDDING PURPOSES ONLY

DATE: DECEMBER 11, 2019

SCALE: N/A

DRAWN BY: DAB

DESIGNED BY: MAK, BAM

CHECKED BY: MAC

NO.

DESCRIPTION

DATE

WOOD ROGERS

BUILDING RELATIONSHIPS ONE PROJECT AT A TIME

1801 Corporate Blvd
Reno, NV 89502

Tel 775.823.4068
Fax 775.823.4066

Reno-Tahoe International Airport

RENO-TAHOE INTERNATIONAL AIRPORT


RUNWAY 16R-34L RECONSTRUCTION


JOINTING PLAN

PROJECT NO. 8494.002



DRAWING **P6.17**

U:\Jobs\8494_002\8494_002\Runway\16R-34L\Runway\16R-34L_BidPkg\PH0.1-34.dwg 12/11/2019 4:57 PM Trevor Stambin

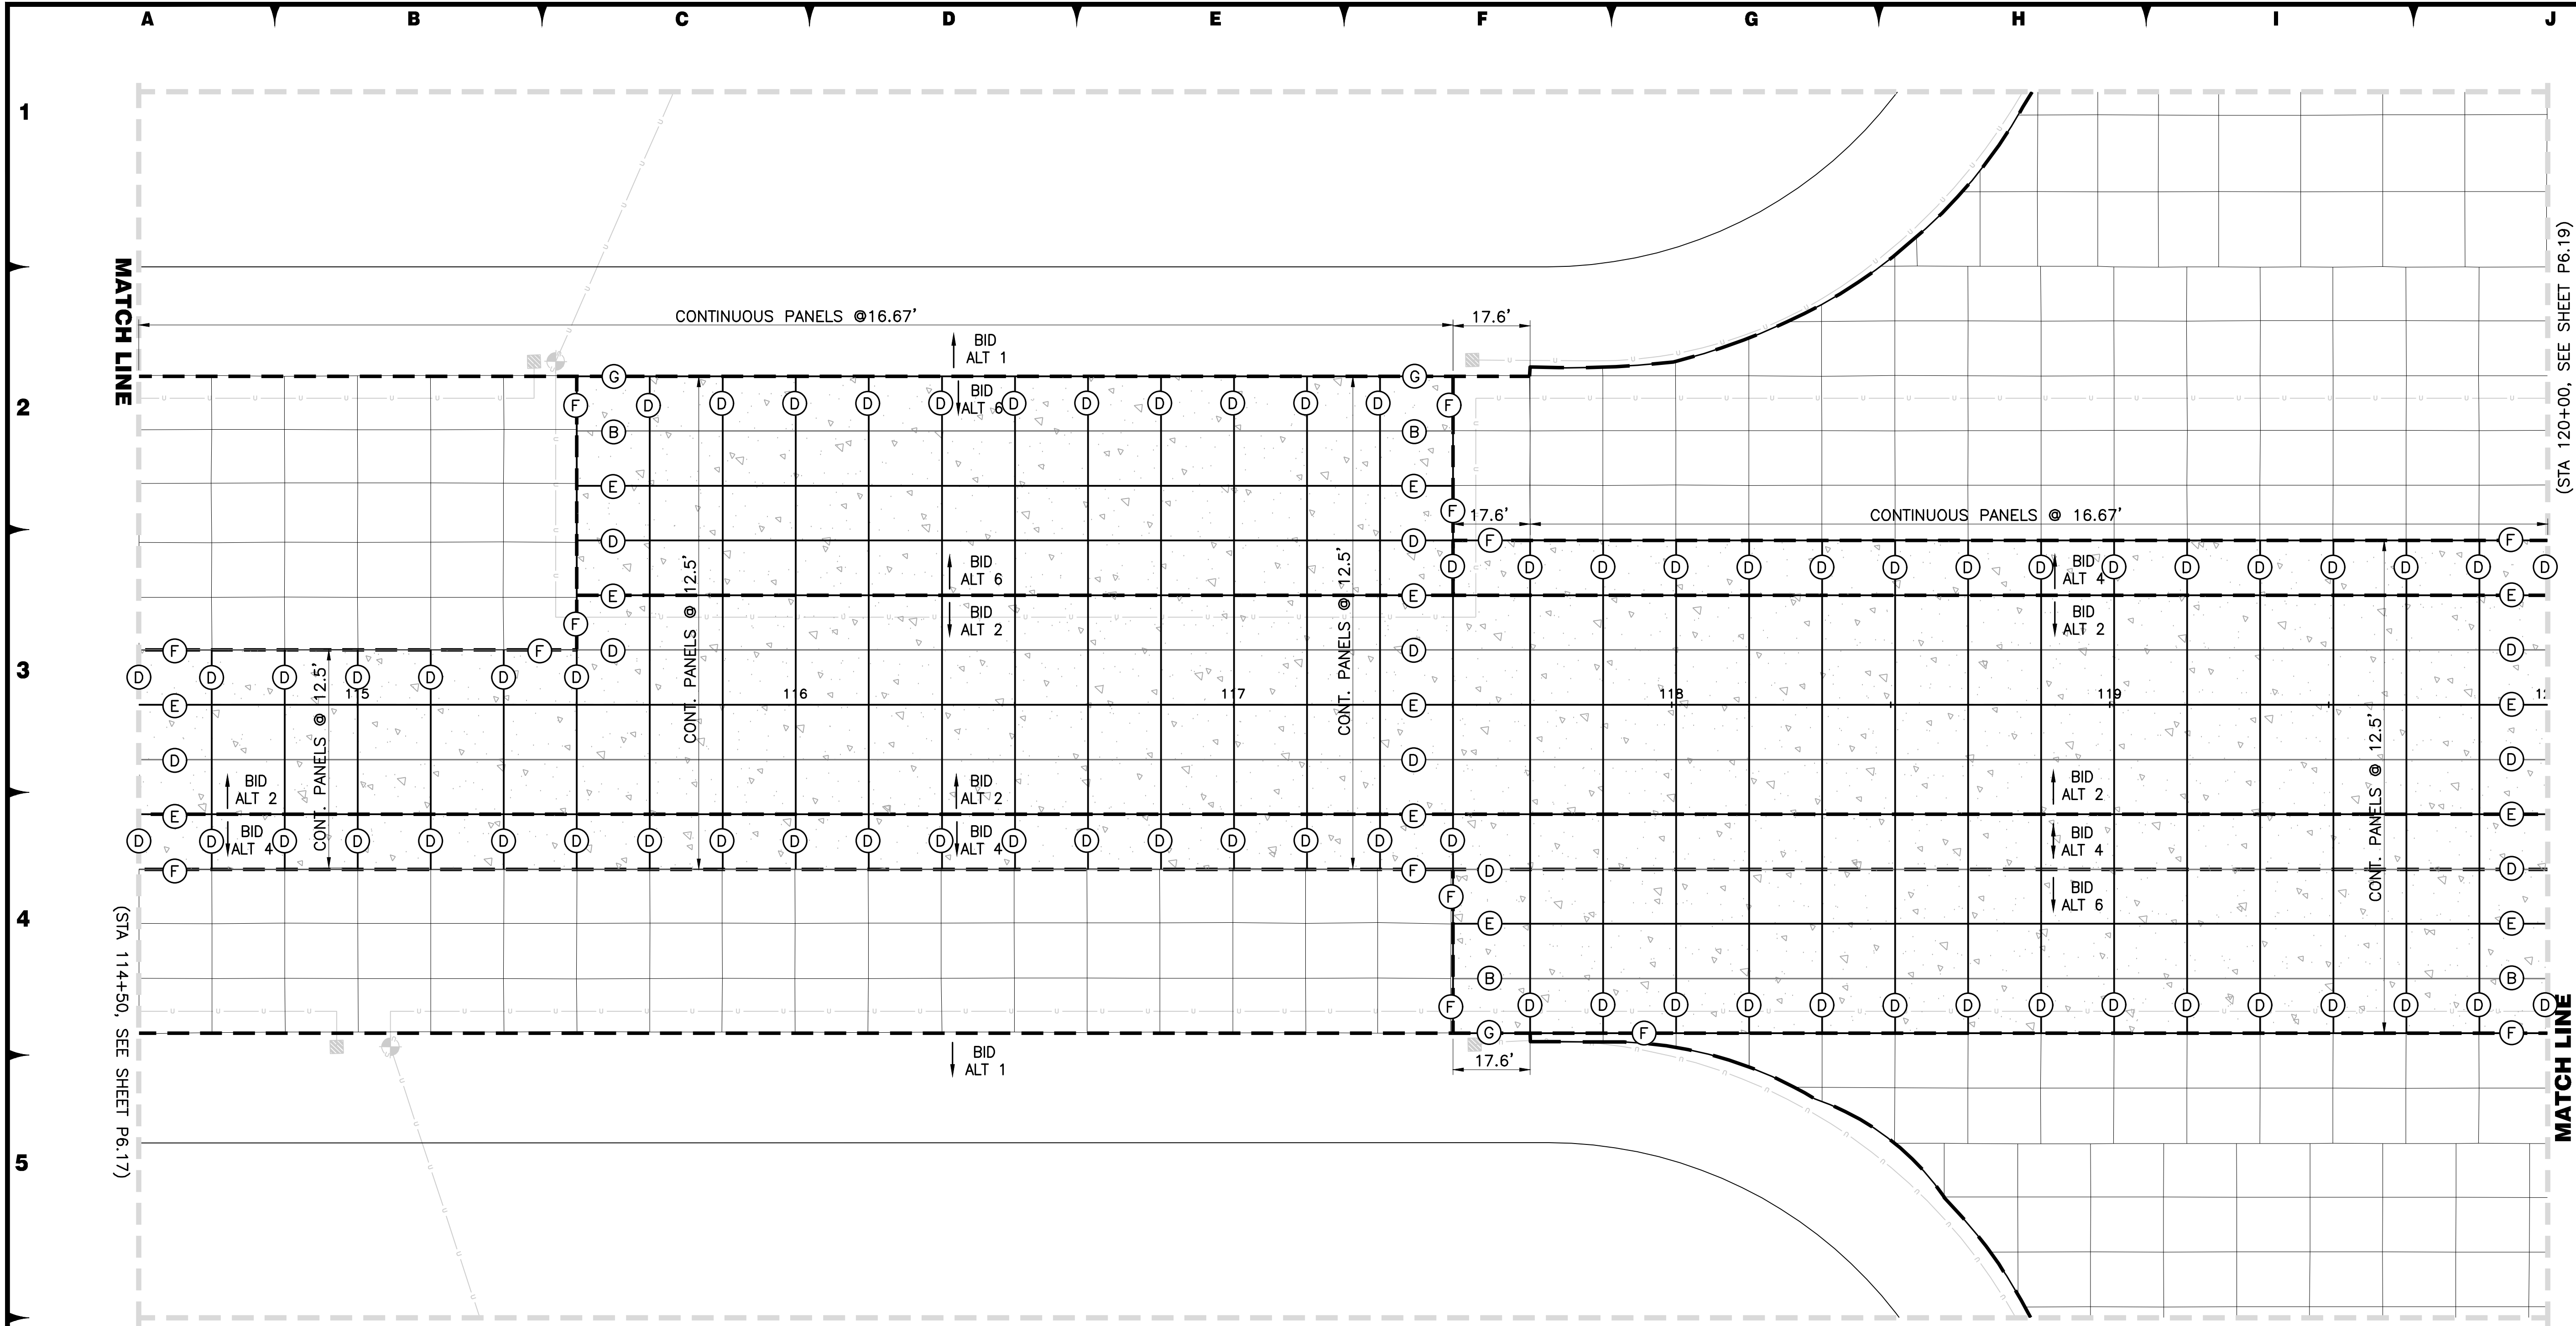

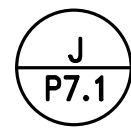- 6
- LEGEND**
- PAVEMENT RECONSTRUCTION AREA
- REINFORCED PANEL 
- BID OPTION/PROJECT BOUNDARY
- PCCP JOINT TYPE (SEE DRAWING C5.1)
- EXISTING PCCP JOINT
- 55 PROJECT CONTROL STATION
- 7

- NOTES**
1. REFERENCE DRAWING G4.1 FOR ALIGNMENT INFORMATION.
 2. REFERENCE DRAWINGS PH0.1–PH4.5 FOR PHASING LIMITATIONS.
 3. REFER TO DRAWINGS DM1.1–DM1.34 FOR PAVING LIMITS.
 4. MATCH JOINTS AT BID OPTION/PROJECT LIMITS.
 5. CONTRACTOR TO PLACE TYPE "E" JOINT AT THE END OF EACH PAVING AREA IN LIEU OF "D" JOINT AS NECESSARY.
 6. JOINTING SUBJECT TO CHANGE PENDING BID ALTERNATE AWARDS.

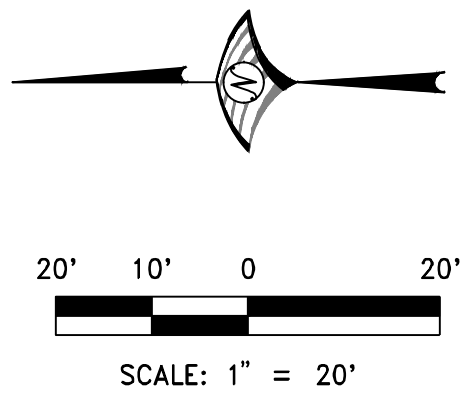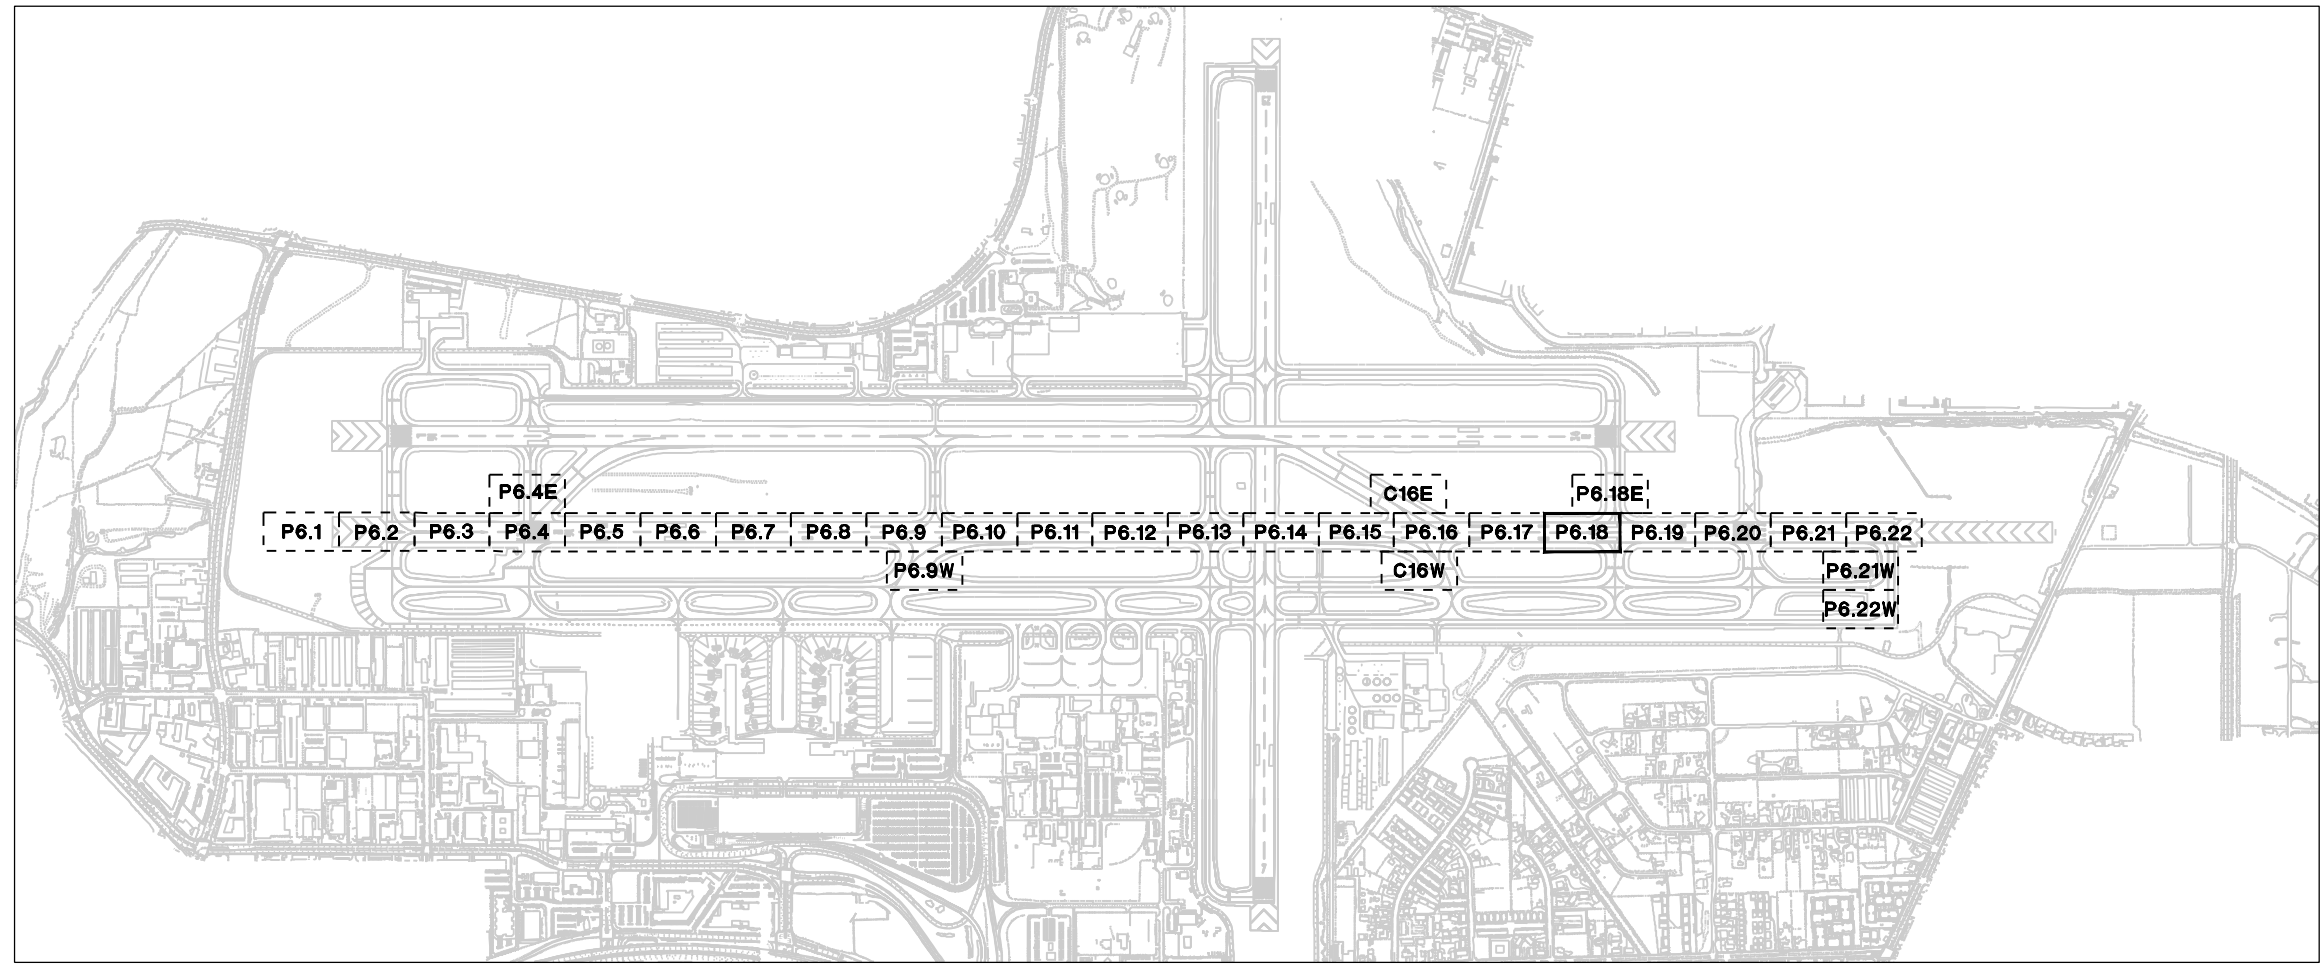

FOR BIDDING PURPOSES ONLY

DATE: DECEMBER 11, 2019

SCALE: N/A

DRAWN BY: DAB

DESIGNED BY: MAK, BAM

CHECKED BY: MAC

NO.

DESCRIPTION

DATE

BRIAN A. MARTINEZ
PROFESSIONAL ENGINEER - STATE OF NEVADA
Exp. 12-31-21
CIVIL
No. 21202

WOOD ROGERS
BUILDING RELATIONSHIPS ONE PROJECT AT A TIME
1801 Corporate Blvd
Reno, NV 89502
Tel 775.823.4068
Fax 775.823.4066

Reno-Tahoe International Airport


Runway 16R-34L Reconstruction

JOINTING PLAN

PROJECT NO. 8494.002

DRAWING **P6.18**

U:\Jobs\8494_002\8494_002\Runway 16R-34L\Drawings\16R-34L_BidPkg2\POB18_16R.dwg 12/17/2019 4:58 PM Trevor Shubin

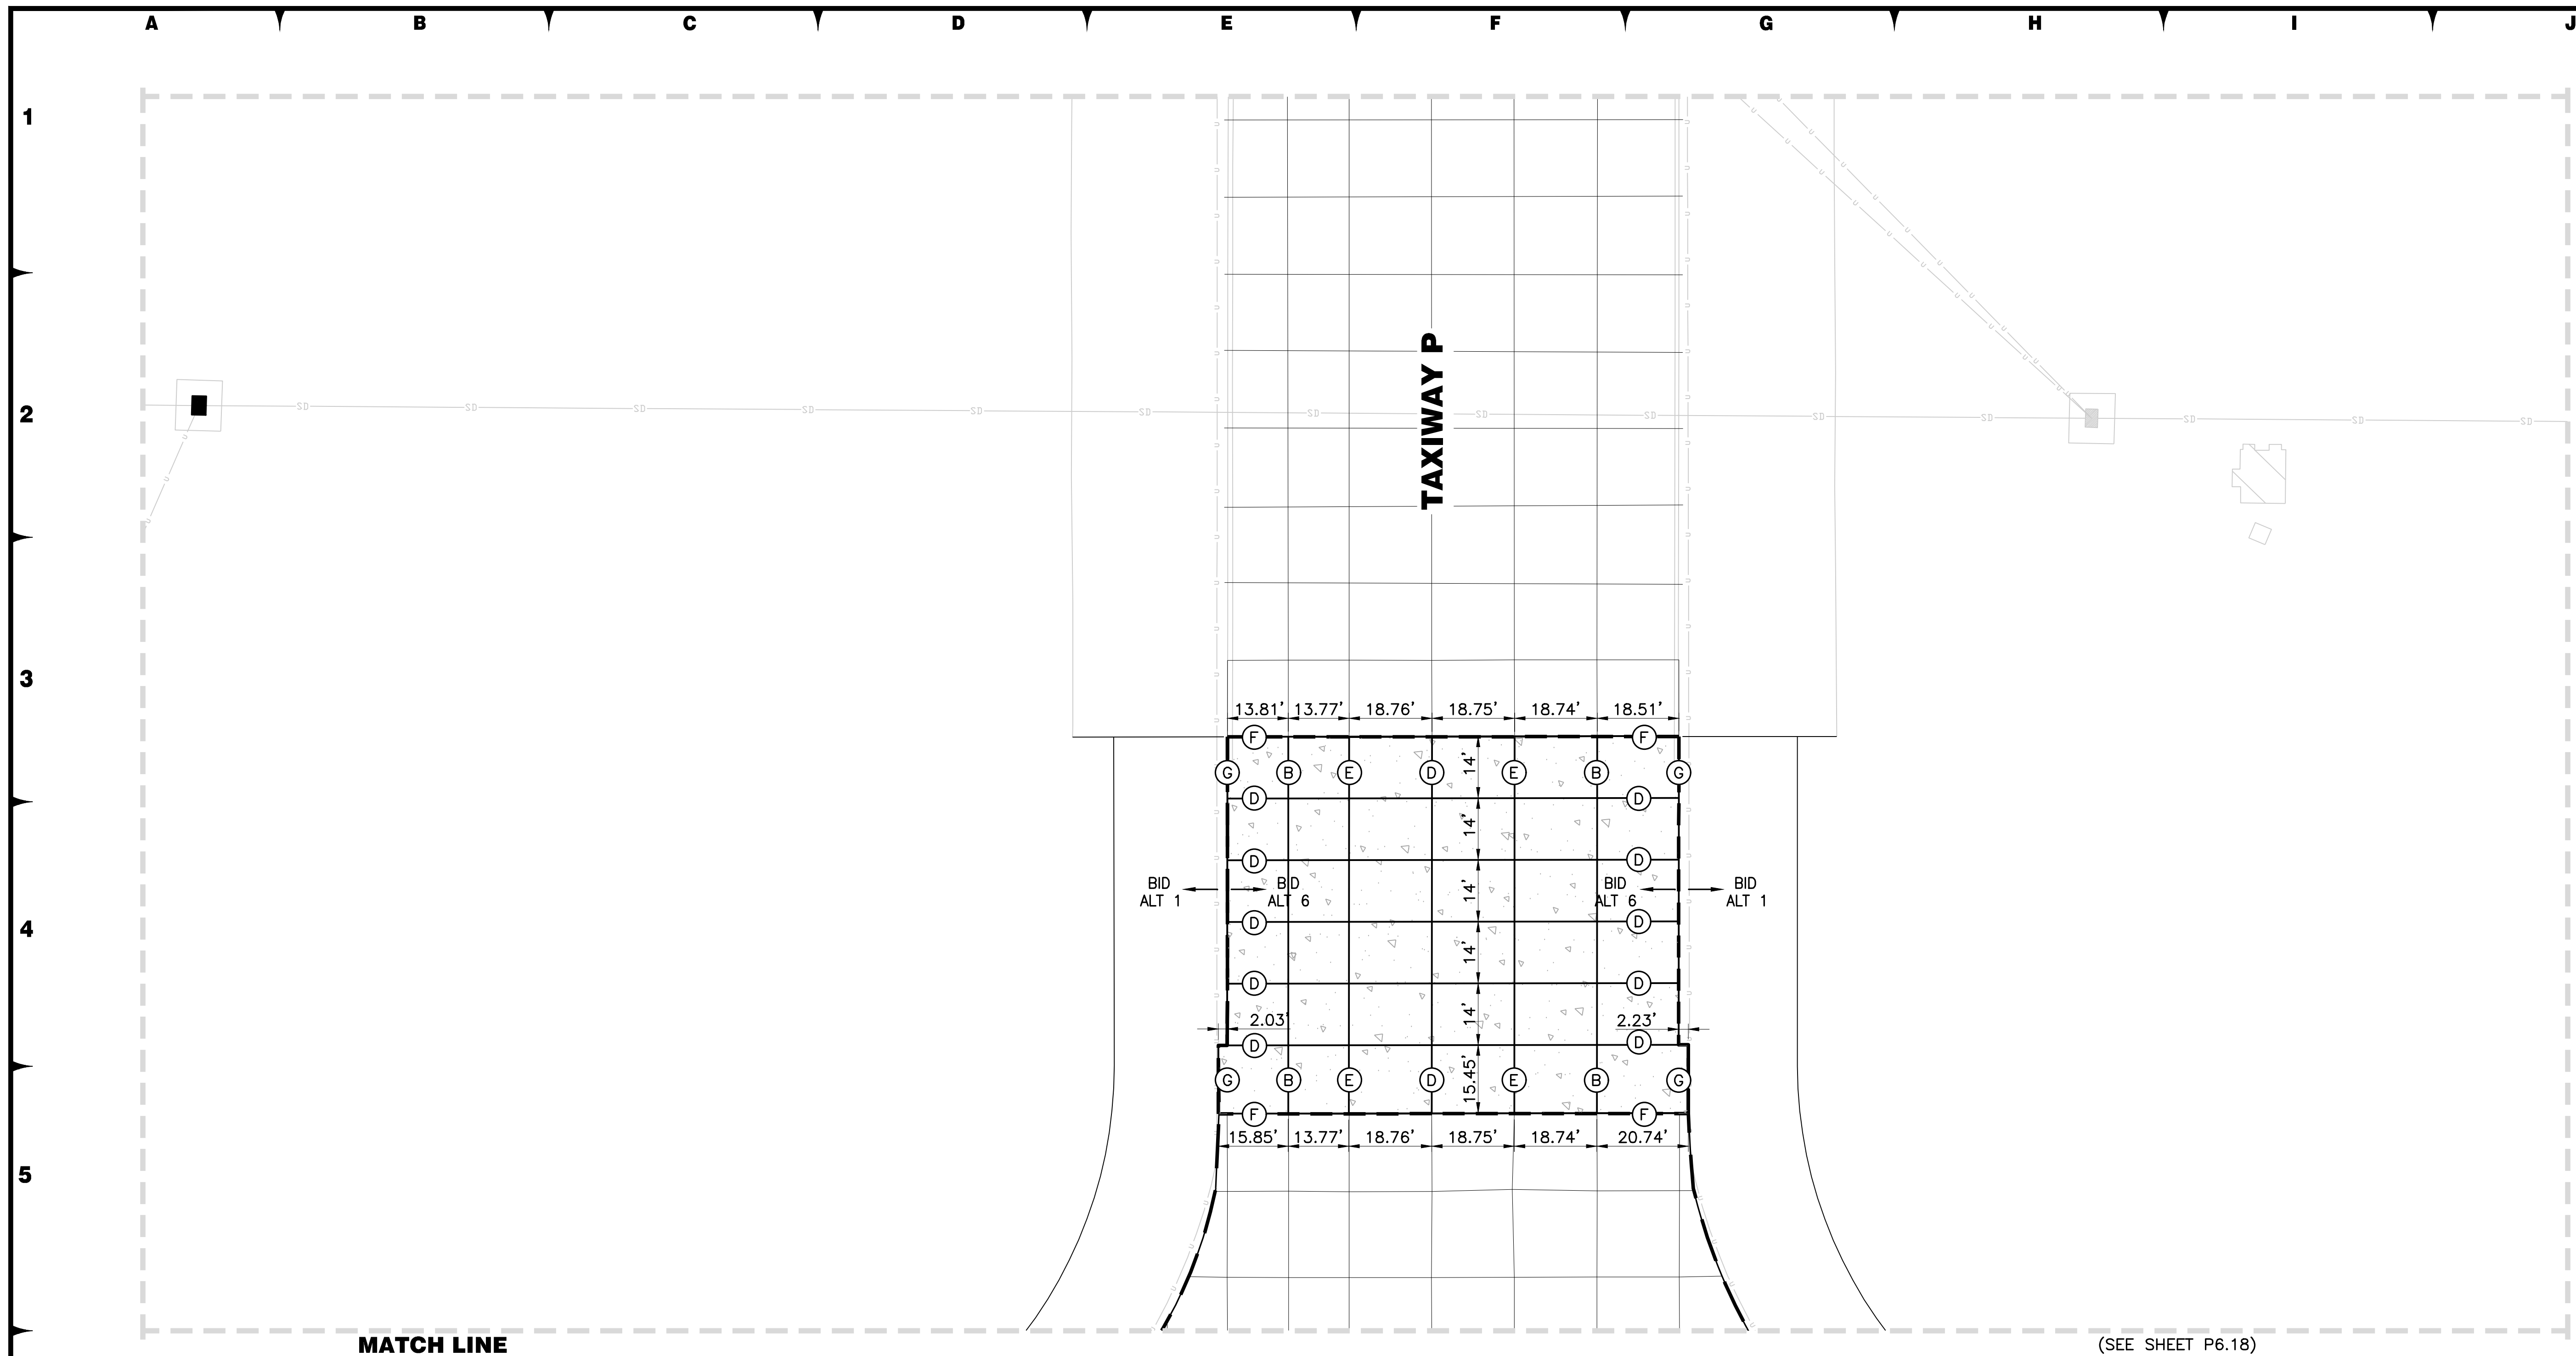

MATCH LINE

(SEE SHEET P6.18)

LEGEND



PAVEMENT RECONSTRUCTION AREA



REINFORCED PANEL 

— — — BID OPTION/PROJECT BOUNDARY


—(E)— PCCP JOINT TYPE (SEE DRAWING C5.1)

————— EXISTING PCCP JOINT


• — ⁵⁵ — • PROJECT CONTROL STATION

NOTES

1. REFERENCE DRAWING G4.1 FOR ALIGNMENT INFORMATION.
2. REFERENCE DRAWINGS PH0.1–PH4.5 FOR PHASING LIMITATIONS.
3. REFER TO DRAWINGS DM1.1–DM1.34 FOR PAVING LIMITS.
4. MATCH JOINTS AT BID OPTION/PROJECT LIMITS.
5. CONTRACTOR TO PLACE TYPE "E" JOINT AT THE END OF EACH PAVING AREA IN LIEU OF "D" JOINT AS NECESSARY.
6. JOINTING SUBJECT TO CHANGE PENDING BID ALTERNATE AWARDS.

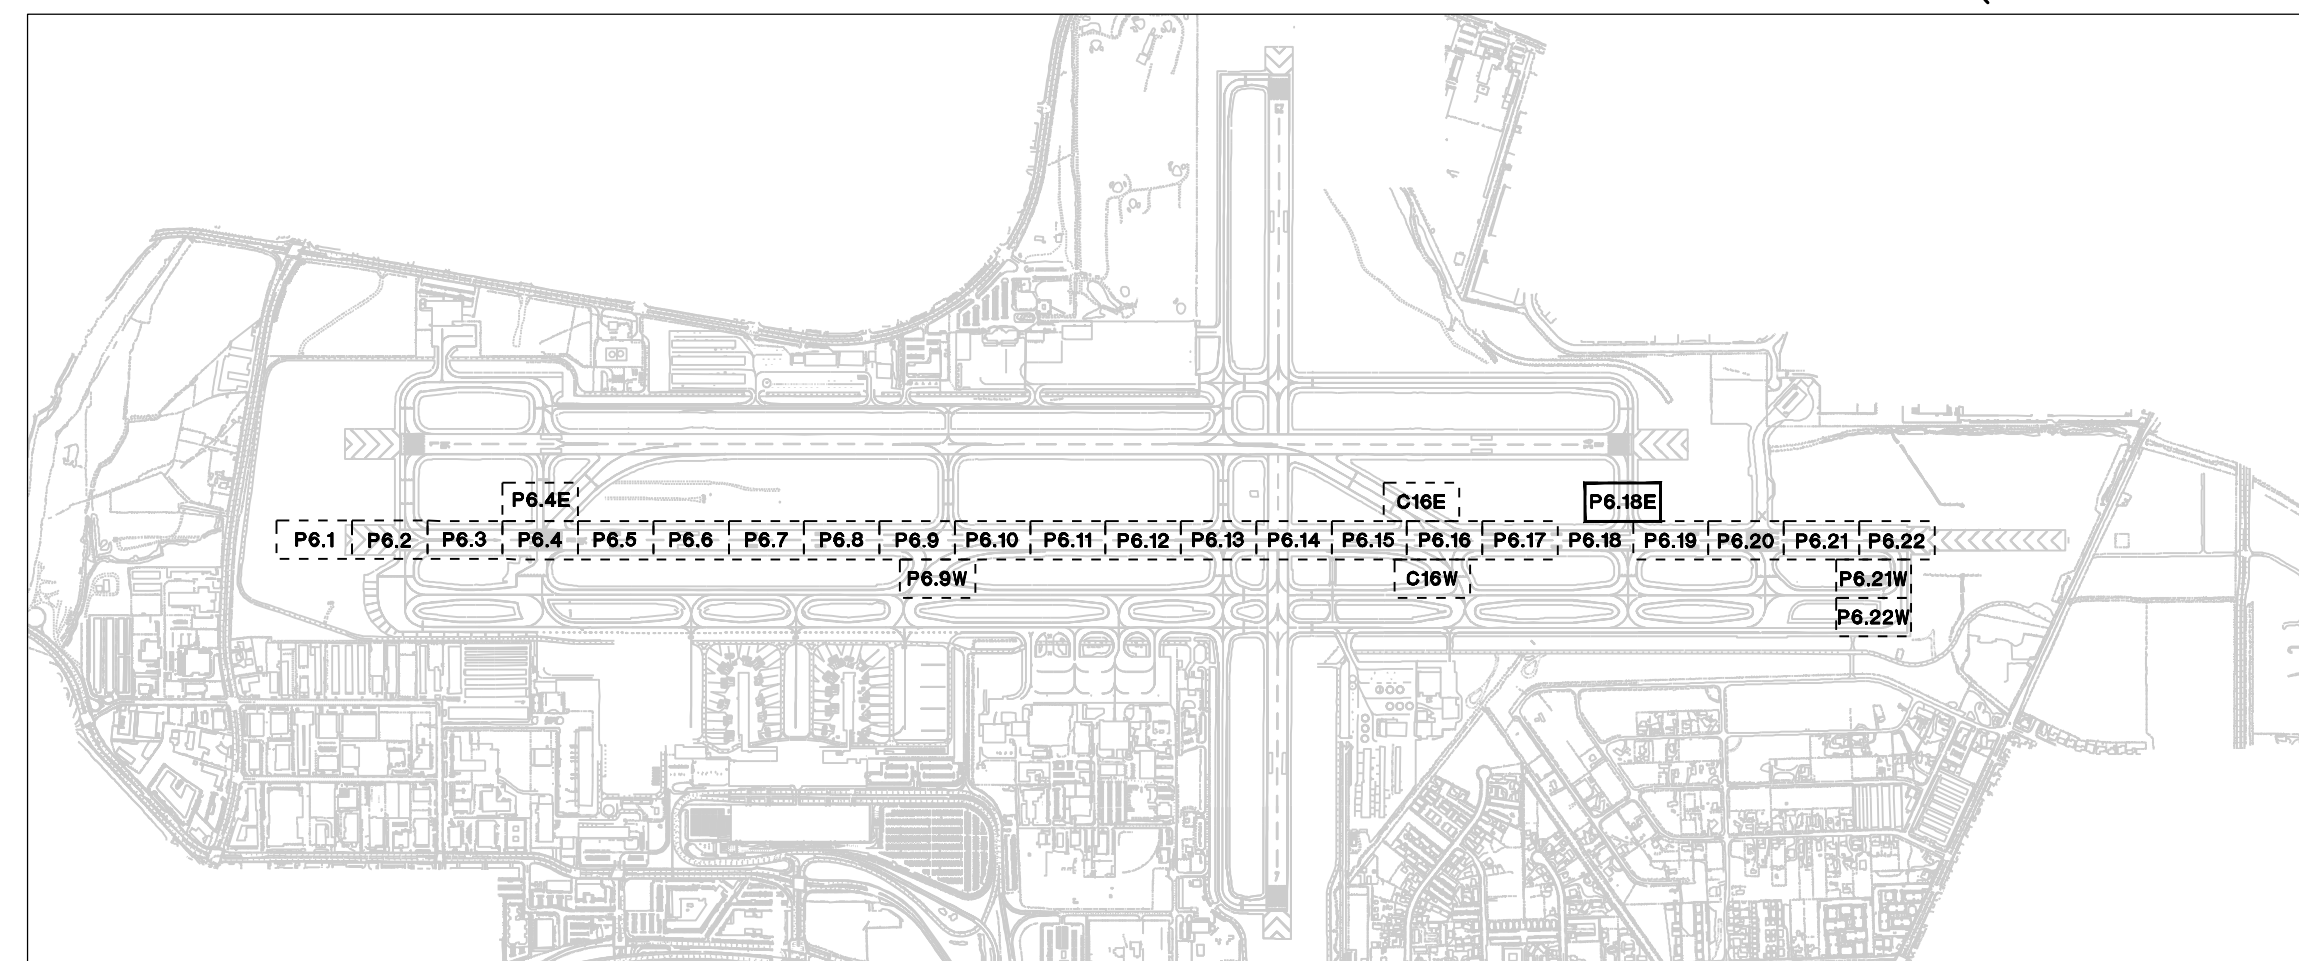

KEY MAP

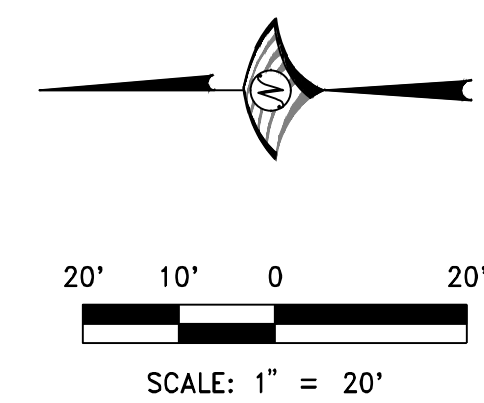

WOOD ROGERS
BUILDING RELATIONSHIPS ONE PROJECT AT A TIME
Tel 775.923.4068
Fax 775.923.4066
1361 Corporate Blvd
Reno, NV 89502

Reno-Tahoe International Airport

RUNWAY 16R-34L RECONSTRUCTION

JOINTING PLAN

PROJECT NO.	8494.002
-------------	----------

DRAWING
P6.18E

FOR BIDDING PURPOSES ONLY

DATE: DECEMBER 11, 2019
SCALE: N/A
DRAWN BY: DAB
DESIGNED BY: MAK, BAM

PROFESSIONAL ENGINEER-STATE OF NEVADA
BRIAN A. MARTINEZ-MOLES
Exp. 12-31-21
CIVIL
No. 21202



WOOD ROGERS
BUILDING RELATIONSHIPS ONE PROJECT AT A TIME
Tel 775.923.4068
Fax 775.923.4066
1361 Corporate Blvd
Reno, NV 89502

Reno-Tahoe International Airport


RUNWAY 16R-34L RECONSTRUCTION

JOINTING PLAN

PROJECT NO.	8494.002
-------------	----------

DRAWING
P6.18E

16R dwg. 12/9/2019, 4:59 PM Trevor Stornblom
 C:\Users\8494_RTJA_Runw\RTJA_Runw\2016R1F_BrdPkn2\06181F_16R.dwg

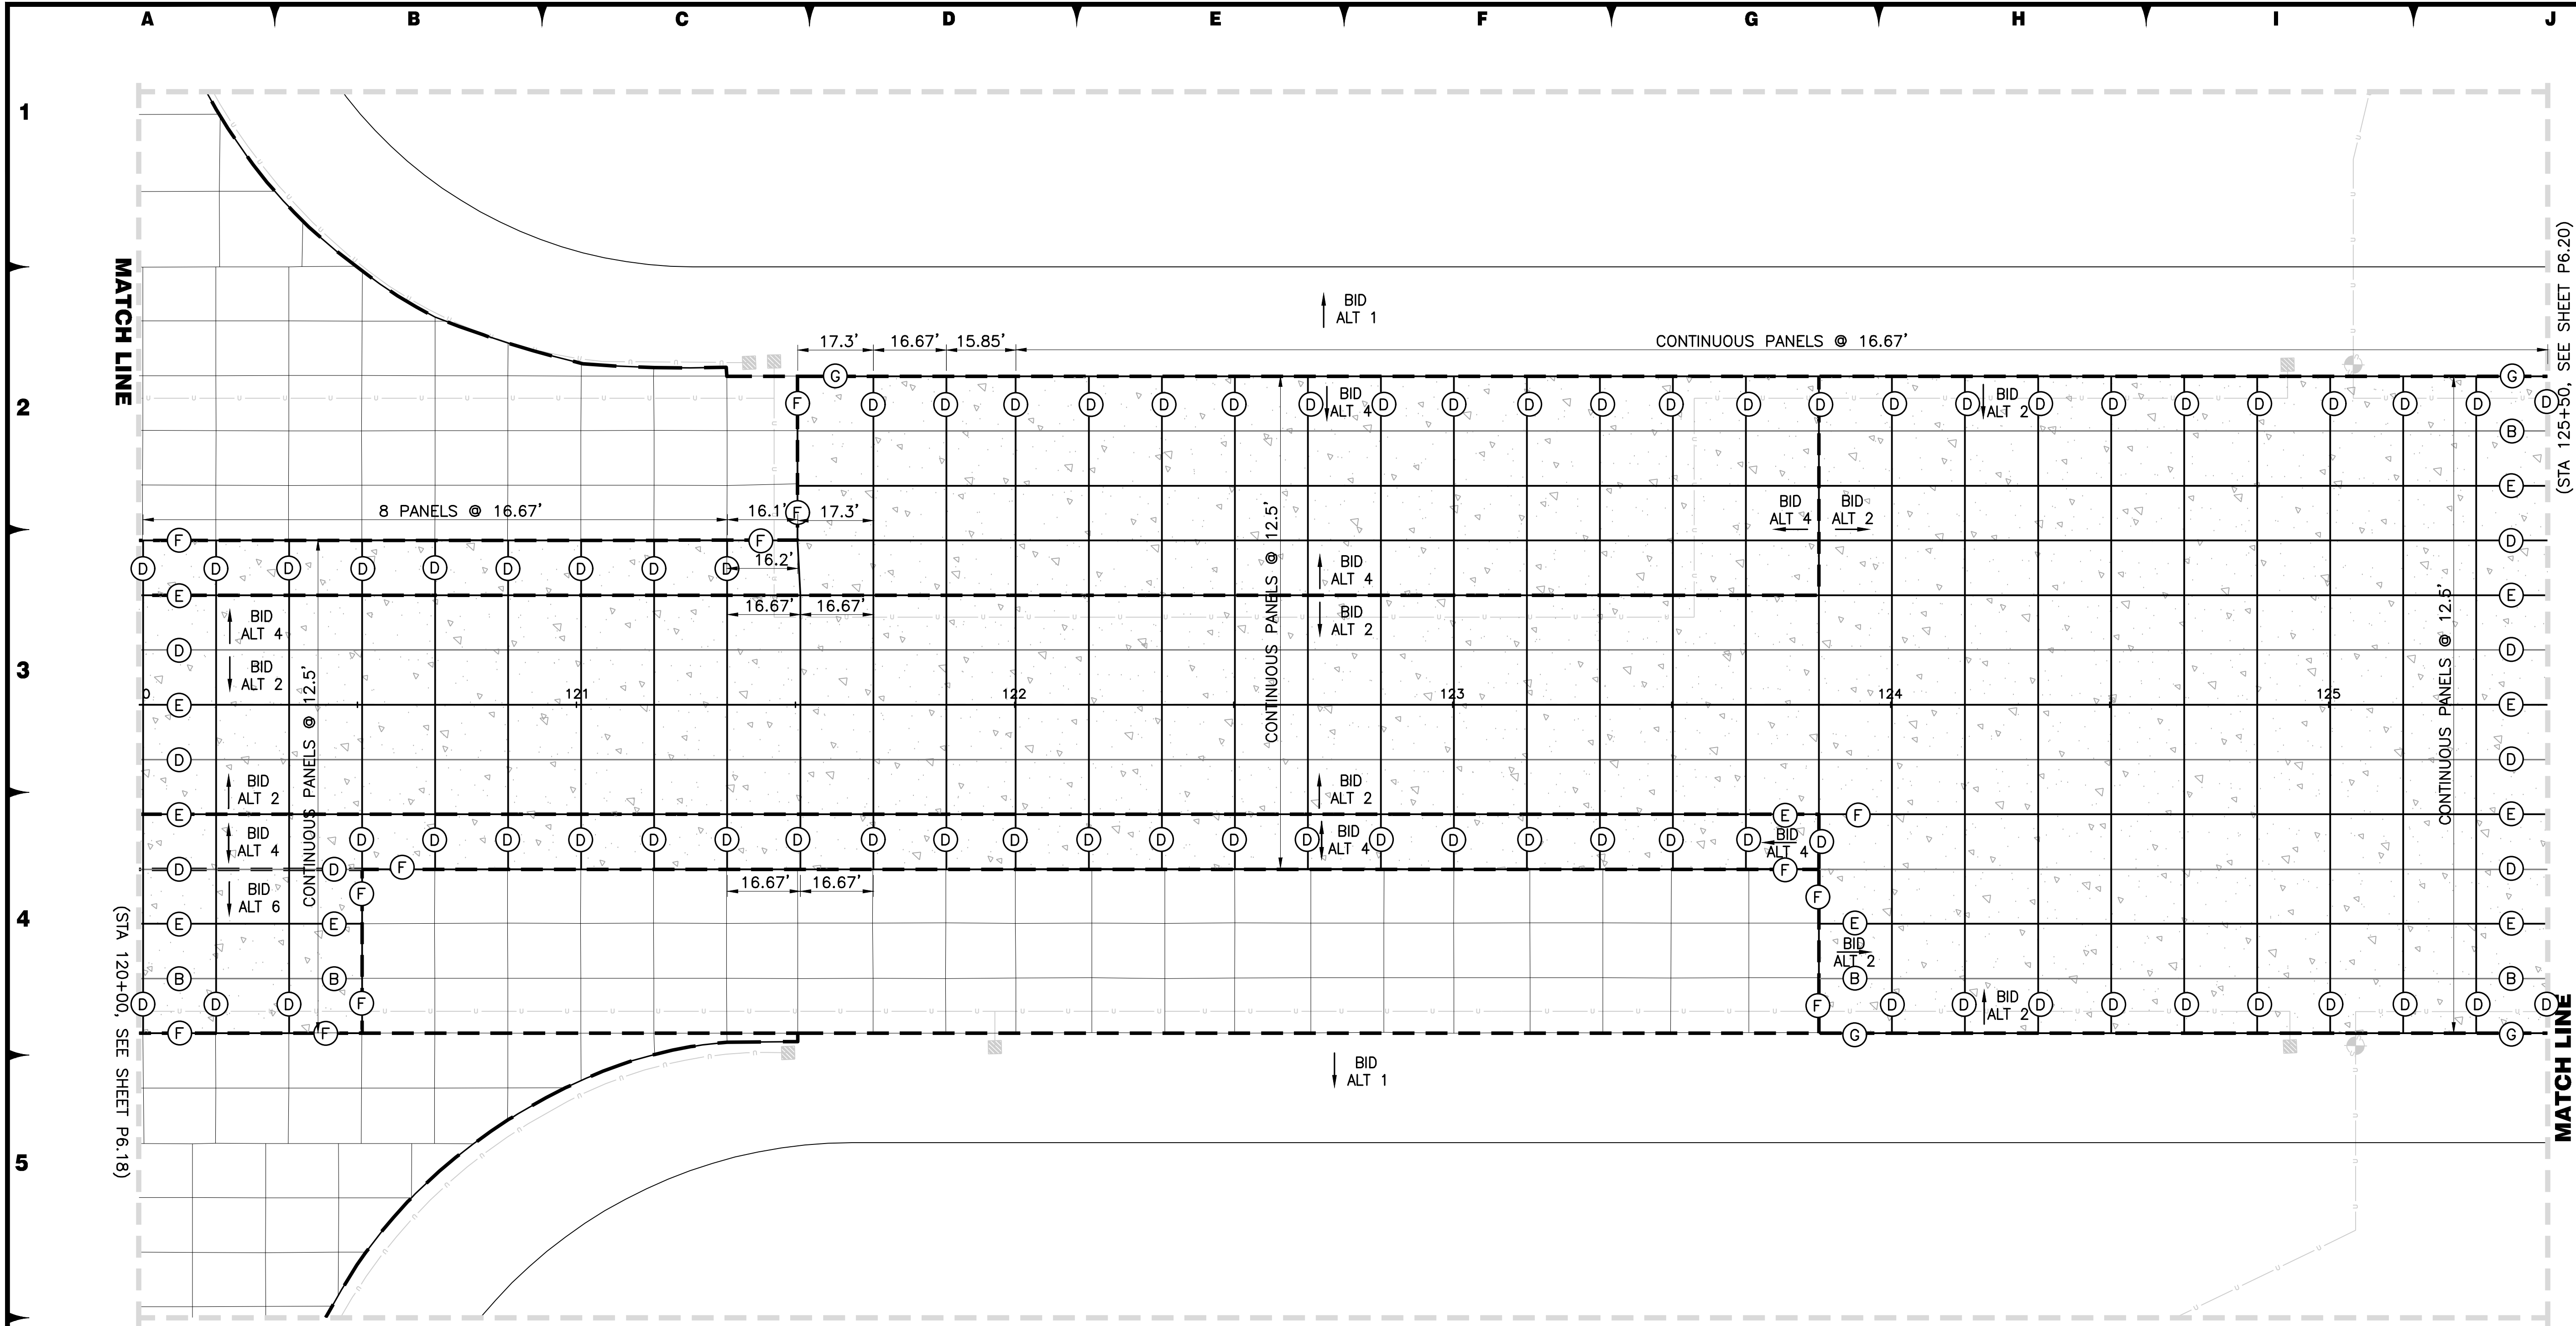

LEGEND

PAVEMENT RECONSTRUCTION AREA

REINFORCED PANEL

J

P7.1

BID OPTION/PROJECT BOUNDARY

PCCP JOINT TYPE (SEE DRAWING C5.1)

EXISTING PCCP JOINT

55
PROJECT CONTROL STATION

- NOTES**
1.

REFERENCE DRAWING G4.1 FOR ALIGNMENT INFORMATION.
2.



REFERENCE DRAWINGS PH0.1–PH4.5 FOR PHASING LIMITATIONS.
3.

REFER TO DRAWINGS DM1.1–DM1.34 FOR PAVING LIMITS.
4.

MATCH JOINTS AT BID OPTION/PROJECT LIMITS.
5.

CONTRACTOR TO PLACE TYPE "E" JOINT AT THE END OF EACH PAVING AREA IN LIEU OF "D" JOINT AS NECESSARY.
6.

JOINTING SUBJECT TO CHANGE PENDING BID ALTERNATE AWARDS.

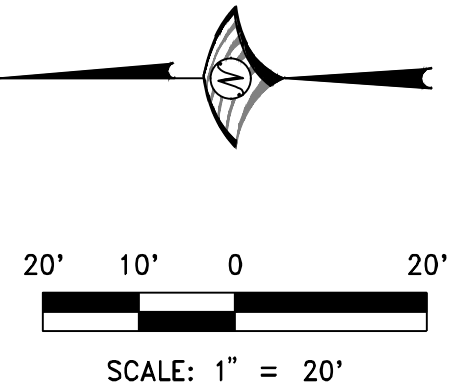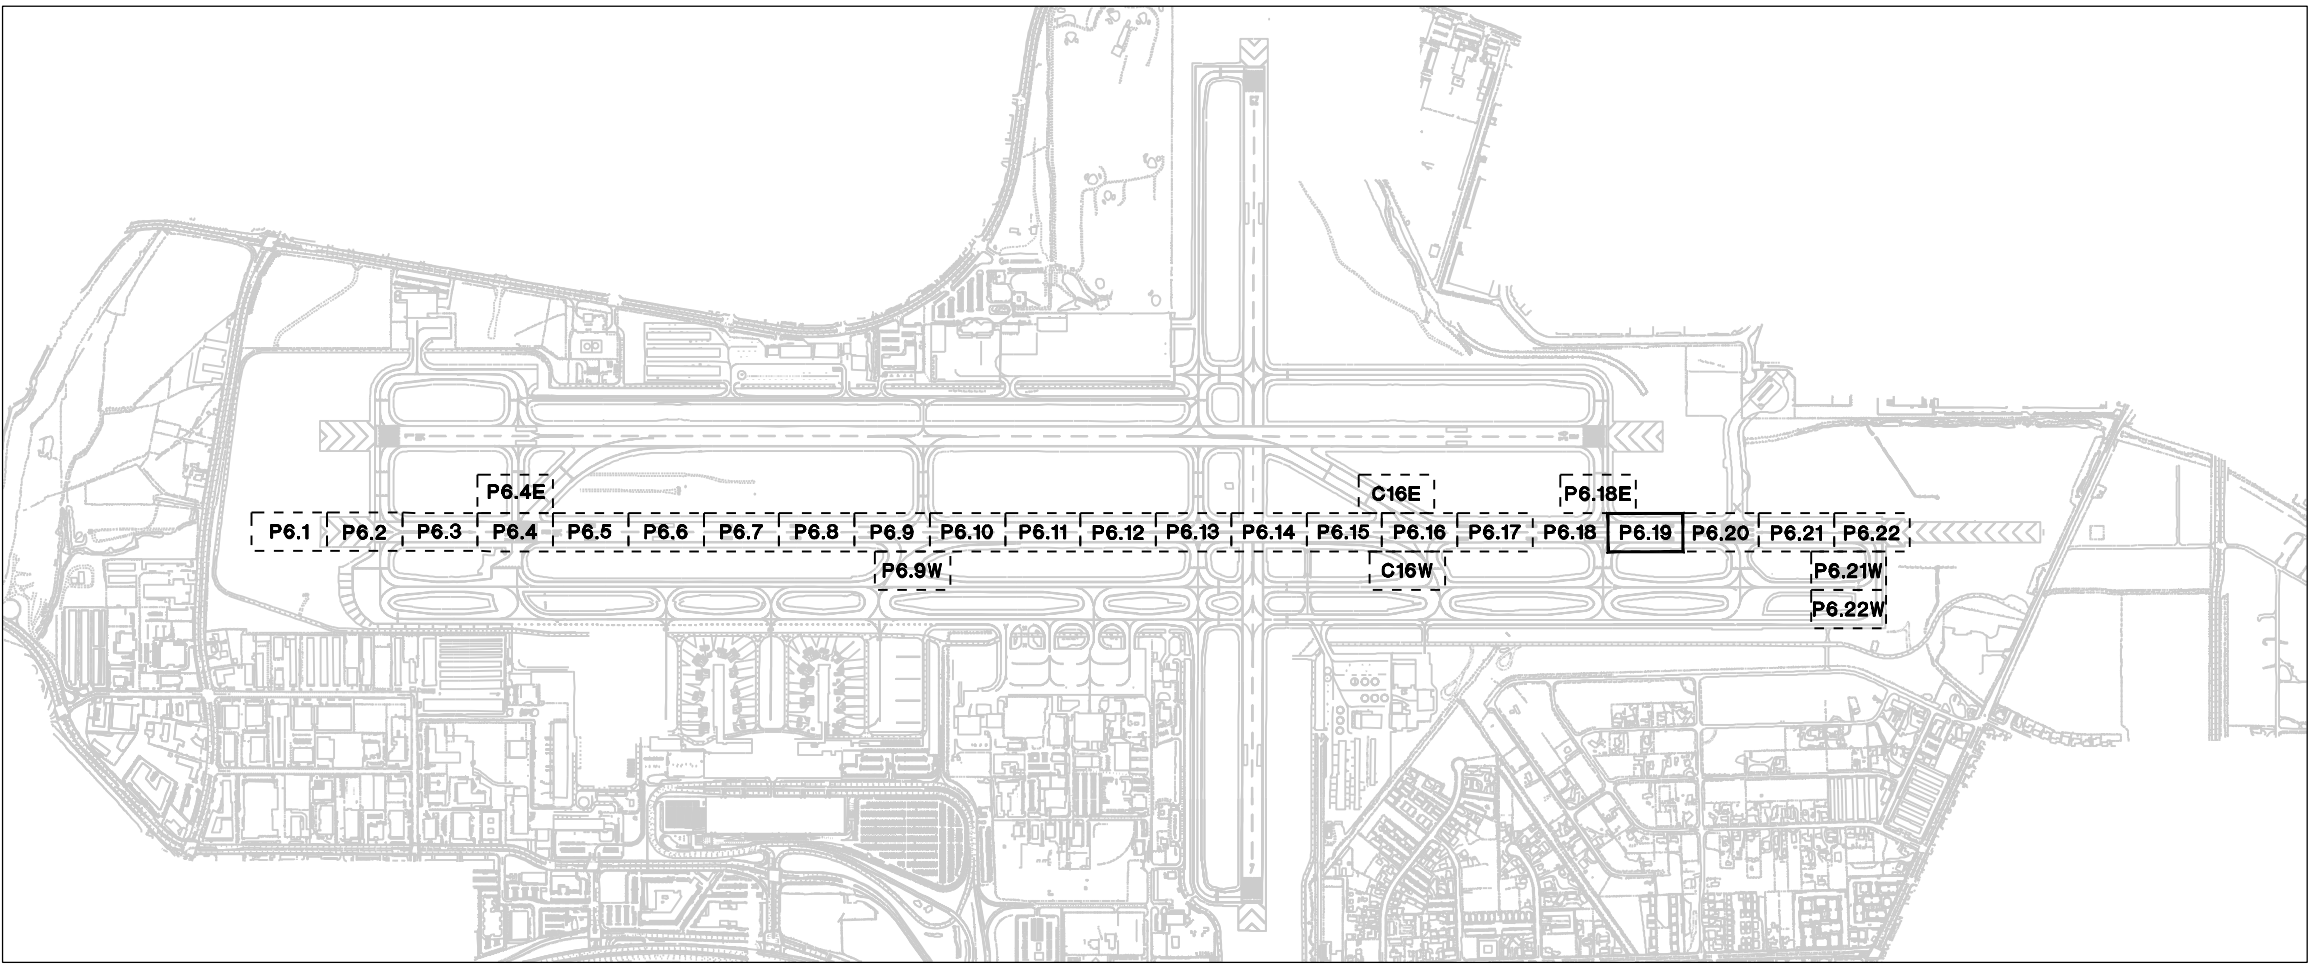

FOR BIDDING PURPOSES ONLY

DATE: DECEMBER 11, 2019

SCALE: N/A

DRAWN BY: DAB

DESIGNED BY: MAK, BAM

CHECKED BY: MAC

PROFESSIONAL ENGINEER STATE OF NEVADA

BRIAN A. MARTINEZ MOLES

Exp. 12-31-21

CIVIL

No. 21202

WOOD ROGERS

BUILDING RELATIONSHIPS ONE PROJECT AT A TIME

1881 Corporate Blvd

Reno, NV 89502

Tel 775.823.4068

Fax 775.823.4066

Reno-Tahoe International Airport

RUNWAY 16R-34L RECONSTRUCTION

JOINTING PLAN

PROJECT NO. 8494.002

DRAWING P6.19

DATE: DECEMBER 11, 2019

SCALE: N/A

DRAWN BY: DAB

DESIGNED BY: MAK, BAM

CHECKED BY: MAC

PROFESSIONAL ENGINEER STATE OF NEVADA

BRIAN A. MARTINEZ MOLES

Exp. 12-31-21

CIVIL

No. 21202

WOOD ROGERS

BUILDING RELATIONSHIPS ONE PROJECT AT A TIME

1881 Corporate Blvd

Reno, NV 89502

Tel 775.823.4068

Fax 775.823.4066


Reno-Tahoe International Airport

RUNWAY 16R-34L RECONSTRUCTION

JOINTING PLAN



PROJECT NO. 8494.002

DRAWING P6.19

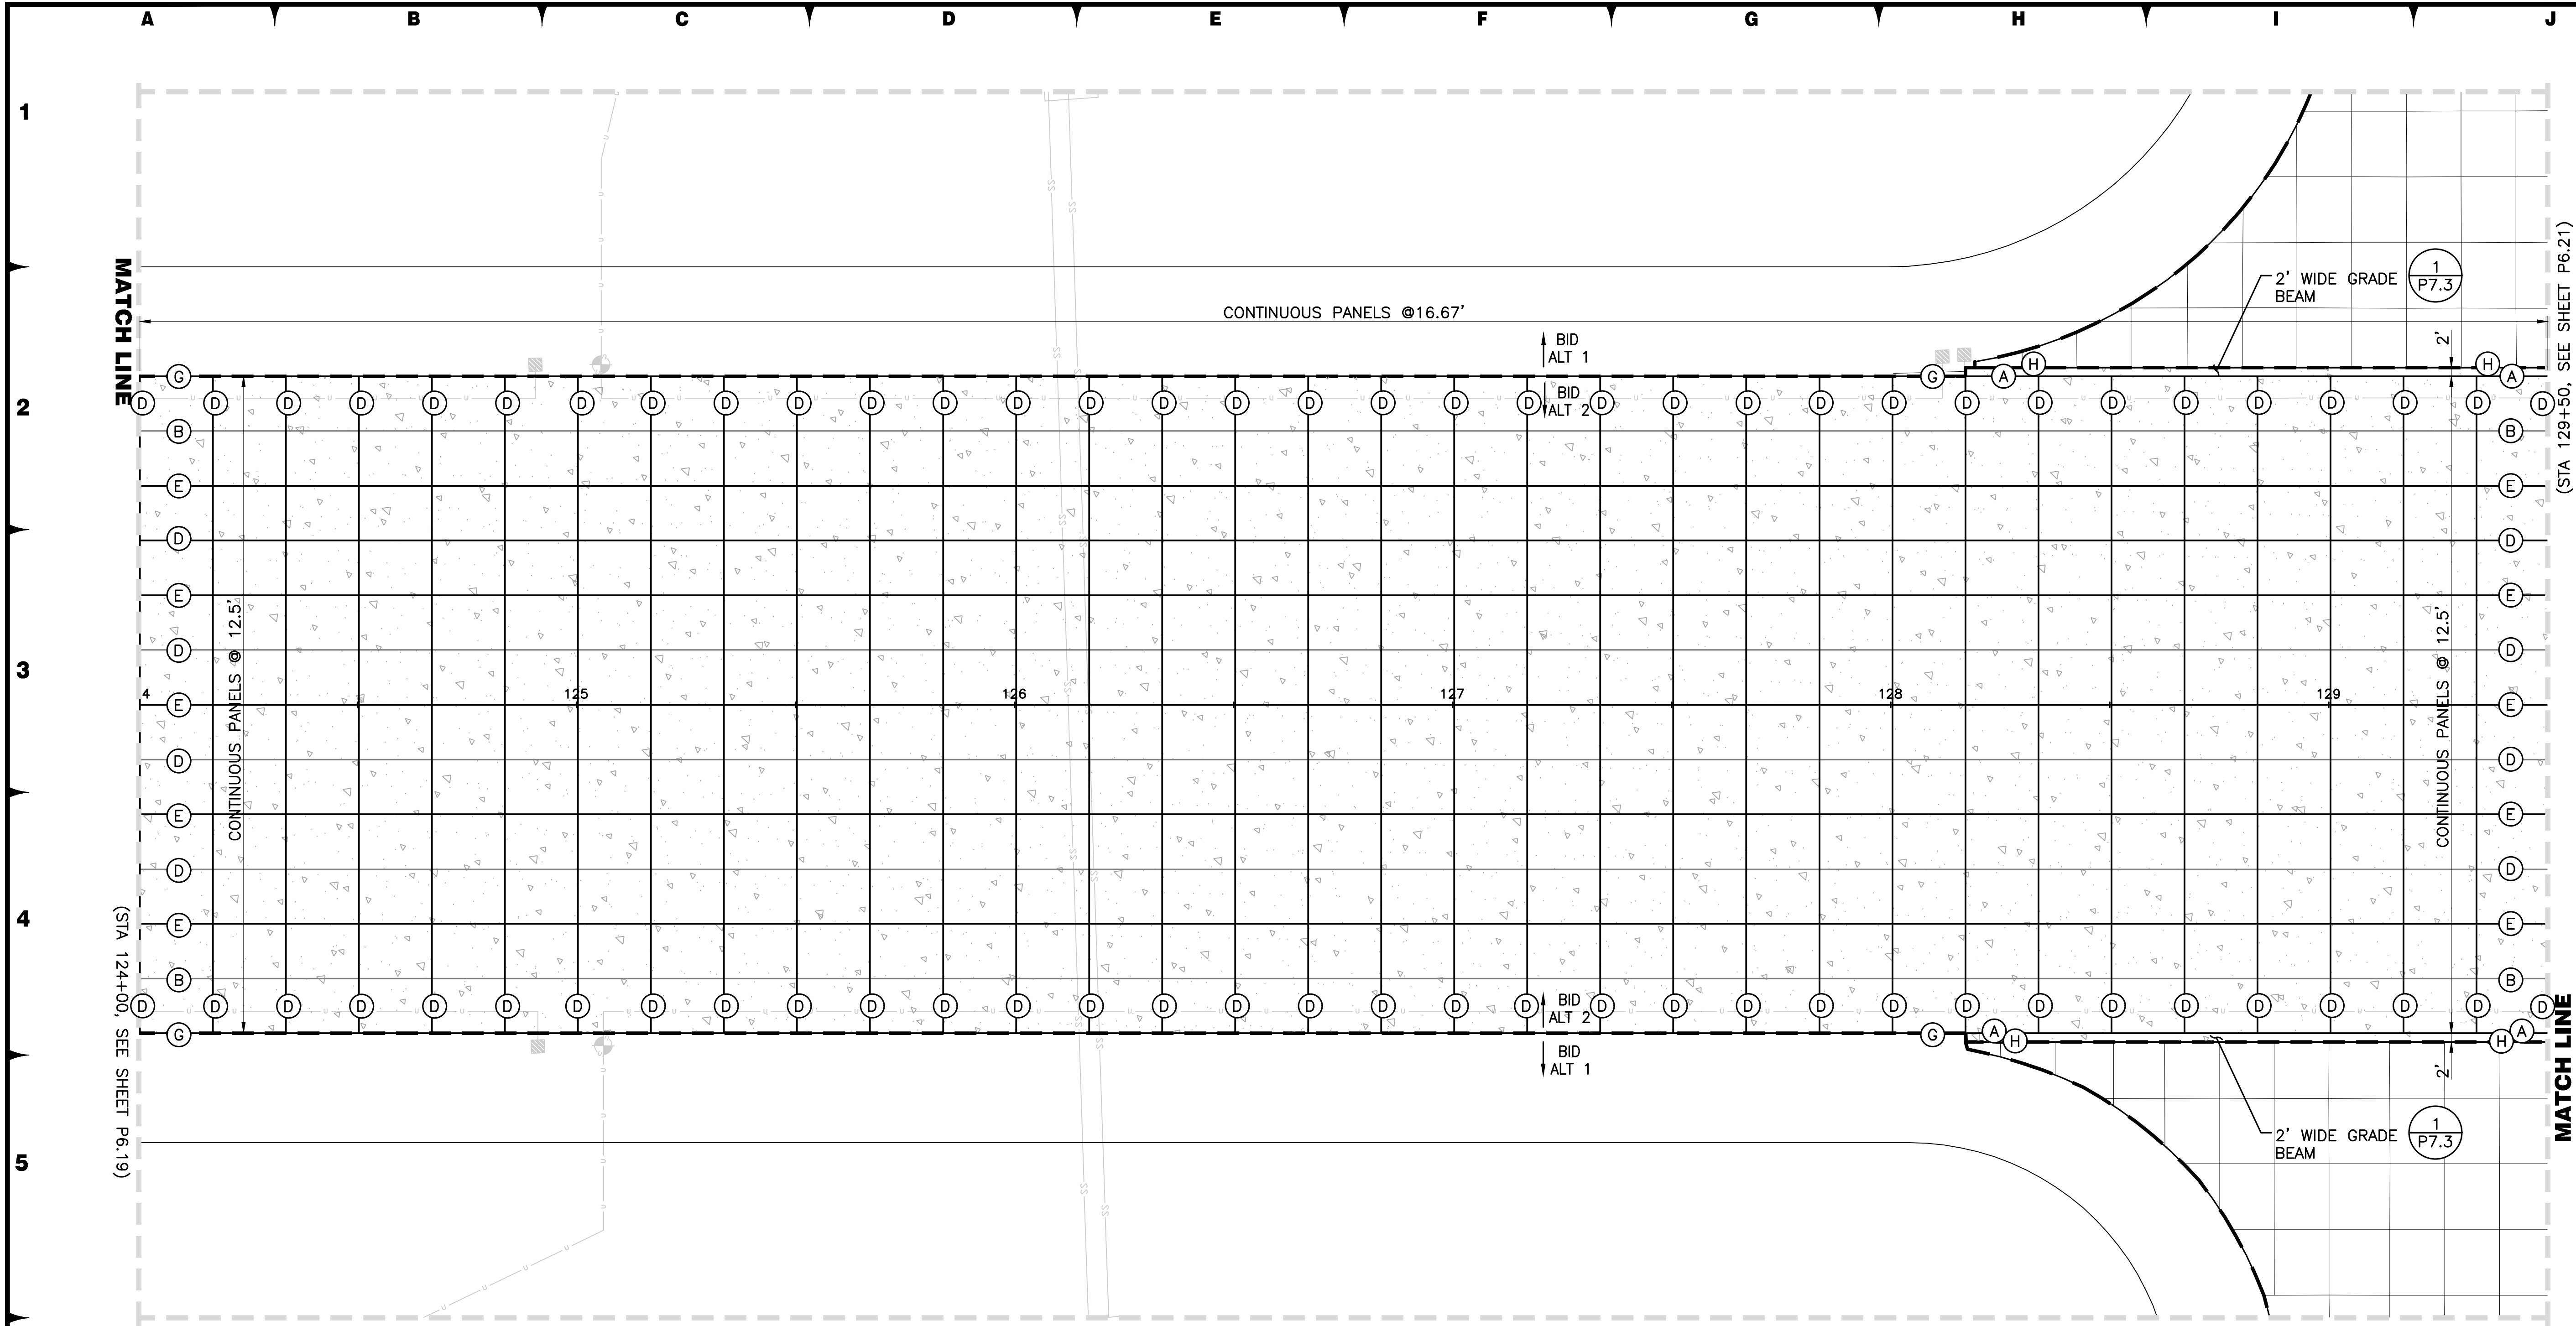

- 6
- LEGEND**
- PAVEMENT RECONSTRUCTION AREA
- REINFORCED PANEL (J P7.1)
- BID OPTION/PROJECT BOUNDARY
- PCCP JOINT TYPE (SEE DRAWING C5.1)
- EXISTING PCCP JOINT
- PROJECT CONTROL STATION
- 7

- NOTES**
1. REFERENCE DRAWING G4.1 FOR ALIGNMENT INFORMATION.
 2. REFERENCE DRAWINGS PH0.1–PH4.5 FOR PHASING LIMITATIONS.
 3. REFER TO DRAWINGS DM1.1–DM1.34 FOR PAVING LIMITS.
 4. MATCH JOINTS AT BID OPTION/PROJECT LIMITS.
 5. CONTRACTOR TO PLACE TYPE "E" JOINT AT THE END OF EACH PAVING AREA IN LIEU OF "D" JOINT AS NECESSARY.
 6. JOINTING SUBJECT TO CHANGE PENDING BID ALTERNATE AWARDS.

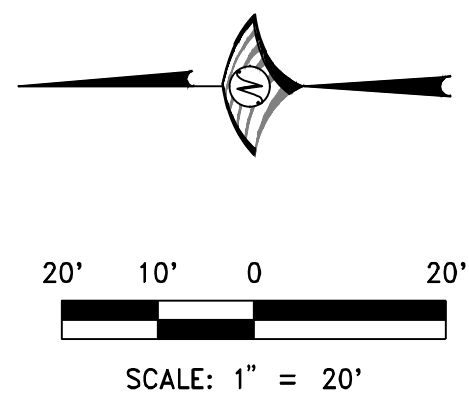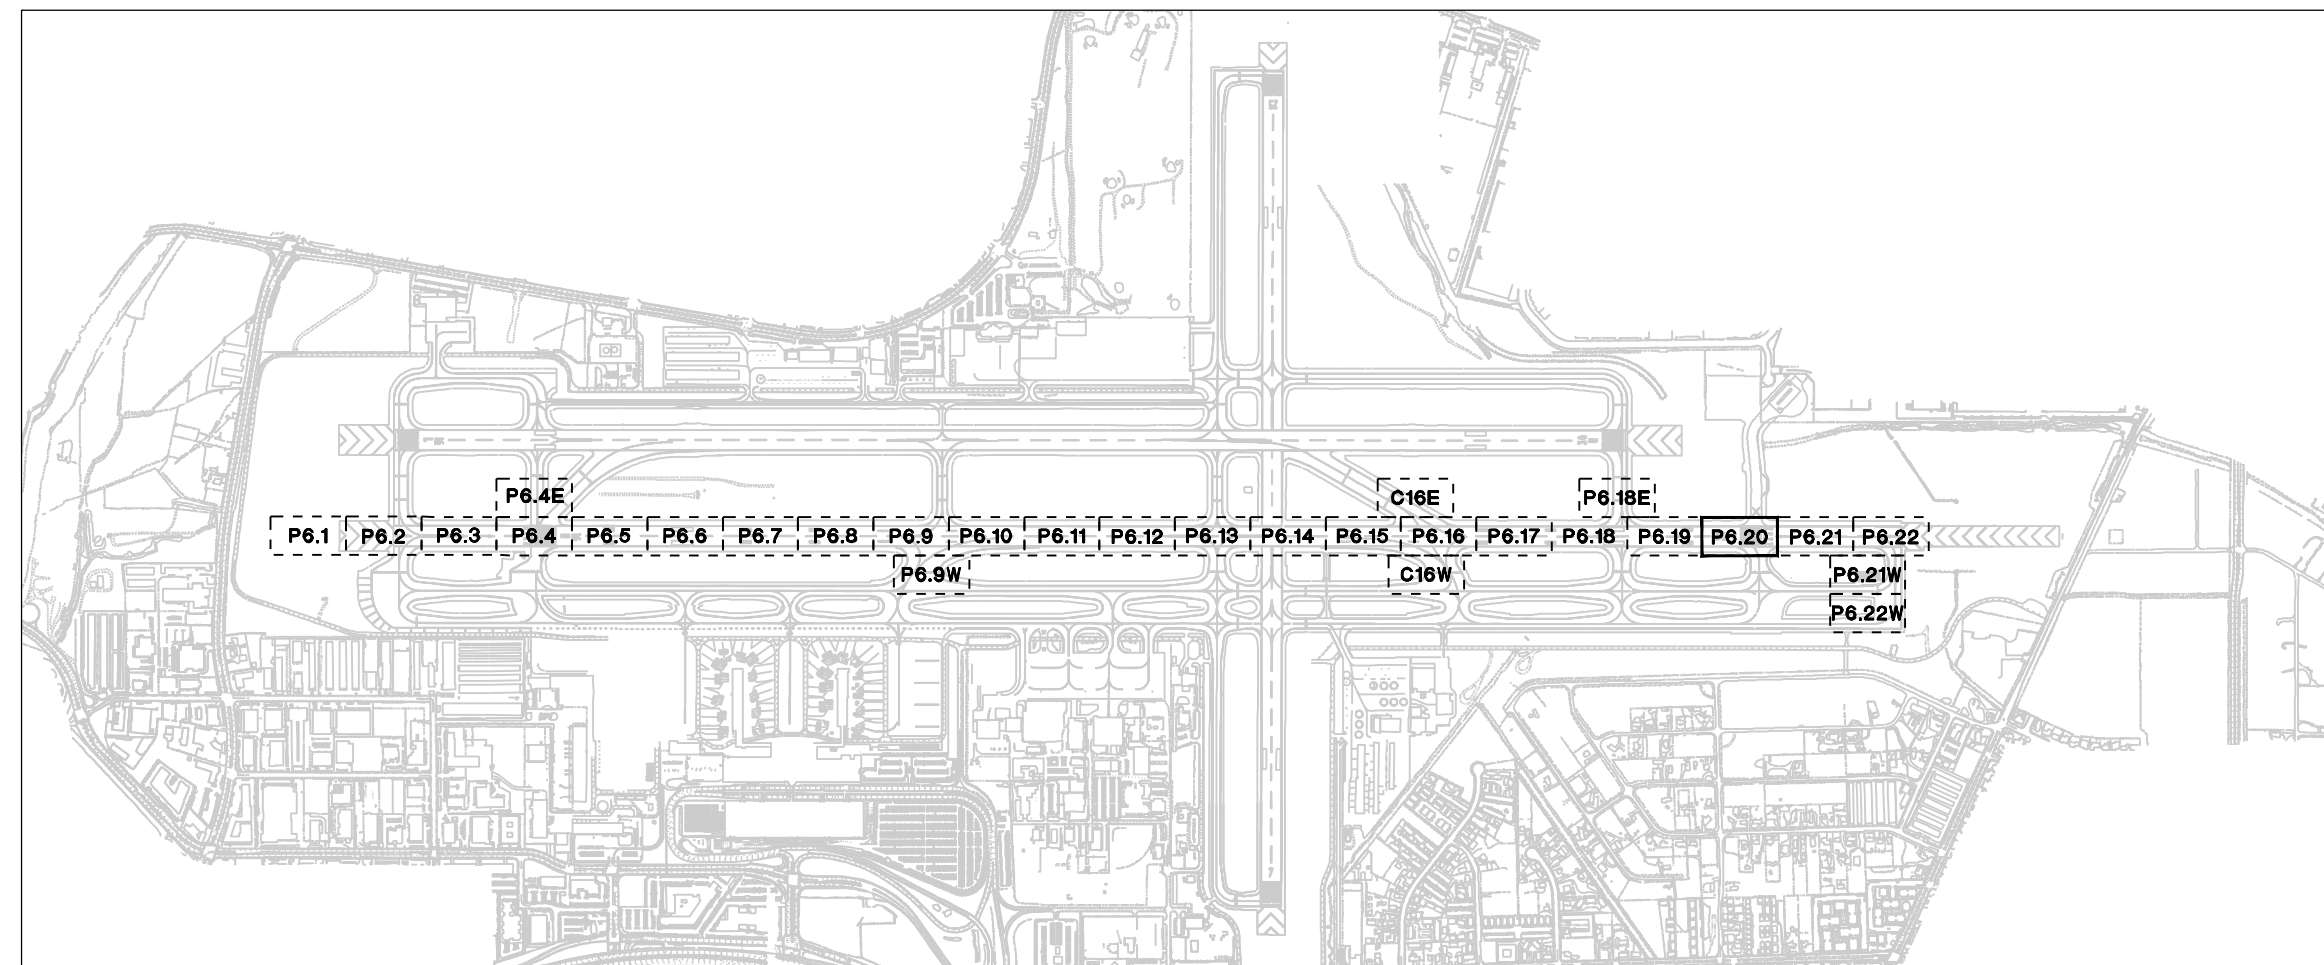

FOR BIDDING PURPOSES ONLY

DATE: DECEMBER 11, 2019

SCALE: N/A

DRAWN BY: DAB

DESIGNED BY: MAK, BAM

CHECKED BY: MAC

NO.

DESCRIPTION

DATE

BRIAN A. MARTINEZ-MOLES
PROFESSIONAL ENGINEER - STATE OF NEVADA
Exp. 12-31-21
CIVIL
No. 21202

WOOD ROGERS
BUILDING RELATIONSHIPS ONE PROJECT AT A TIME
1881 Corporate Blvd
Reno, NV 89502
Tel 775.823.4068
Fax 775.823.4066

Reno-Tahoe International Airport


RUNWAY 16R-34L RECONSTRUCTION

JOINTING PLAN

PROJECT NO. 8494.002

DRAWING **P6.20**

U:\Jobs\8494_871A_Runway\871A_Runway\16R-34L_Bid\Bldg\PH6.20_16R.dwg 12/9/2019 5:00 PM Trevor Shumlin

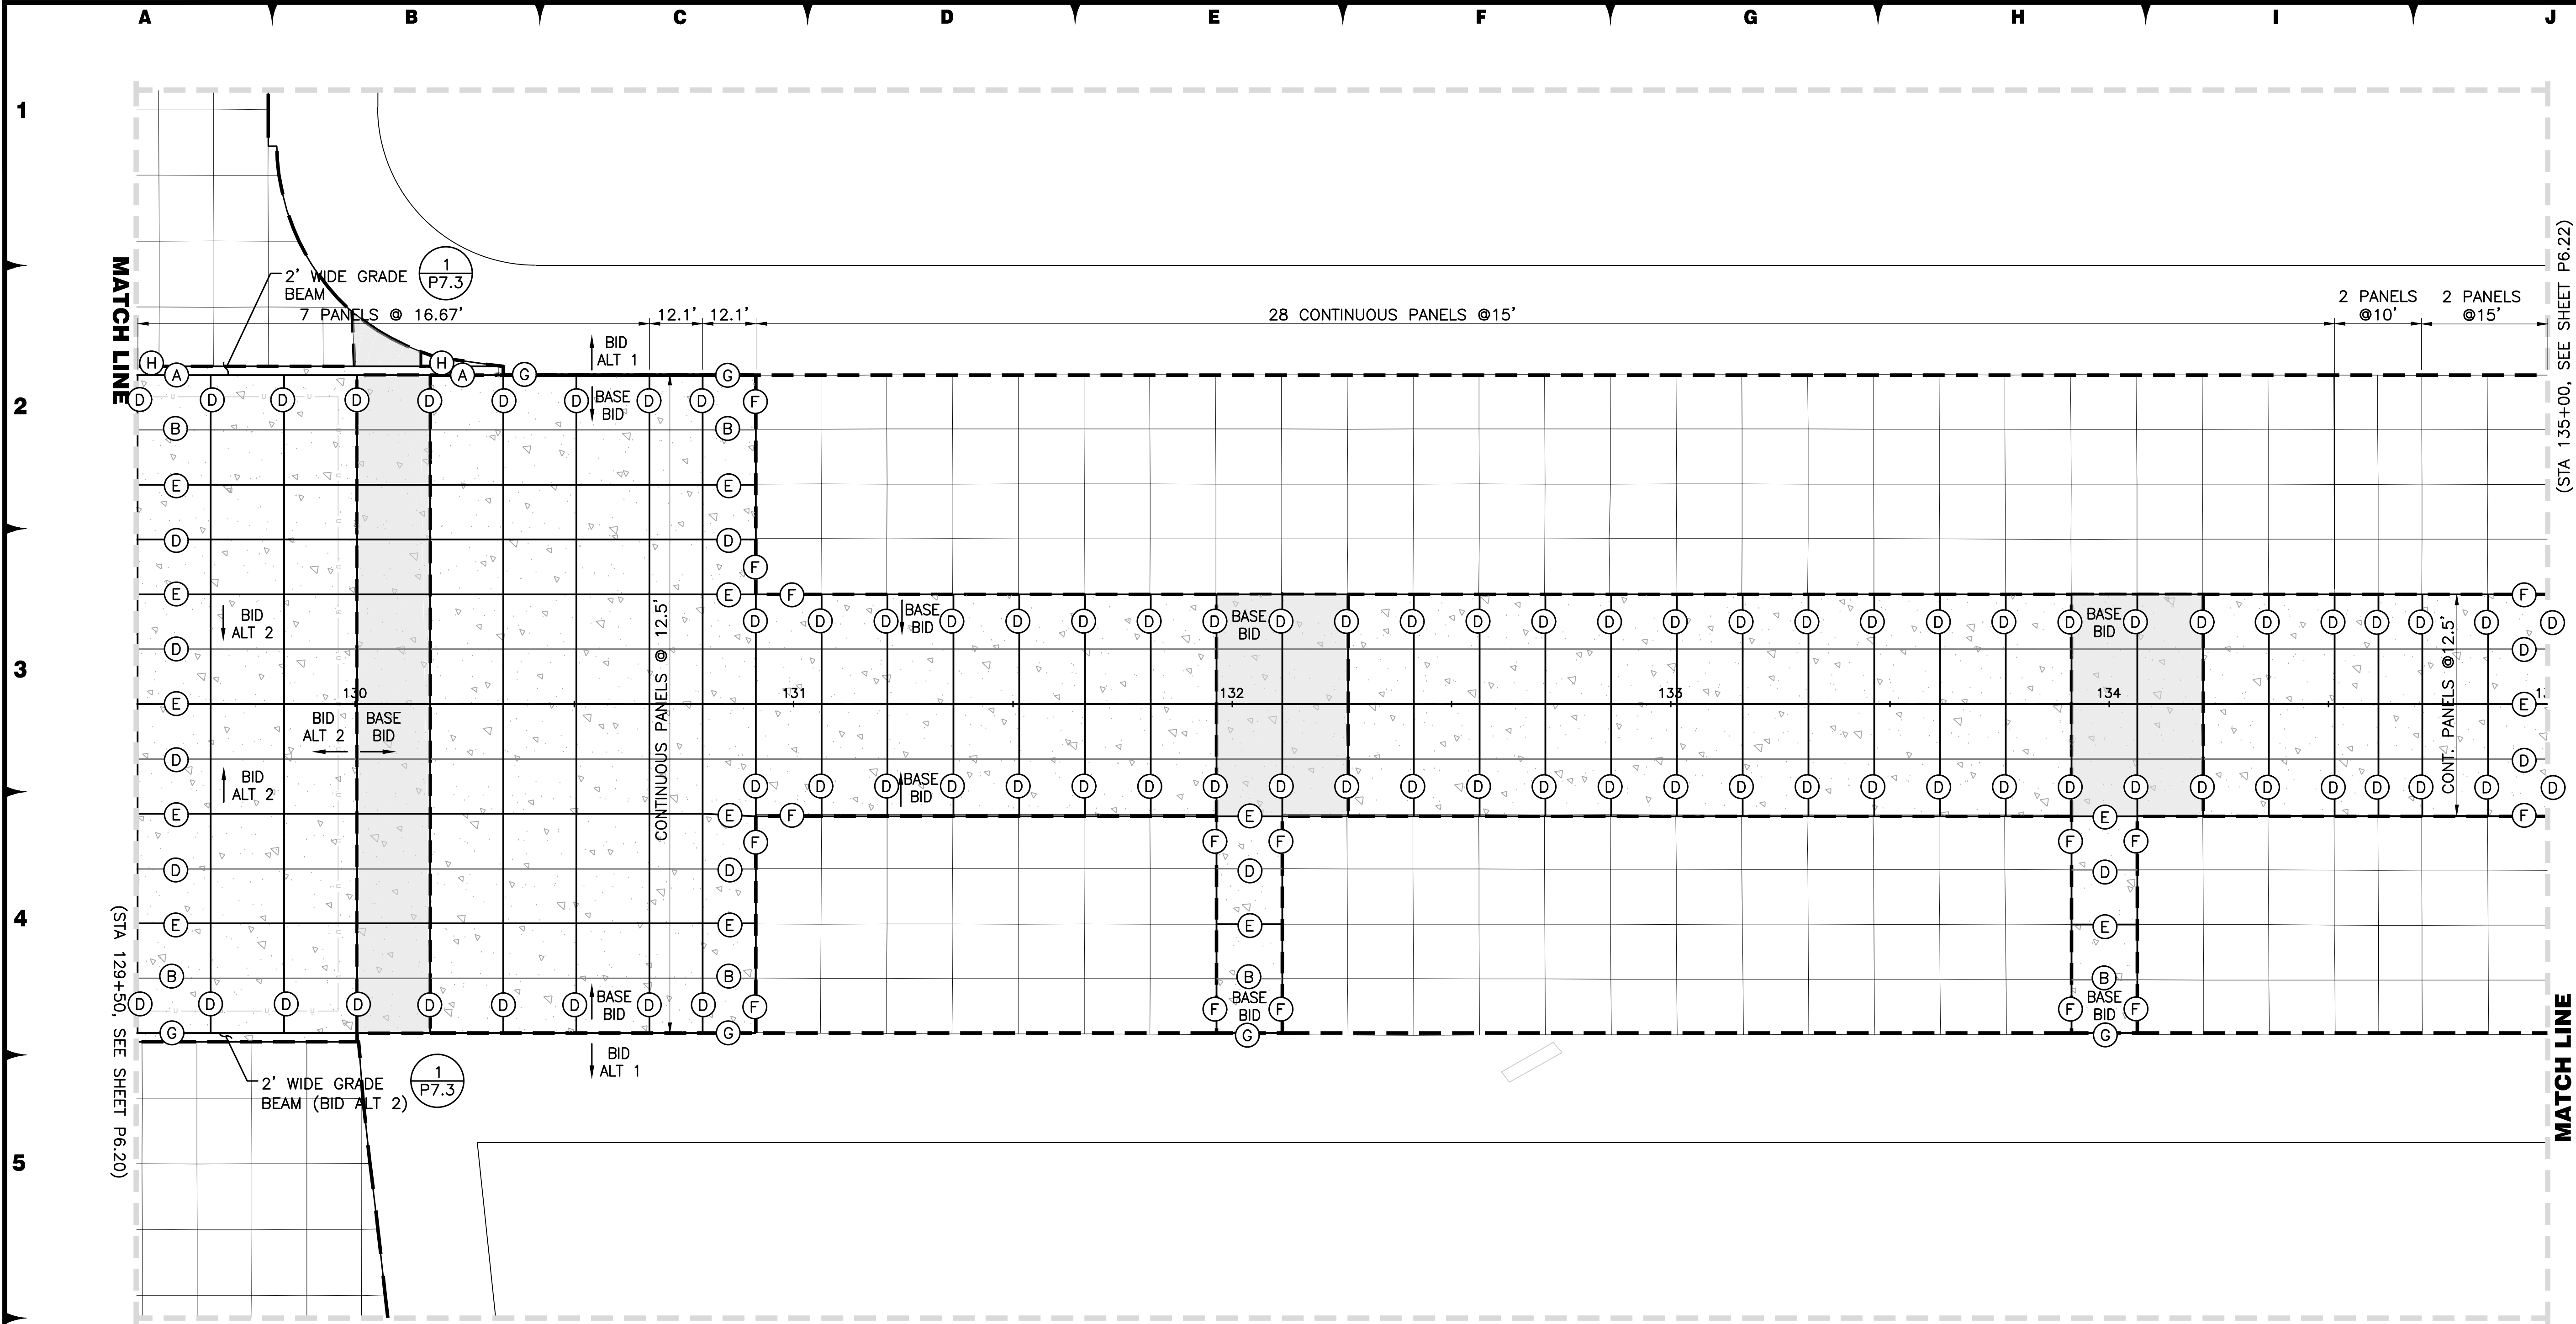

LEGEND

PAVEMENT RECONSTRUCTION AREA

REINFORCED PANEL

J

P7.1

BID OPTION/PROJECT BOUNDARY

PCCP JOINT TYPE (SEE DRAWING C5.1)

EXISTING PCCP JOINT

55
PROJECT CONTROL STATION

NOTES

1. REFERENCE DRAWING G4.1 FOR ALIGNMENT INFORMATION.


2. REFERENCE DRAWINGS PH0.1-PH4.5 FOR PHASING LIMITATIONS.

3. REFER TO DRAWINGS DM1.1-DM1.34 FOR PAVING LIMITS.


4. MATCH JOINTS AT BID OPTION/PROJECT LIMITS.

5. CONTRACTOR TO PLACE TYPE "E" JOINT AT THE END OF EACH PAVING AREA IN LIEU OF "D" JOINT AS NECESSARY.

6. JOINTING SUBJECT TO CHANGE PENDING BID ALTERNATE AWARDS.

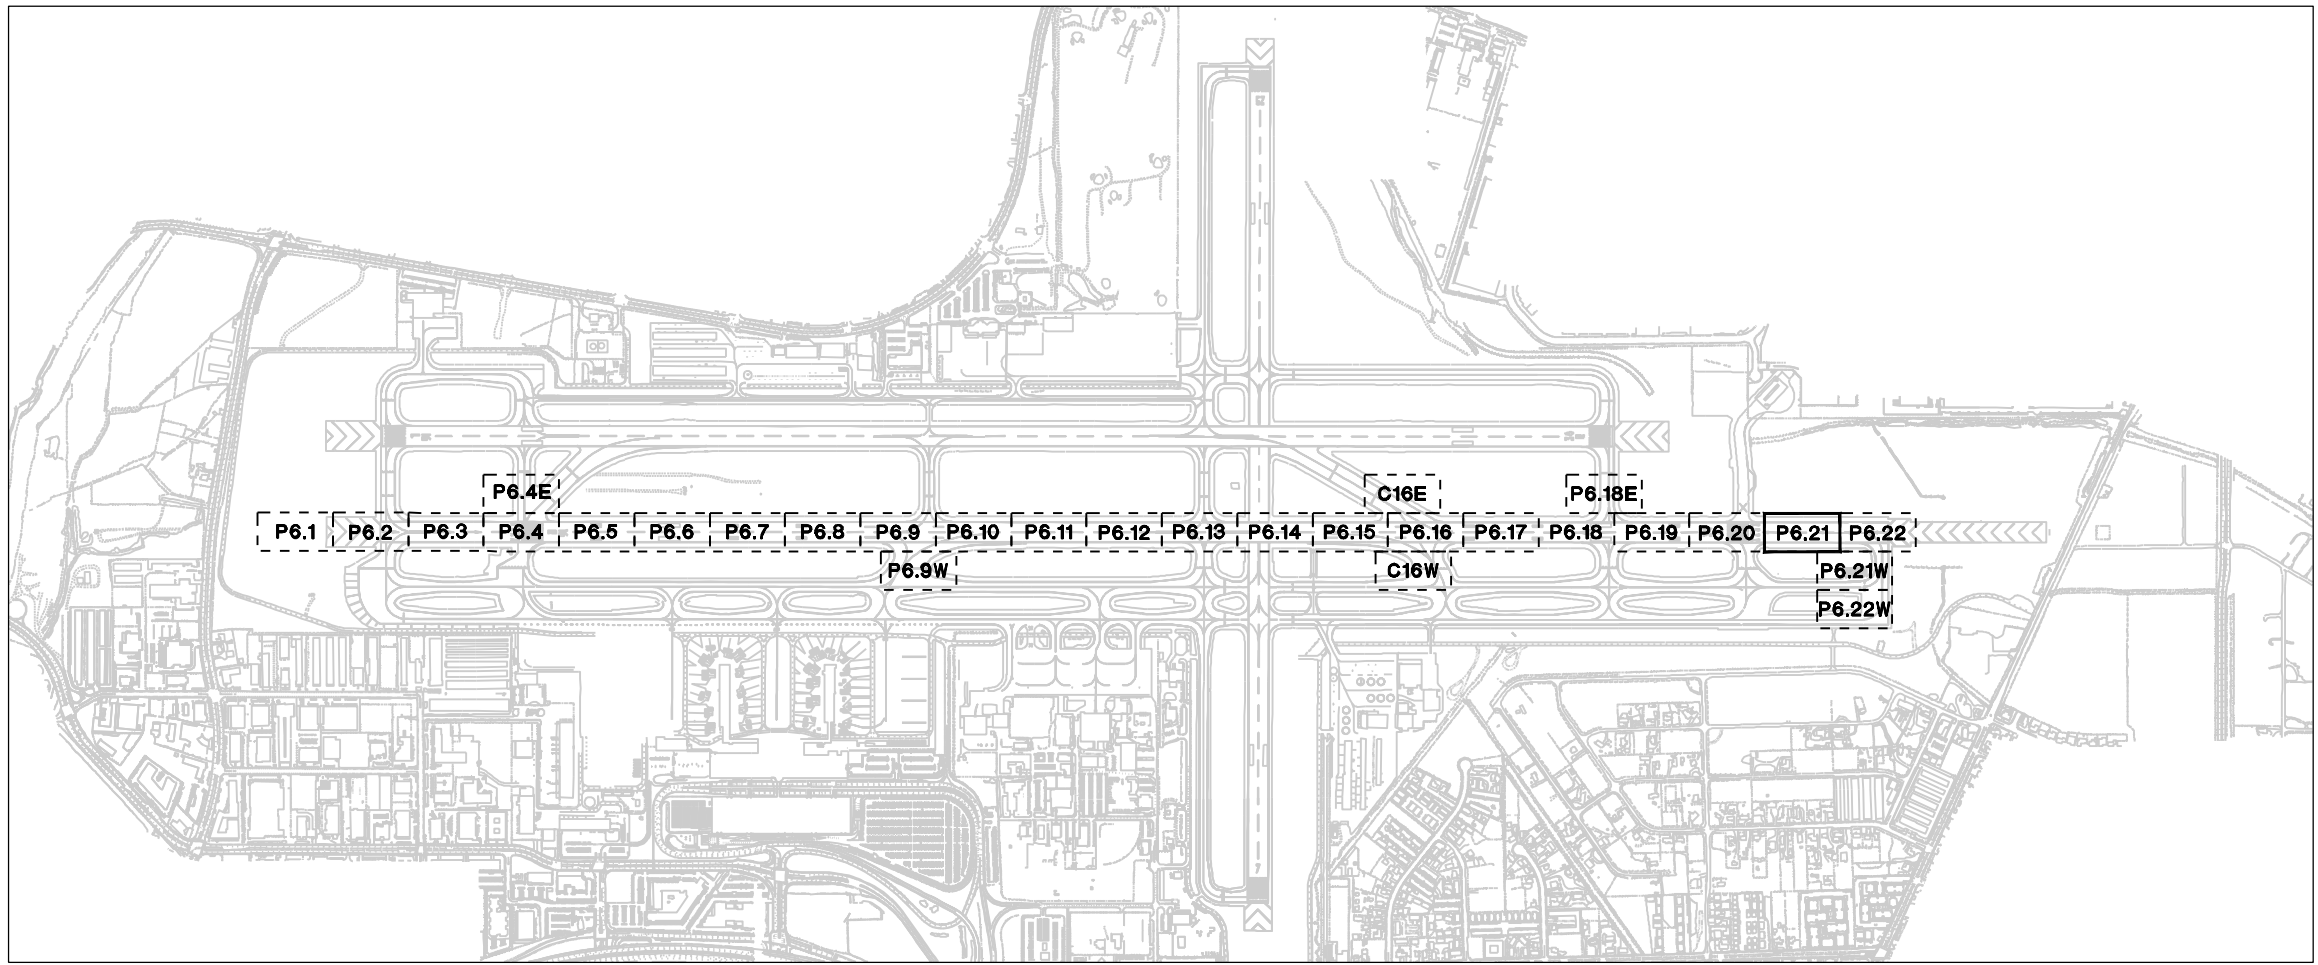

KEY MAP

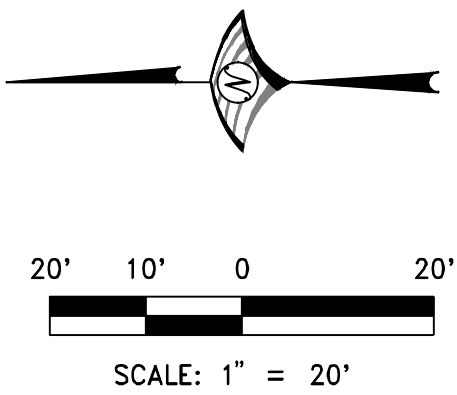

FOR BIDDING PURPOSES ONLY

DATE: DECEMBER 11, 2019

SCALE: N/A

DRAWN BY: DAB

DESIGNED BY: MAK, BAM

CHECKED BY: MAC

NO.

DESCRIPTION

DATE

PROFESSIONAL ENGINEER STATE OF NEVADA

BRIAN A. MARTINEZ-MOLES

Exp. 12-31-21

CIVIL

No. 21202

WOOD ROGERS

BUILDING RELATIONSHIPS ONE PROJECT AT A TIME

1881 Corporate Blvd

Reno, NV 89502

Tel 775.823.4068

Fax 775.823.4066

Reno-Tahoe International Airport

RUNWAY 16R-34L RECONSTRUCTION

JOINTING PLAN


PROJECT NO.

8494.002

DRAWING

P6.21

U:\Jobs\8494_34L Runway\34L Runway\16R-34L Runway\16R.dwg 12/17/2019 5:01 PM Trevor Stumbin

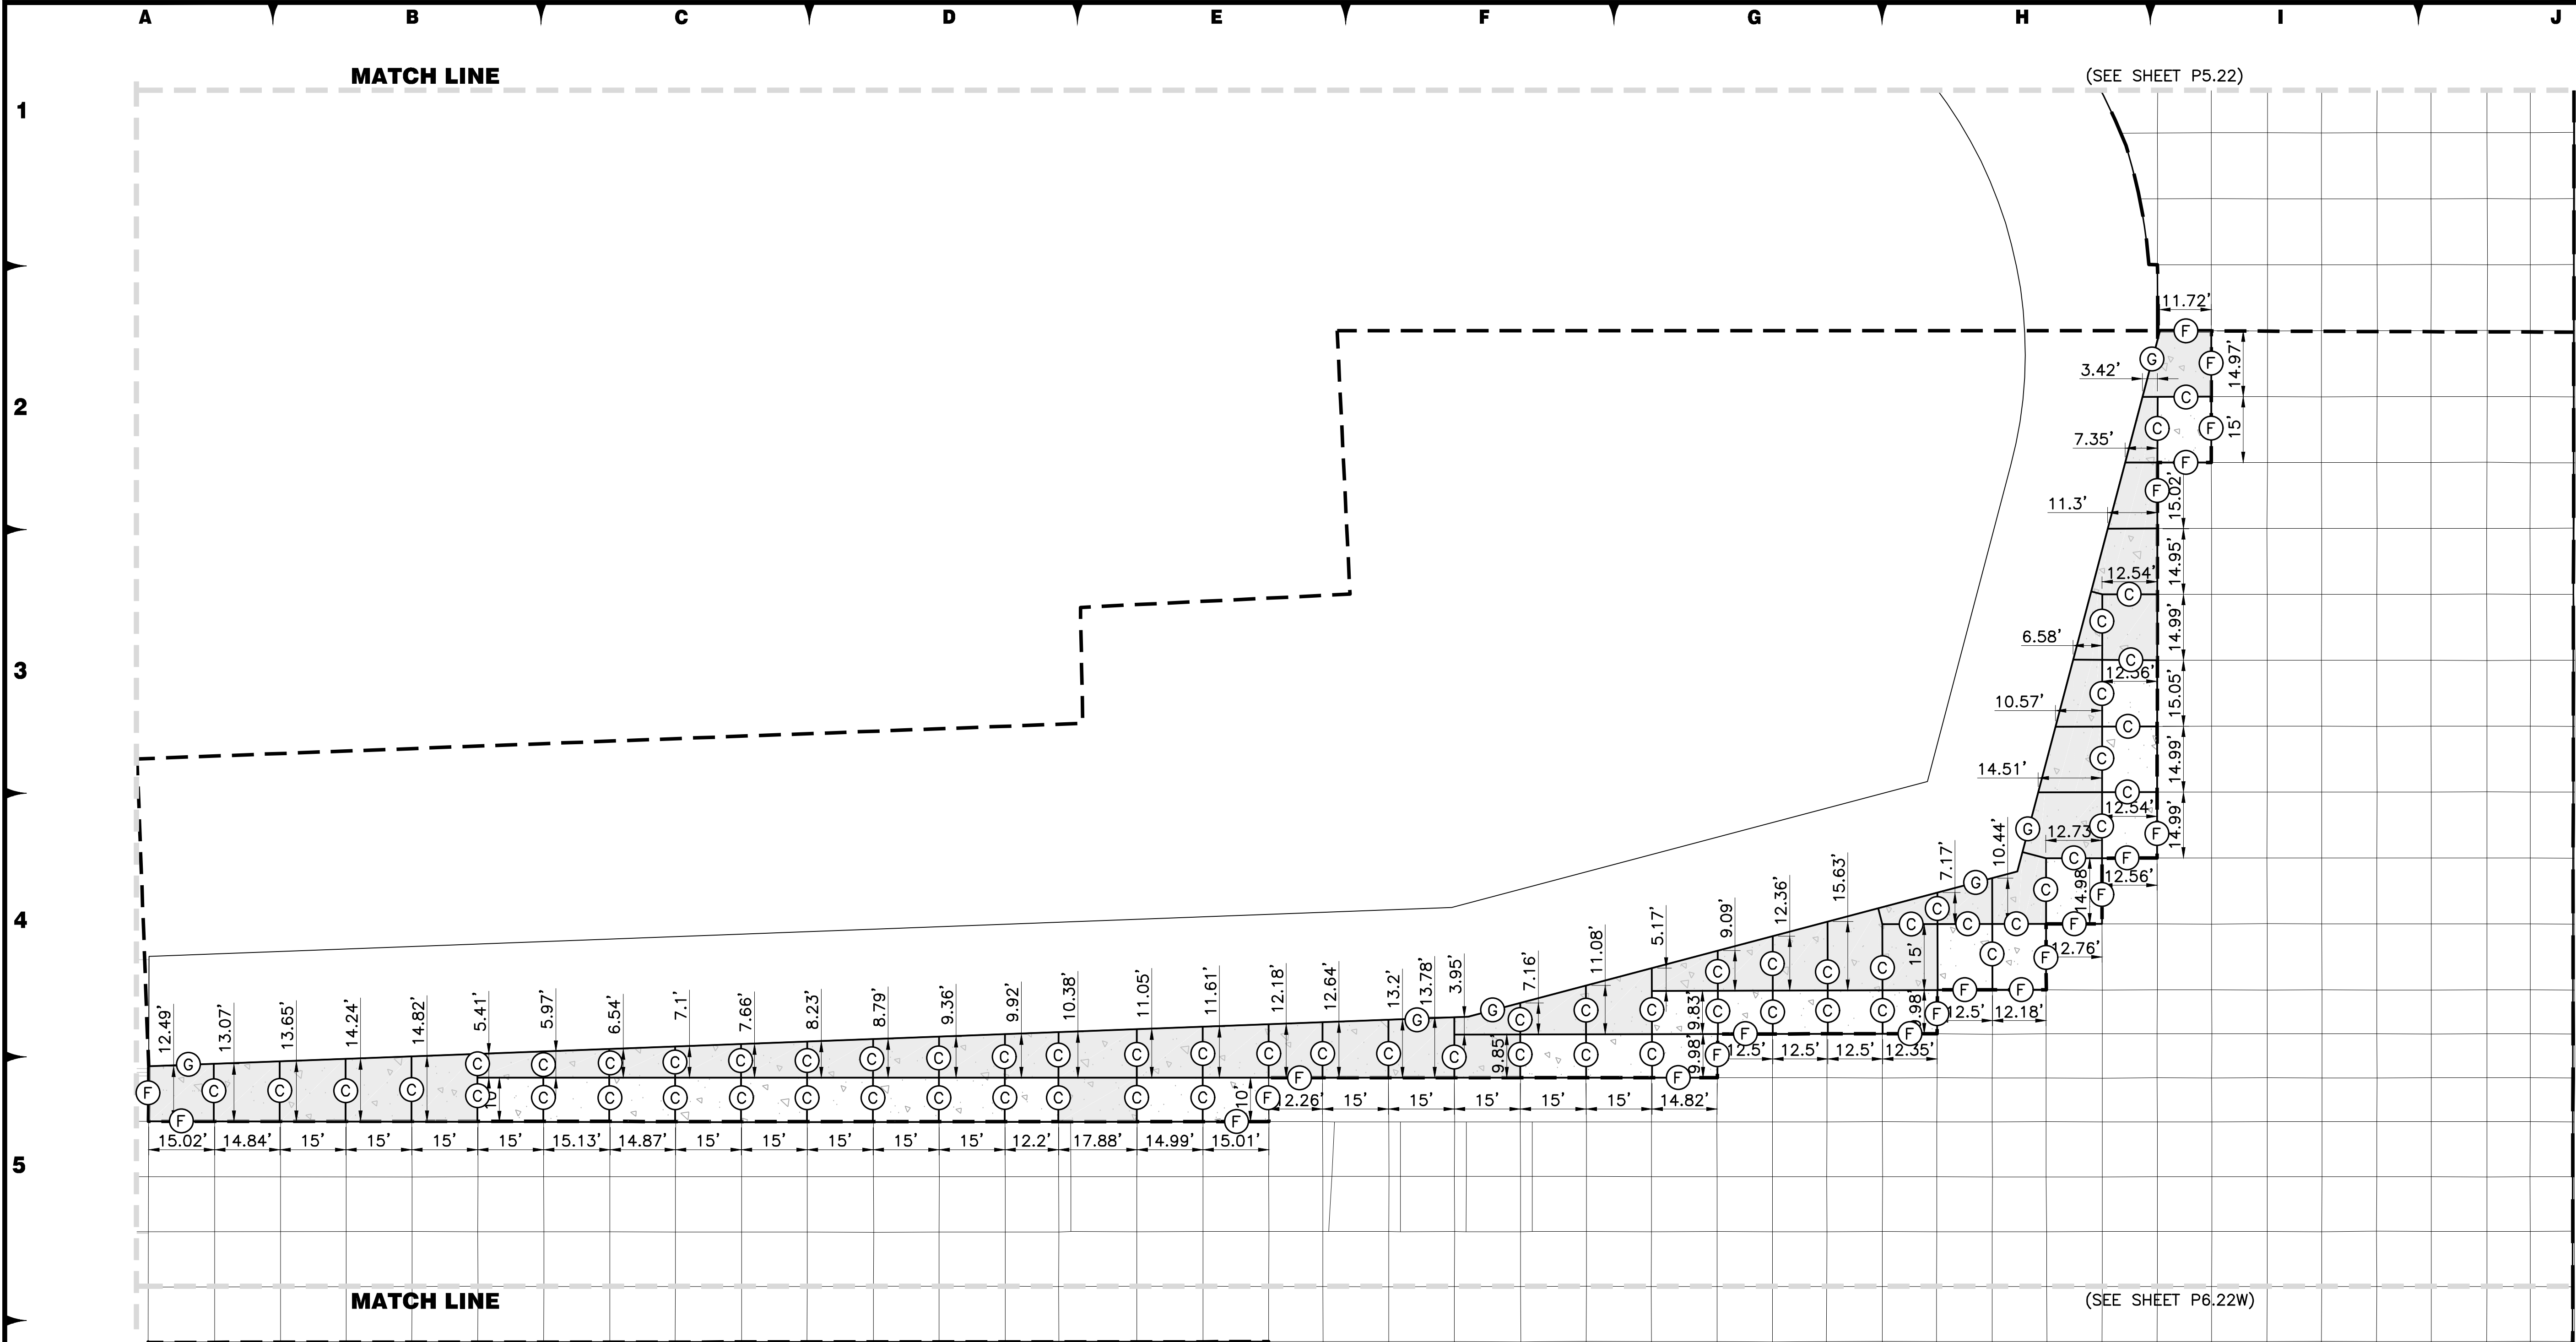


LEGEND

- PAVEMENT RECONSTRUCTION AREA
- REINFORCED PANEL (J P7.1)
- BID OPTION/PROJECT BOUNDARY
- PCCP JOINT TYPE (SEE DRAWING C5.1)
- EXISTING PCCP JOINT
- PROJECT CONTROL STATION

NOTES

- REFERENCE DRAWING G4.1 FOR ALIGNMENT INFORMATION.
- REFERENCE DRAWINGS PH0.1-PH4.5 FOR PHASING LIMITATIONS.
- REFER TO DRAWINGS DM1.1-DM1.34 FOR PAVING LIMITS.
- MATCH JOINTS AT BID OPTION/PROJECT LIMITS.
- CONTRACTOR TO PLACE TYPE "E" JOINT AT THE END OF EACH PAVING AREA IN LIEU OF "D" JOINT AS NECESSARY.
- JOINTING SUBJECT TO CHANGE PENDING BID ALTERNATE AWARDS.

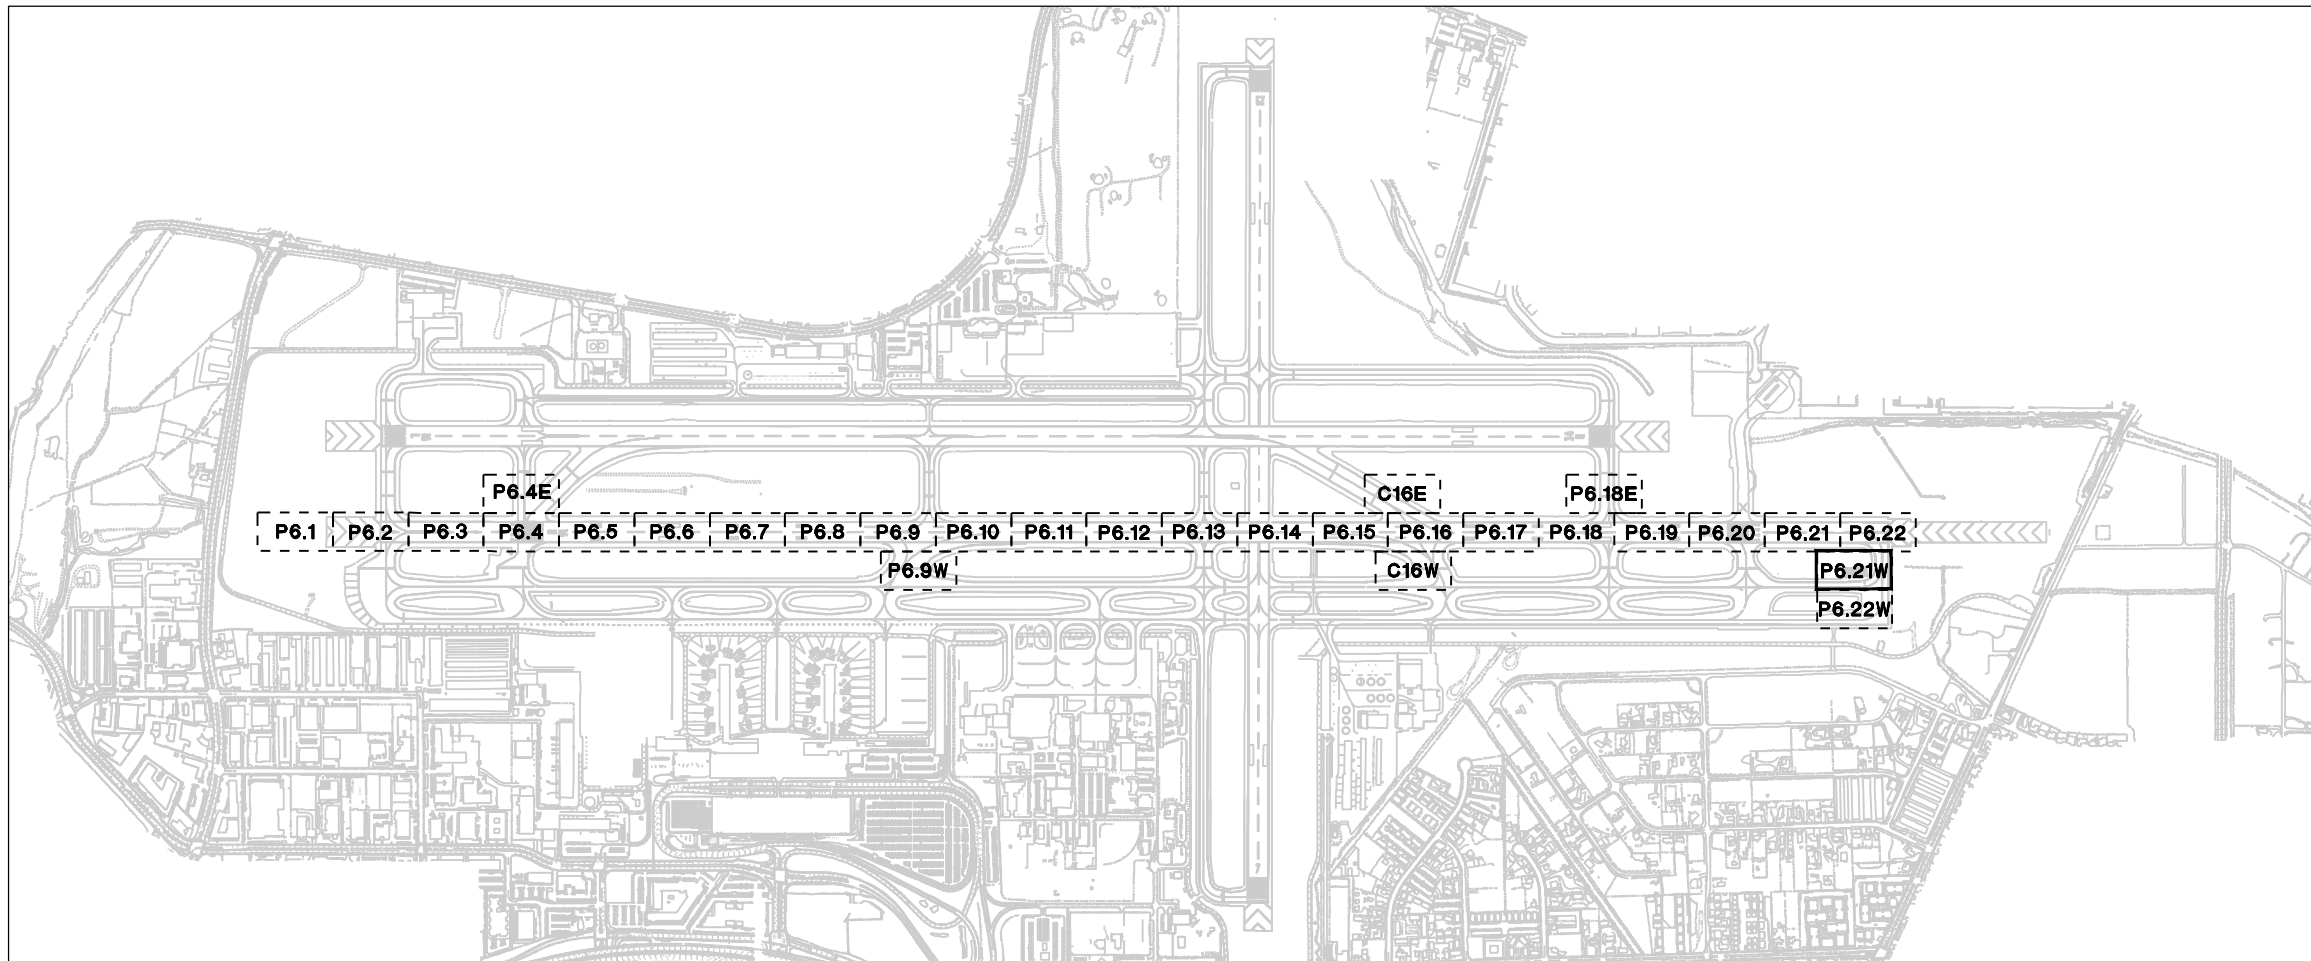

FOR BIDDING PURPOSES ONLY

DATE: DECEMBER 11, 2019

SCALE: N/A

DRAWN BY: DAB

DESIGNED BY: MAK, BAM

CHECKED BY: MAC

BRIAN A. MARTINEZ MOLES

Exp. 12-31-21

CIVIL

No. 21202

WOOD-RODGERS

BUILDING RELATIONSHIPS ONE PROJECT AT A TIME

Tel 775.823.4068

Fax 775.823.4066

1881 Corporate Blvd

Reno, NV 89502


Reno-Tahoe International Airport

RUNWAY 16R-34L RECONSTRUCTION

JOINTING PLAN


PROJECT NO. 8494.002

DRAWING P6.21W

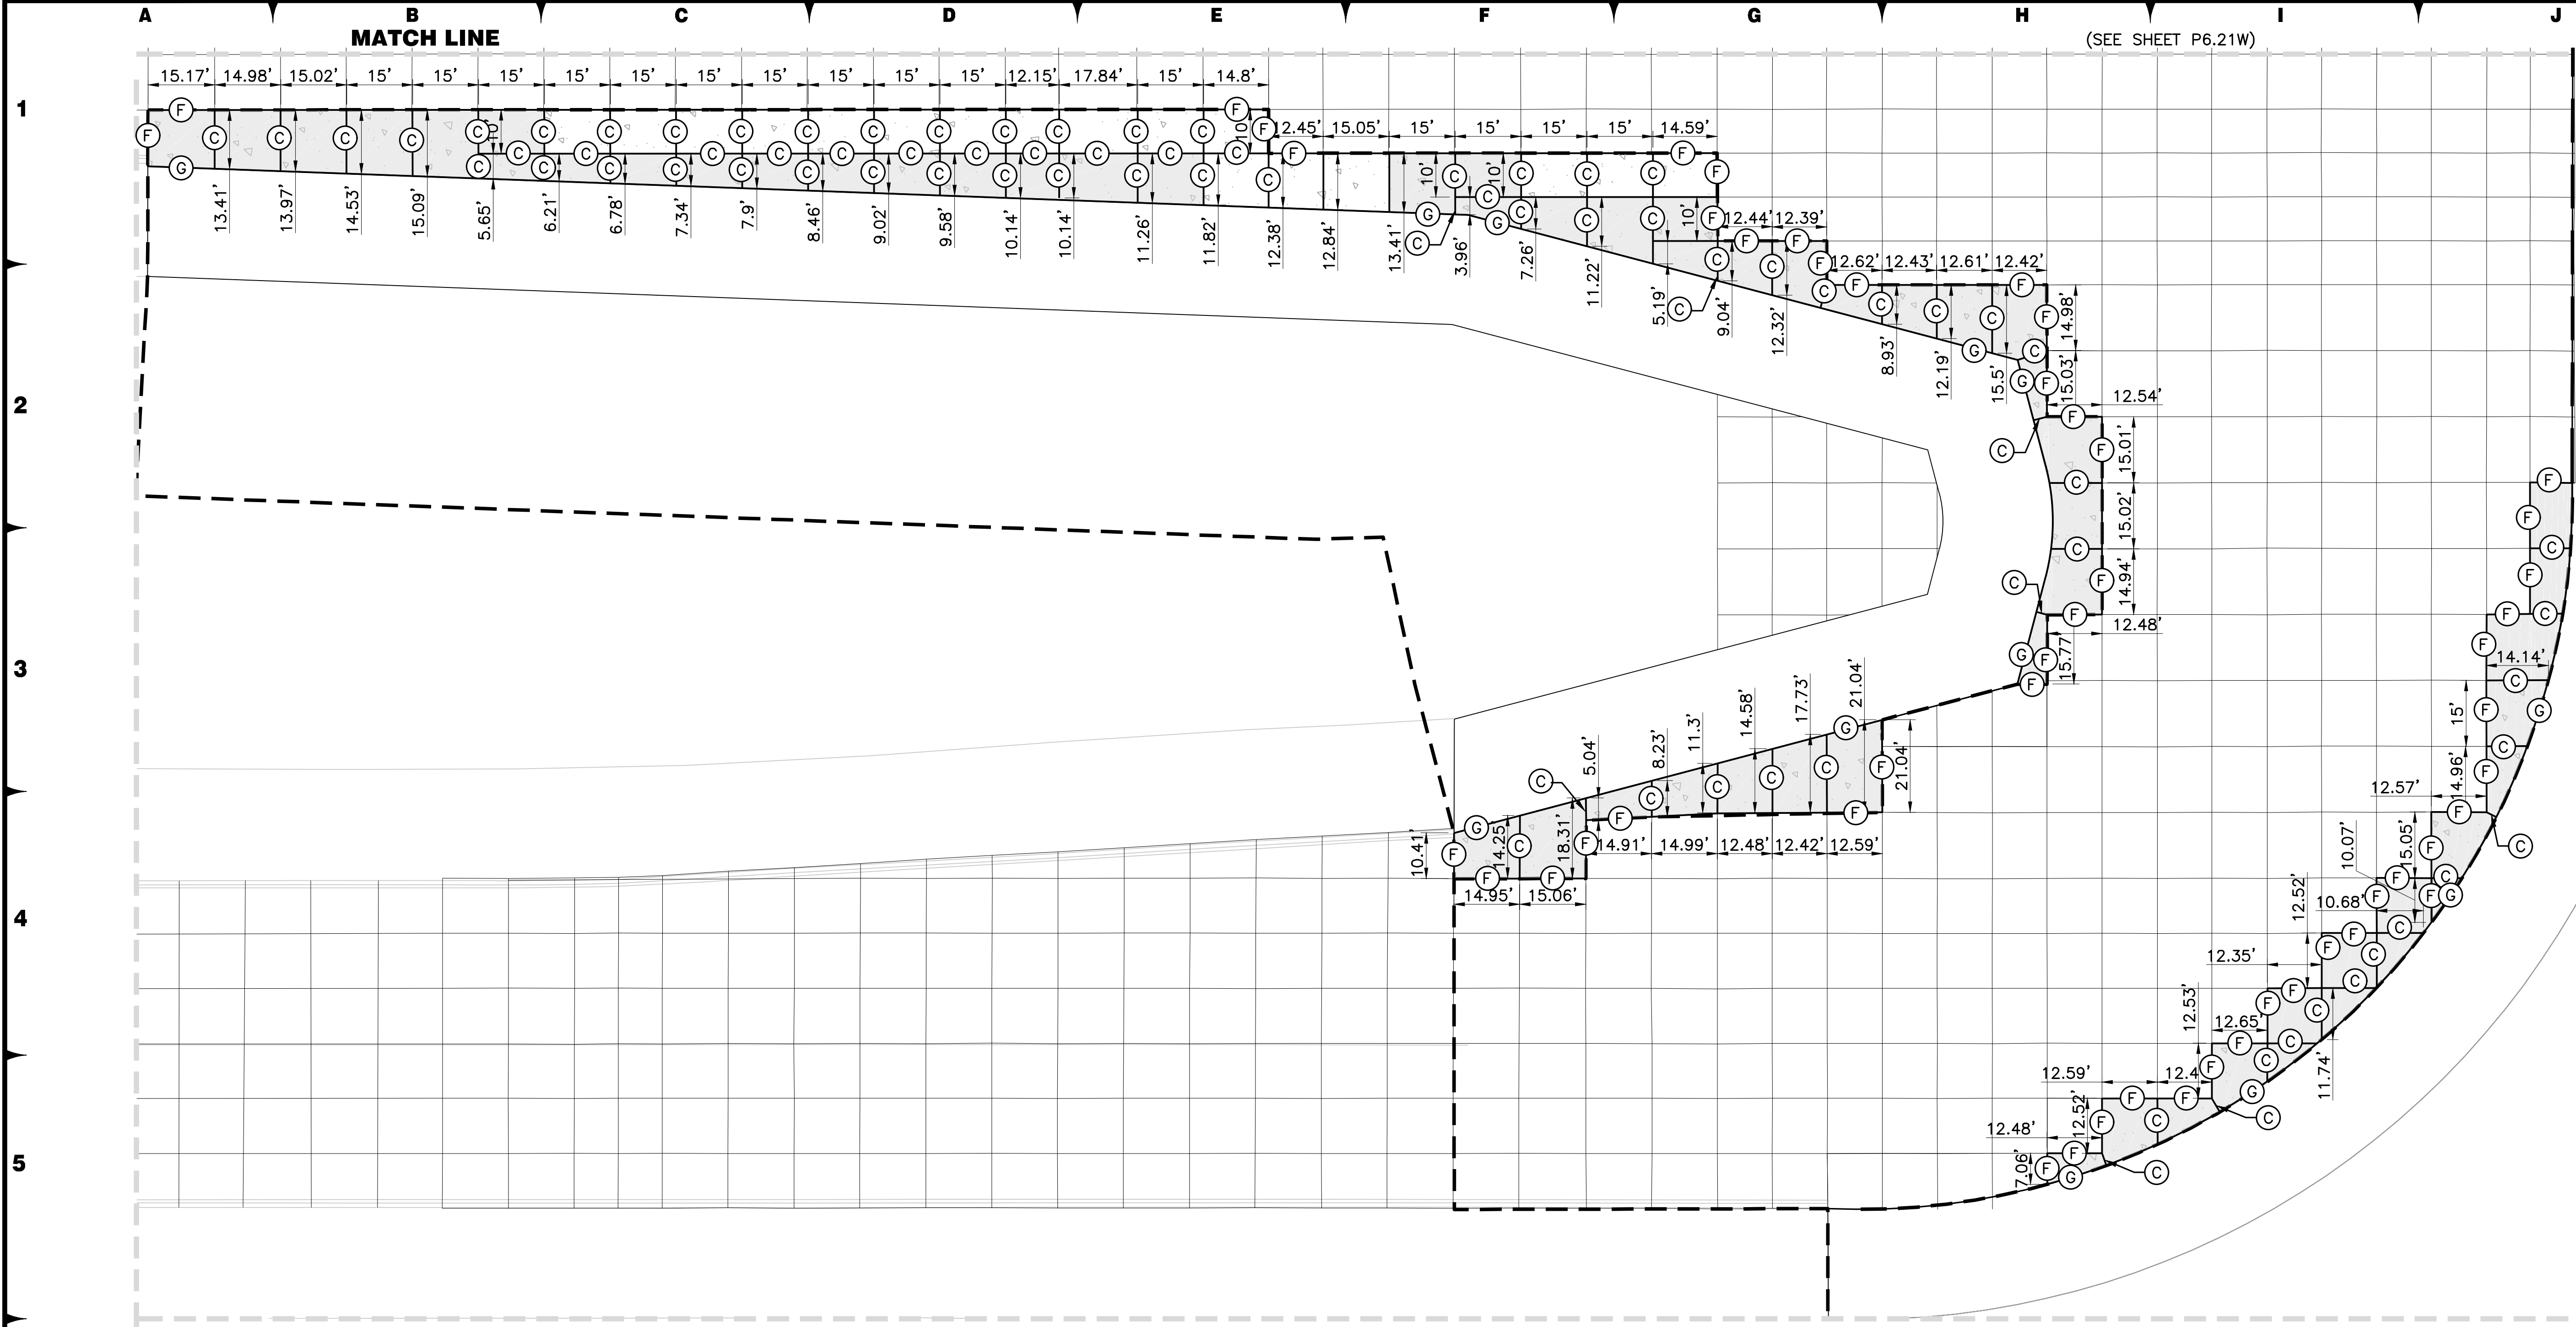


- 6 **LEGEND**
- PAVEMENT RECONSTRUCTION AREA
- REINFORCED PANEL (J P7.1)
- BID OPTION/PROJECT BOUNDARY
- PCCP JOINT TYPE (SEE DRAWING C5.1)
- EXISTING PCCP JOINT
- 55 PROJECT CONTROL STATION
- 7

- NOTES**
1. REFERENCE DRAWING G4.1 FOR ALIGNMENT INFORMATION.
 2. REFERENCE DRAWINGS PH0.1-PH4.5 FOR PHASING LIMITATIONS.
 3. REFER TO DRAWINGS DM1.1-DM1.34 FOR PAVING LIMITS.
 4. MATCH JOINTS AT BID OPTION/PROJECT LIMITS.
 5. CONTRACTOR TO PLACE TYPE "E" JOINT AT THE END OF EACH PAVING AREA IN LIEU OF "D" JOINT AS NECESSARY.
 6. JOINTING SUBJECT TO CHANGE PENDING BID ALTERNATE AWARDS.

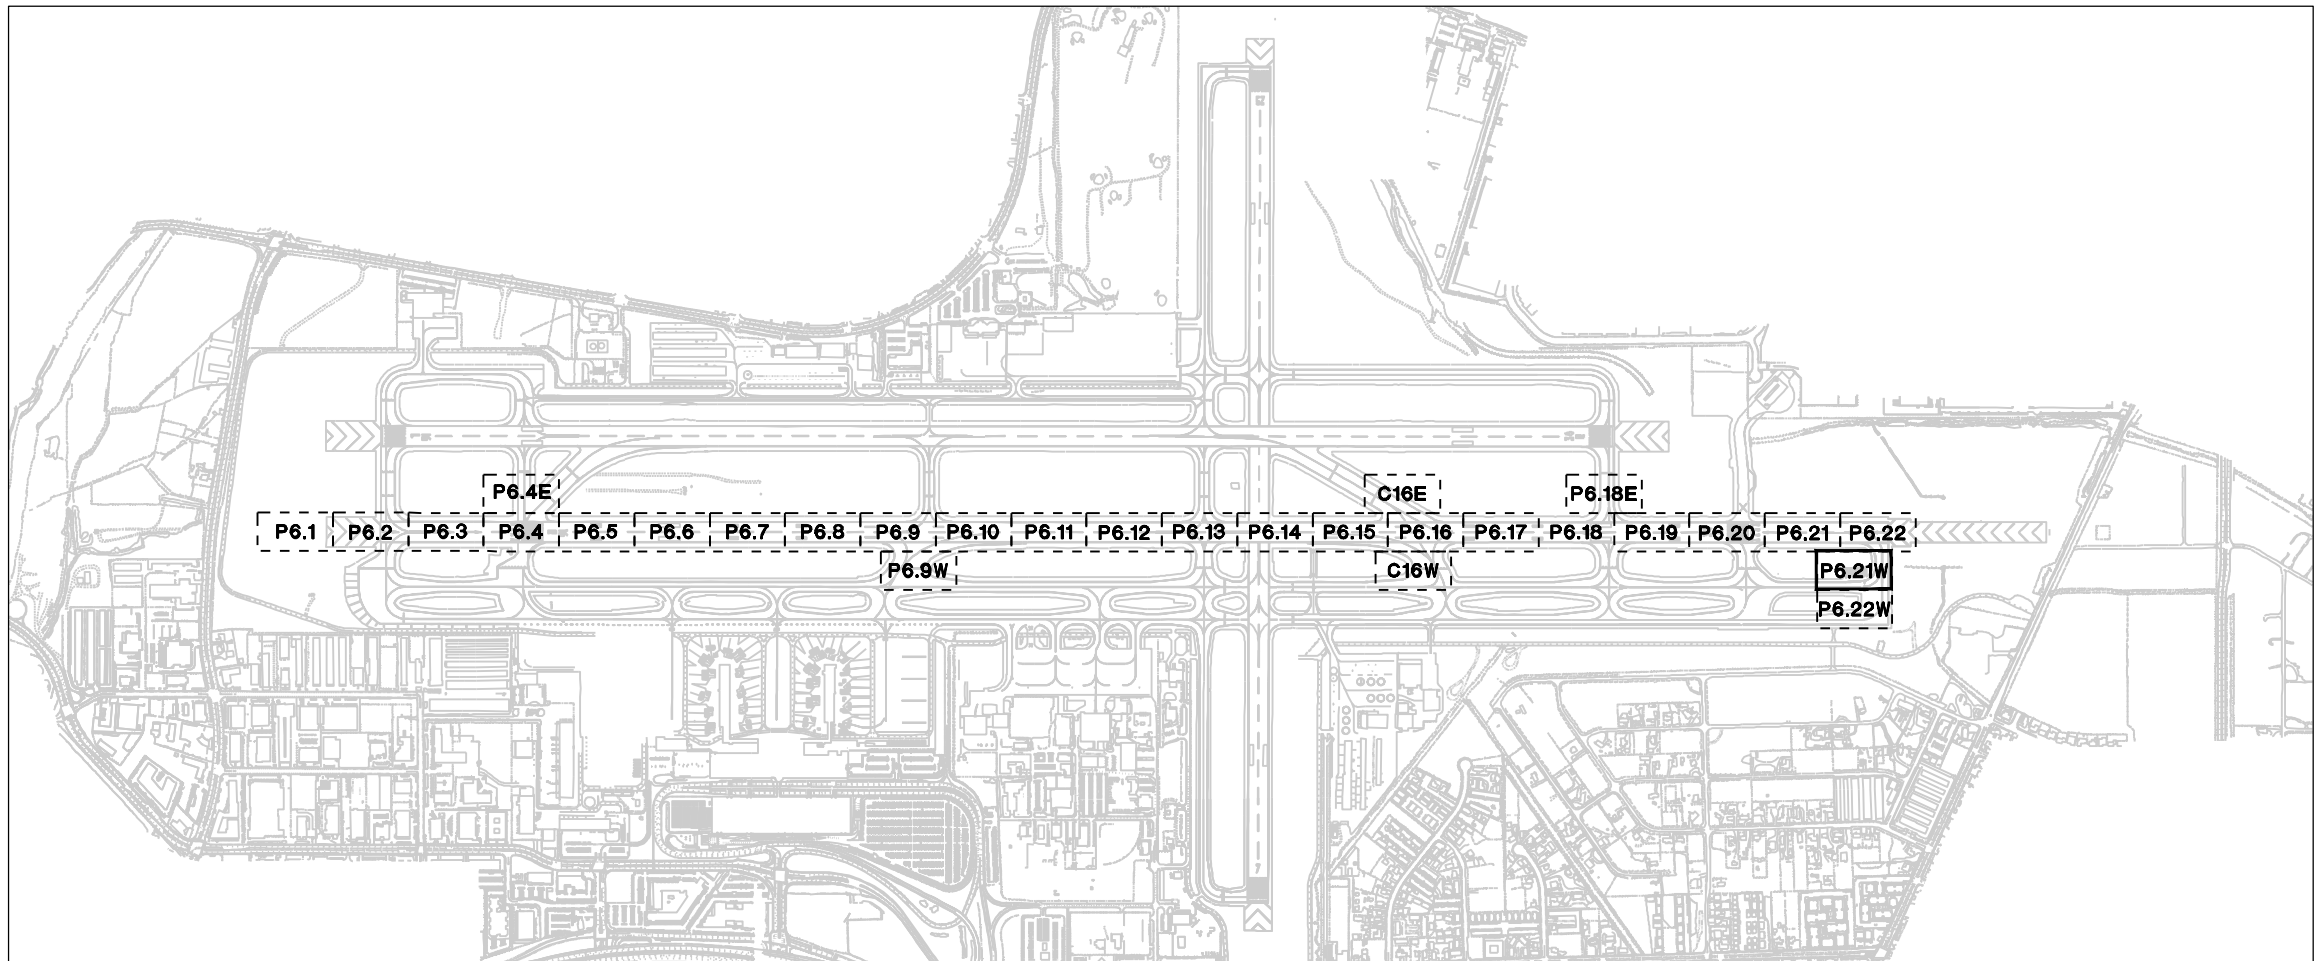

KEY MAP

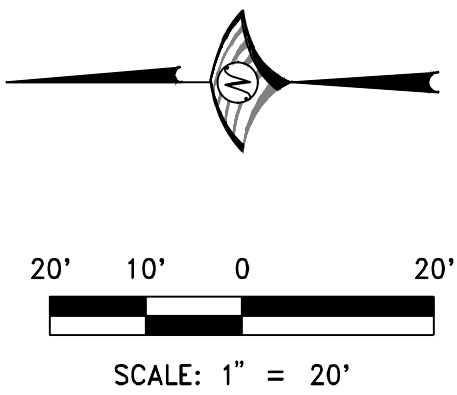

FOR BIDDING PURPOSES ONLY

DATE: DECEMBER 11, 2019
SCALE: N/A
DRAWN BY: DAB
DESIGNED BY: MAK, BAM
CHECKED BY: MAC

BRIAN A. MARTINEZ-MOLES
Exp. 12-31-21
CIVIL
Professional Engineer, State of Nevada
No. 21202

WOOD ROGERS
BUILDING RELATIONSHIPS ONE PROJECT AT A TIME
1881 Corporate Blvd
Reno, NV 89502
Tel 775.823.4068
Fax 775.823.4068


Reno-Tahoe International Airport

RUNWAY 16R-34L RECONSTRUCTION

JOINTING PLAN

PROJECT NO. 8494.002

DRAWING **P6.22W**

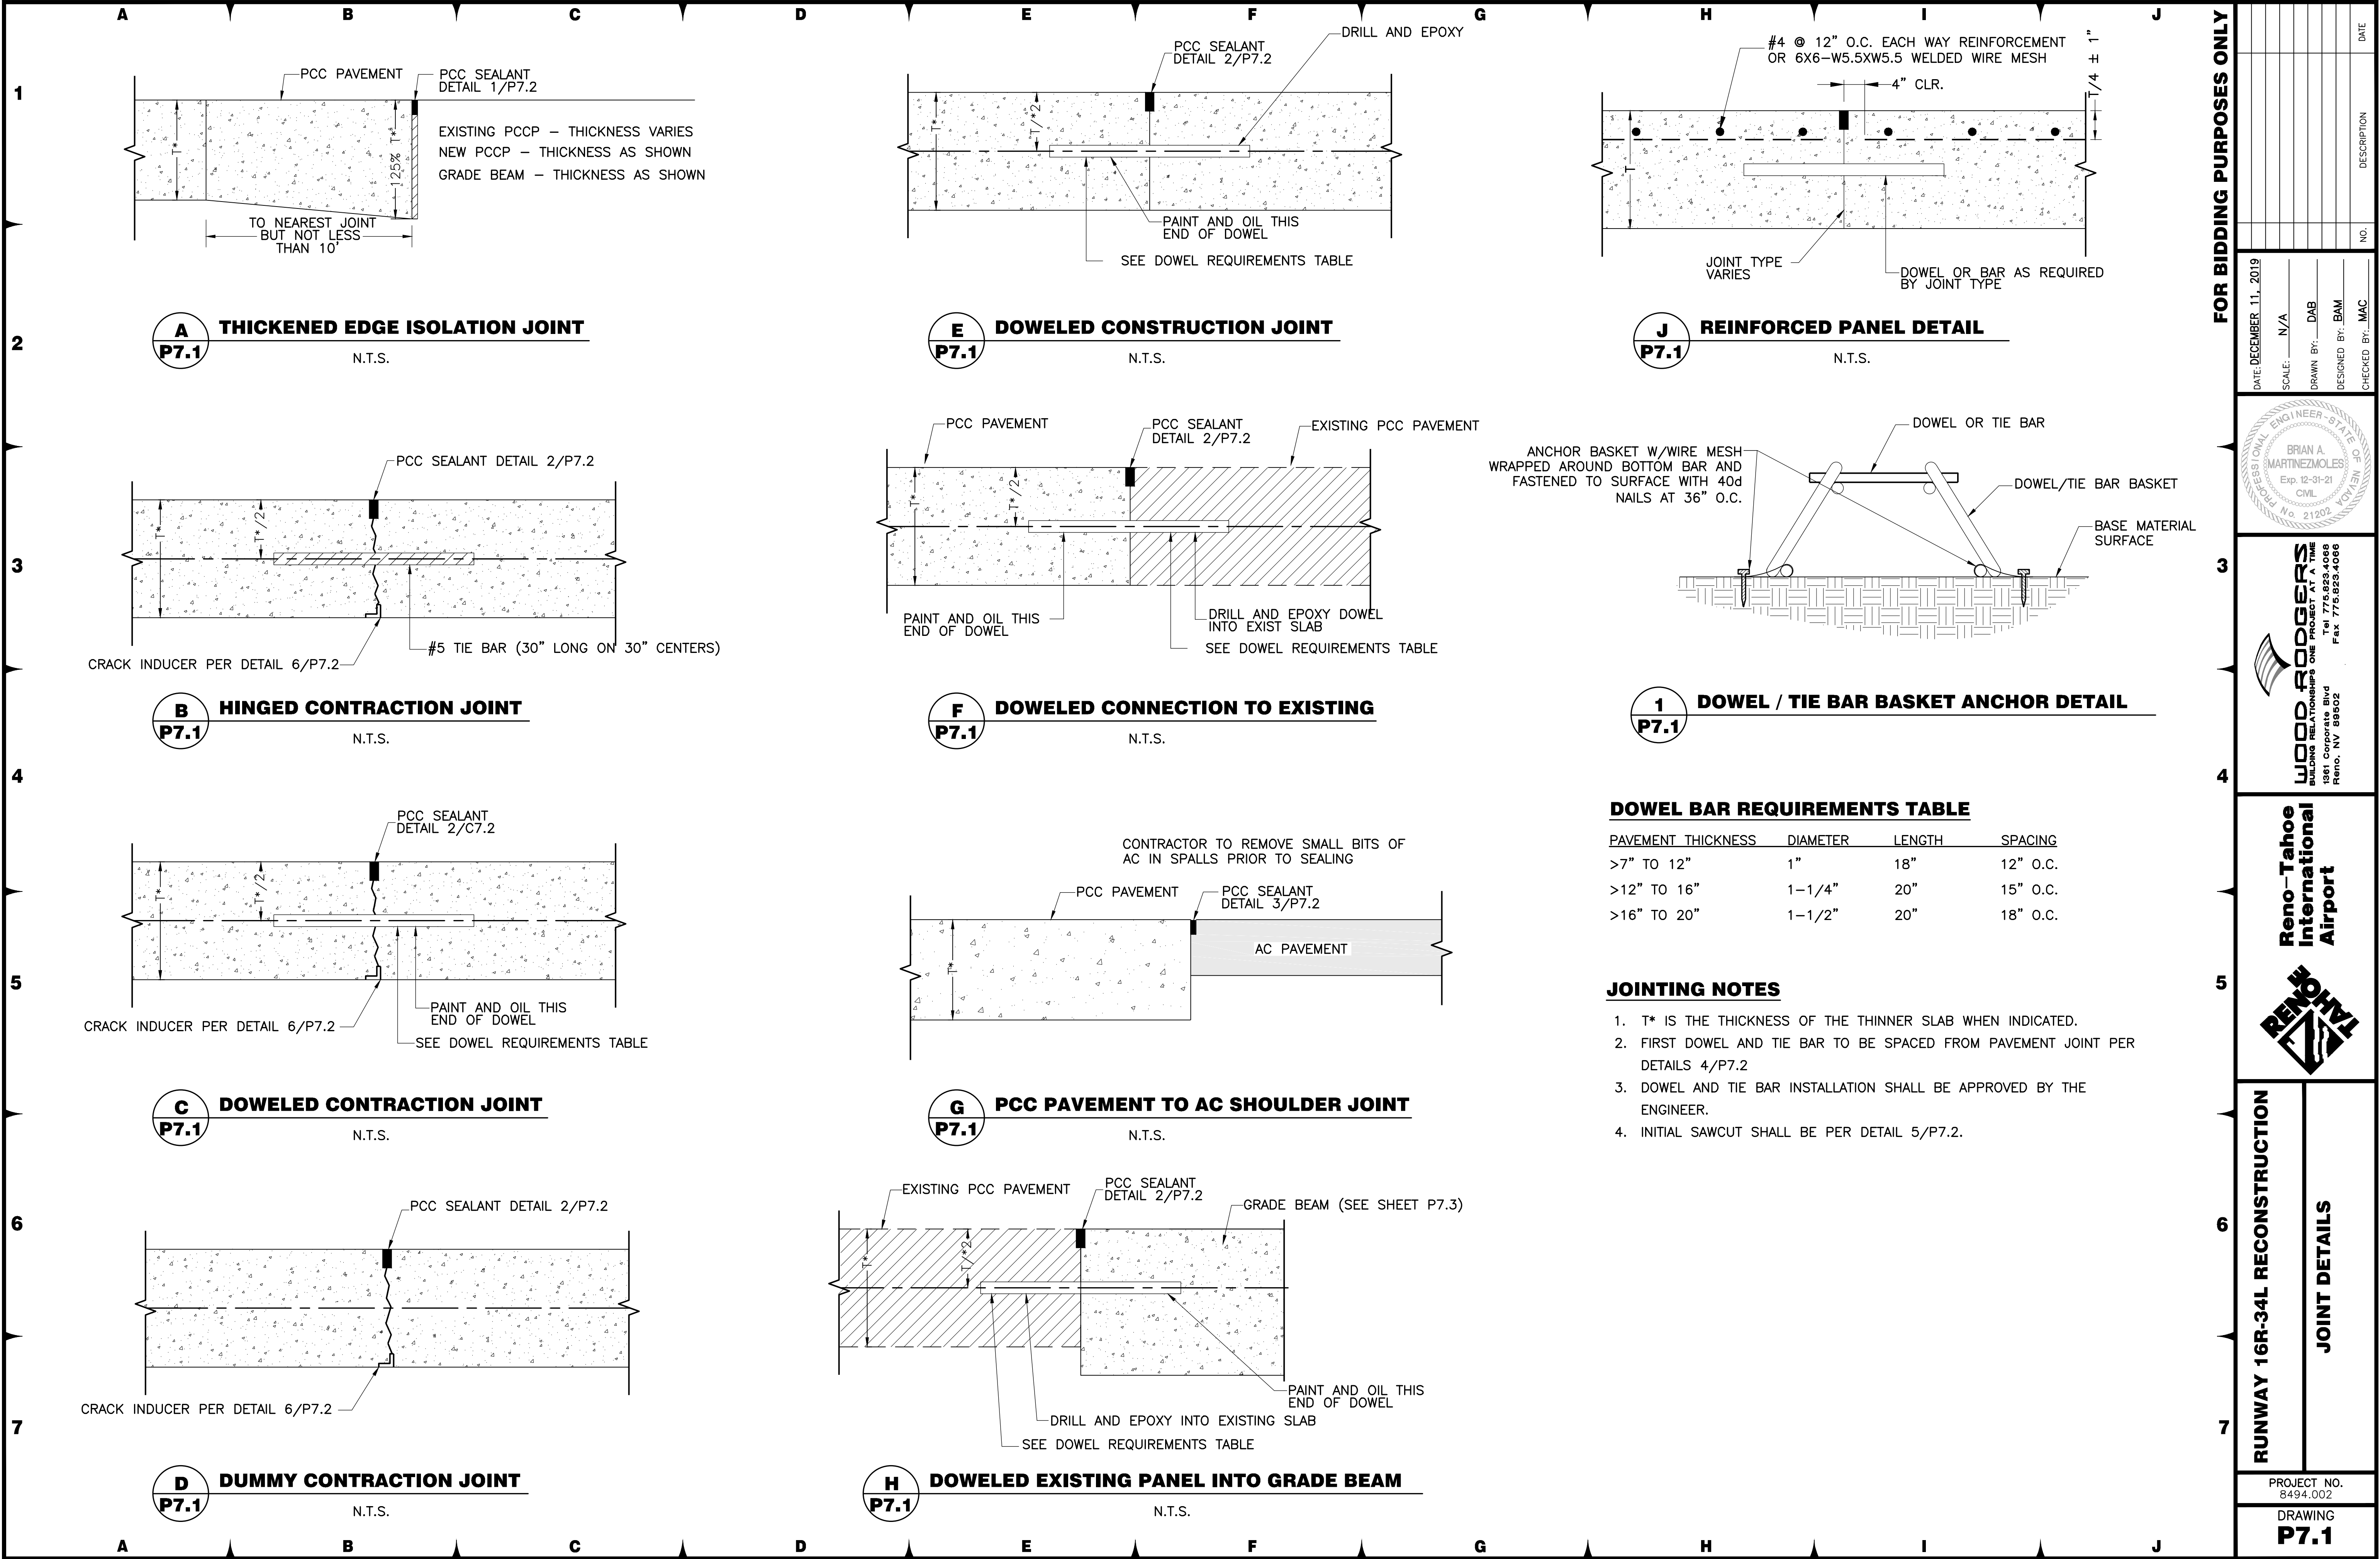

FOR BIDDING PURPOSES ONLY

DATE: DECEMBER 11, 2019
SCALE: N/A
DRAWN BY: DAB
DESIGNED BY: BAM
CHECKED BY: MAC


WOOD ROGERS
BUILDING RELATIONSHIPS ONE PROJECT AT A TIME
1881 Corporate Blvd
Reno, NV 89502
Tel 775.823.4068
Fax 775.823.4066

Reno-Tahoe International Airport

RUNWAY 16R-34L RECONSTRUCTION


JOINT DETAILS

PROJECT NO. 8494.002
DRAWING P7.1

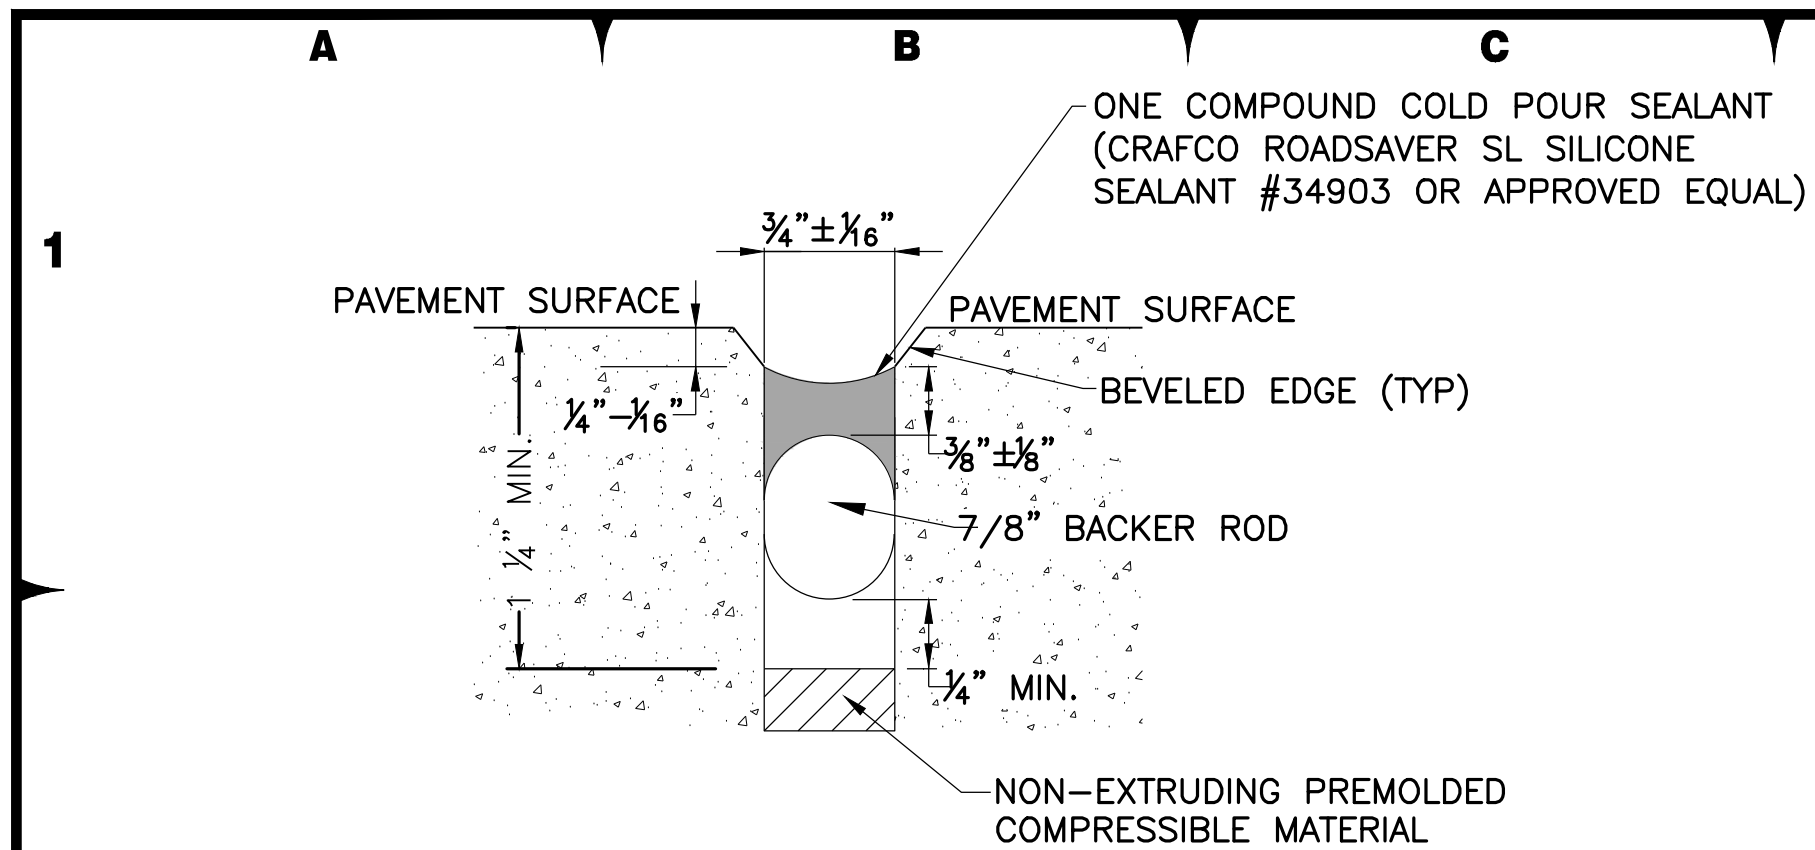


1	PCC SEALANT
P7.2	N.T.S.

1. RESERVOIR SHALL BE CLEANED OF DUST, MOISTURE AND BLOWN FREE OF DEBRIS PRIOR TO SEALING.
2. USE MANUFACTURER'S RECOMMENDED JOINT DETAIL.

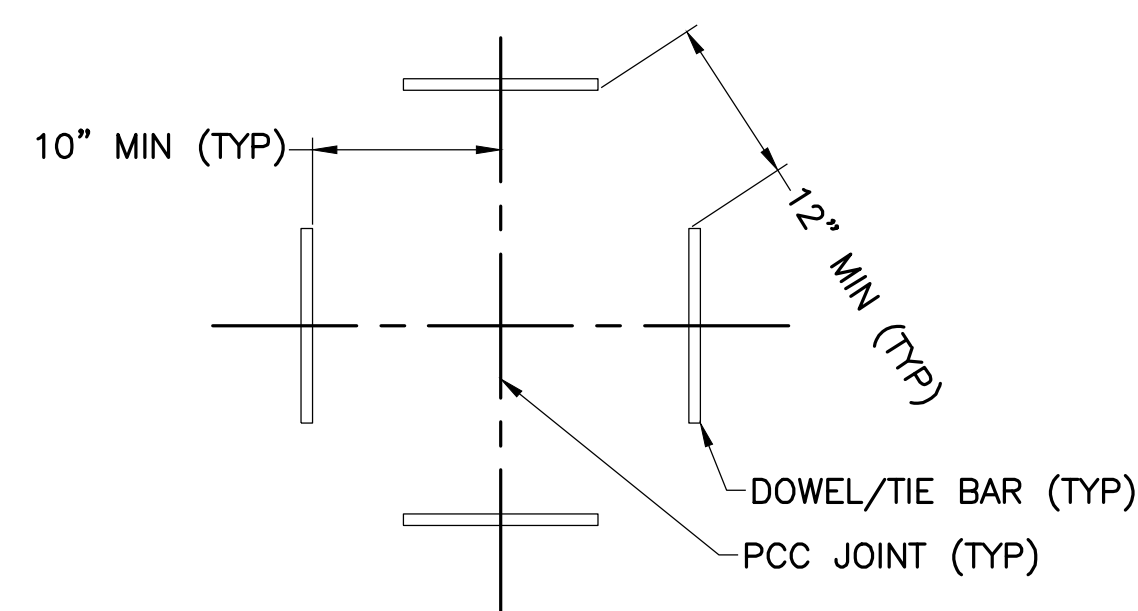


4 DOWEL BAR EDGE PLACEMENT

- NOTES**
1. CRACK INDUCER FOR USE WHEN PCC THICKNESS IS GREATER THAN 16"

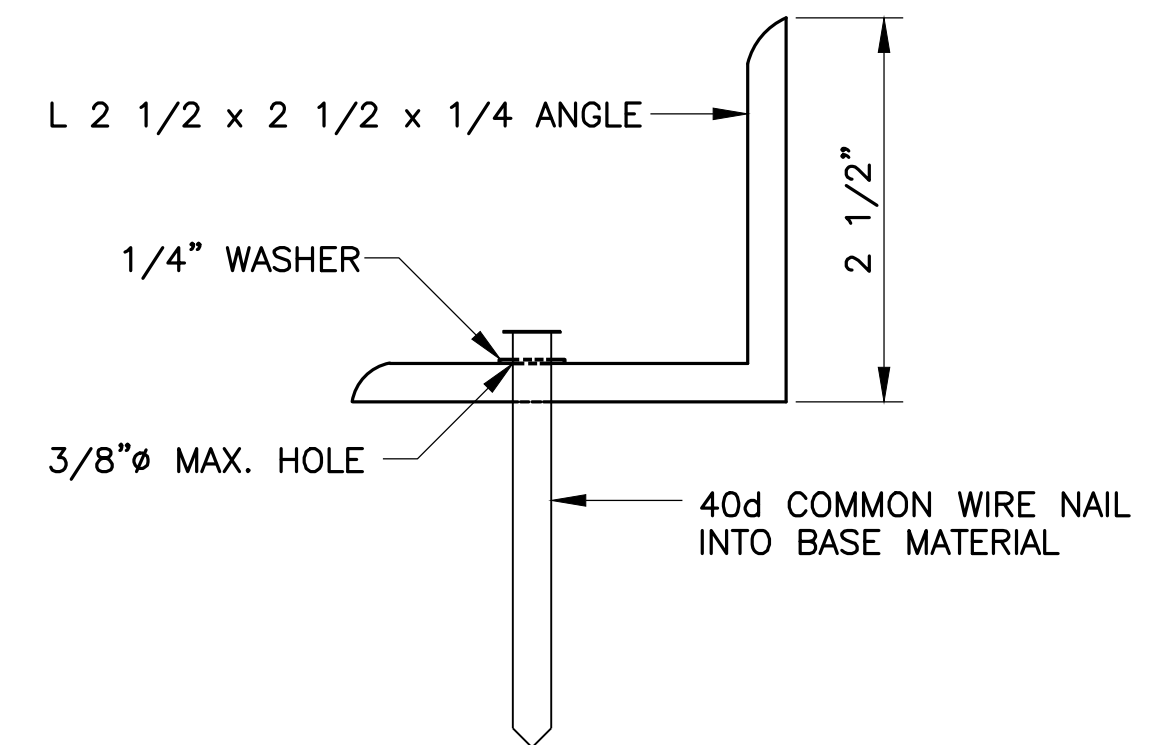


7 CRACK INDUCER DETAIL

P7.2 N.T.S.

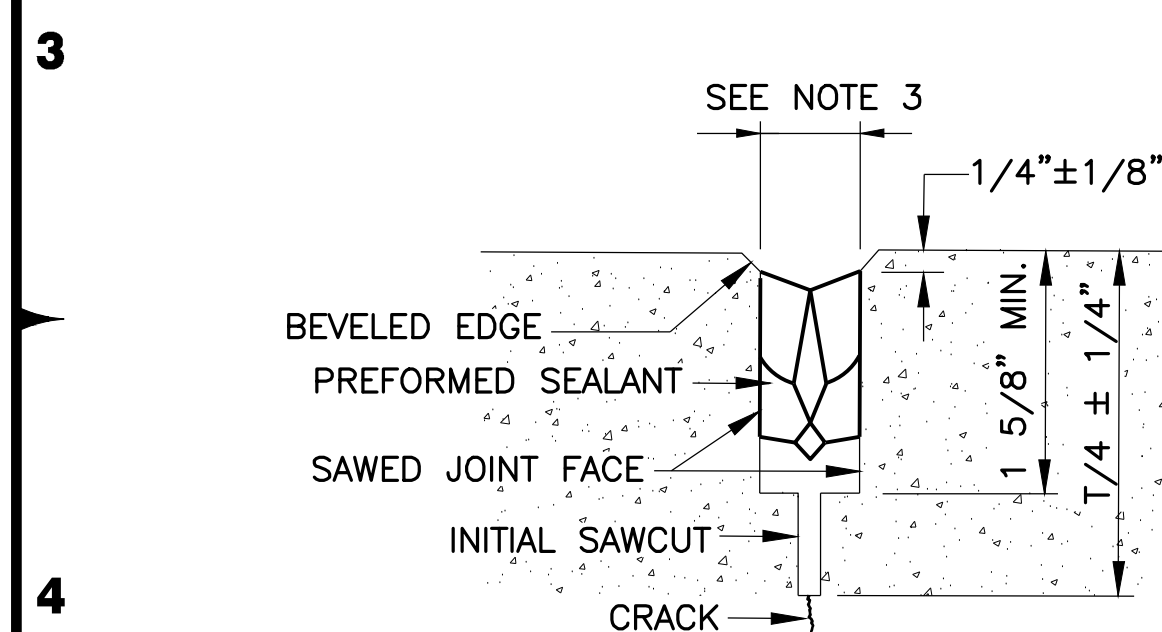


2 PCC PREFORMED JOINT SEALANT

1. RESERVOIR SHALL BE CLEANED OF DUST, MOISTURE AND BLOWN FREE OF DEBRIS PRIOR TO SEALING.
2. USE MANUFACTURER'S RECOMMENDED JOINT DETAIL.
3. REFER TO SPECIFICATION SECTION 604-4-3 FOR PREPARATION OF PREFORMED SEALED PCC JOINTS.

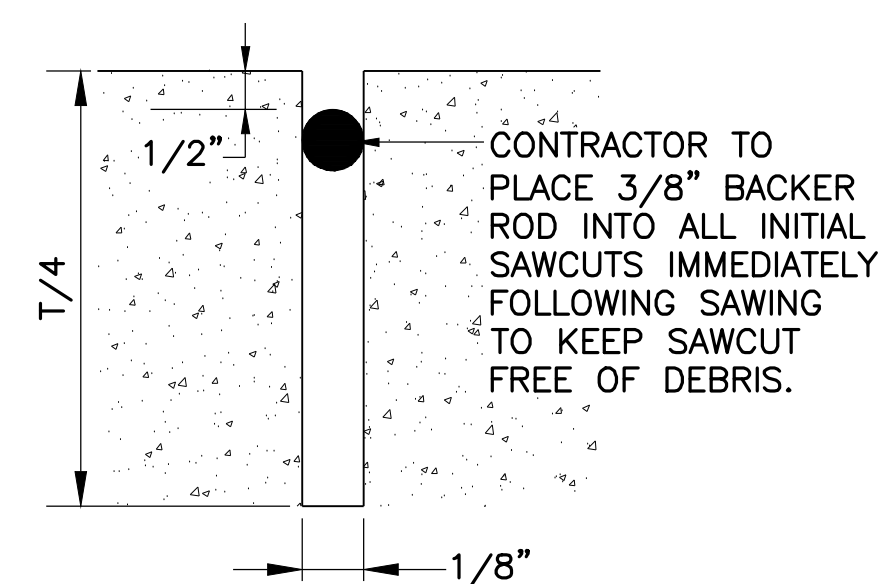


5 INITIAL SAWCUT DETAIL
P7.2 N.T.S.

- NOTES**
1. T = THICKNESS OF SLAB

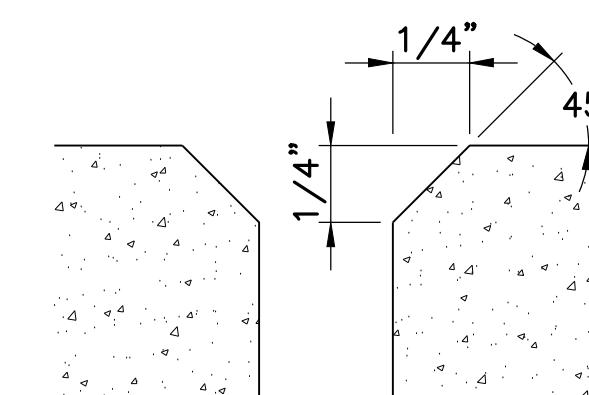


8 BEVELED EDGE DETAIL
P7.2 N.T.S.

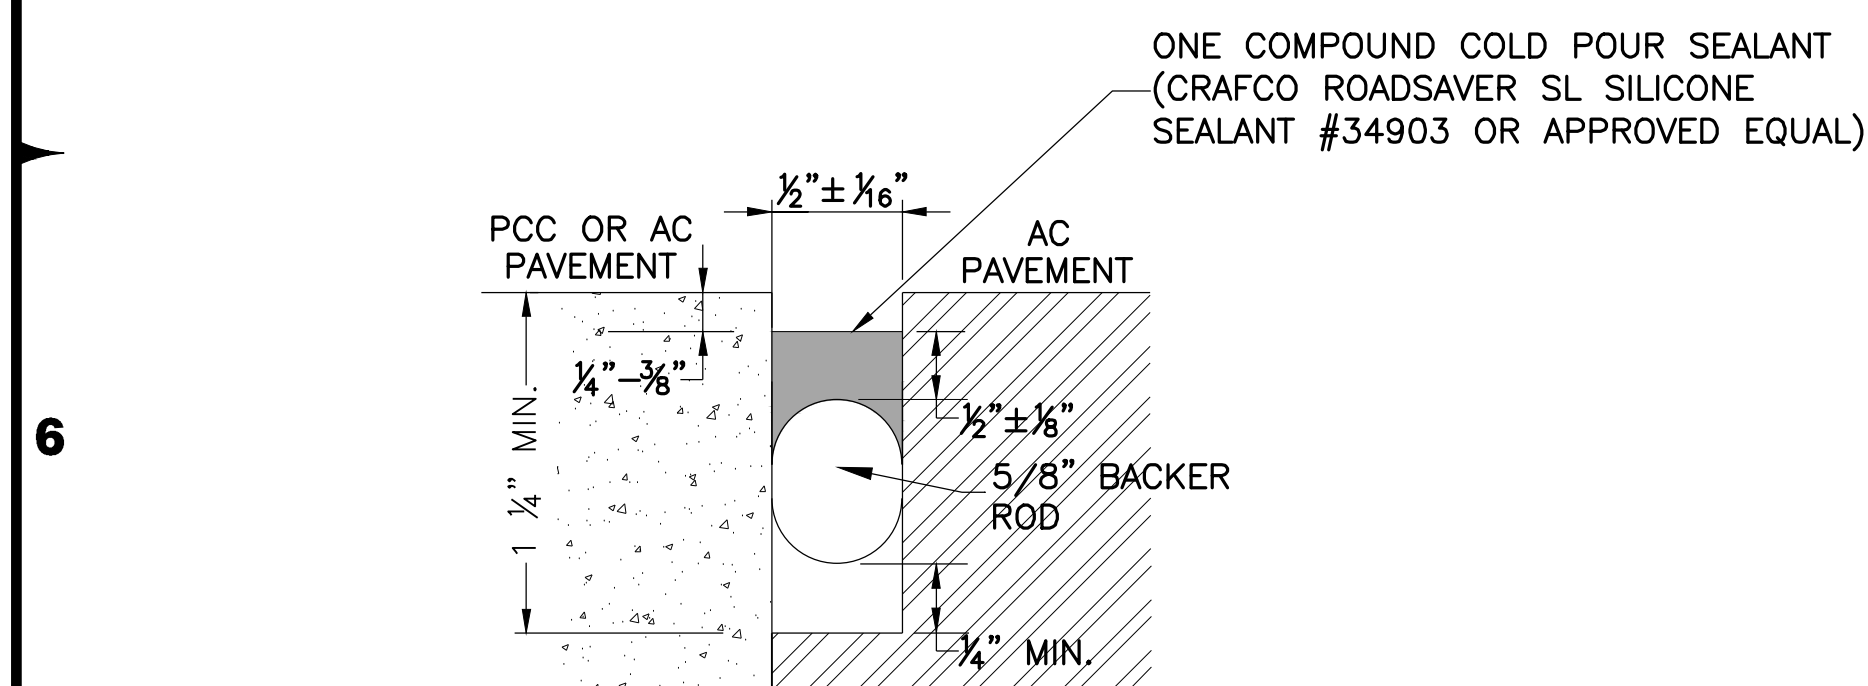

3 **PCC / AC SEALANT**
P7.2 N.T.S.

1. RESERVOIR SHALL BE CLEANED OF DUST, MOISTURE AND BLOWN FREE OF DEBRIS PRIOR TO SEALING.
2. USE MANUFACTURER'S RECOMMENDED JOINT DETAIL.

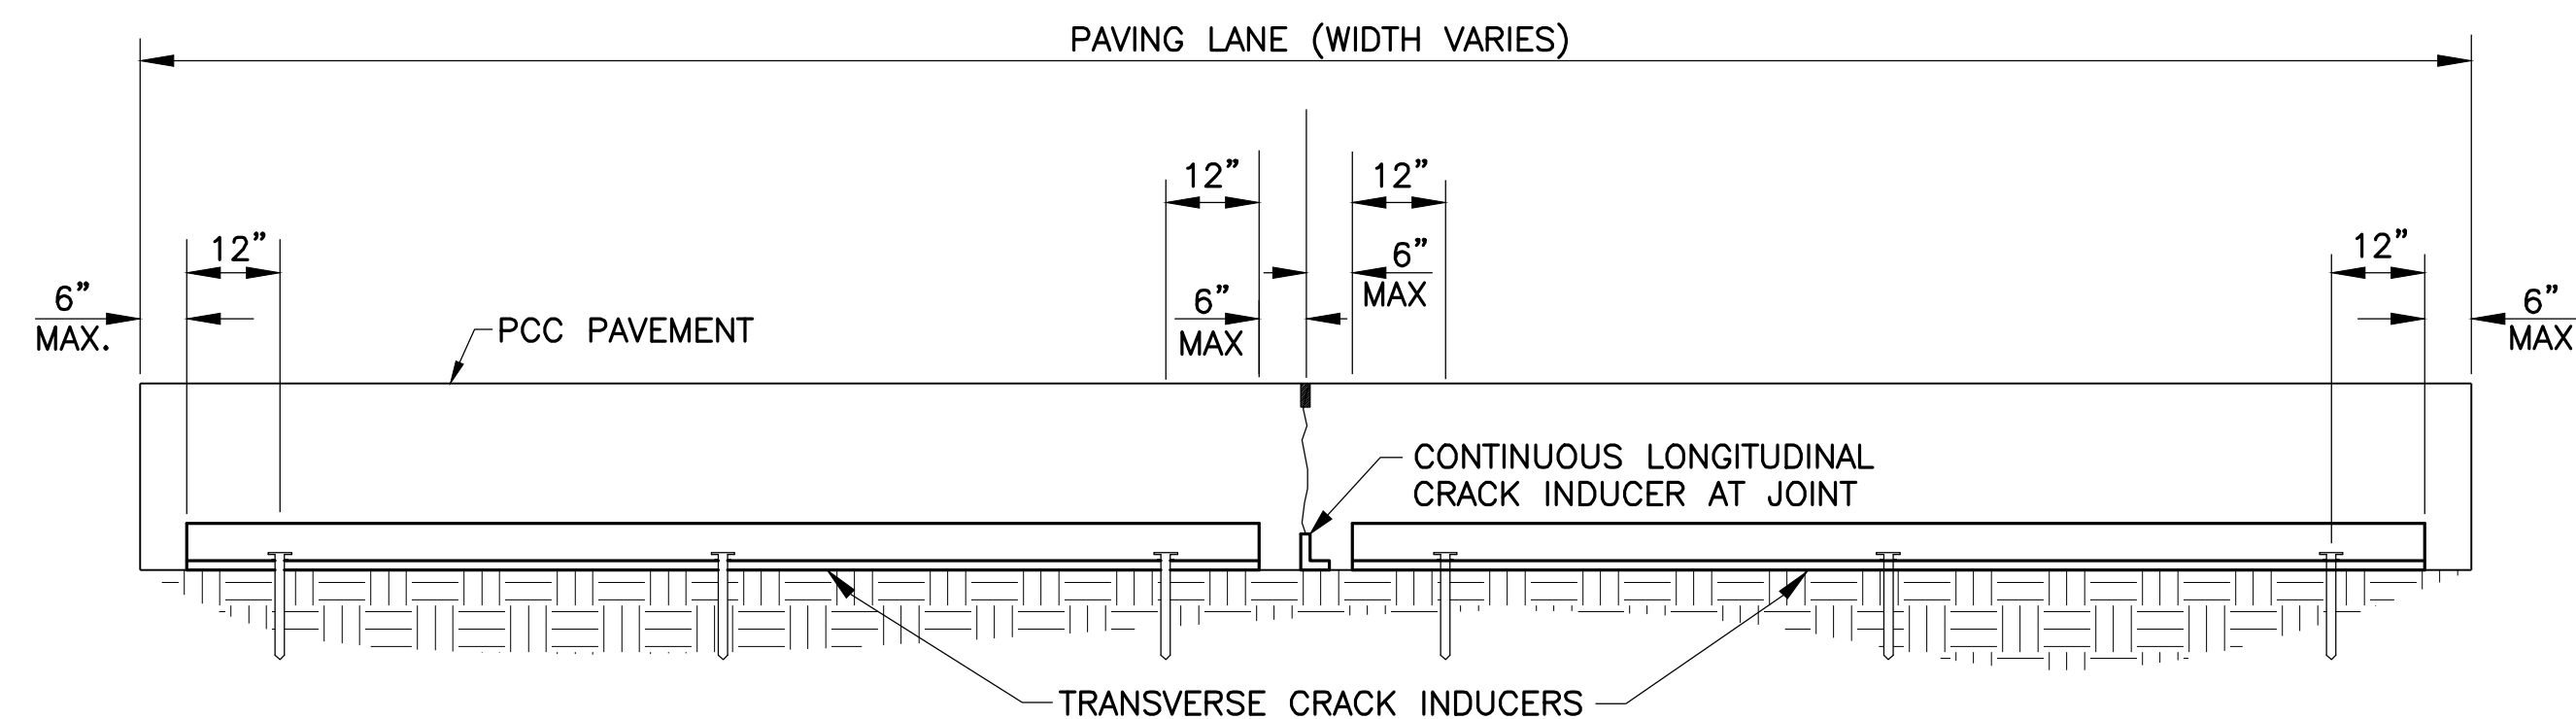

6 TRANSVERSE AND LONGITUDINAL CRACK INDUCER PLACEMENT

P7.2 N.T.S.

- | NOTES | |
|-------|---|
| 1. | CRACK INDUCER SHALL BE PLACED AT ALL TYPE B AND C JOINTS WHEN PCCP THICKNESS IS GREATER THAN 16". |
| 2. | CRACK INDUCERS SHALL BE FASTENED TO THE GROUND USING A 40d COMMON WIRE NAIL AS SHOWN AT APPROXIMATELY 5' O.C. |

FOR BIDDING PURPOSES ONLY

[illegible]

DATE: DECEMBER 11, 2019

SCALE: N/A

DRAWN BY: DAB

DESIGNED BY: BAM

CHECKED BY: MAC



WOOD ROGERS
BUILDING RELATIONSHIPS ONE PROJECT AT A TIME
Tel 775.923.4068
Fax 775.923.4066
1361 Corporate Blvd
Reno, NV 89502

Reno-Tahoe International Airport




JOINT DETAILS

PROJECT NO.
8494.002

DRAWING
P7.2

J:\Jobs\8494_RTIA Runways\RTIA Runway 16R_OA\Civil\Dwg\2-16R-34L_BidPkg2\PO702_16R.dwg 12/9/2019 4:43 PM Trevor Shamblin

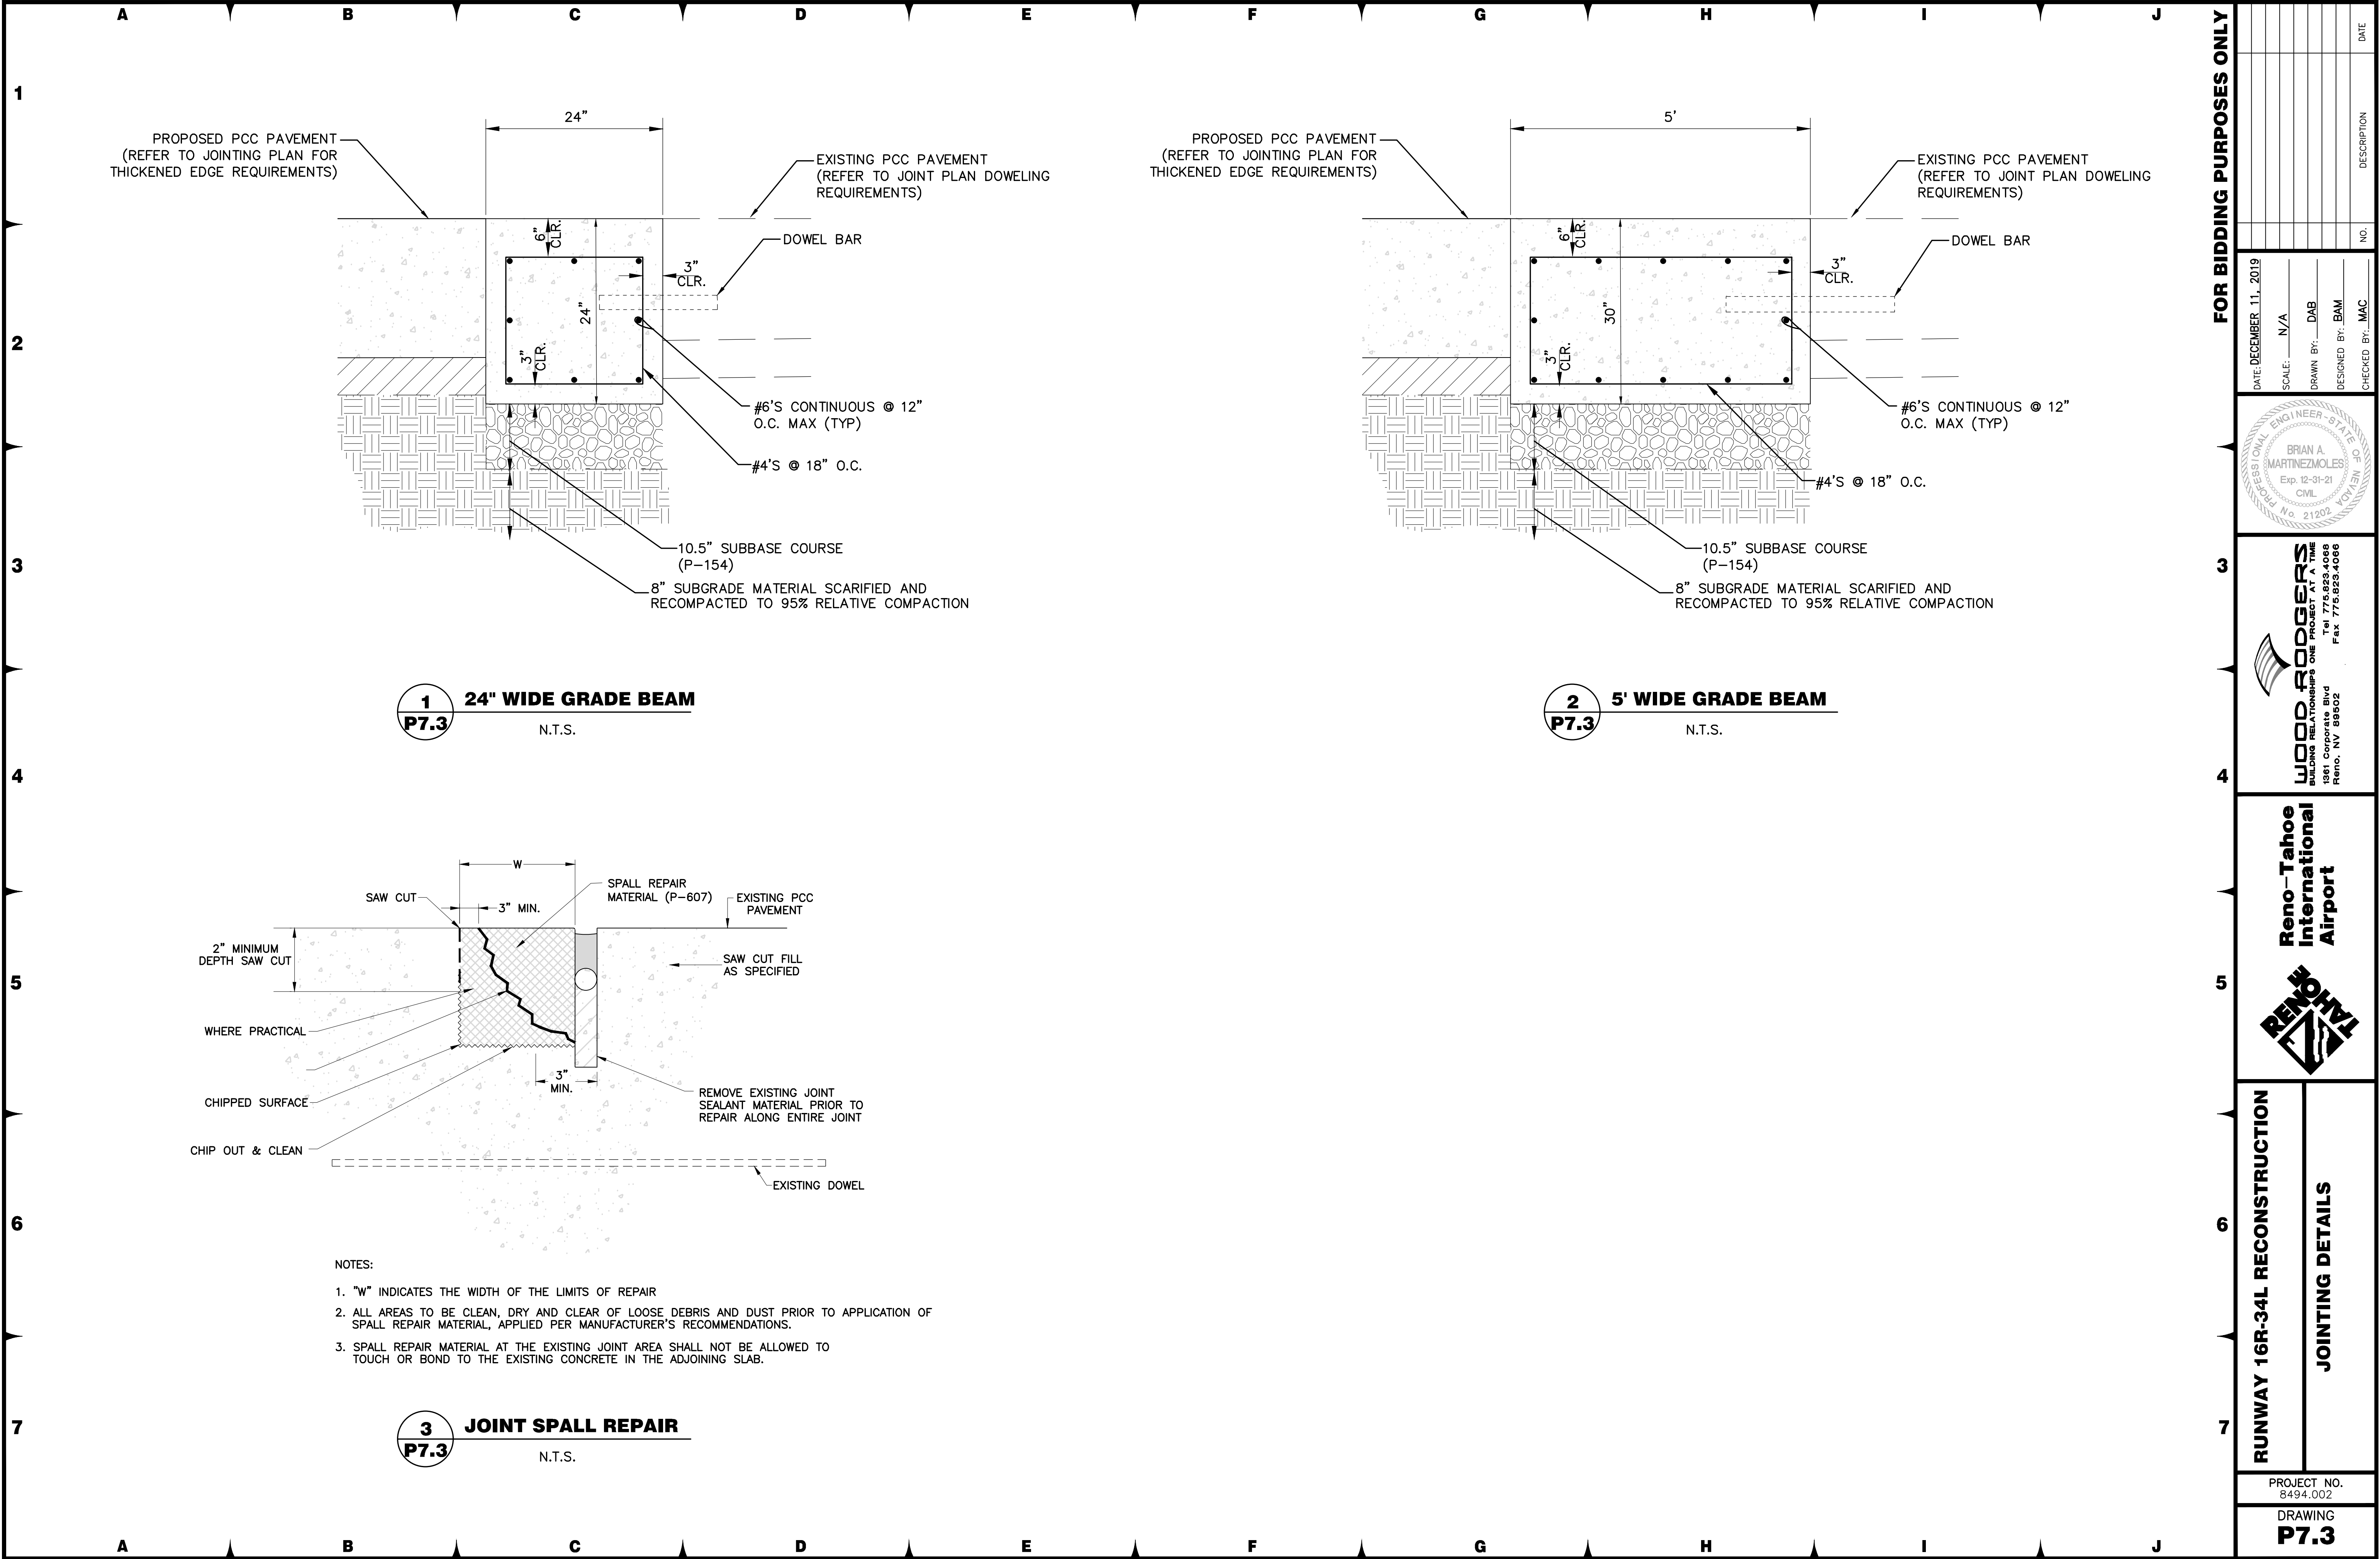

FOR BIDDING PURPOSES ONLY

DATE: DECEMBER 11, 2019	SCALE: N/A	DRAWN BY: DAB	DESIGNED BY: BAM	CHECKED BY: MAC
PROFESSIONAL ENGINEER - STATE OF NEVADA BRIAN A. MARTINEZ-MOLES Exp. 12-31-21 CIVIL No. 21202				
WOOD-RODGERS BUILDING RELATIONSHIPS ONE PROJECT AT A TIME 1881 Corporate Blvd Reno, NV 89502 Tel: 775.823.4068 Fax: 775.823.4066				
Reno-Tahoe International Airport				
RUNWAY 16R-34L RECONSTRUCTION				
JOINTING DETAILS				
PROJECT NO. 8494.002				
DRAWING P7.3				

U:\Jobs\8494_871A_Runway\871A_Runway_16R_04A_Civil\Draw\2-16R-34L_Bid\Bldg2\PROJECT3_R16R.dwg 12/9/2019 4:43 PM Trevor Shamblin