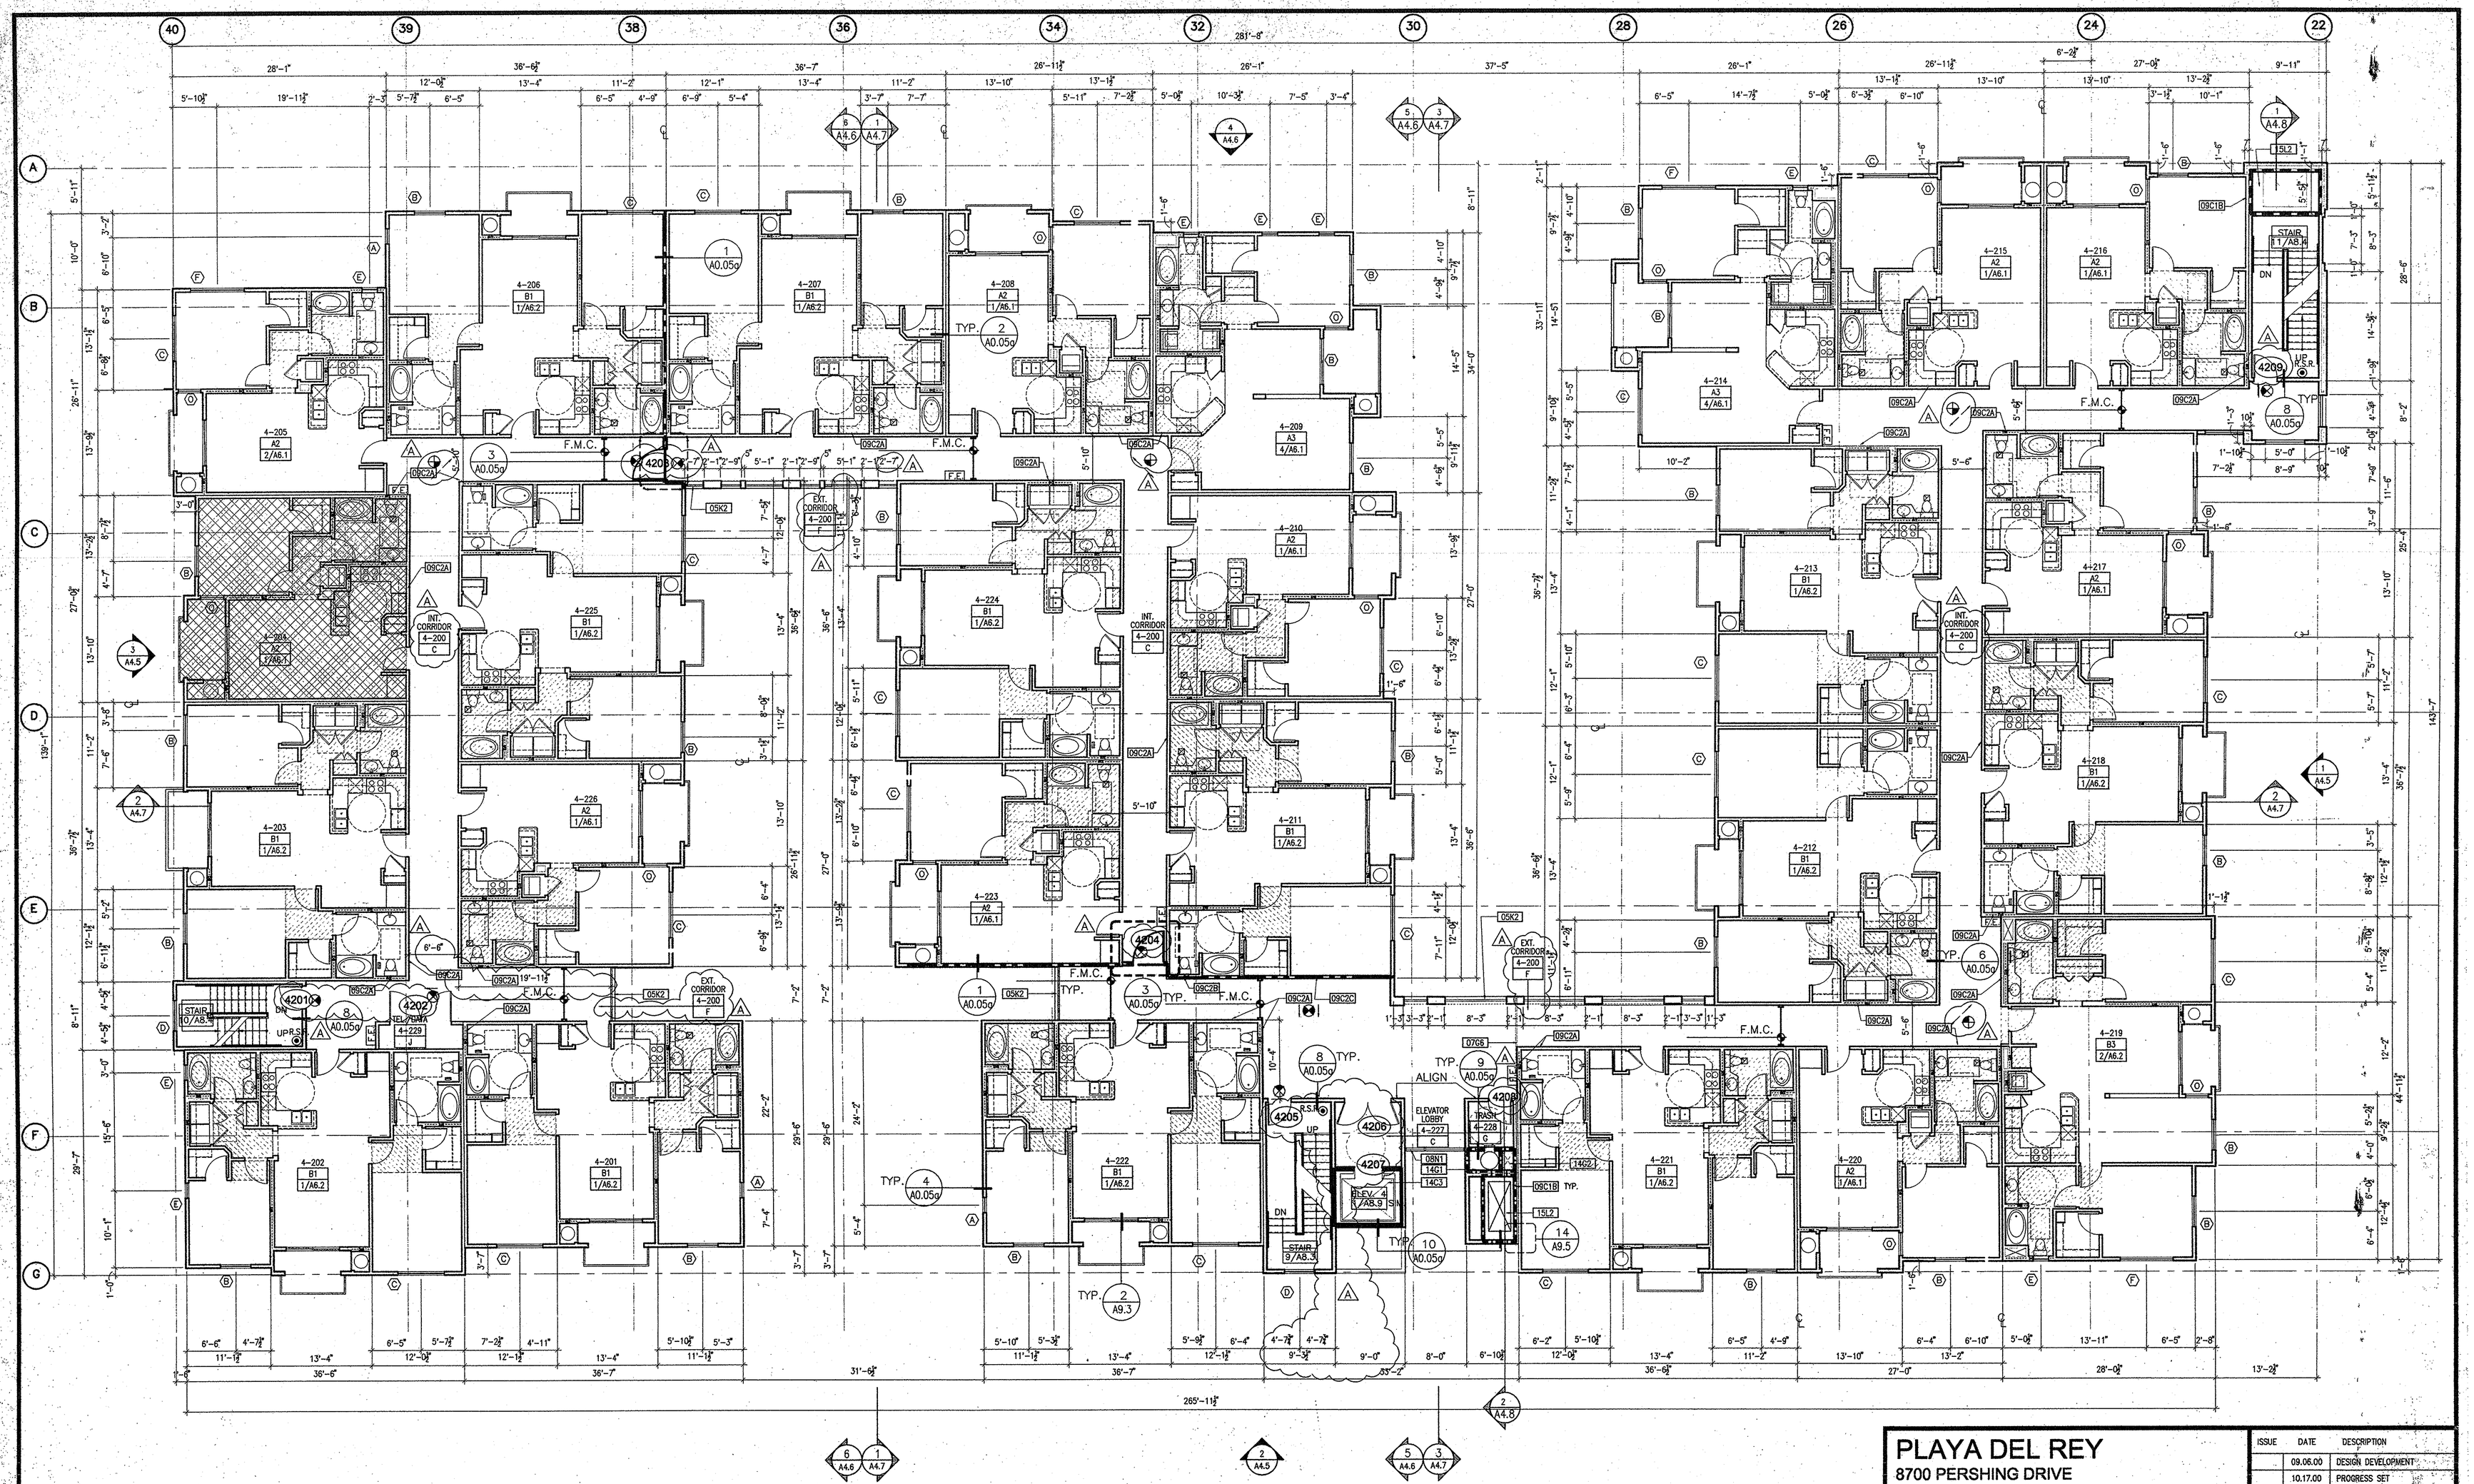

DRAWING KEYNOTE LEGEND

05K2	ORNAMENTAL METAL RAILING – 3/A9.7
07G6	SEISMIC JOINT (4") – 5/A9.4, 14/A9.5, 6,7/A9.8
08N1	ALUMINIUM STOREFRONT SYSTEM–2,3,4/A0.08
09C2A	PLUMBING PARTITION – 1A/A0.05A
09C2B	PLUMBING PARTITION – 1B/A0.05A
09C2C	AREA SEPERATION WALL (TWO HOUR) – 1/A0.05A
14C3	HYDRAULIC ELEVATOR – 3500 LBS – 1,2,4/A8.9
14G1	TRASH CHUTE W/LOCKING TRAP DOOR AT BOTTOM
14G2	TRASH CHUTE VENT
15L2	GARAGE VENTILATION SYSTEM DUCTWORK

PLAN NOTES

1. SEE UNIT PLANS FOR TYPICAL INTERIOR AND BALCONY DIMENSIONS.
2. SHADED AREA DENOTES HANDICAP ADAPTABLE UNITS. PROVIDE TWO 15" BREADBOARDS AT ALL UNIT KITCHENS WITH REPOSITIONABLE COUNTERTOPS. PER 1998 CBC, 1112A.2.3
3. INDICATED PLUMBING PARTITIONS OCCUR BETWEEN PERPENDICULAR FRAMED WALLS WHICH DEFINE EACH WALL LENGTH.

BUILDING FOUR - SECOND FLOOR PLAN (1)
SCALE: 1/8"=1'-0"

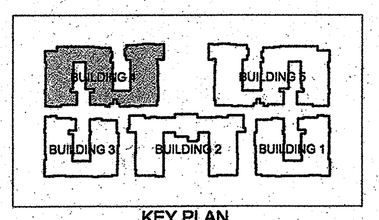

KEY PLAN

PLAN NORTH

NOTE: ALL DIRECTIONAL REFERENCES RELATE TO PLAN NORTH.

PLAYA DEL REY
8700 PERSHING DRIVE
PLAYA DEL REY, CALIFORNIA 90293

ARCHSTONE COMMUNITIES
217 Technology Drive, Second Floor
Irvine, California 92618

ISSUE	DATE	DESCRIPTION
	09.06.00	DESIGN DEVELOPMENT
	10.17.00	PROGRESS SET
	11.10.00	BUILDING DEPT. SUBMITTAL
	03.02.01	PROGRESS SET
	04.18.01	REVIEW SET
	06.28.01	REVIEW SET
	07.20.01	BID SET
A	10.05.01	GMAX SET

SUITE 170, 1860 BLAKE STREET
DENVER, CO. 80202
TEL 303.675.0041 FAX 303.675.0052

PENTHOUSE, 225 ARIZONA AVENUE
SANTA MONICA, CA 90401
TEL 310.394.0273 FAX 310.394.2424

VAN TILBURG, BANVARD & SODERBERGH, AIA
ARCHITECTURE · PLANNING · INTERIORS

PROJECT: 9985
DRAWN: CHECKED:

BUILDING FOUR:
SECOND LEVEL FLOOR PLAN

A4.2