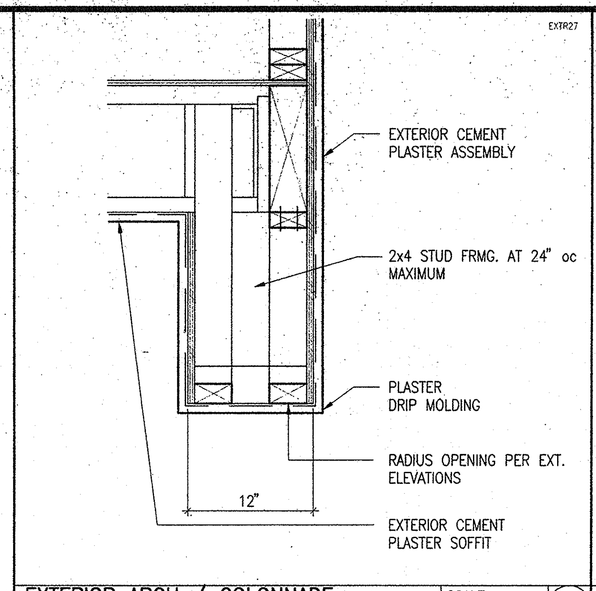

EXTERIOR ARCH / COLONNADE DETAIL — SCALE 1 1/2"=1'-0" — 19

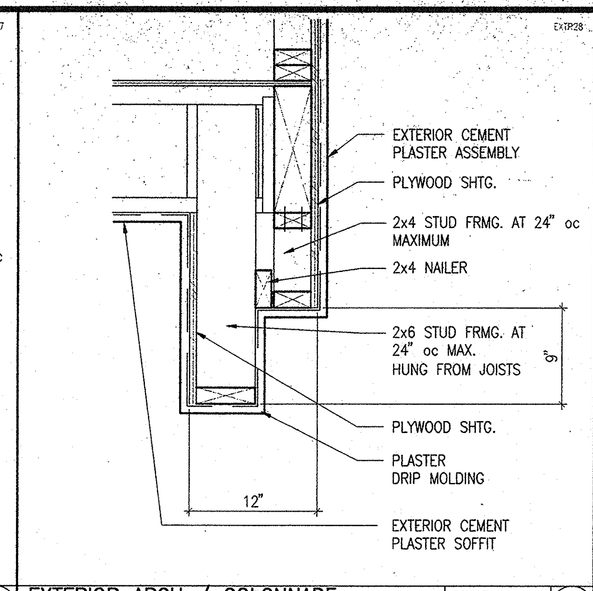

EXTERIOR ARCH / COLONNADE DETAIL — SCALE 1 1/2"=1'-0" — 15

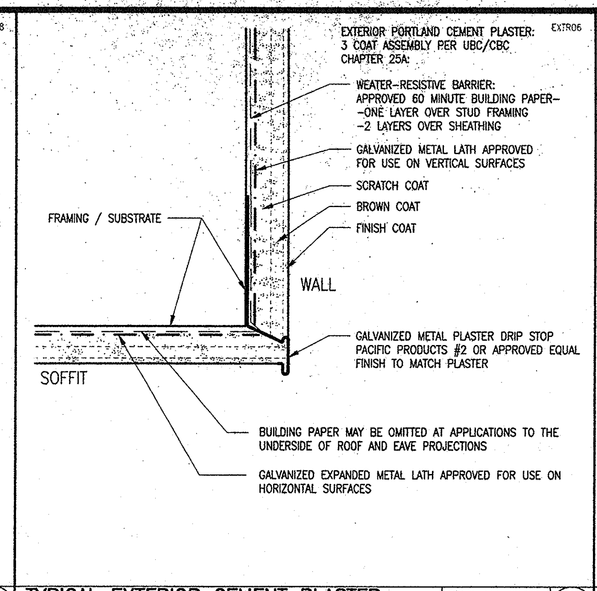

TYPICAL EXTERIOR CEMENT PLASTER VERT./HORIZ. ASSEMBLY TRANSITION — SCALE 6"=1'-0" — 12

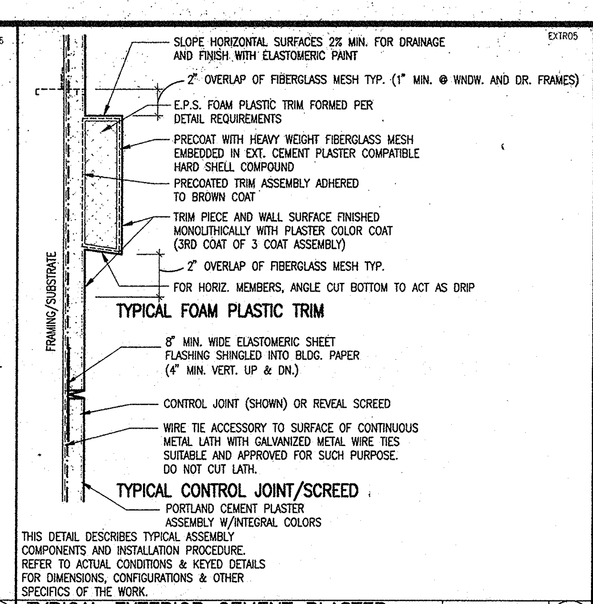

TYPICAL EXTERIOR CEMENT PLASTER ASSEMBLY DETAILS — SCALE 3"=1'-0" — 8

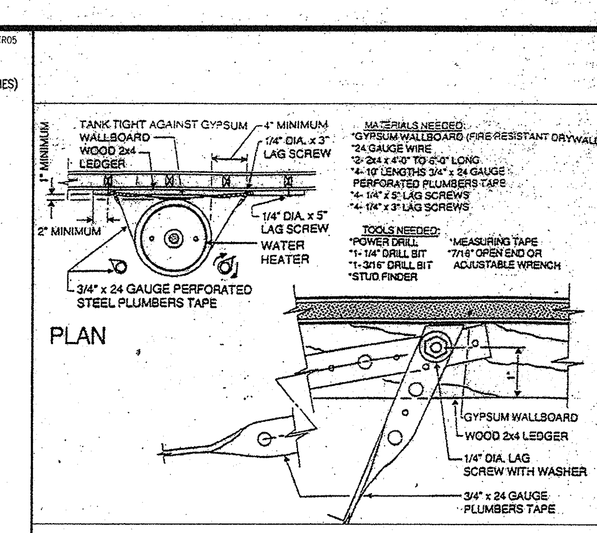

WATER HEATER ON STRAIGHT WALL STRAPPING DETAIL — SCALE N.T.S. — 4

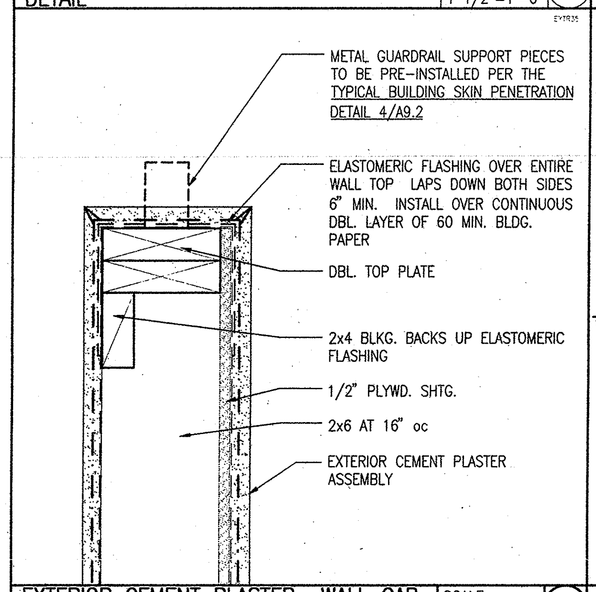

EXTERIOR CEMENT PLASTER WALL CAP DETAIL — SCALE 3"=1'-0" — 18

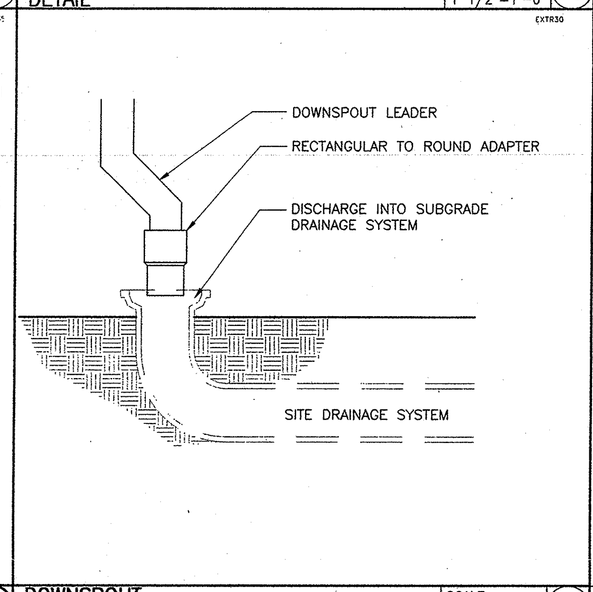

DOWNSPOUT — SCALE NONE — 14

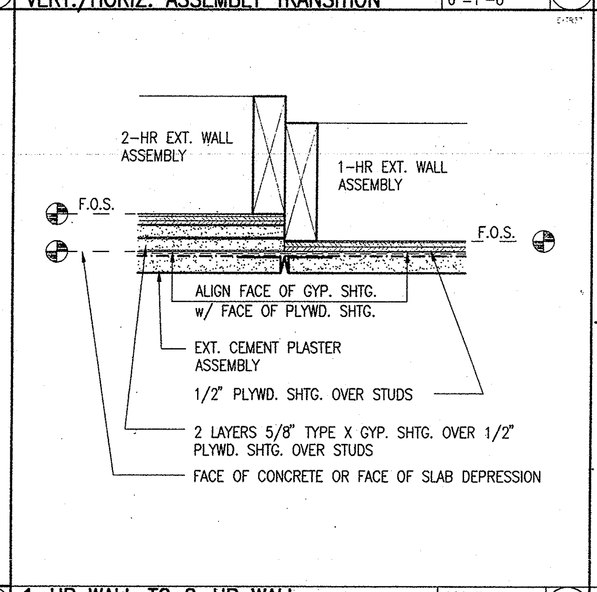

1-HR WALL TO 2-HR WALL INTERSECTION DETAIL — SCALE 3"=1'-0" — 11

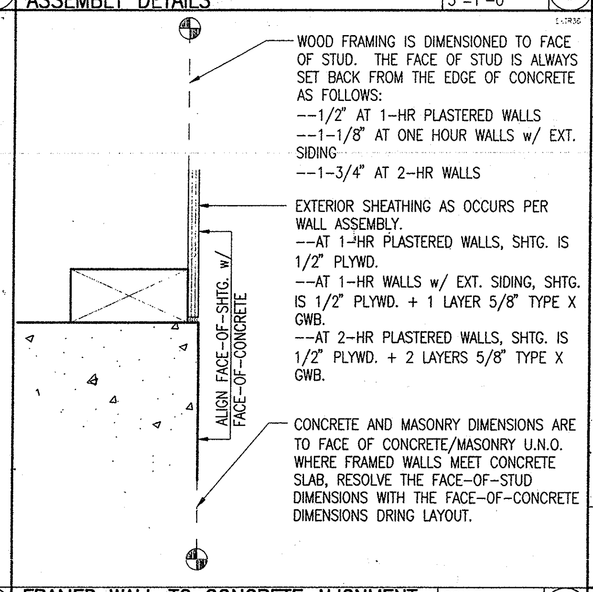

FRAMED WALL TO CONCRETE ALIGNMENT & DIMENSIONING CONVENTIONS — SCALE 3"=1'-0" — 7

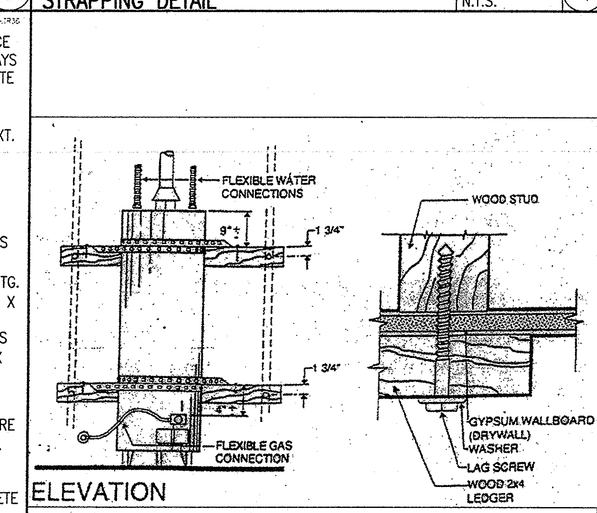

WATER HEATER ELEVATION STRAPPING DETAIL — SCALE N.T.S. — 3

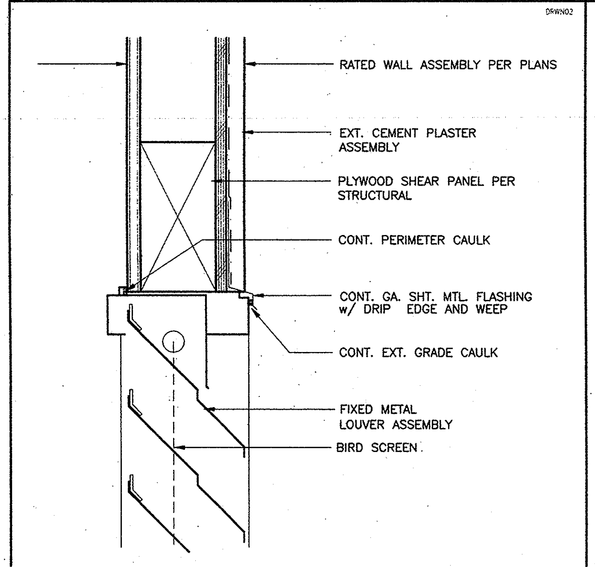

VENT LOUVER THROUGH WALL HEAD DETAIL — SCALE 3"=1'-0" — 17

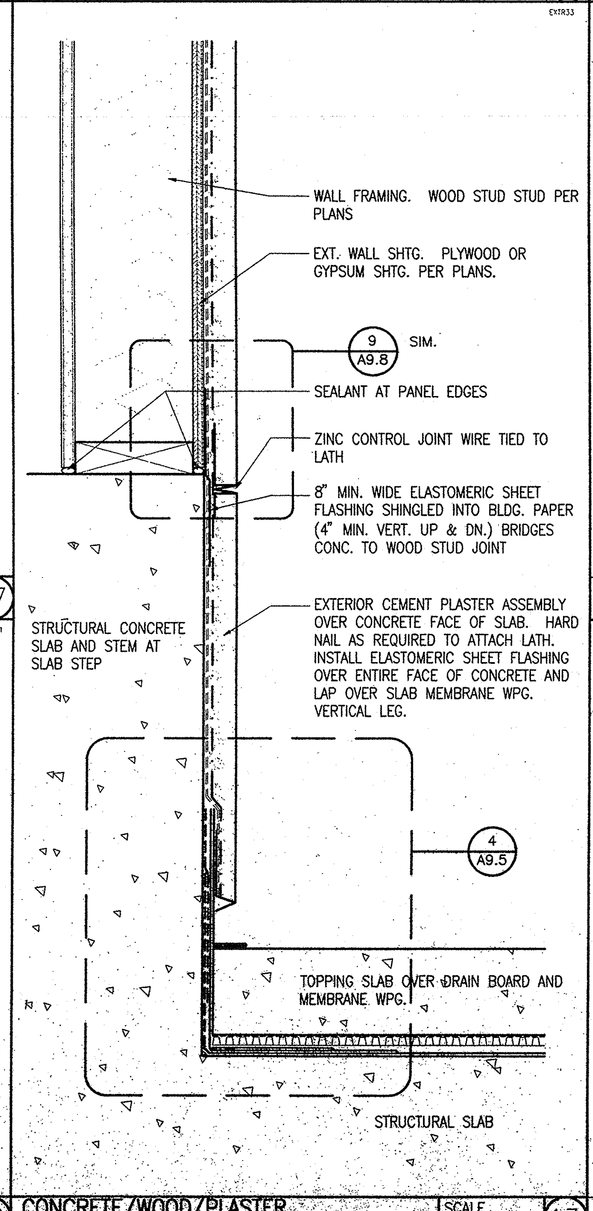

CONCRETE/WOOD/PLASTER TRANSITION DETAIL — SCALE 3"=1'-0" — 13

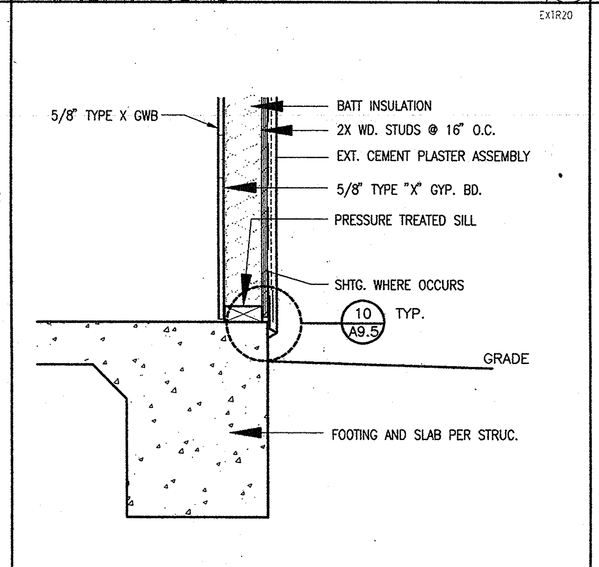

TYPICAL EXT. WALL AT PERIMETER ADJACENT TO PAVEMENT — SCALE 1 1/2"=1'-0" — 10

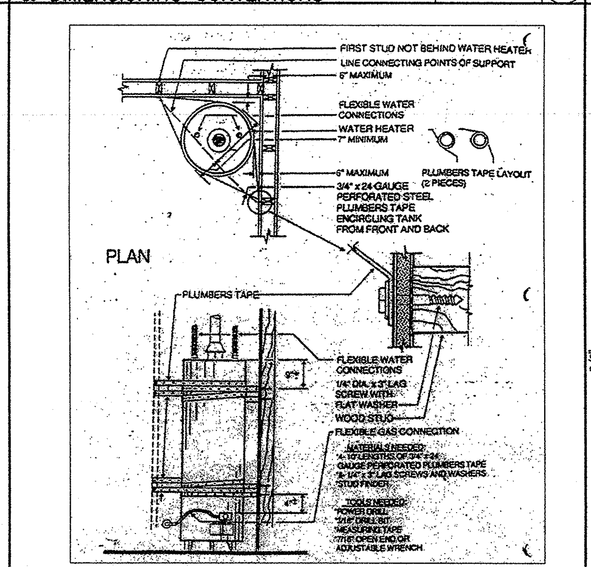

WATER HEATER IN CORNER STRAPPING DETAIL — SCALE N.T.S. — 6

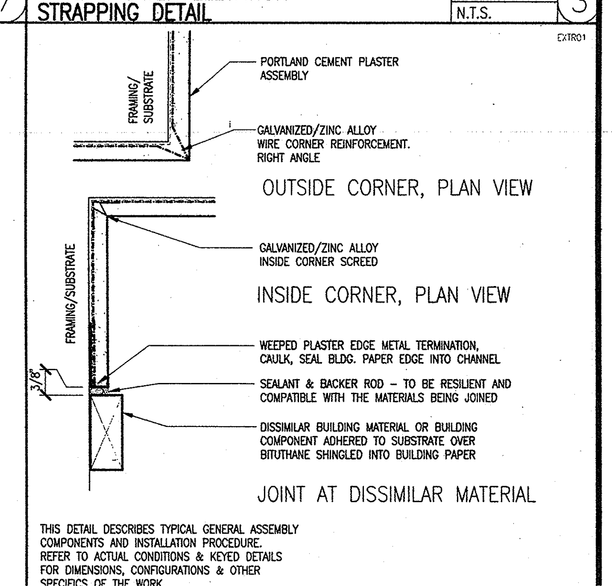

TYPICAL EXTERIOR CEMENT PLASTER ASSEMBLY DETAIL — SCALE 3"=1'-0" — 2

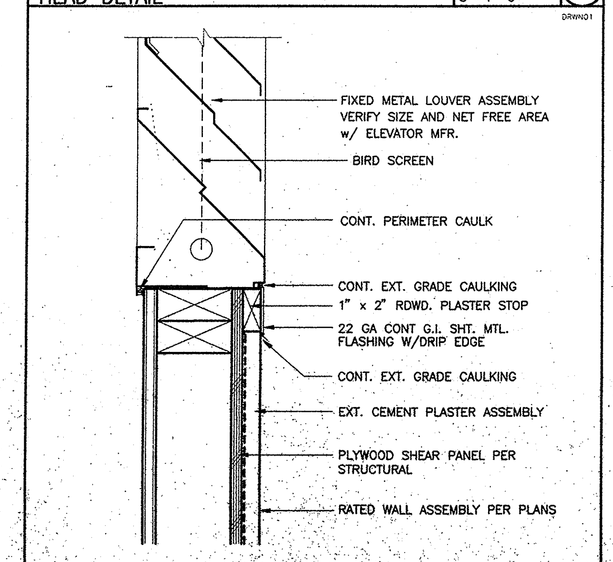

VENT LOUVER THROUGH WALL SILL DETAIL — SCALE 3"=1'-0" — 16

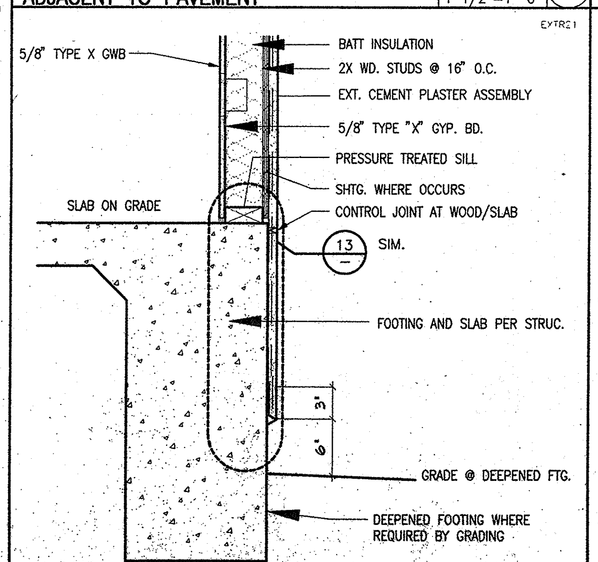

TYPICAL DEEPENED FOOTING AT PERIMETER (WHERE OCCURS) — SCALE 1 1/2"=1'-0" — 9

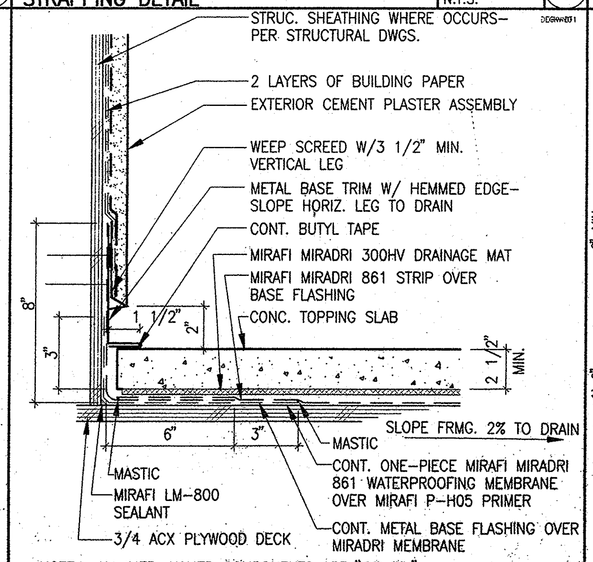

NOTE: ALL MFR. NAMED COMPONENTS ARE "OR EQ."

EXTERIOR DECK PERIMETER AT WALL DETAIL — SCALE 3"=1'-0" — 5

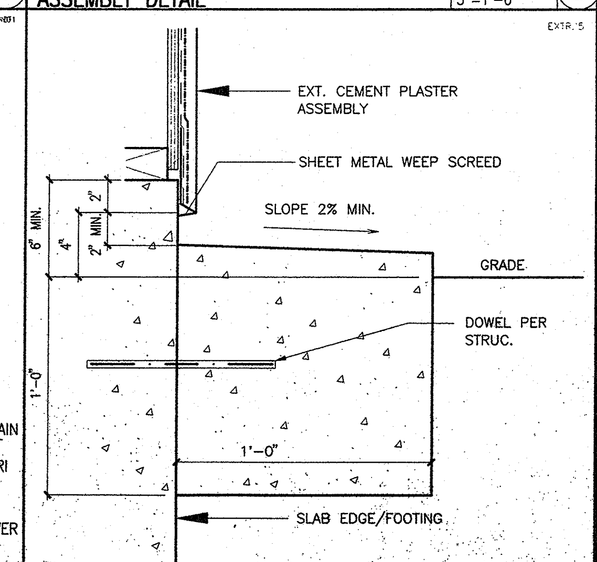

TYPICAL CONCRETE MOW STRIP DETAIL AT CONC. SLAB EDGE — SCALE 3"=1'-0" — 1

VAN TILBURG, BANVARD & SODERBERGH, AIA
ARCHITECTURE · PLANNING · INTERIORS
PENTHOUSE, 225 ARIZONA AVENUE
SANTA MONICA, CA 90401
TEL 310.394.0273 FAX 310.394.2424
SUITE 170, 1860 BLAKE STREET
DENVER, CO 80202
TEL 303.675.0041 FAX 303.675.0052

PLAYA DEL REY
8700 PERSHING DRIVE
PLAYA DEL REY, CALIFORNIA 90293

ARCHSTONE COMMUNITIES
217 Technology Drive, Second Floor
Irvine, California 92618

ISSUE	DATE	DESCRIPTION
	09.06.00	DESIGN DEVELOPMENT
	10.17.00	PROGRESS SET
	11.10.00	BUILDING DEPT. SUBMITTAL
	03.02.01	PROGRESS SET
	04.18.01	REVIEW SET
	06.28.01	REVIEW SET
	07.20.01	BID SET
2	10.05.01	GMAX SET

PROJECT: 9985
DRAWN: CHECKED:
DETAILS

A9.1