LEGEND

GFRC PANELS

DENOTES STARTING POINT OF CURVE

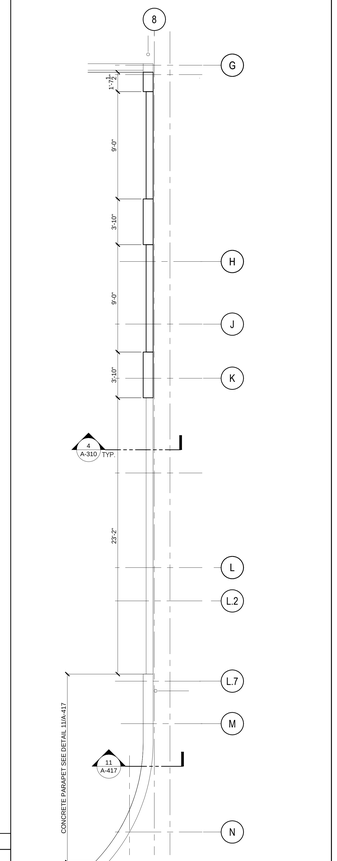

ENLARGED PLAN LEVEL 07 — 1/4" = 1'-0" — 7

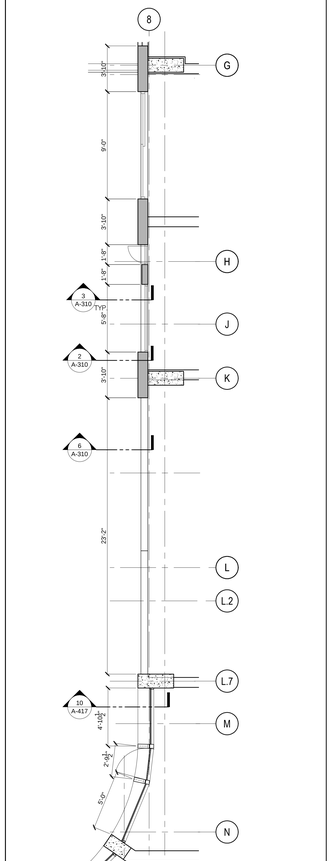

ENLARGED PLAN LEVEL 06 — 1/4" = 1'-0" — 6

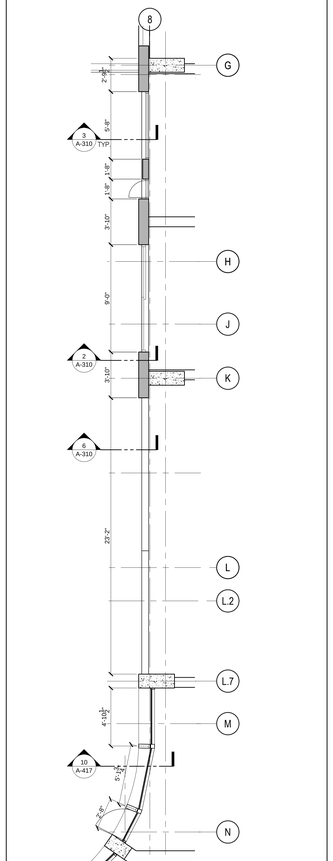

ENLARGED PLAN LEVEL 05 — 1/4" = 1'-0" — 5

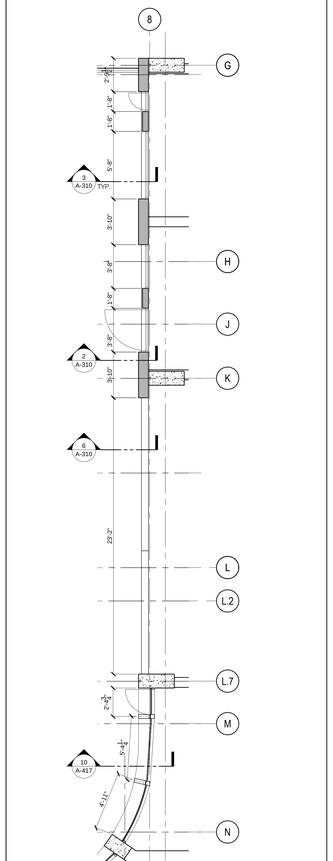

ENLARGED PLAN LEVEL 04 — 1/4" = 1'-0" — 4

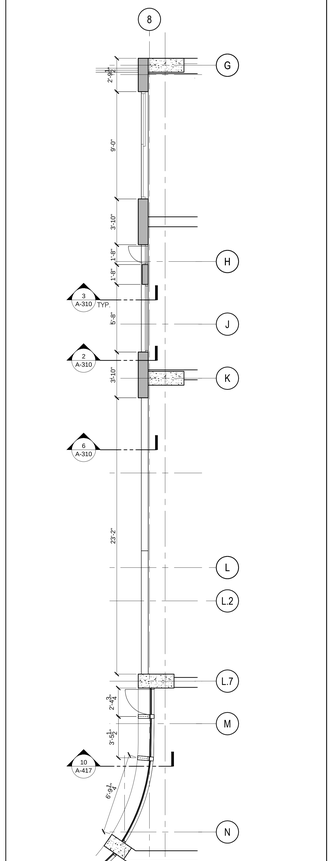

ENLARGED PLAN LEVEL 03 — 1/4" = 1'-0" — 3

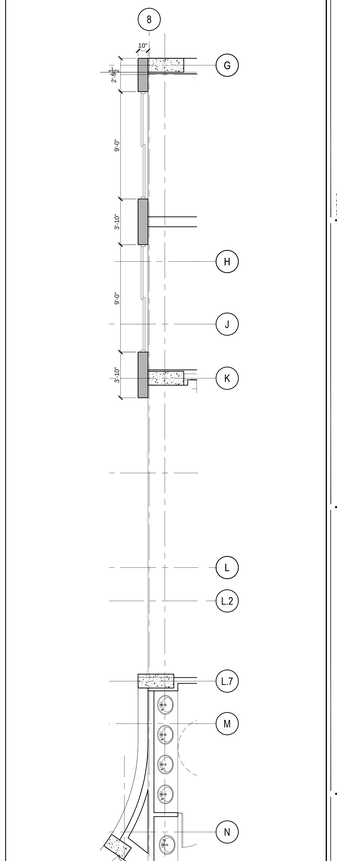

ENLARGED PLAN LEVEL 02 — 1/4" = 1'-0" — 2

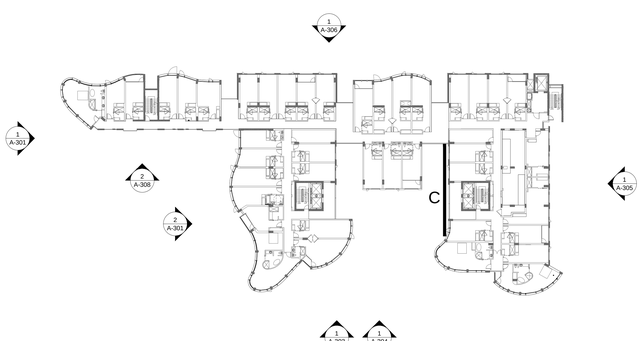

KEY MAP

REVISIONS

BY	DATE	DESCRIPTION
-	05/31/2013	Milestone 01
-	06/24/2013	Milestone 03
-	08/14/2013	Milestone 04
-	10/11/2013	Milestone 05
-	06/27/2016	Milestone 05

hla

howard laks architects

1545 twelfth street
santa monica, ca 90401

voice : 310-393-4455
fax : 310-393-2233

CONSULTANTS

710 WILSHIRE BOULEVARD

MIXED-USE HOTEL PROJECT
SANTA MONICA - CALIFORNIA 90401

ENLARGED PLANS

DRAWN: SC

CHECKED: HLA

APPROVED: –

SCALE: AS NOTED

SHEET: A-309F

DATE: June 25, 2013

PROJECT NUMBER: HLA 0000000-00000