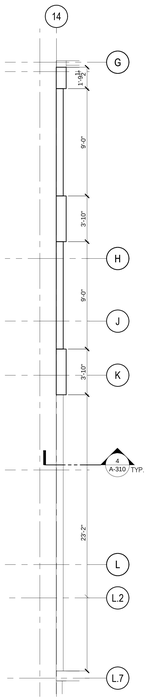

ENLARGED PLAN
LEVEL 07
1/4" = 1'-0"
7

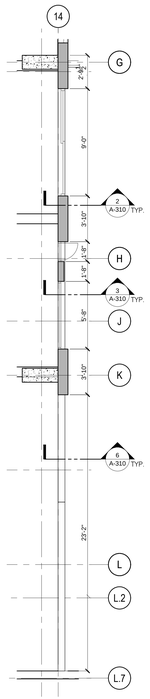

ENLARGED PLAN
LEVEL 06
1/4" = 1'-0"
6

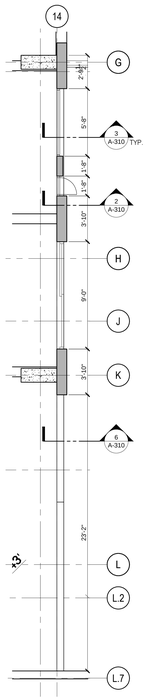

ENLARGED PLAN
LEVEL 05
1/4" = 1'-0"
5

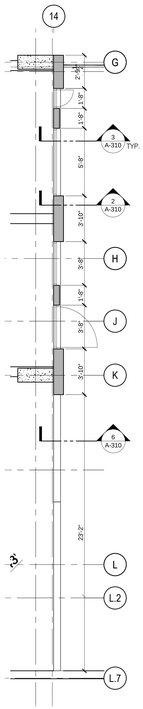

ENLARGED PLAN
LEVEL 04
1/4" = 1'-0"
4

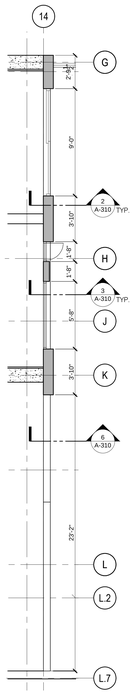

ENLARGED PLAN
LEVEL 03
1/4" = 1'-0"
3

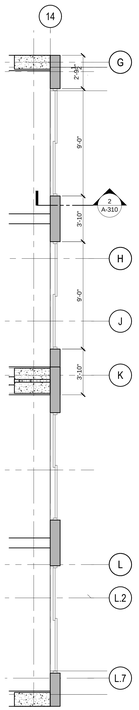

ENLARGED PLAN
LEVEL 02
1/4" = 1'-0"
2

LEGEND

GFRC PANELS

DENOTES STARTING POINT OF CURVE

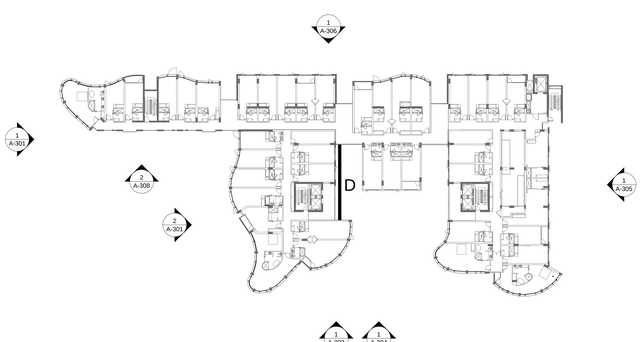

KEY MAP

REVISIONS

BY	DATE	DESCRIPTION
-	05/31/2013	Milestone 01
-	06/24/2013	Milestone 03
-	10/04/2013	Milestone 04
-	12/13/2013	Milestone 05
-	06/27/2016	Milestone 05

hla
howard laks architects
1545 twelfth street
santa monica, ca 90401
voice : 310-393-4455
fax : 310-393-2233

CONSULTANTS

710 WILSHIRE BOULEVARD
MIXED-USE HOTEL PROJECT
SANTA MONICA - CALIFORNIA 90401

ENLARGED PLANS

DRAWN: SC
CHECKED: HLA
APPROVED: –
SCALE: AS NOTED
SHEET: A-309G
DATE: June 25, 2013
PROJECT NUMBER: HLA 0000000-00000