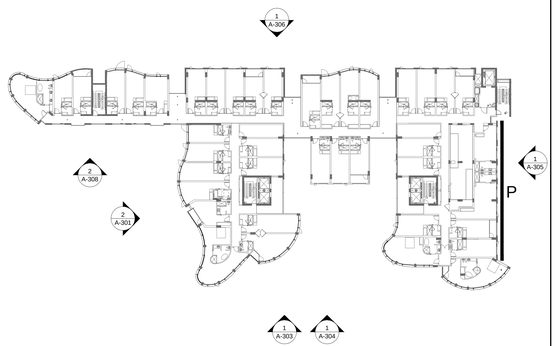

KEY MAP

LEGEND

GFRC PANELS

DENOTES STARTING POINT OF CURVE

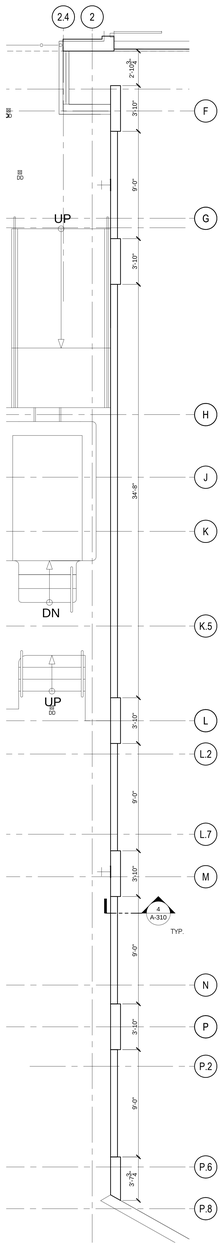

ENLARGED PLAN
LEVEL 07

1/4" = 1'-0"

6

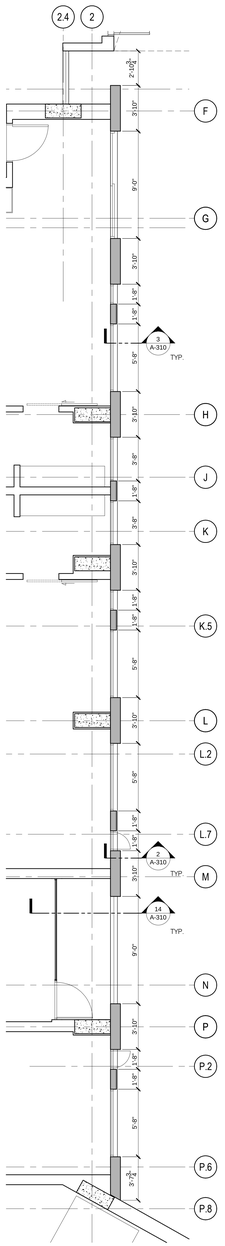

ENLARGED PLAN
LEVEL 06

1/4" = 1'-0"

5

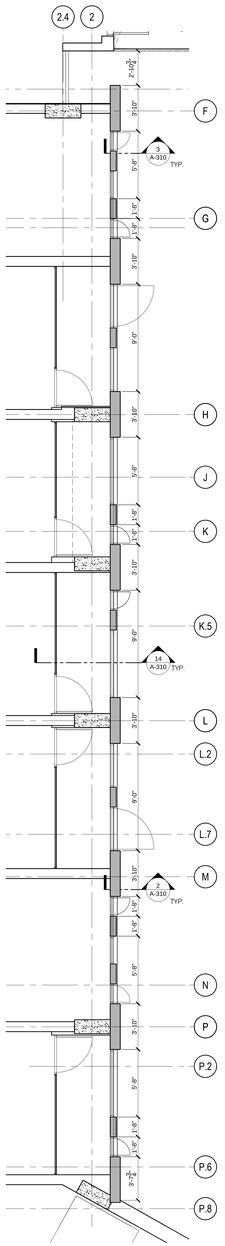

ENLARGED PLAN
LEVEL 05

1/4" = 1'-0"

4

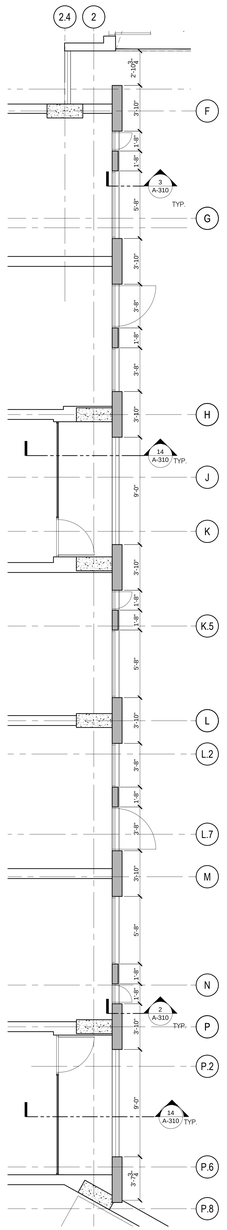

ENLARGED PLAN
LEVEL 04

1/4" = 1'-0"

3

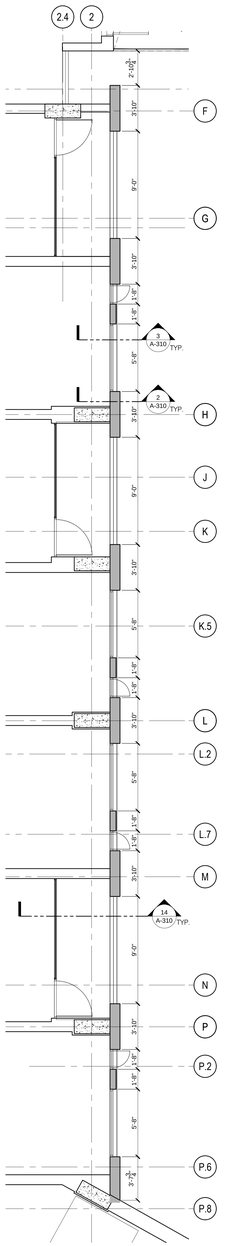

ENLARGED PLAN
LEVEL 03

1/4" = 1'-0"

2

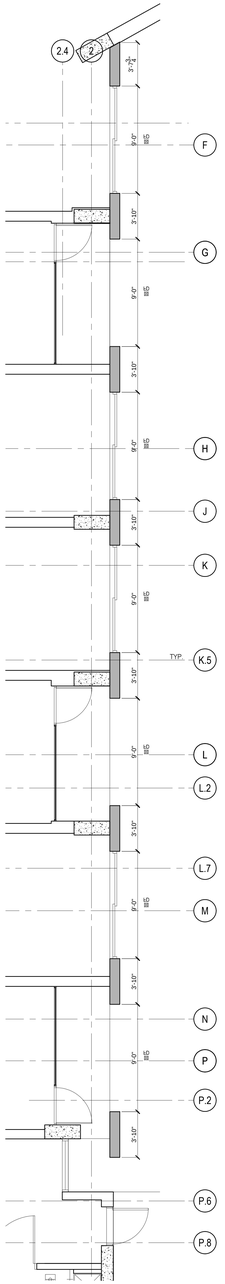

ENLARGED PLAN
LEVEL 02

1/4" = 1'-0"

1

REVISIONS

BY	DATE	DESCRIPTION
-	06/07/2013	Milestone 01
-	06/04/2013	Milestone 03
-	05/24/2013	Milestone 04
-	05/17/2013	Milestone 05
-	06/27/2013	Milestone 05

hla
howard laks architects
1545 twelfth street
santa monica, ca 90401
voice : 310-393-4455
fax : 310-393-2233

CONSULTANTS

710 WILSHIRE BOULEVARD

MIXED-USE HOTEL PROJECT
SANTA MONICA - CALIFORNIA 90401

ENLARGED PLANS

DRAWN: SC
CHECKED: HLA
APPROVED: –
SCALE: AS NOTED
SHEET: A-309R
DATE: June 25, 2013
PROJECT NUMBER: HLA 0000000–00000